




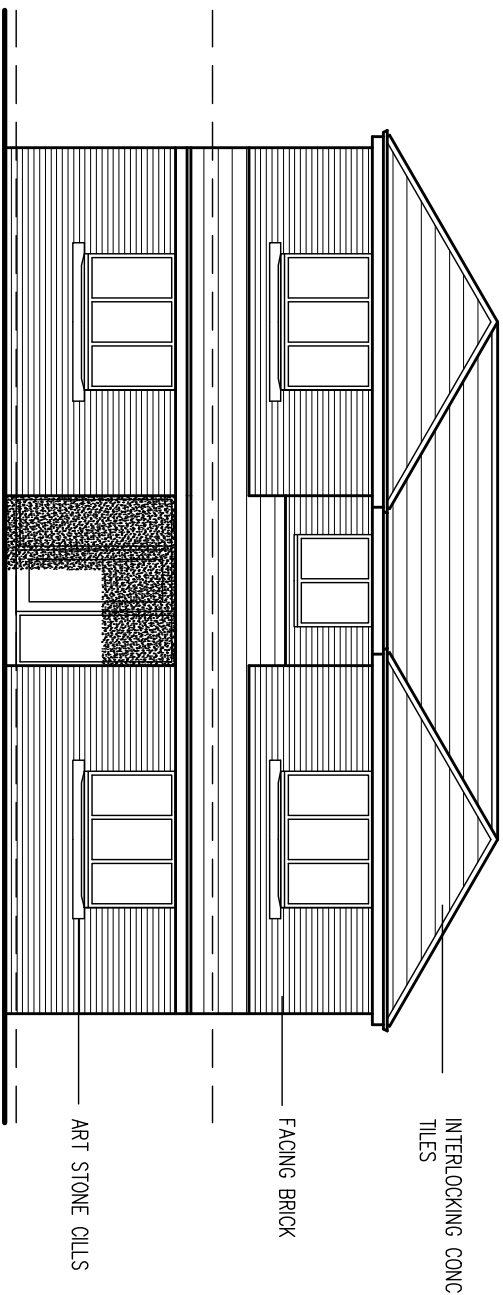


PROPOSED FRONT
ELEVATION

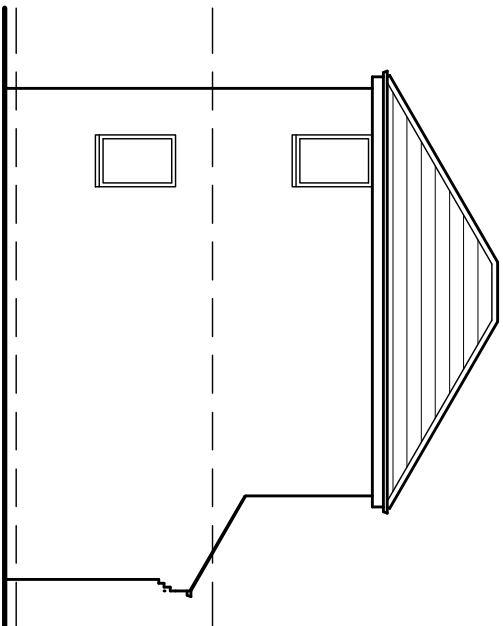


PROPOSED SIDE
ELEVATION

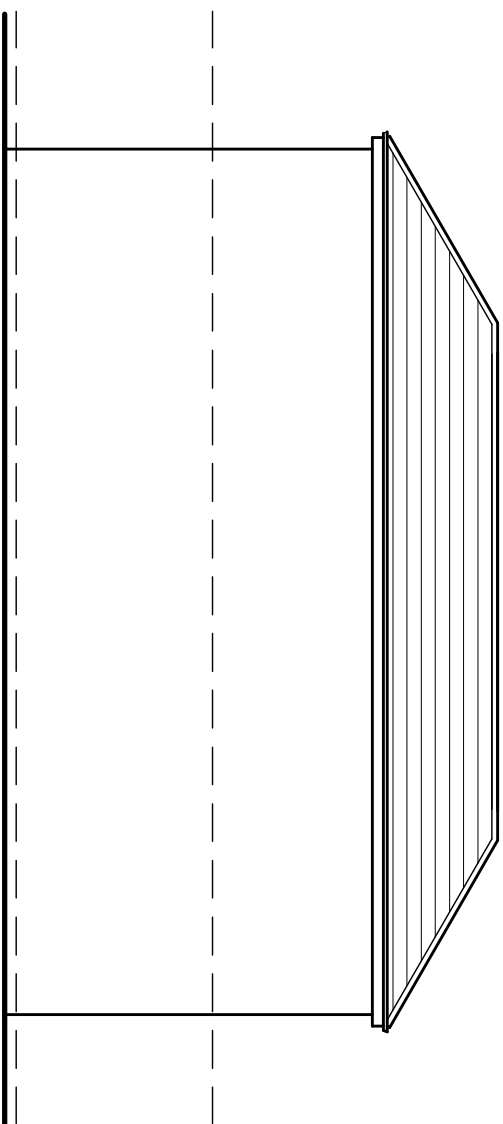


PROPOSED REAR
ELEVATION

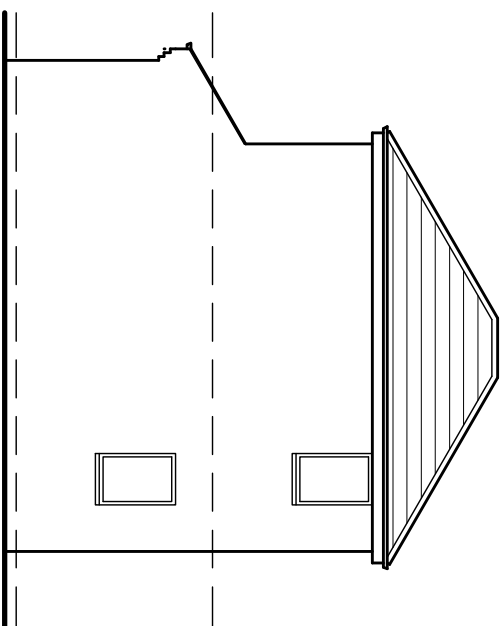

PROPOSED SIDE
ELEVATION

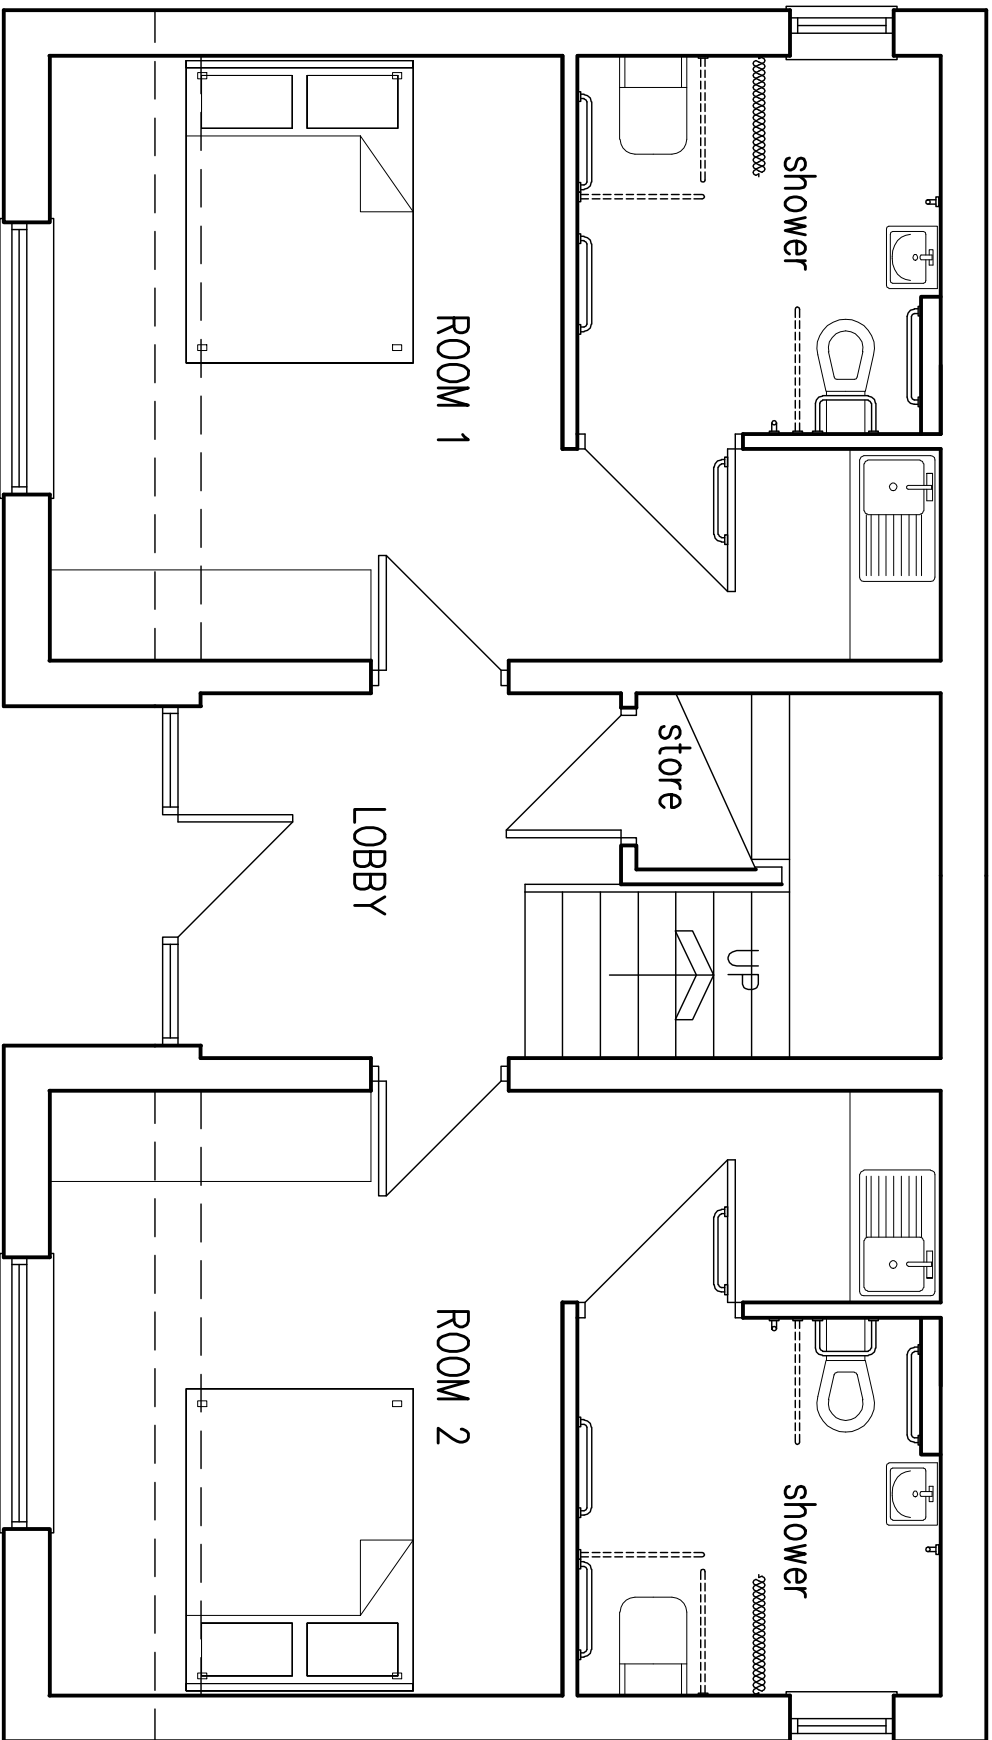

PROPOSED GROUND FLOOR PLAN

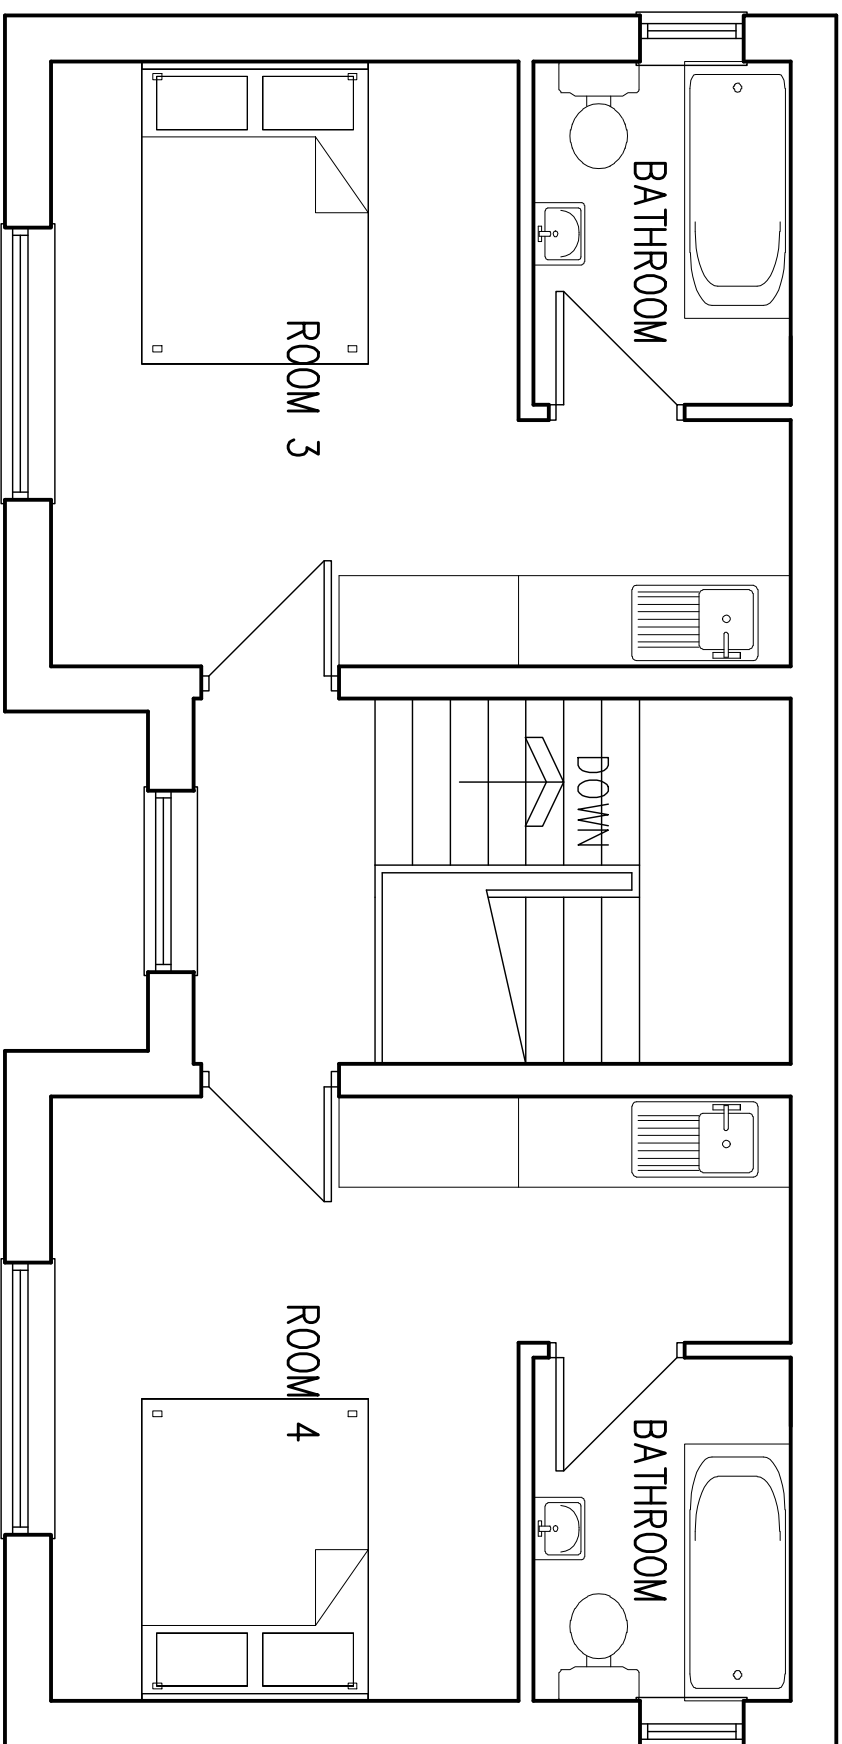

PROPOSED FIRST FLOOR PLAN



SITE PLAN
SCALE 1:500



LOCATION PLAN
SCALE 1:1250

White Agus Partnership				1288, NEW ROAD, STAINCROSS, BARNLEY, CHARTERED SURVEYORS AND BUILDING DESIGN CONSULTANTS			
Project: PROPOSED AMP MOTEL ROOMS AT THE MOUNT BARNLEY				Client: MIR P. ELLINGTON			
Drawing Title: PLANS & ELEVATIONS				Date: MARCH 2009 Scale: 1:50 & 1:100			
Ref: 07-065				Dwg. No. 02 Rev.			
Date	Suffix	Description	Date	Suffix	Description	Date	Suffix