


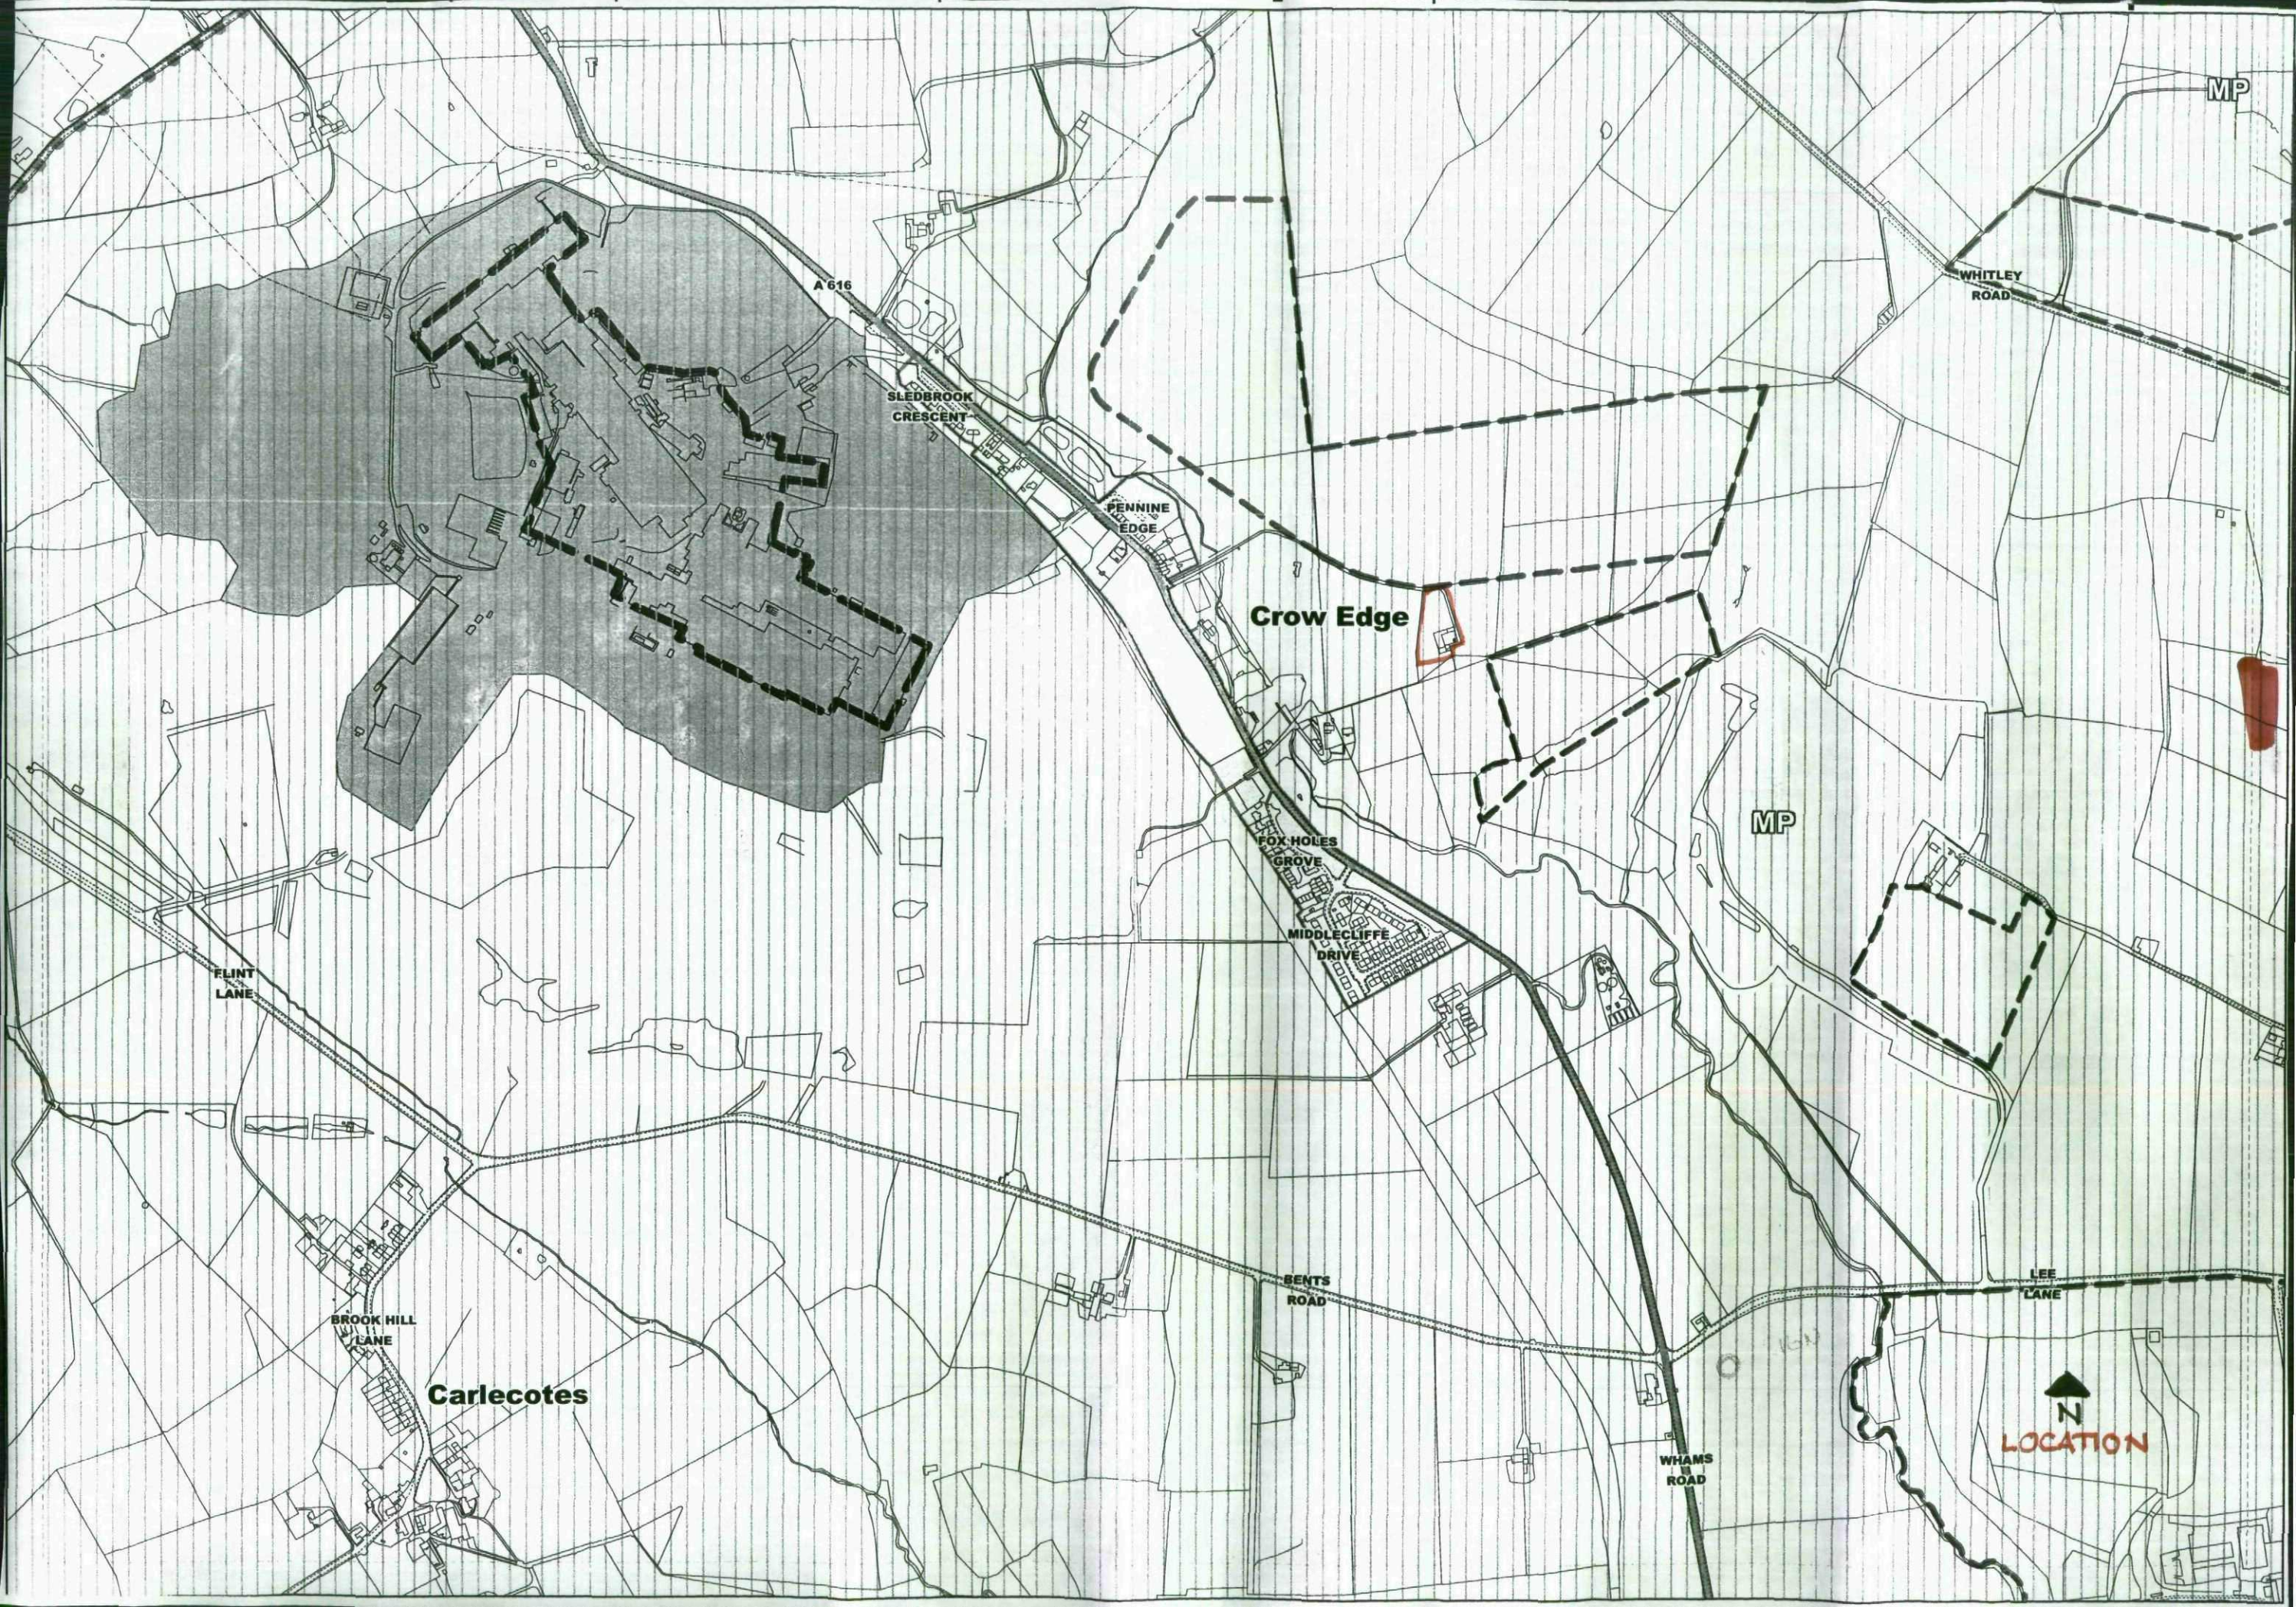

MP

A 616

SLEDBROOK CRESCENT

PENNINE EDGE

Crow Edge

MP

FOX HOLES GROVE

MIDDLECLIFFE DRIVE

BENTS ROAD

WHAMS ROAD


LEE LANE

FLINT LANE

BROOK HILL LANE


Carlecotes

LOCATION

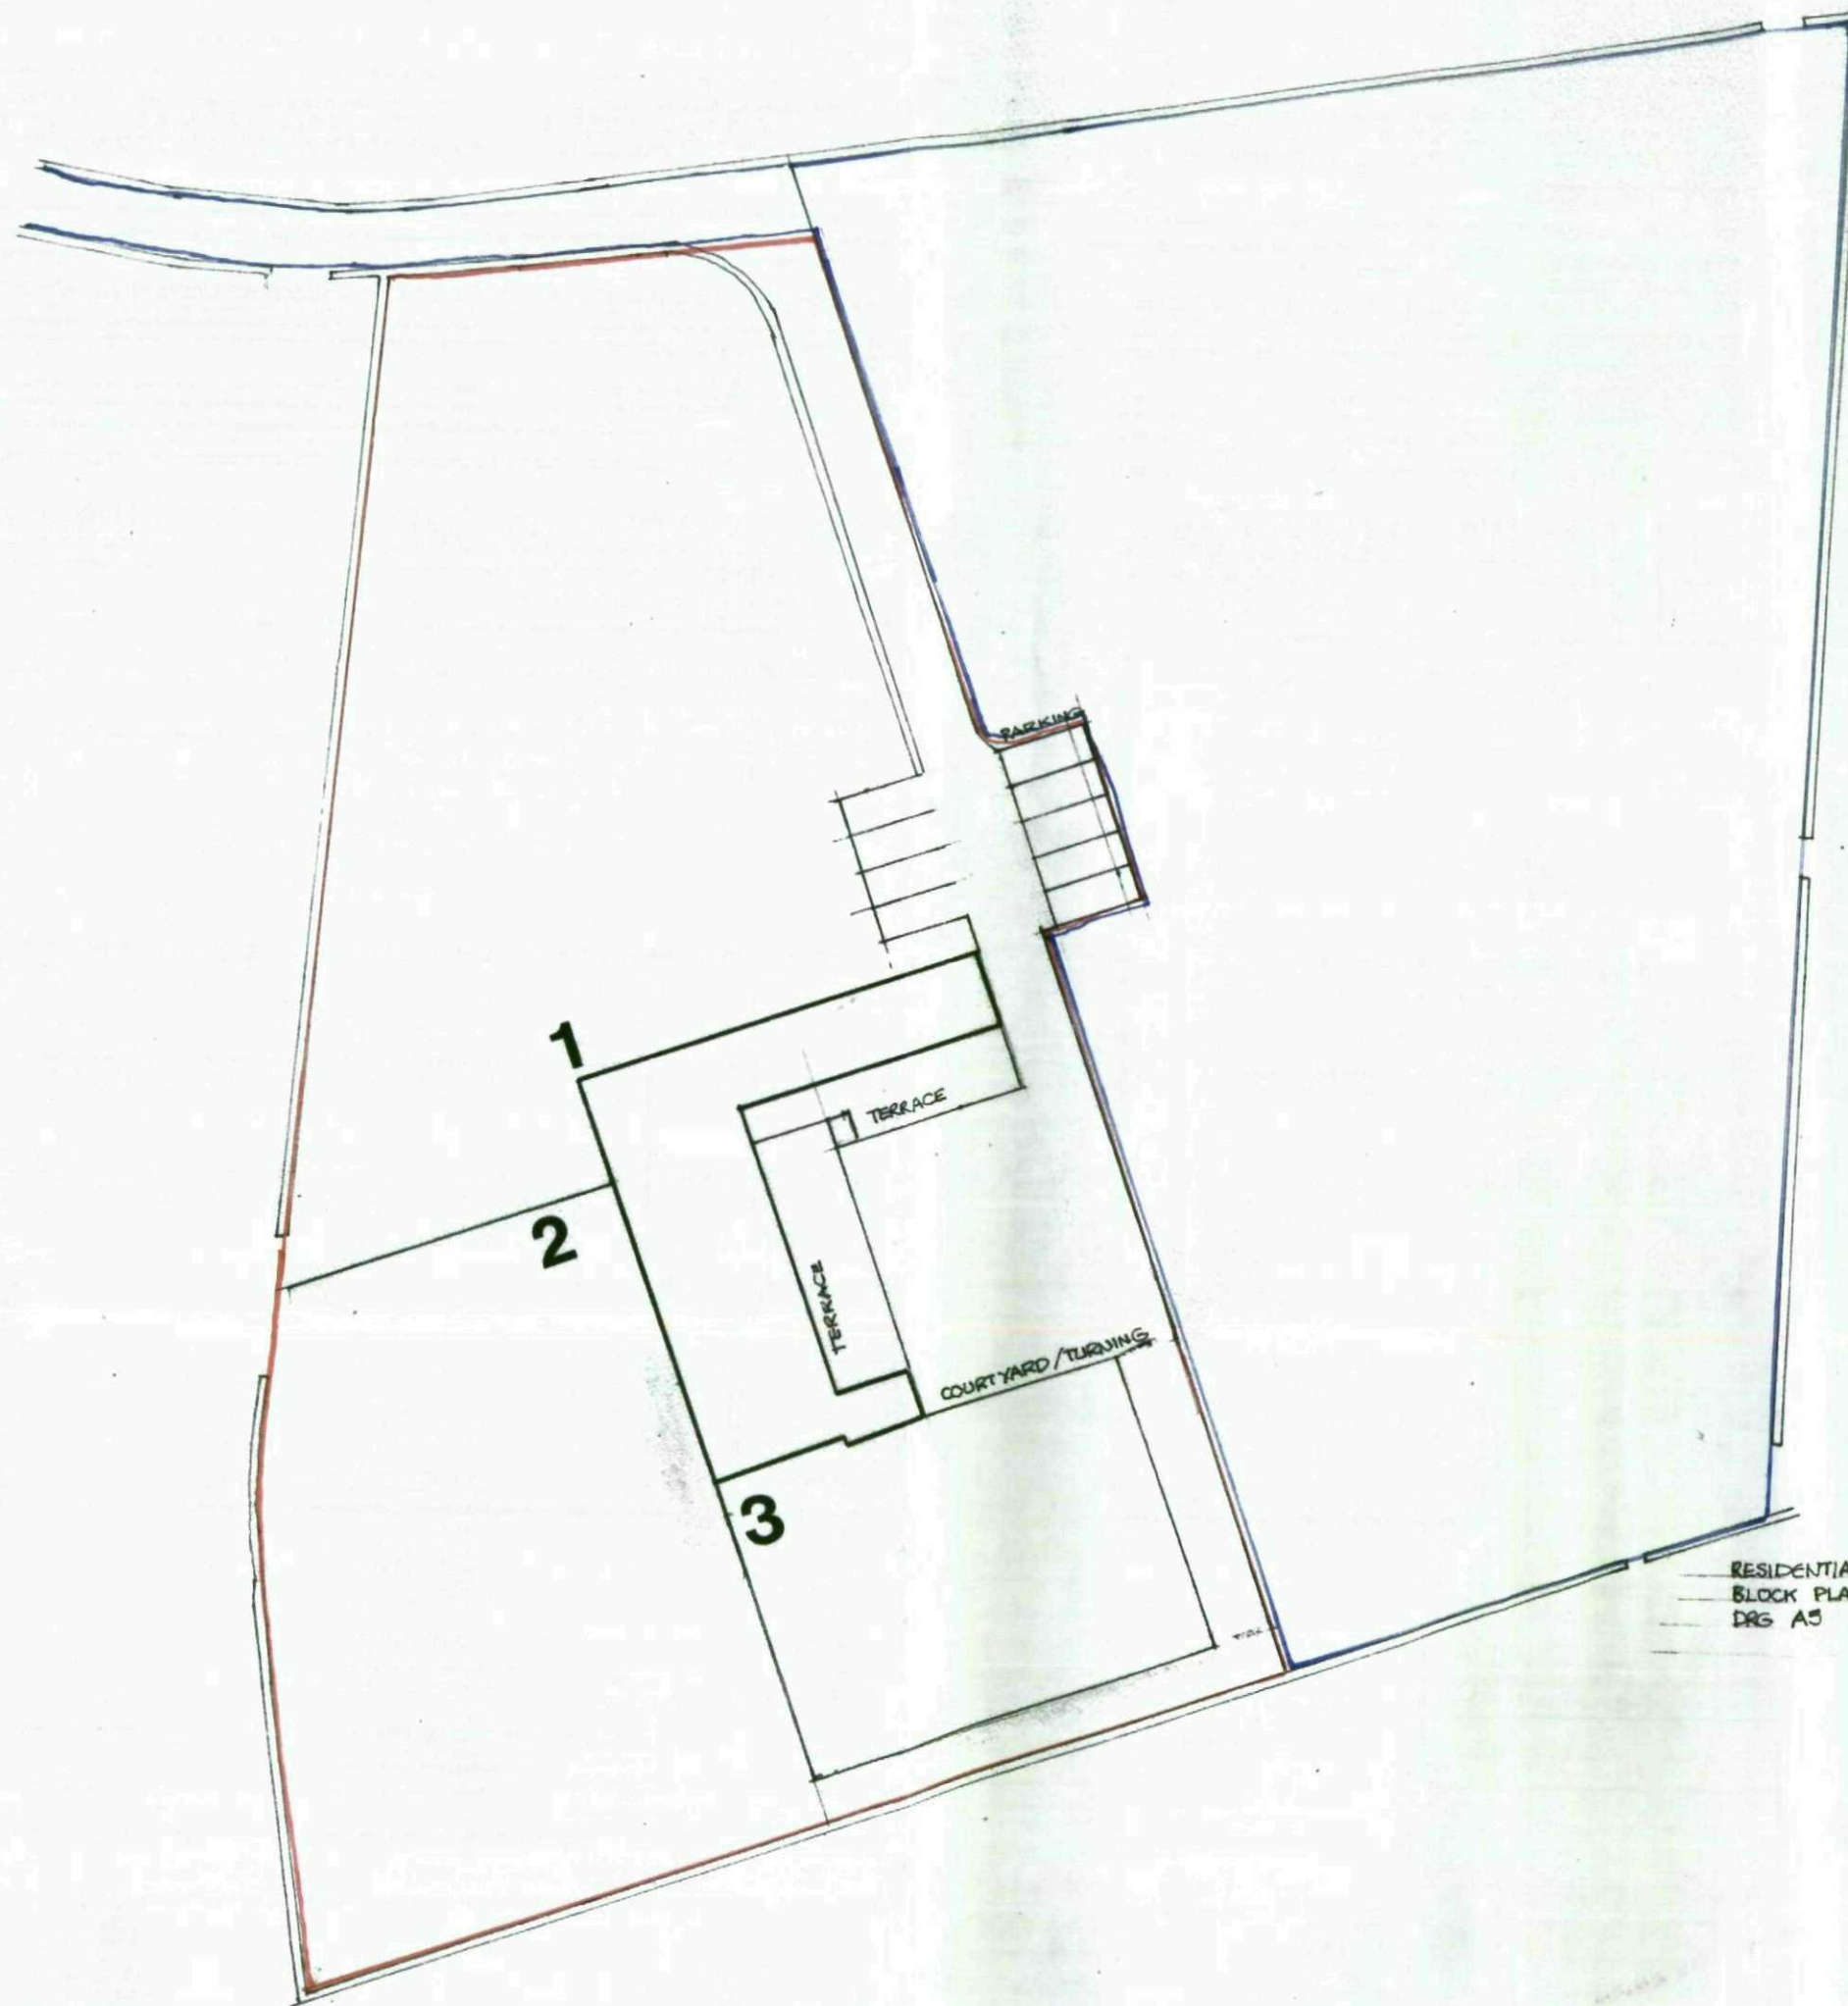


RESIDENTIAL DEVELOPMENT AT CROW EDGE
BLOCK PLAN / LAYOUT 1:500 11/10
DRG A5

MICHAEL A CLYNCH
Dip. Arch. Dip. T.P. A.R.I.B.A.
Architect & Town Planner
14 Huddersfield Road, Ingbrichworth
Sheffield S36 7GF Tel: 01226 766308

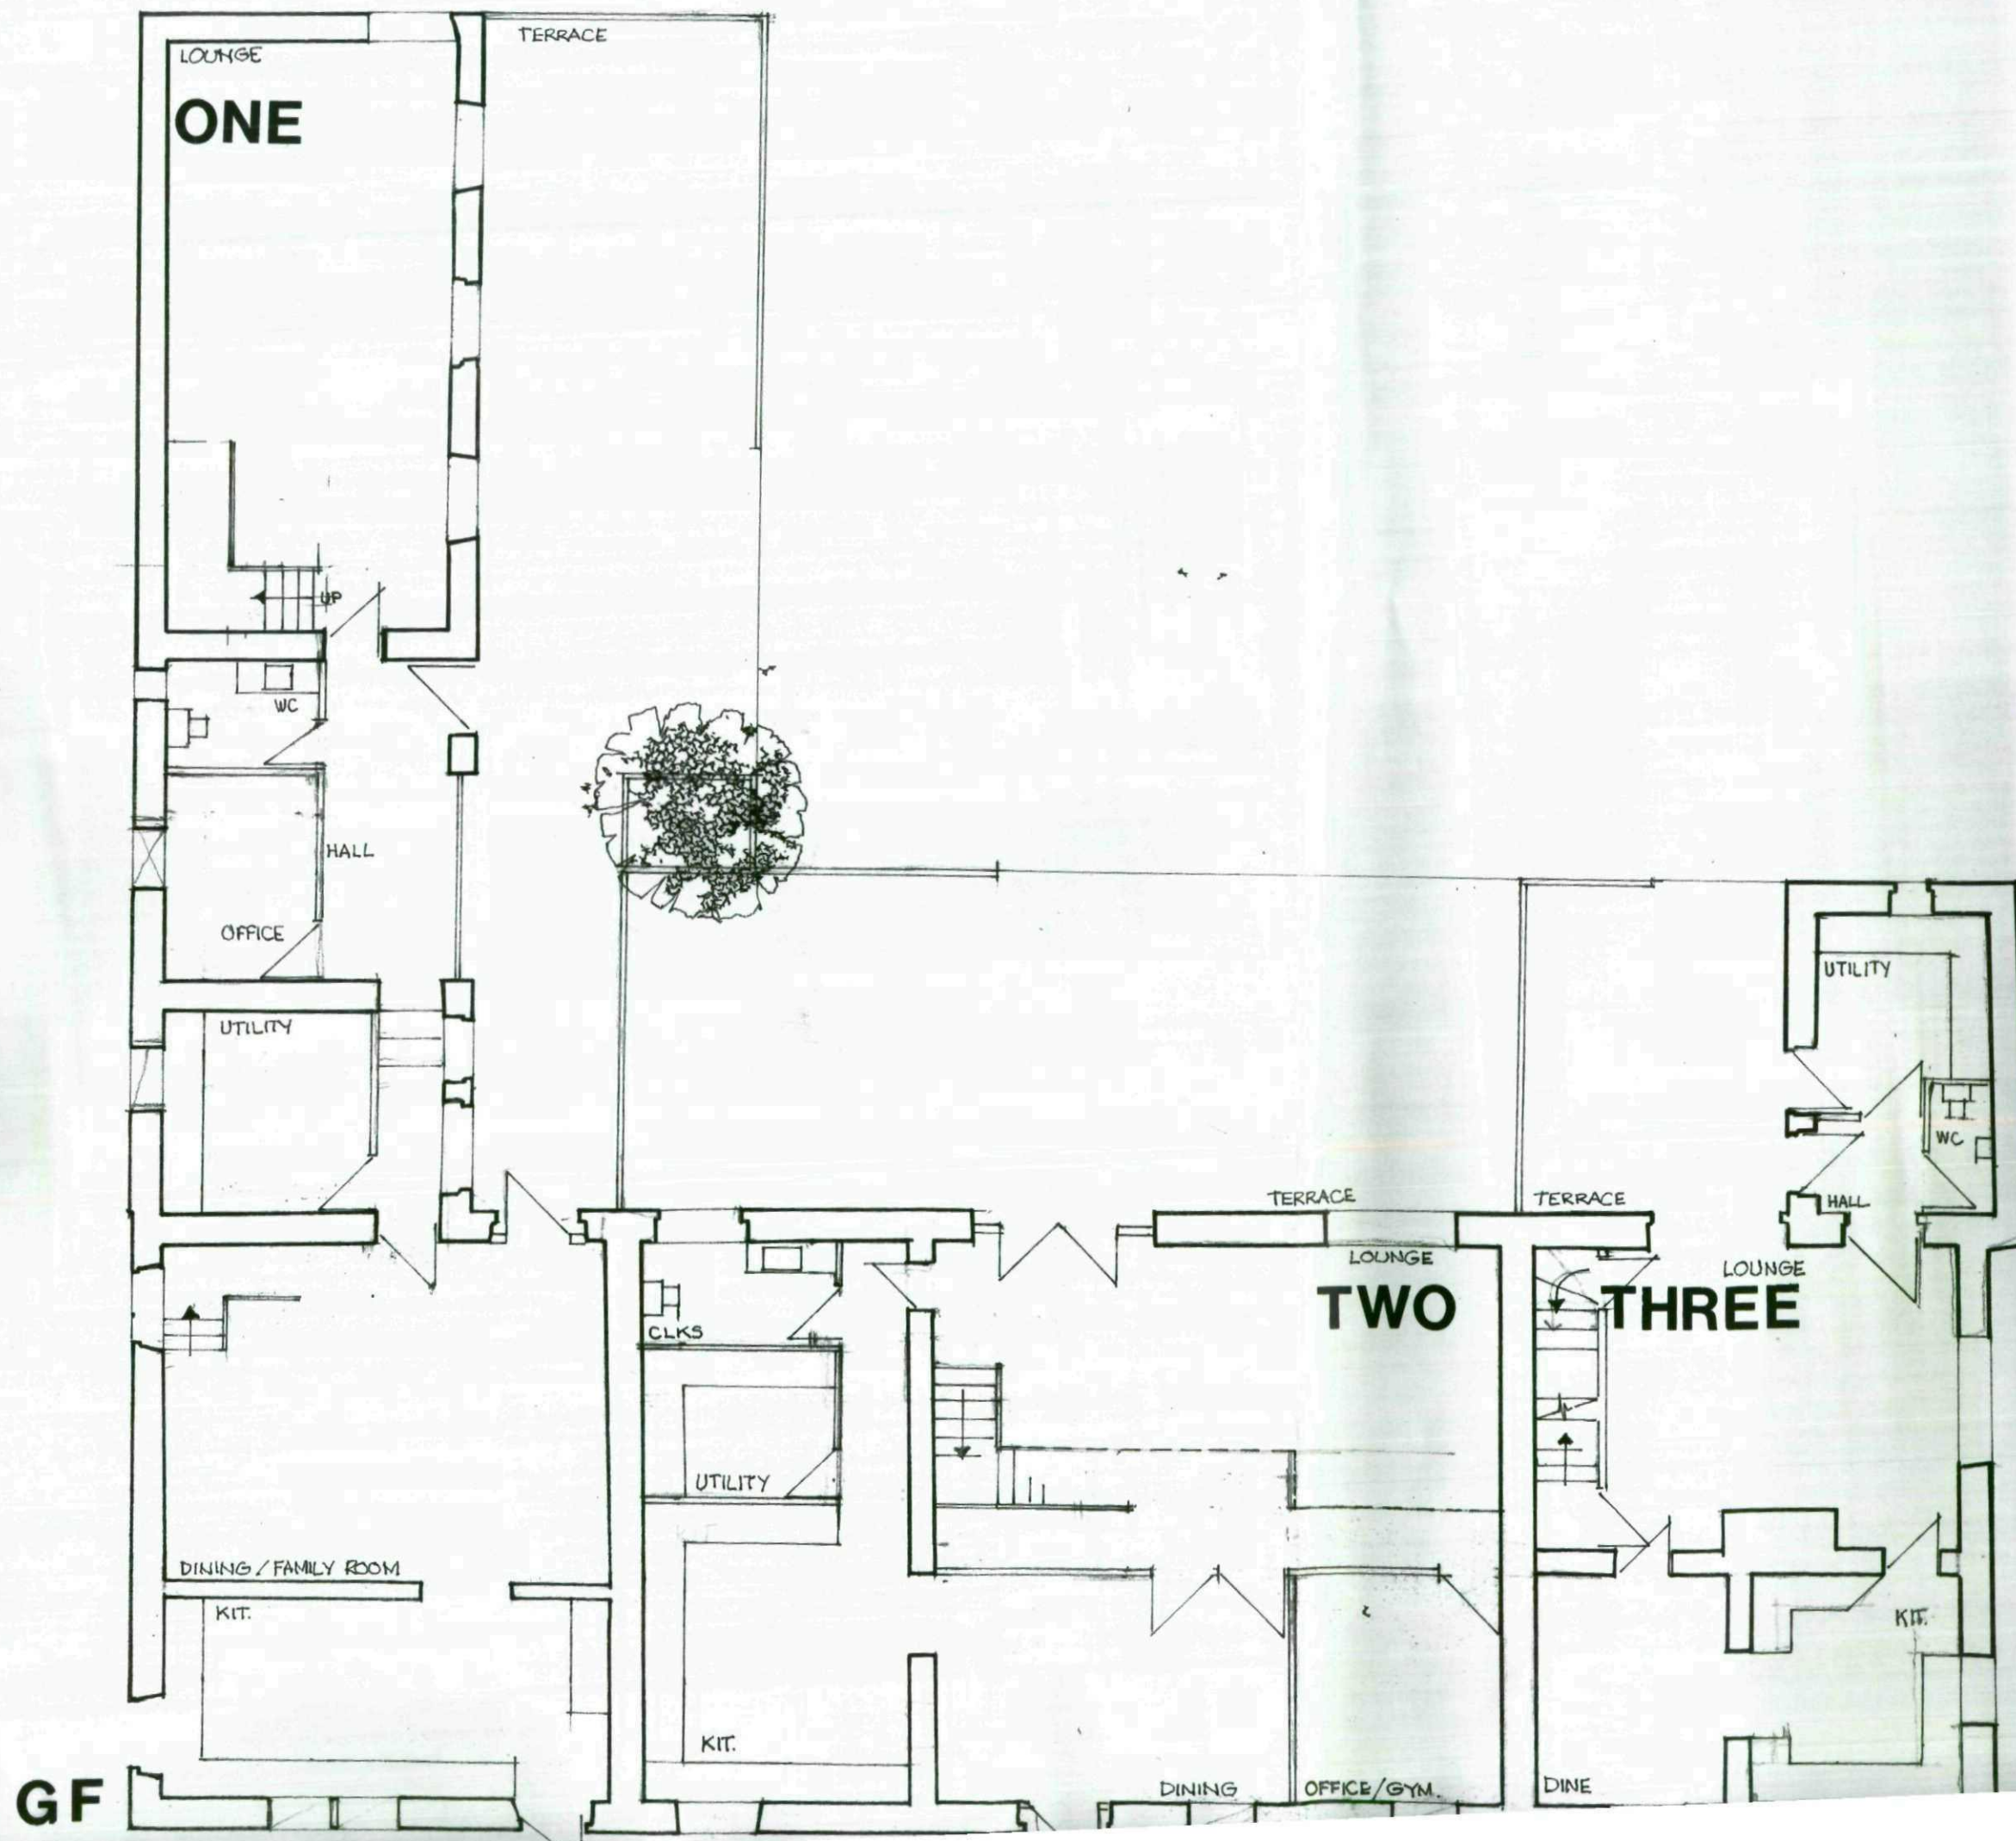


RESIDENTIAL DEVELOPMENT AT CROW EDGE
GROUND FLOOR PLAN
SCALE 1:100 11/10
DRG A1

MICHAEL A CLYNCH
Dip. Arch, Dip. T. P. A.R.I.B.A.
Architect & Town Planner
14 Huddersfield Road, Inghirchworth
Sheffield S18 7PP

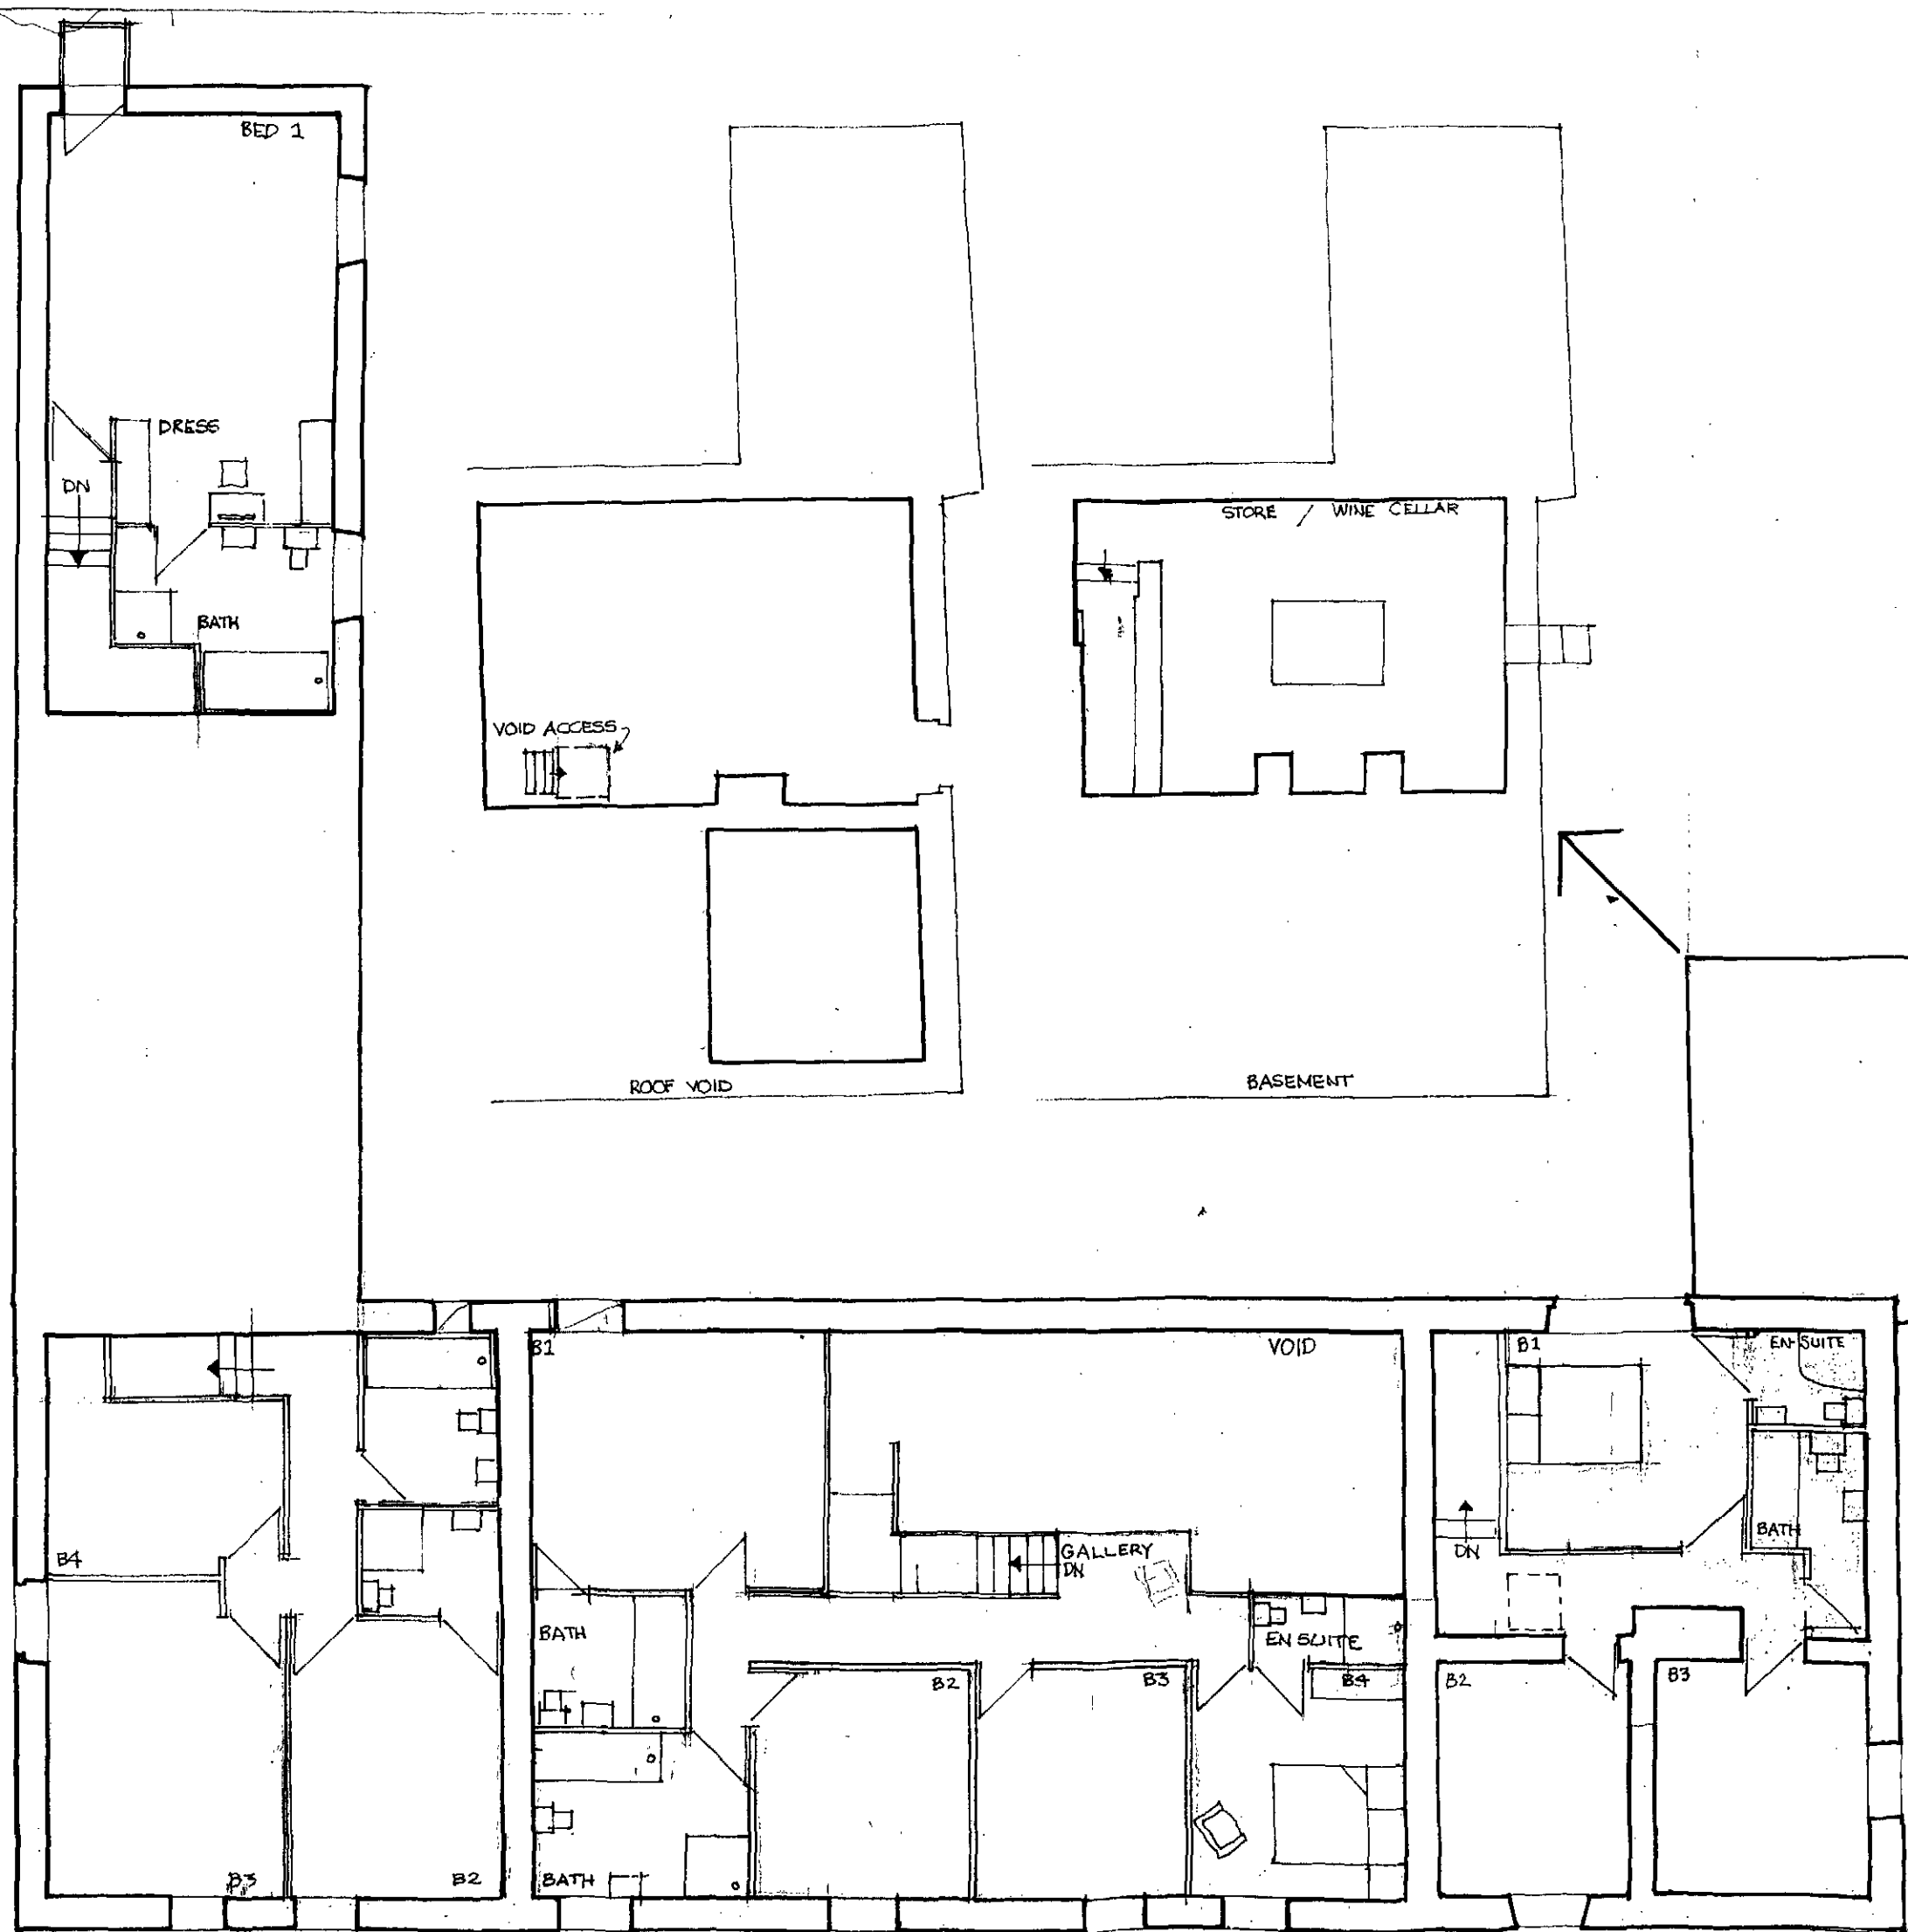

RESIDENTIAL DEVELOPMENT AT CROW EDGE
 FIRST FLOOR PLAN
 SCALE 1:100 11/10
 DRG A2

MICHAEL A CLYNCH
 Dip. Arch. Dip. T. P. A.R.I.B.A.
 Architect & Town Planner
 14 Huddersfield Road, Inghirchwood
 Sheffield S36 7GF Tel: 01226 756311

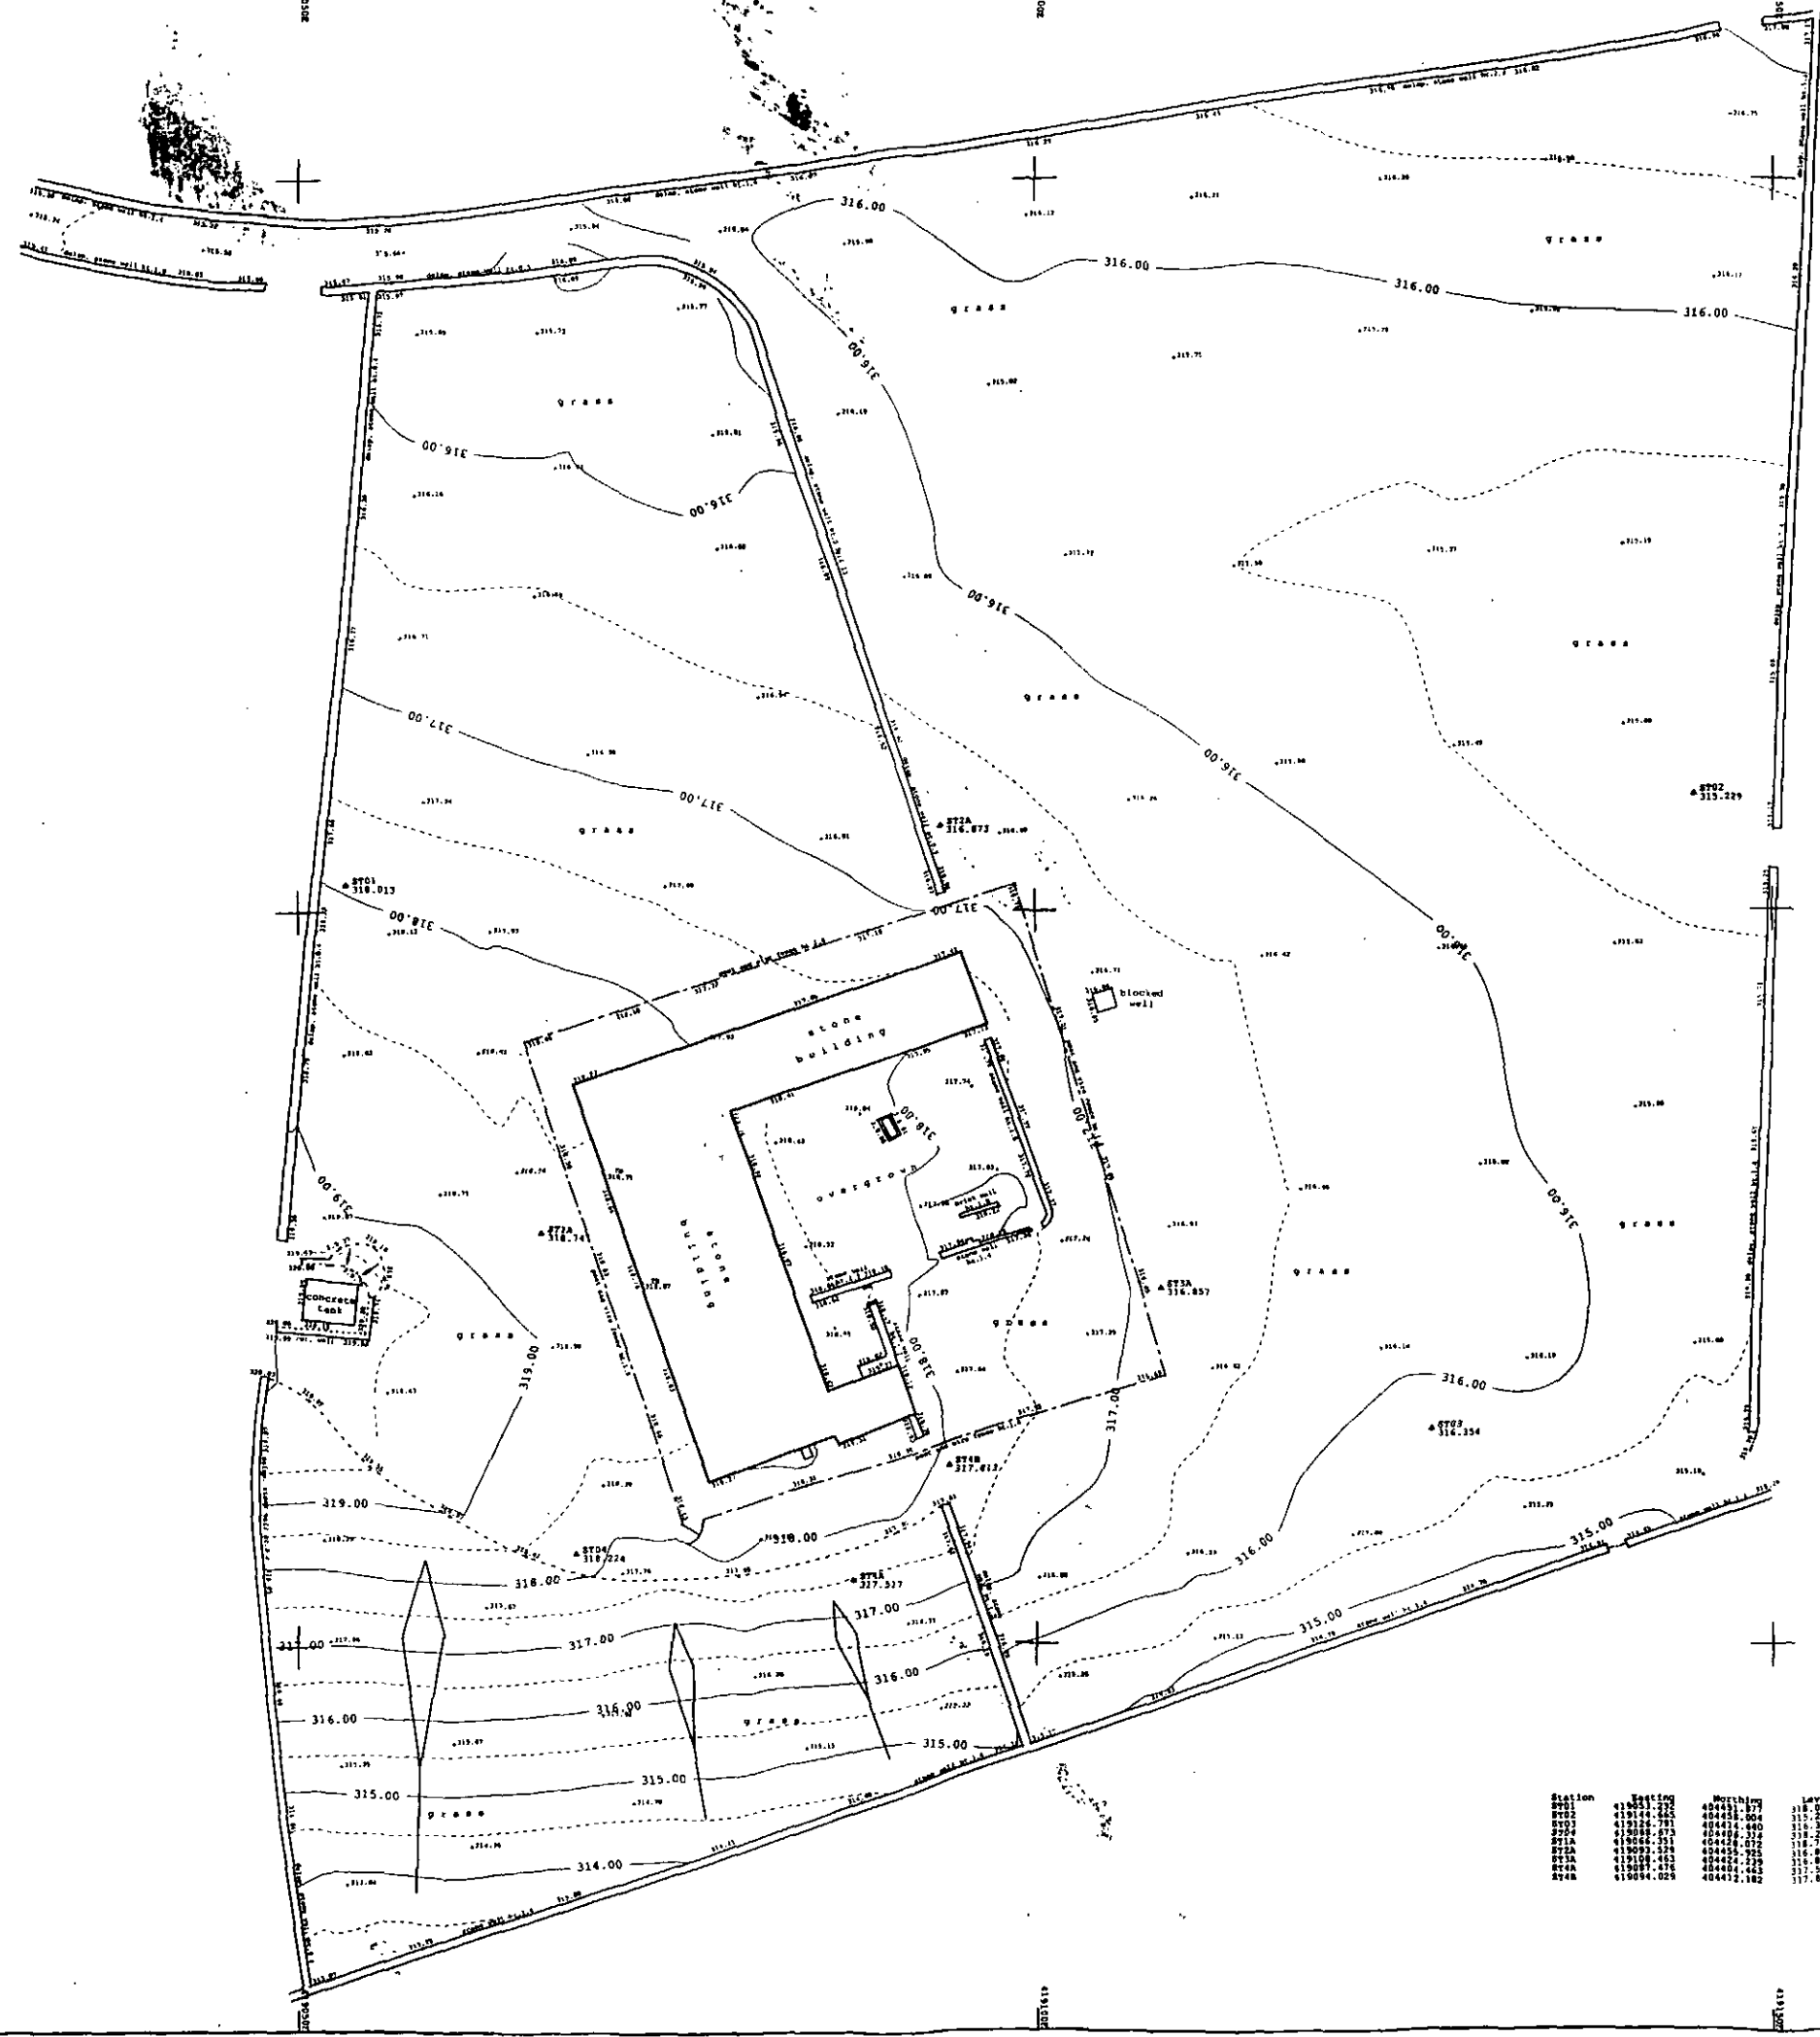



DT Surveys
Topographic & Building Surveys

THE OLD MILL
HIGHFIELD, TUDLEY
WARRICK CV35 9LA

Tel: 01827 299 700
Fax: 01827 299 701
Email: info@dt-surveys.co.uk
Web Site: www.dt-surveys.co.uk

A member of
THE SURVEY ASSOCIATION

- LEGEND**
- 1. ADJ. TOWN
 - 2. ADJ. ROAD
 - 3. ADJ. RAILWAY
 - 4. ADJ. CANAL
 - 5. ADJ. FLOOD
 - 6. ADJ. DRAIN
 - 7. ADJ. DITCH
 - 8. ADJ. GULLY
 - 9. ADJ. TRENCH
 - 10. ADJ. POND
 - 11. ADJ. LAKE
 - 12. ADJ. STREAM
 - 13. ADJ. RIVER
 - 14. ADJ. OCEAN
 - 15. ADJ. MOUNTAIN
 - 16. ADJ. HILL
 - 17. ADJ. VALLEY
 - 18. ADJ. CANYON
 - 19. ADJ. CLIFF
 - 20. ADJ. CAVITY
 - 21. ADJ. TUNNEL
 - 22. ADJ. BRIDGE
 - 23. ADJ. TOWER
 - 24. ADJ. CHURCH
 - 25. ADJ. CASTLE
 - 26. ADJ. FORT
 - 27. ADJ. BARRACK
 - 28. ADJ. CAMP
 - 29. ADJ. HALL
 - 30. ADJ. HOUSE
 - 31. ADJ. VILLA
 - 32. ADJ. PALACE
 - 33. ADJ. TEMPLE
 - 34. ADJ. MONASTERY
 - 35. ADJ. CONVENT
 - 36. ADJ. PRIORY
 - 37. ADJ. ABBEY
 - 38. ADJ. CATHEDRAL
 - 39. ADJ. SYNAGOGUE
 - 40. ADJ. MOSQUE
 - 41. ADJ. TEMPLE
 - 42. ADJ. CHURCH
 - 43. ADJ. CASTLE
 - 44. ADJ. FORT
 - 45. ADJ. BARRACK
 - 46. ADJ. CAMP
 - 47. ADJ. HALL
 - 48. ADJ. HOUSE
 - 49. ADJ. VILLA
 - 50. ADJ. PALACE
 - 51. ADJ. TEMPLE
 - 52. ADJ. MONASTERY
 - 53. ADJ. CONVENT
 - 54. ADJ. PRIORY
 - 55. ADJ. ABBEY
 - 56. ADJ. CATHEDRAL
 - 57. ADJ. SYNAGOGUE
 - 58. ADJ. MOSQUE
 - 59. ADJ. TEMPLE
 - 60. ADJ. CHURCH
 - 61. ADJ. CASTLE
 - 62. ADJ. FORT
 - 63. ADJ. BARRACK
 - 64. ADJ. CAMP
 - 65. ADJ. HALL
 - 66. ADJ. HOUSE
 - 67. ADJ. VILLA
 - 68. ADJ. PALACE
 - 69. ADJ. TEMPLE
 - 70. ADJ. MONASTERY
 - 71. ADJ. CONVENT
 - 72. ADJ. PRIORY
 - 73. ADJ. ABBEY
 - 74. ADJ. CATHEDRAL
 - 75. ADJ. SYNAGOGUE
 - 76. ADJ. MOSQUE
 - 77. ADJ. TEMPLE
 - 78. ADJ. CHURCH
 - 79. ADJ. CASTLE
 - 80. ADJ. FORT
 - 81. ADJ. BARRACK
 - 82. ADJ. CAMP
 - 83. ADJ. HALL
 - 84. ADJ. HOUSE
 - 85. ADJ. VILLA
 - 86. ADJ. PALACE
 - 87. ADJ. TEMPLE
 - 88. ADJ. MONASTERY
 - 89. ADJ. CONVENT
 - 90. ADJ. PRIORY
 - 91. ADJ. ABBEY
 - 92. ADJ. CATHEDRAL
 - 93. ADJ. SYNAGOGUE
 - 94. ADJ. MOSQUE
 - 95. ADJ. TEMPLE
 - 96. ADJ. CHURCH
 - 97. ADJ. CASTLE
 - 98. ADJ. FORT
 - 99. ADJ. BARRACK
 - 100. ADJ. CAMP
 - 101. ADJ. HALL
 - 102. ADJ. HOUSE
 - 103. ADJ. VILLA
 - 104. ADJ. PALACE
 - 105. ADJ. TEMPLE
 - 106. ADJ. MONASTERY
 - 107. ADJ. CONVENT
 - 108. ADJ. PRIORY
 - 109. ADJ. ABBEY
 - 110. ADJ. CATHEDRAL
 - 111. ADJ. SYNAGOGUE
 - 112. ADJ. MOSQUE
 - 113. ADJ. TEMPLE
 - 114. ADJ. CHURCH
 - 115. ADJ. CASTLE
 - 116. ADJ. FORT
 - 117. ADJ. BARRACK
 - 118. ADJ. CAMP
 - 119. ADJ. HALL
 - 120. ADJ. HOUSE
 - 121. ADJ. VILLA
 - 122. ADJ. PALACE
 - 123. ADJ. TEMPLE
 - 124. ADJ. MONASTERY
 - 125. ADJ. CONVENT
 - 126. ADJ. PRIORY
 - 127. ADJ. ABBEY
 - 128. ADJ. CATHEDRAL
 - 129. ADJ. SYNAGOGUE
 - 130. ADJ. MOSQUE
 - 131. ADJ. TEMPLE
 - 132. ADJ. CHURCH
 - 133. ADJ. CASTLE
 - 134. ADJ. FORT
 - 135. ADJ. BARRACK
 - 136. ADJ. CAMP
 - 137. ADJ. HALL
 - 138. ADJ. HOUSE
 - 139. ADJ. VILLA
 - 140. ADJ. PALACE
 - 141. ADJ. TEMPLE
 - 142. ADJ. MONASTERY
 - 143. ADJ. CONVENT
 - 144. ADJ. PRIORY
 - 145. ADJ. ABBEY
 - 146. ADJ. CATHEDRAL
 - 147. ADJ. SYNAGOGUE
 - 148. ADJ. MOSQUE
 - 149. ADJ. TEMPLE
 - 150. ADJ. CHURCH
 - 151. ADJ. CASTLE
 - 152. ADJ. FORT
 - 153. ADJ. BARRACK
 - 154. ADJ. CAMP
 - 155. ADJ. HALL
 - 156. ADJ. HOUSE
 - 157. ADJ. VILLA
 - 158. ADJ. PALACE
 - 159. ADJ. TEMPLE
 - 160. ADJ. MONASTERY
 - 161. ADJ. CONVENT
 - 162. ADJ. PRIORY
 - 163. ADJ. ABBEY
 - 164. ADJ. CATHEDRAL
 - 165. ADJ. SYNAGOGUE
 - 166. ADJ. MOSQUE
 - 167. ADJ. TEMPLE
 - 168. ADJ. CHURCH
 - 169. ADJ. CASTLE
 - 170. ADJ. FORT
 - 171. ADJ. BARRACK
 - 172. ADJ. CAMP
 - 173. ADJ. HALL
 - 174. ADJ. HOUSE
 - 175. ADJ. VILLA
 - 176. ADJ. PALACE
 - 177. ADJ. TEMPLE
 - 178. ADJ. MONASTERY
 - 179. ADJ. CONVENT
 - 180. ADJ. PRIORY
 - 181. ADJ. ABBEY
 - 182. ADJ. CATHEDRAL
 - 183. ADJ. SYNAGOGUE
 - 184. ADJ. MOSQUE
 - 185. ADJ. TEMPLE
 - 186. ADJ. CHURCH
 - 187. ADJ. CASTLE
 - 188. ADJ. FORT
 - 189. ADJ. BARRACK
 - 190. ADJ. CAMP
 - 191. ADJ. HALL
 - 192. ADJ. HOUSE
 - 193. ADJ. VILLA
 - 194. ADJ. PALACE
 - 195. ADJ. TEMPLE
 - 196. ADJ. MONASTERY
 - 197. ADJ. CONVENT
 - 198. ADJ. PRIORY
 - 199. ADJ. ABBEY
 - 200. ADJ. CATHEDRAL
 - 201. ADJ. SYNAGOGUE
 - 202. ADJ. MOSQUE
 - 203. ADJ. TEMPLE
 - 204. ADJ. CHURCH
 - 205. ADJ. CASTLE
 - 206. ADJ. FORT
 - 207. ADJ. BARRACK
 - 208. ADJ. CAMP
 - 209. ADJ. HALL
 - 210. ADJ. HOUSE
 - 211. ADJ. VILLA
 - 212. ADJ. PALACE
 - 213. ADJ. TEMPLE
 - 214. ADJ. MONASTERY
 - 215. ADJ. CONVENT
 - 216. ADJ. PRIORY
 - 217. ADJ. ABBEY
 - 218. ADJ. CATHEDRAL
 - 219. ADJ. SYNAGOGUE
 - 220. ADJ. MOSQUE
 - 221. ADJ. TEMPLE
 - 222. ADJ. CHURCH
 - 223. ADJ. CASTLE
 - 224. ADJ. FORT
 - 225. ADJ. BARRACK
 - 226. ADJ. CAMP
 - 227. ADJ. HALL
 - 228. ADJ. HOUSE
 - 229. ADJ. VILLA
 - 230. ADJ. PALACE
 - 231. ADJ. TEMPLE
 - 232. ADJ. MONASTERY
 - 233. ADJ. CONVENT
 - 234. ADJ. PRIORY
 - 235. ADJ. ABBEY
 - 236. ADJ. CATHEDRAL
 - 237. ADJ. SYNAGOGUE
 - 238. ADJ. MOSQUE
 - 239. ADJ. TEMPLE
 - 240. ADJ. CHURCH
 - 241. ADJ. CASTLE
 - 242. ADJ. FORT
 - 243. ADJ. BARRACK
 - 244. ADJ. CAMP
 - 245. ADJ. HALL
 - 246. ADJ. HOUSE
 - 247. ADJ. VILLA
 - 248. ADJ. PALACE
 - 249. ADJ. TEMPLE
 - 250. ADJ. MONASTERY
 - 251. ADJ. CONVENT
 - 252. ADJ. PRIORY
 - 253. ADJ. ABBEY
 - 254. ADJ. CATHEDRAL
 - 255. ADJ. SYNAGOGUE
 - 256. ADJ. MOSQUE
 - 257. ADJ. TEMPLE
 - 258. ADJ. CHURCH
 - 259. ADJ. CASTLE
 - 260. ADJ. FORT
 - 261. ADJ. BARRACK
 - 262. ADJ. CAMP
 - 263. ADJ. HALL
 - 264. ADJ. HOUSE
 - 265. ADJ. VILLA
 - 266. ADJ. PALACE
 - 267. ADJ. TEMPLE
 - 268. ADJ. MONASTERY
 - 269. ADJ. CONVENT
 - 270. ADJ. PRIORY
 - 271. ADJ. ABBEY
 - 272. ADJ. CATHEDRAL
 - 273. ADJ. SYNAGOGUE
 - 274. ADJ. MOSQUE
 - 275. ADJ. TEMPLE
 - 276. ADJ. CHURCH
 - 277. ADJ. CASTLE
 - 278. ADJ. FORT
 - 279. ADJ. BARRACK
 - 280. ADJ. CAMP
 - 281. ADJ. HALL
 - 282. ADJ. HOUSE
 - 283. ADJ. VILLA
 - 284. ADJ. PALACE
 - 285. ADJ. TEMPLE
 - 286. ADJ. MONASTERY
 - 287. ADJ. CONVENT
 - 288. ADJ. PRIORY
 - 289. ADJ. ABBEY
 - 290. ADJ. CATHEDRAL
 - 291. ADJ. SYNAGOGUE
 - 292. ADJ. MOSQUE
 - 293. ADJ. TEMPLE
 - 294. ADJ. CHURCH
 - 295. ADJ. CASTLE
 - 296. ADJ. FORT
 - 297. ADJ. BARRACK
 - 298. ADJ. CAMP
 - 299. ADJ. HALL
 - 300. ADJ. HOUSE
 - 301. ADJ. VILLA
 - 302. ADJ. PALACE
 - 303. ADJ. TEMPLE
 - 304. ADJ. MONASTERY
 - 305. ADJ. CONVENT
 - 306. ADJ. PRIORY
 - 307. ADJ. ABBEY
 - 308. ADJ. CATHEDRAL
 - 309. ADJ. SYNAGOGUE
 - 310. ADJ. MOSQUE
 - 311. ADJ. TEMPLE
 - 312. ADJ. CHURCH
 - 313. ADJ. CASTLE
 - 314. ADJ. FORT
 - 315. ADJ. BARRACK
 - 316. ADJ. CAMP
 - 317. ADJ. HALL
 - 318. ADJ. HOUSE
 - 319. ADJ. VILLA
 - 320. ADJ. PALACE
 - 321. ADJ. TEMPLE
 - 322. ADJ. MONASTERY
 - 323. ADJ. CONVENT
 - 324. ADJ. PRIORY
 - 325. ADJ. ABBEY
 - 326. ADJ. CATHEDRAL
 - 327. ADJ. SYNAGOGUE
 - 328. ADJ. MOSQUE
 - 329. ADJ. TEMPLE
 - 330. ADJ. CHURCH
 - 331. ADJ. CASTLE
 - 332. ADJ. FORT
 - 333. ADJ. BARRACK
 - 334. ADJ. CAMP
 - 335. ADJ. HALL
 - 336. ADJ. HOUSE
 - 337. ADJ. VILLA
 - 338. ADJ. PALACE
 - 339. ADJ. TEMPLE
 - 340. ADJ. MONASTERY
 - 341. ADJ. CONVENT
 - 342. ADJ. PRIORY
 - 343. ADJ. ABBEY
 - 344. ADJ. CATHEDRAL
 - 345. ADJ. SYNAGOGUE
 - 346. ADJ. MOSQUE
 - 347. ADJ. TEMPLE
 - 348. ADJ. CHURCH
 - 349. ADJ. CASTLE
 - 350. ADJ. FORT
 - 351. ADJ. BARRACK
 - 352. ADJ. CAMP
 - 353. ADJ. HALL
 - 354. ADJ. HOUSE
 - 355. ADJ. VILLA
 - 356. ADJ. PALACE
 - 357. ADJ. TEMPLE
 - 358. ADJ. MONASTERY
 - 359. ADJ. CONVENT
 - 360. ADJ. PRIORY
 - 361. ADJ. ABBEY
 - 362. ADJ. CATHEDRAL
 - 363. ADJ. SYNAGOGUE
 - 364. ADJ. MOSQUE
 - 365. ADJ. TEMPLE
 - 366. ADJ. CHURCH
 - 367. ADJ. CASTLE
 - 368. ADJ. FORT
 - 369. ADJ. BARRACK
 - 370. ADJ. CAMP
 - 371. ADJ. HALL
 - 372. ADJ. HOUSE
 - 373. ADJ. VILLA
 - 374. ADJ. PALACE
 - 375. ADJ. TEMPLE
 - 376. ADJ. MONASTERY
 - 377. ADJ. CONVENT
 - 378. ADJ. PRIORY
 - 379. ADJ. ABBEY
 - 380. ADJ. CATHEDRAL
 - 381. ADJ. SYNAGOGUE
 - 382. ADJ. MOSQUE
 - 383. ADJ. TEMPLE
 - 384. ADJ. CHURCH
 - 385. ADJ. CASTLE
 - 386. ADJ. FORT
 - 387. ADJ. BARRACK
 - 388. ADJ. CAMP
 - 389. ADJ. HALL
 - 390. ADJ. HOUSE
 - 391. ADJ. VILLA
 - 392. ADJ. PALACE
 - 393. ADJ. TEMPLE
 - 394. ADJ. MONASTERY
 - 395. ADJ. CONVENT
 - 396. ADJ. PRIORY
 - 397. ADJ. ABBEY
 - 398. ADJ. CATHEDRAL
 - 399. ADJ. SYNAGOGUE
 - 400. ADJ. MOSQUE
 - 401. ADJ. TEMPLE
 - 402. ADJ. CHURCH
 - 403. ADJ. CASTLE
 - 404. ADJ. FORT
 - 405. ADJ. BARRACK
 - 406. ADJ. CAMP
 - 407. ADJ. HALL
 - 408. ADJ. HOUSE
 - 409. ADJ. VILLA
 - 410. ADJ. PALACE
 - 411. ADJ. TEMPLE
 - 412. ADJ. MONASTERY
 - 413. ADJ. CONVENT
 - 414. ADJ. PRIORY
 - 415. ADJ. ABBEY
 - 416. ADJ. CATHEDRAL
 - 417. ADJ. SYNAGOGUE
 - 418. ADJ. MOSQUE
 - 419. ADJ. TEMPLE
 - 420. ADJ. CHURCH
 - 421. ADJ. CASTLE
 - 422. ADJ. FORT
 - 423. ADJ. BARRACK
 - 424. ADJ. CAMP
 - 425. ADJ. HALL
 - 426. ADJ. HOUSE
 - 427. ADJ. VILLA
 - 428. ADJ. PALACE
 - 429. ADJ. TEMPLE
 - 430. ADJ. MONASTERY
 - 431. ADJ. CONVENT
 - 432. ADJ. PRIORY
 - 433. ADJ. ABBEY
 - 434. ADJ. CATHEDRAL
 - 435. ADJ. SYNAGOGUE
 - 436. ADJ. MOSQUE
 - 437. ADJ. TEMPLE
 - 438. ADJ. CHURCH
 - 439. ADJ. CASTLE
 - 440. ADJ. FORT
 - 441. ADJ. BARRACK
 - 442. ADJ. CAMP
 - 443. ADJ. HALL
 - 444. ADJ. HOUSE
 - 445. ADJ. VILLA
 - 446. ADJ. PALACE
 - 447. ADJ. TEMPLE
 - 448. ADJ. MONASTERY
 - 449. ADJ. CONVENT
 - 450. ADJ. PRIORY
 - 451. ADJ. ABBEY
 - 452. ADJ. CATHEDRAL
 - 453. ADJ. SYNAGOGUE
 - 454. ADJ. MOSQUE
 - 455. ADJ. TEMPLE
 - 456. ADJ. CHURCH
 - 457. ADJ. CASTLE
 - 458. ADJ. FORT
 - 459. ADJ. BARRACK
 - 460. ADJ. CAMP

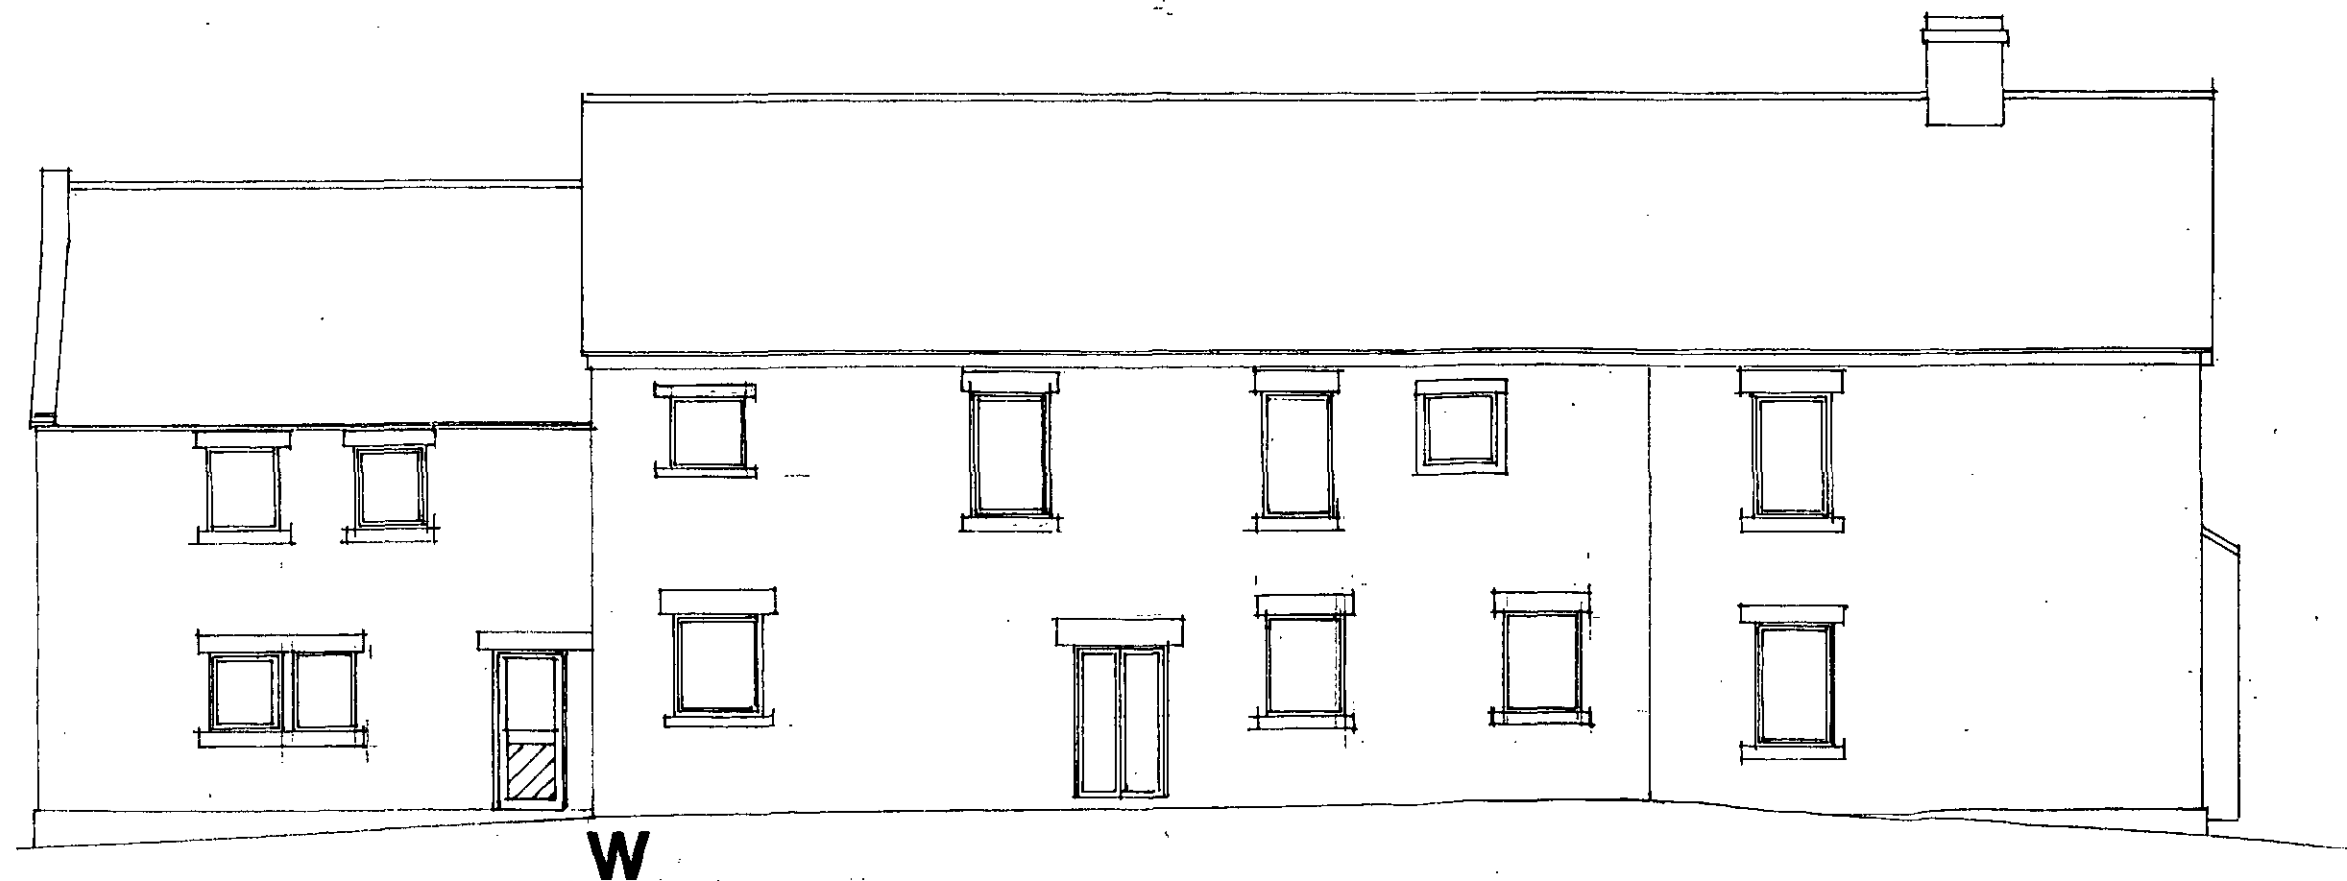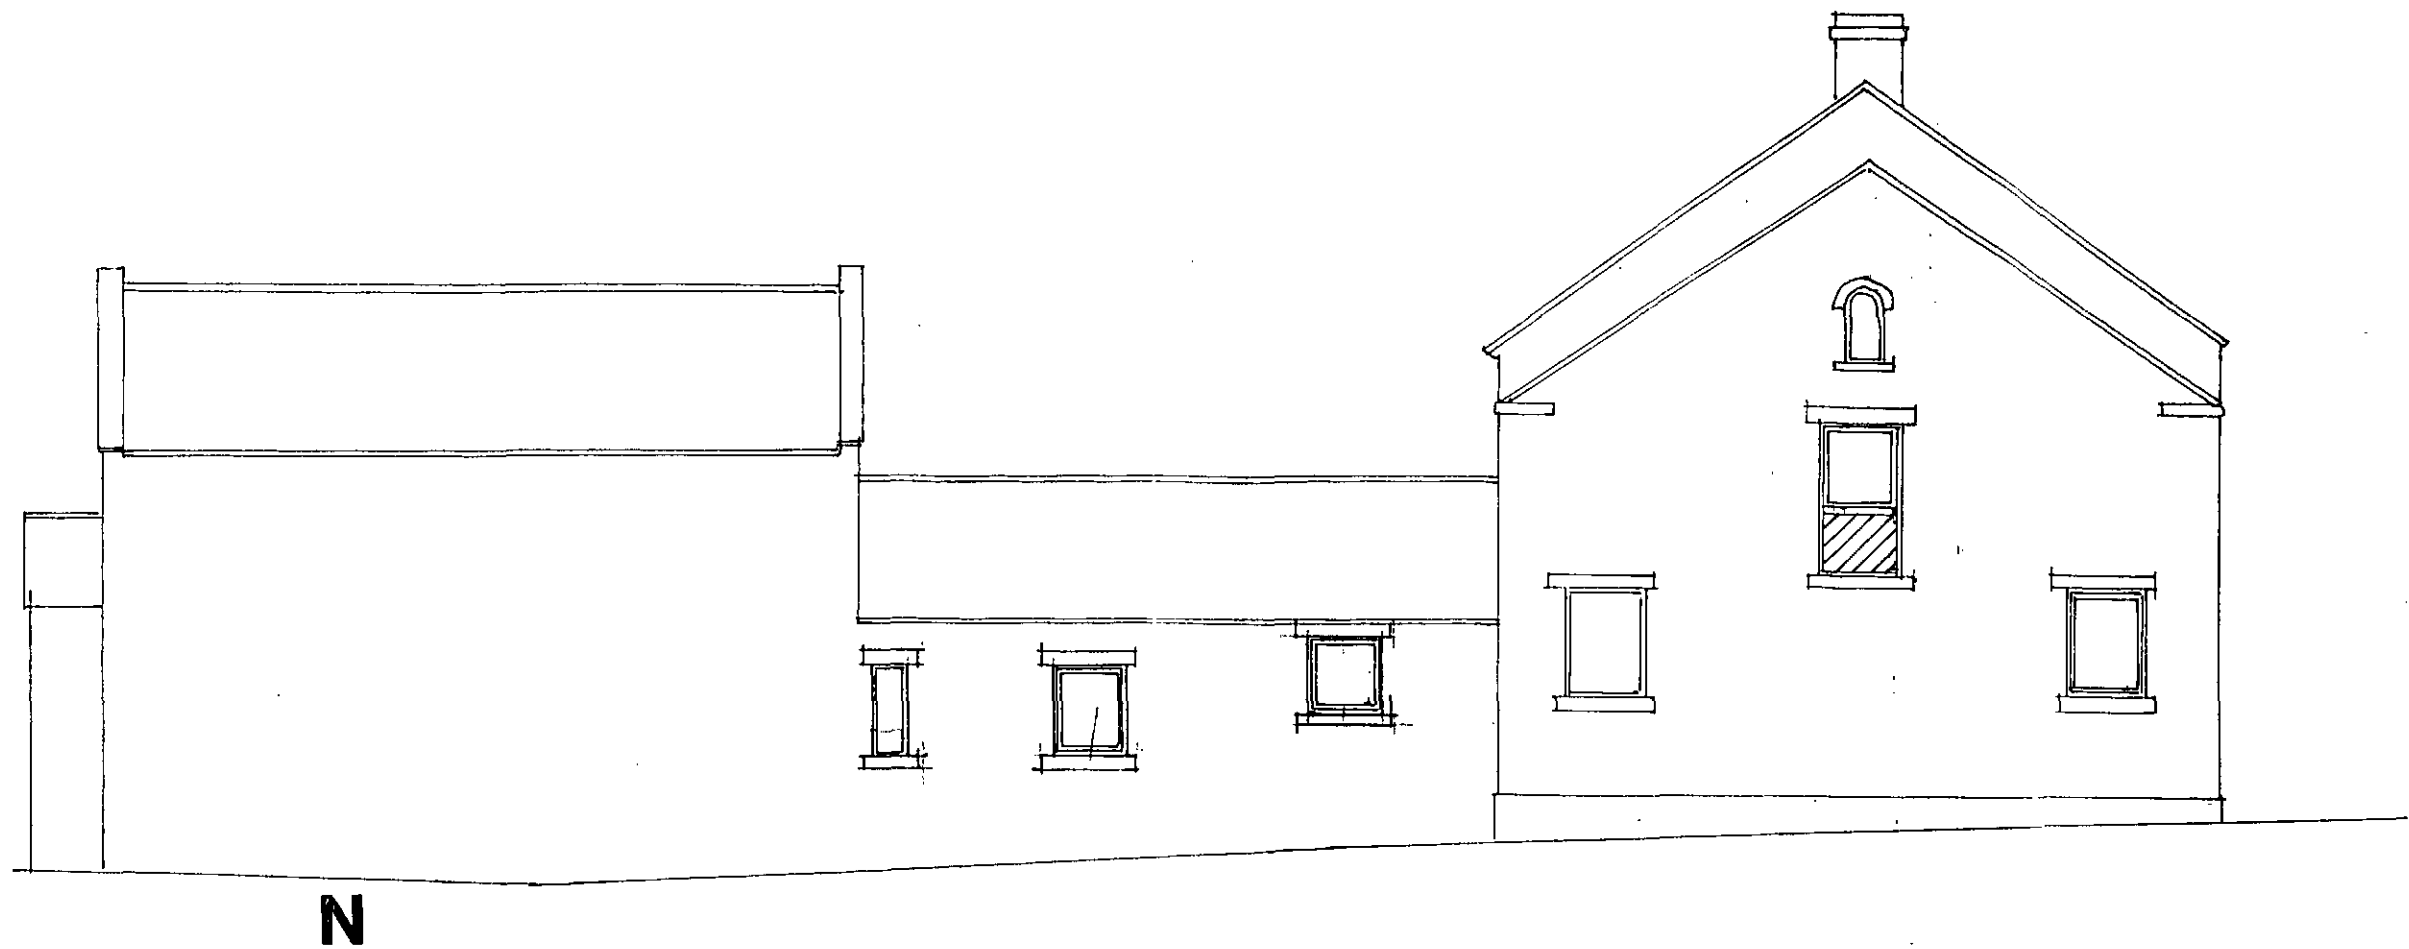

RESIDENTIAL DEVELOPMENT AT CROW EDGE
ELEVATIONS
SCALE 1:100
11/10
DRG A4

MICHAEL A CLYNCH
Dip. Arch. Dip. T. P. A.R.I.B.A.
Architect & Town Planner
14 Huddersfield Road, Ingbrichworth
Sheffield S36 7GF Tel: 01226 766 308



RESIDENTIAL DEVELOPMENT AT CROW EDGE
ELEVATIONS
SCALE 1:100
1/10
DRG A3

MICHAEL A CLYNCH
Dip. Arch. Dip. T. P. A.R.I.B.A.
Architect & Town Planner
14 Huddersfield Road, Ingirchworth
Sheffield S36 7GF Tel: 01226 796398