






LH ELEVATION
(Proposed)

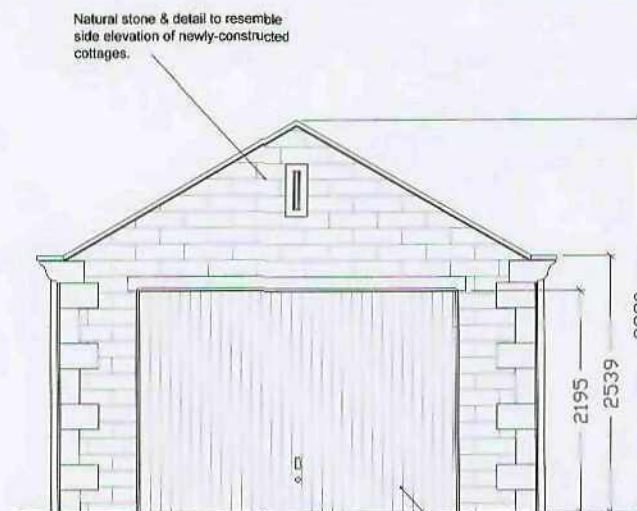

FRONT ELEVATION
(Proposed)

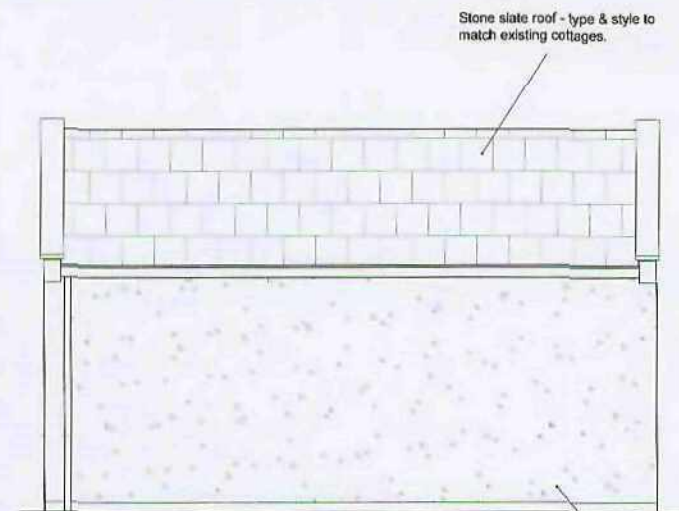


RH ELEVATION
(Proposed)

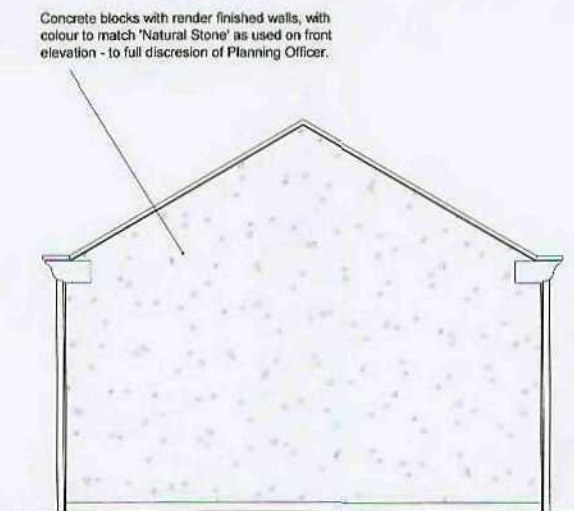

REAR ELEVATION
(Proposed)



SITE LOCATION
(1:500)

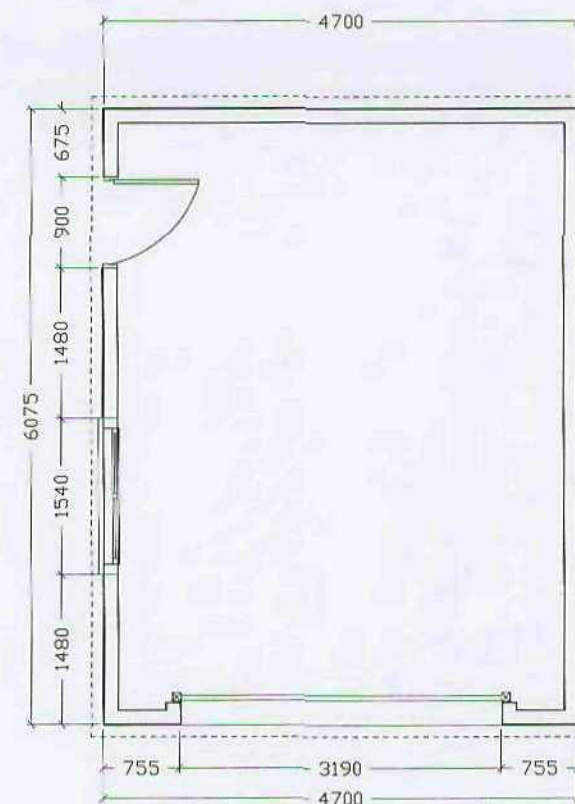

PLAN
(Proposed)

Notes - General

Do not scale from the drawing or any subsequent drawings or details; all dimensions for the setting out, manufacture, or order of materials are to be taken from site measurements only. All works are to fully comply with the current Planning & Building Control Regulations and all subsequent amendments, and to the complete satisfaction of the Planning & Building Control Officer.

All materials, whether named, specified or of generic specification are to be of the best quality available, and all works and materials are to comply with all current British Standards, Codes of Practice and good quality trade practices.

All materials are to be delivered, stored, & fixed in accordance with the manufacturer's recommendations.

Construction:

All proposed materials to match the 'Newley constructed cottages' including all stone work details, stone roof slate and all associated rain water goods.



CLIENT

MAPLE ESTATES (Barnsley Ltd)

JOB LOCATION

HUDROYD COTTAGE,
KERESFORTH HALL ROAD,
WORSBROUGH, BARNSELY.

ARCHITECT:

TITLE:

GARAGE - FLOOR PLAN &
ELEVATIONS.
(PROPOSED)

D.J Allen (Builders)Ltd

Wentworth Road, Mapplewell,
Barnsley, South Yorkshire
S75 6DT

Tel: (01226) 383466 / 384656 / 387523
WWW: allengroup.co.uk
E-mail: postbox@allengroup.co.uk

AREA: BARNSELY

SCALE: 1: 50

DRN & DATE: DM 08/JULY/2010

CHKD: .

DRG. No. DJA/P/HC/10/01

SIZE
A2

REV.