



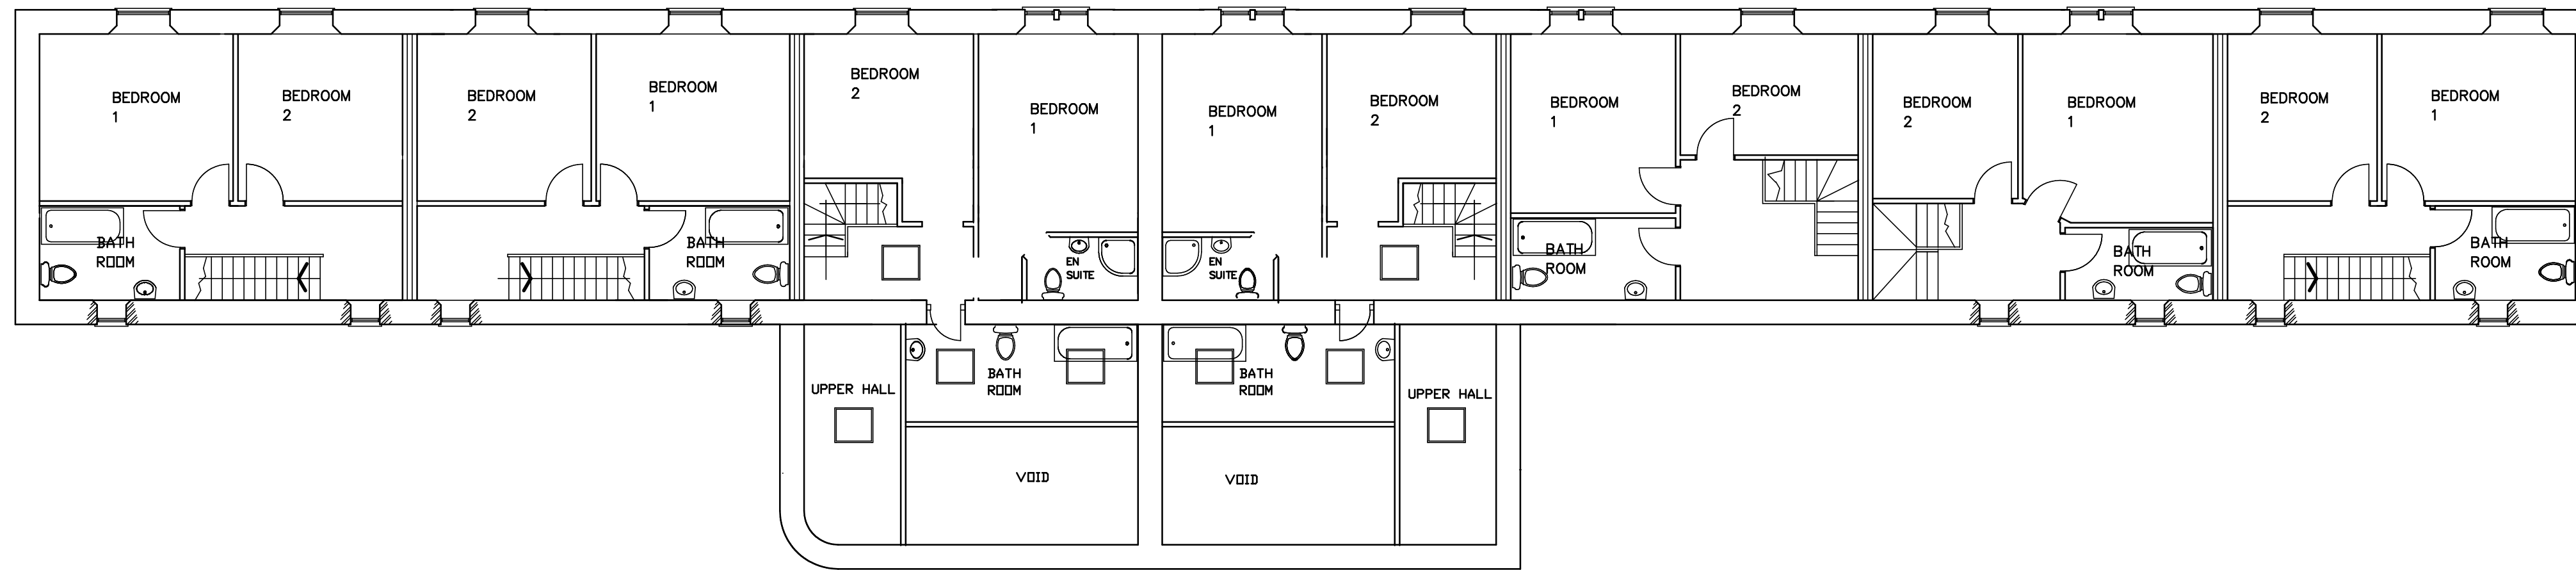

FIRST FLOOR PLAN

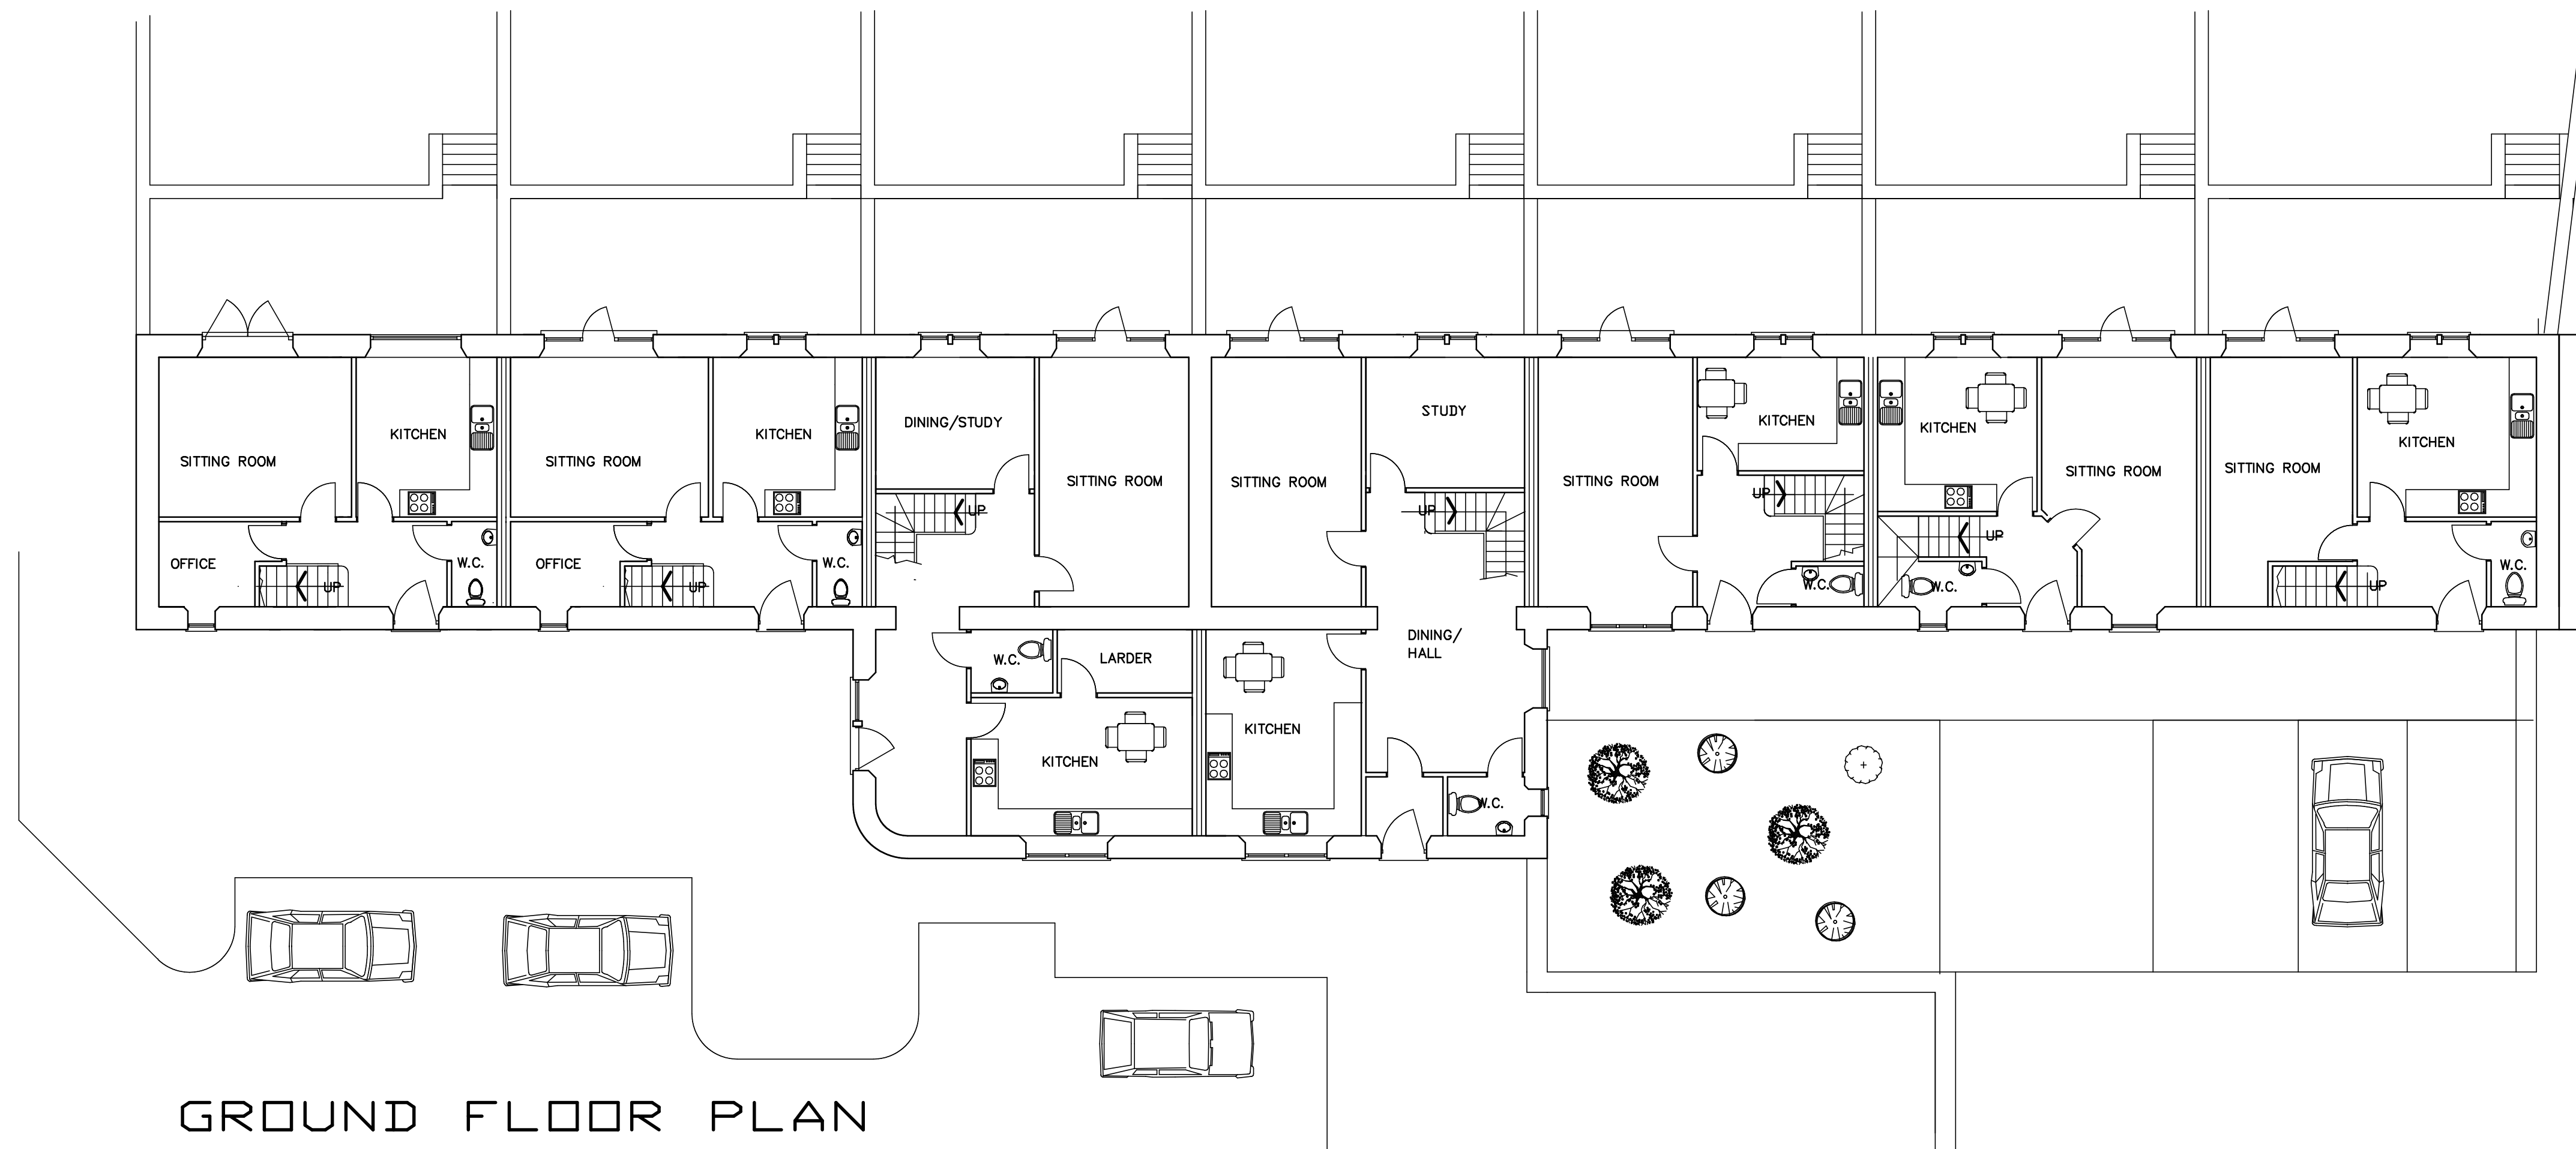

GROUND FLOOR PLAN

MALLALIEU ARCHITECTS
 WREN COTTAGE, STRINGER HOUSE LANE,
 EMLEY, HUDDERSFIELD, HD8 9SU.
 01924 848334
 07971 041016

JOB TITLE
 H. BUCKLEY AND SONS,
 HALL FARM,
 HIGH HOYLAND,
 BARNESLEY
 PROPOSED REDEVELOPMENT

DRAWING PLANS UNITS 7 - 12	NUMBER 2062/12
SCALE 1:100	DATE JULY 2008