



key:-	
ch	ceiling height
fl	floor level relative to external survey
h	head height from floor
in	inversion heater
min	minimum height from floor
max	maximum height from floor
s	sill height from floor
u/s	height to underside

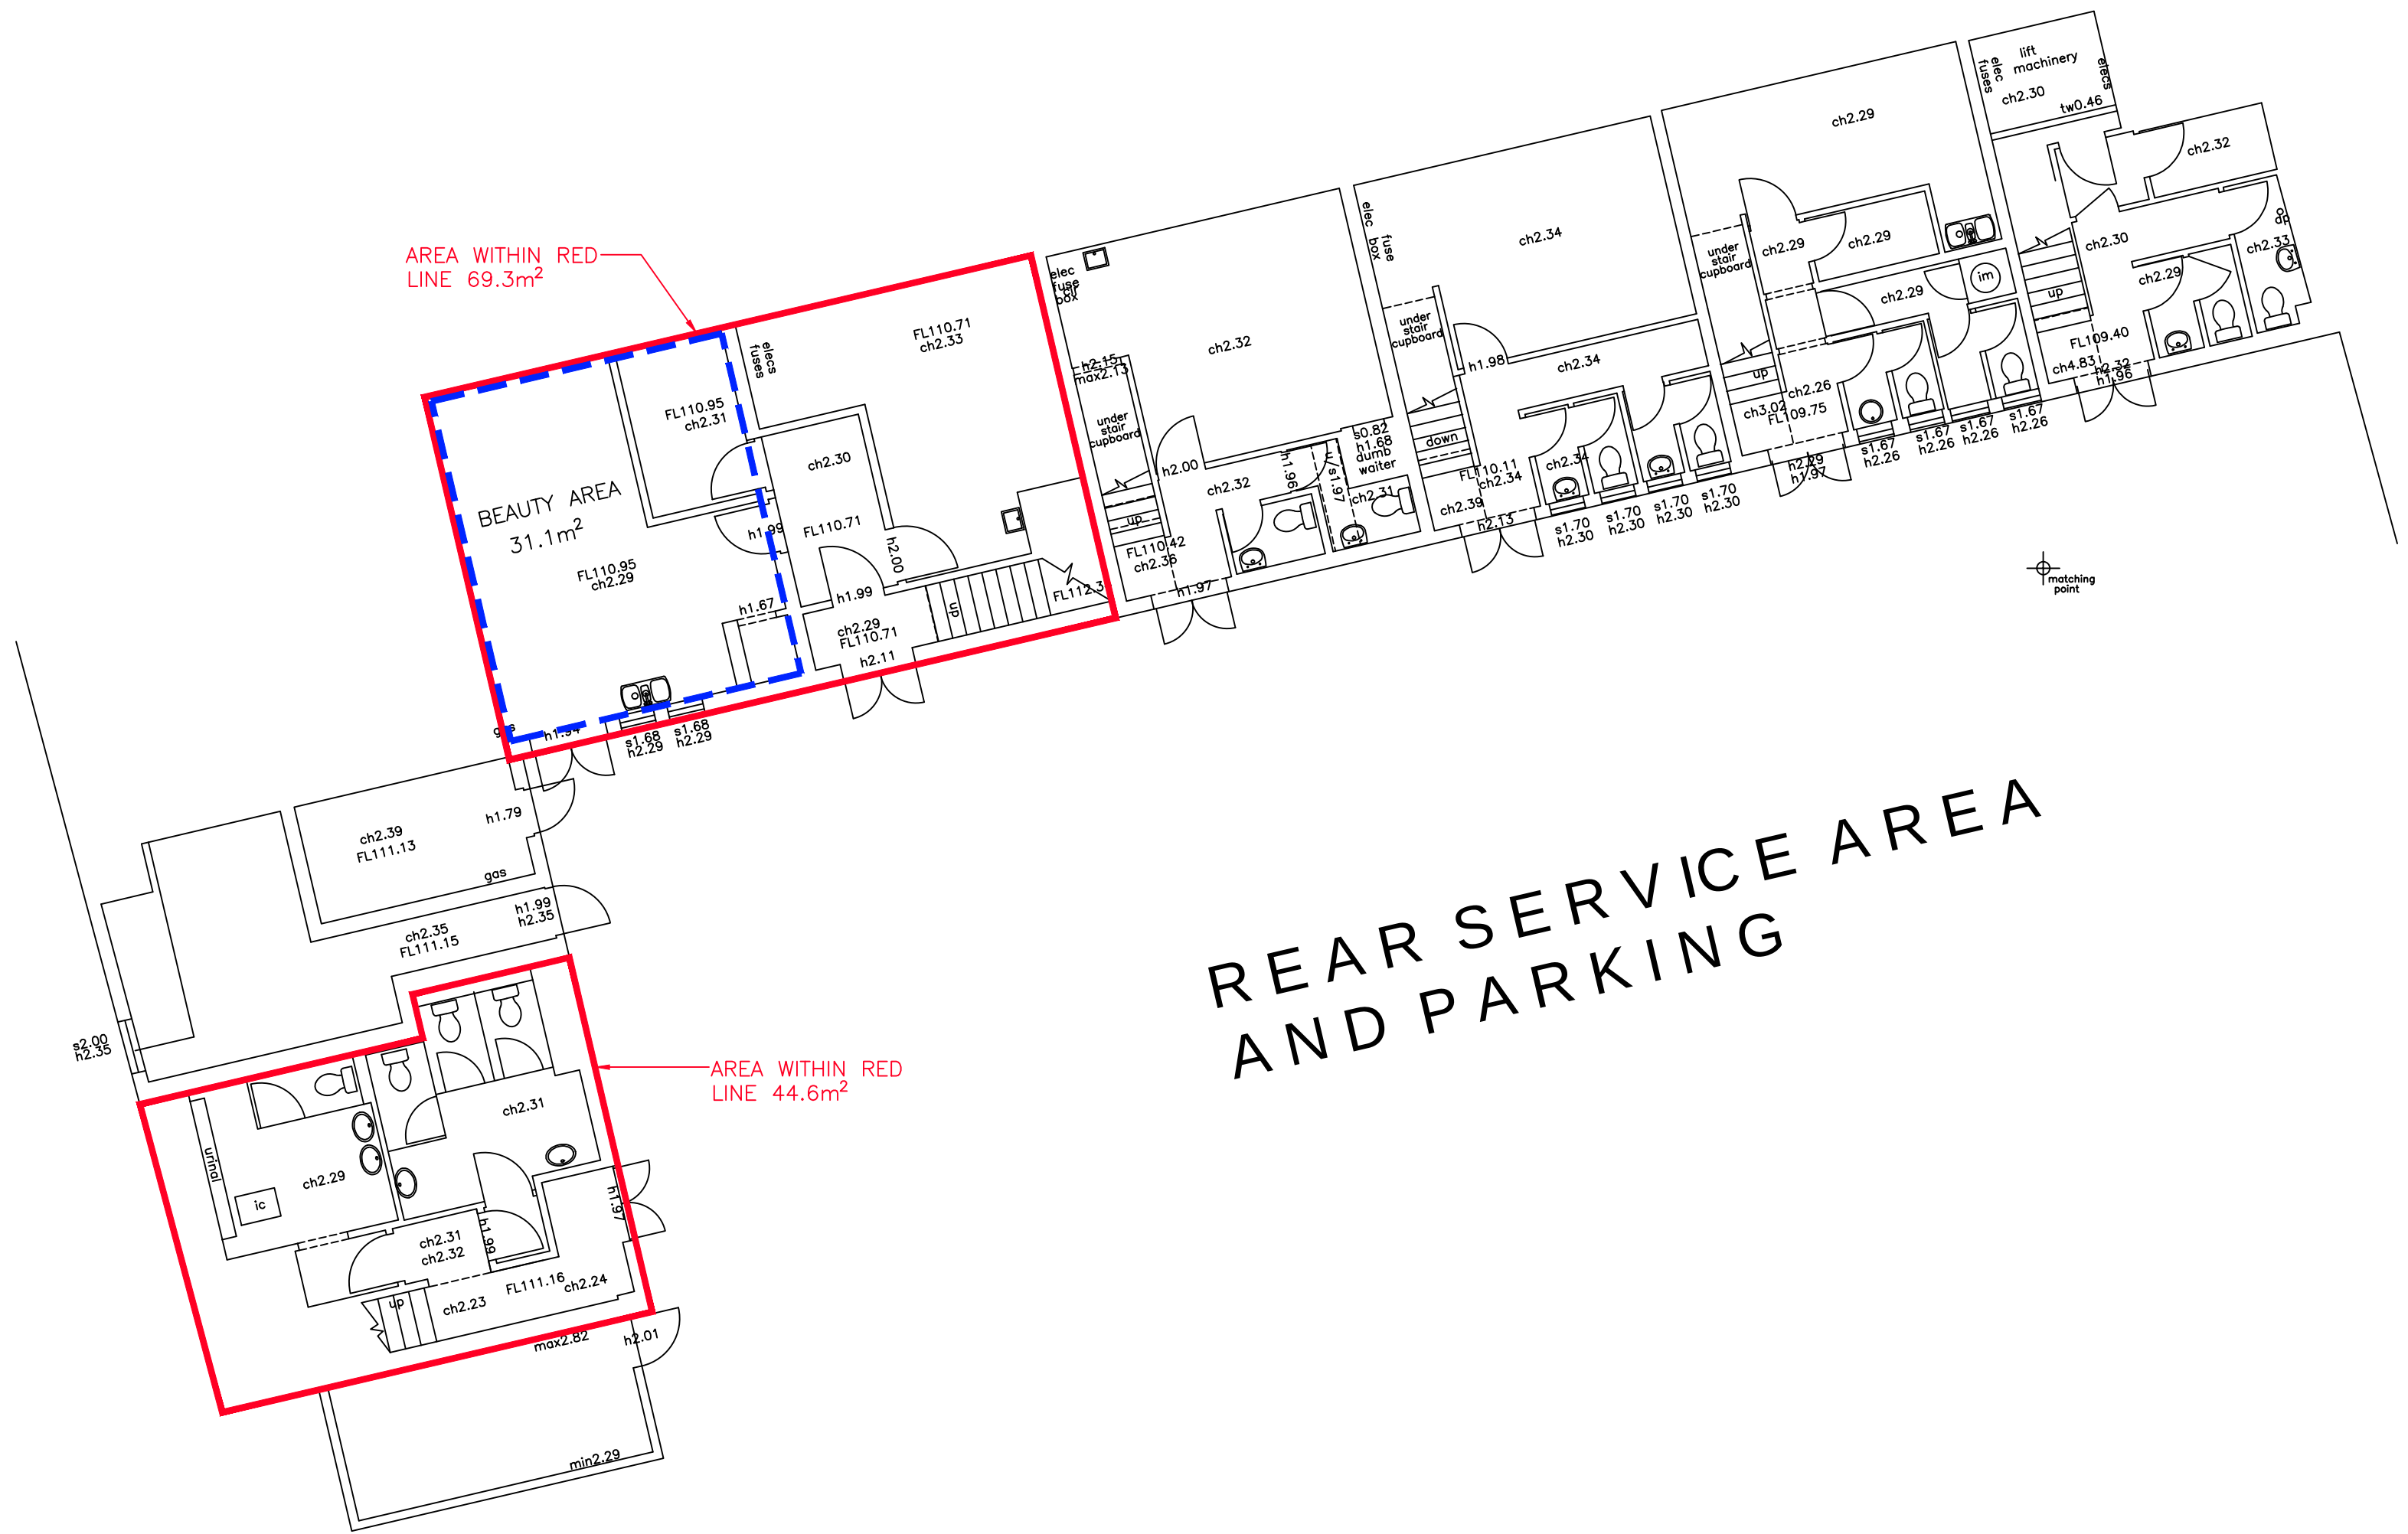


PROPOSED BASEMENT FLOOR PLAN

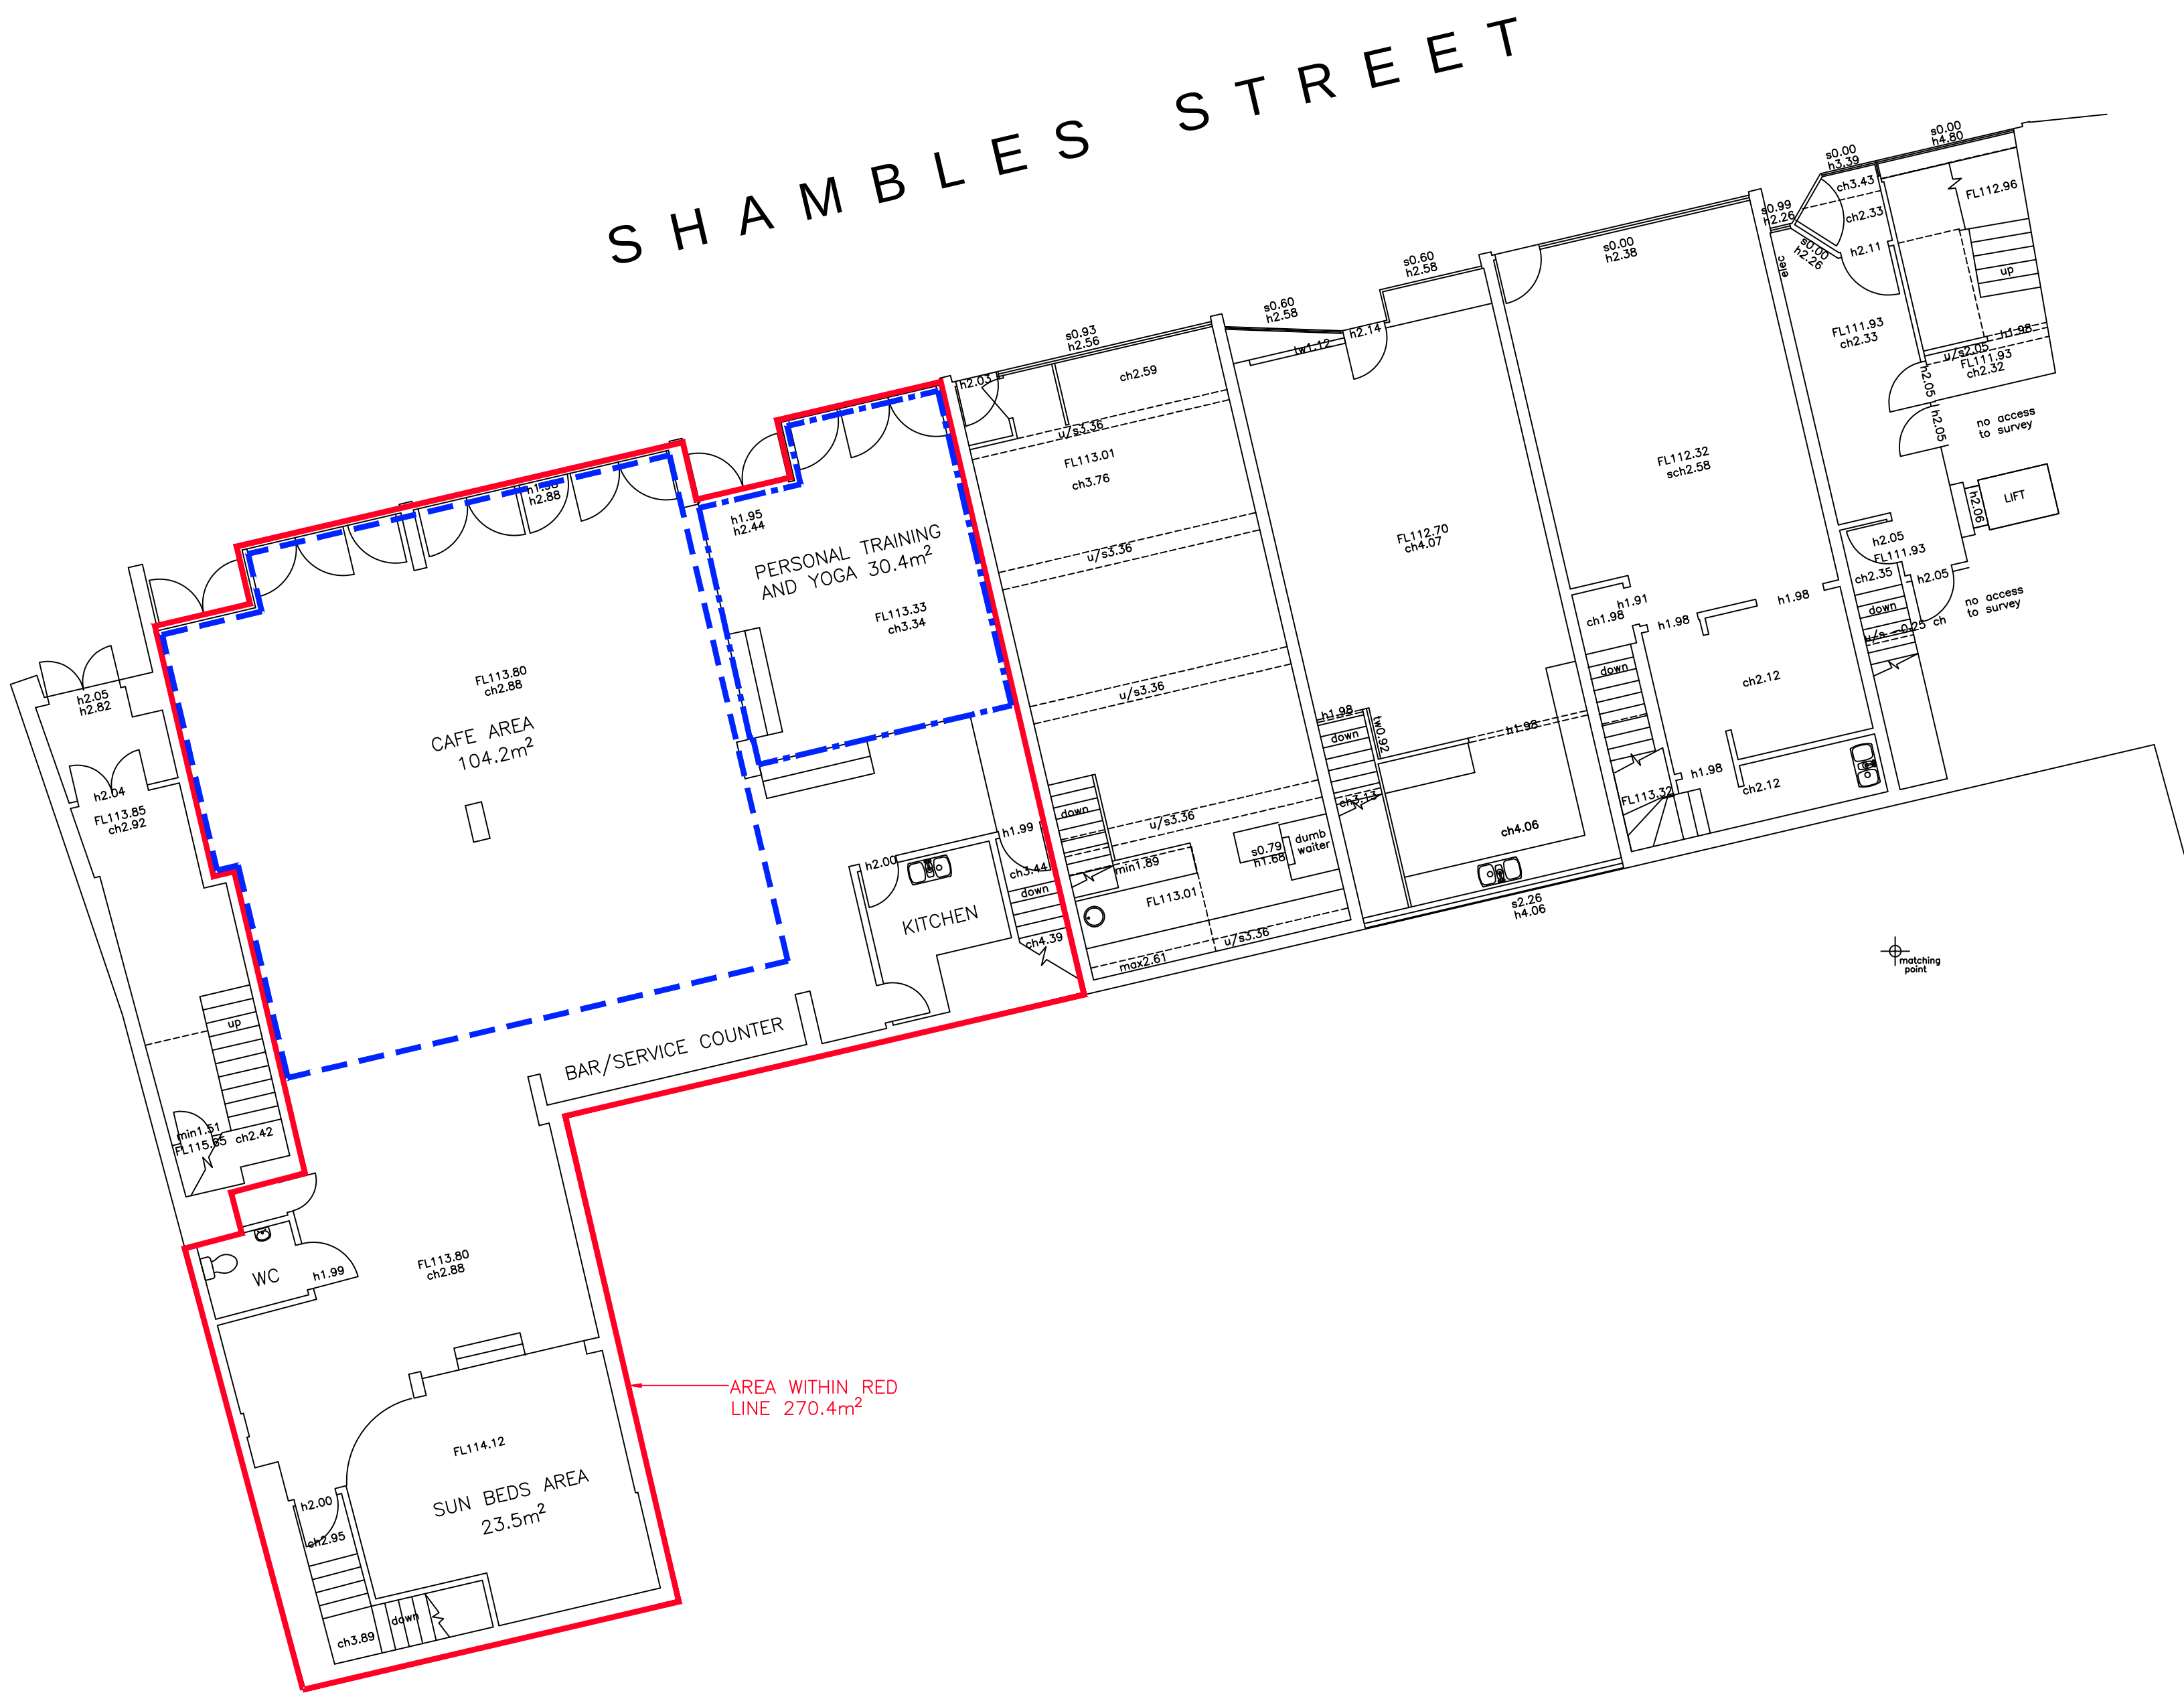

PROPOSED GROUND FLOOR PLAN

NOTES:
1- DRAWING TO BE USED FOR PLANNING
APPROVAL PURPOSES ONLY.

 

INDICATIVE

REV. A. 13.03.18 - Proposed works indicated.
NOTES:
LEVELS RELATE TO D.S. DATUM

**P STUBBINGTON
LAND SURVEYS LTD**

THE MEAD
DURLEY BROOK ROAD
DURLEY
SOUTHAMPTON
HAMPSHIRE
SO32 2AR

TEL : 023 8060 1876
MOBILE:-
07973 348165
EMAIL:-
PAUL@PSLANDSURVEYS.COM

CLIENT:- ADDINGTON CAPITAL LLP

CONTRACT:- 20-30 SHAMBLES STREET,
BARNSELY,
S70 2SW

TITLE:- FORMER SOUL LOUNGE,
PROPOSED BASEMENT &
GROUND FLOOR PLAN

SCALE:- 1: 100 @A1

DRAWING NO. 5710/02 A

DATE:- MARCH 2018

SURVEYOR:- PS

