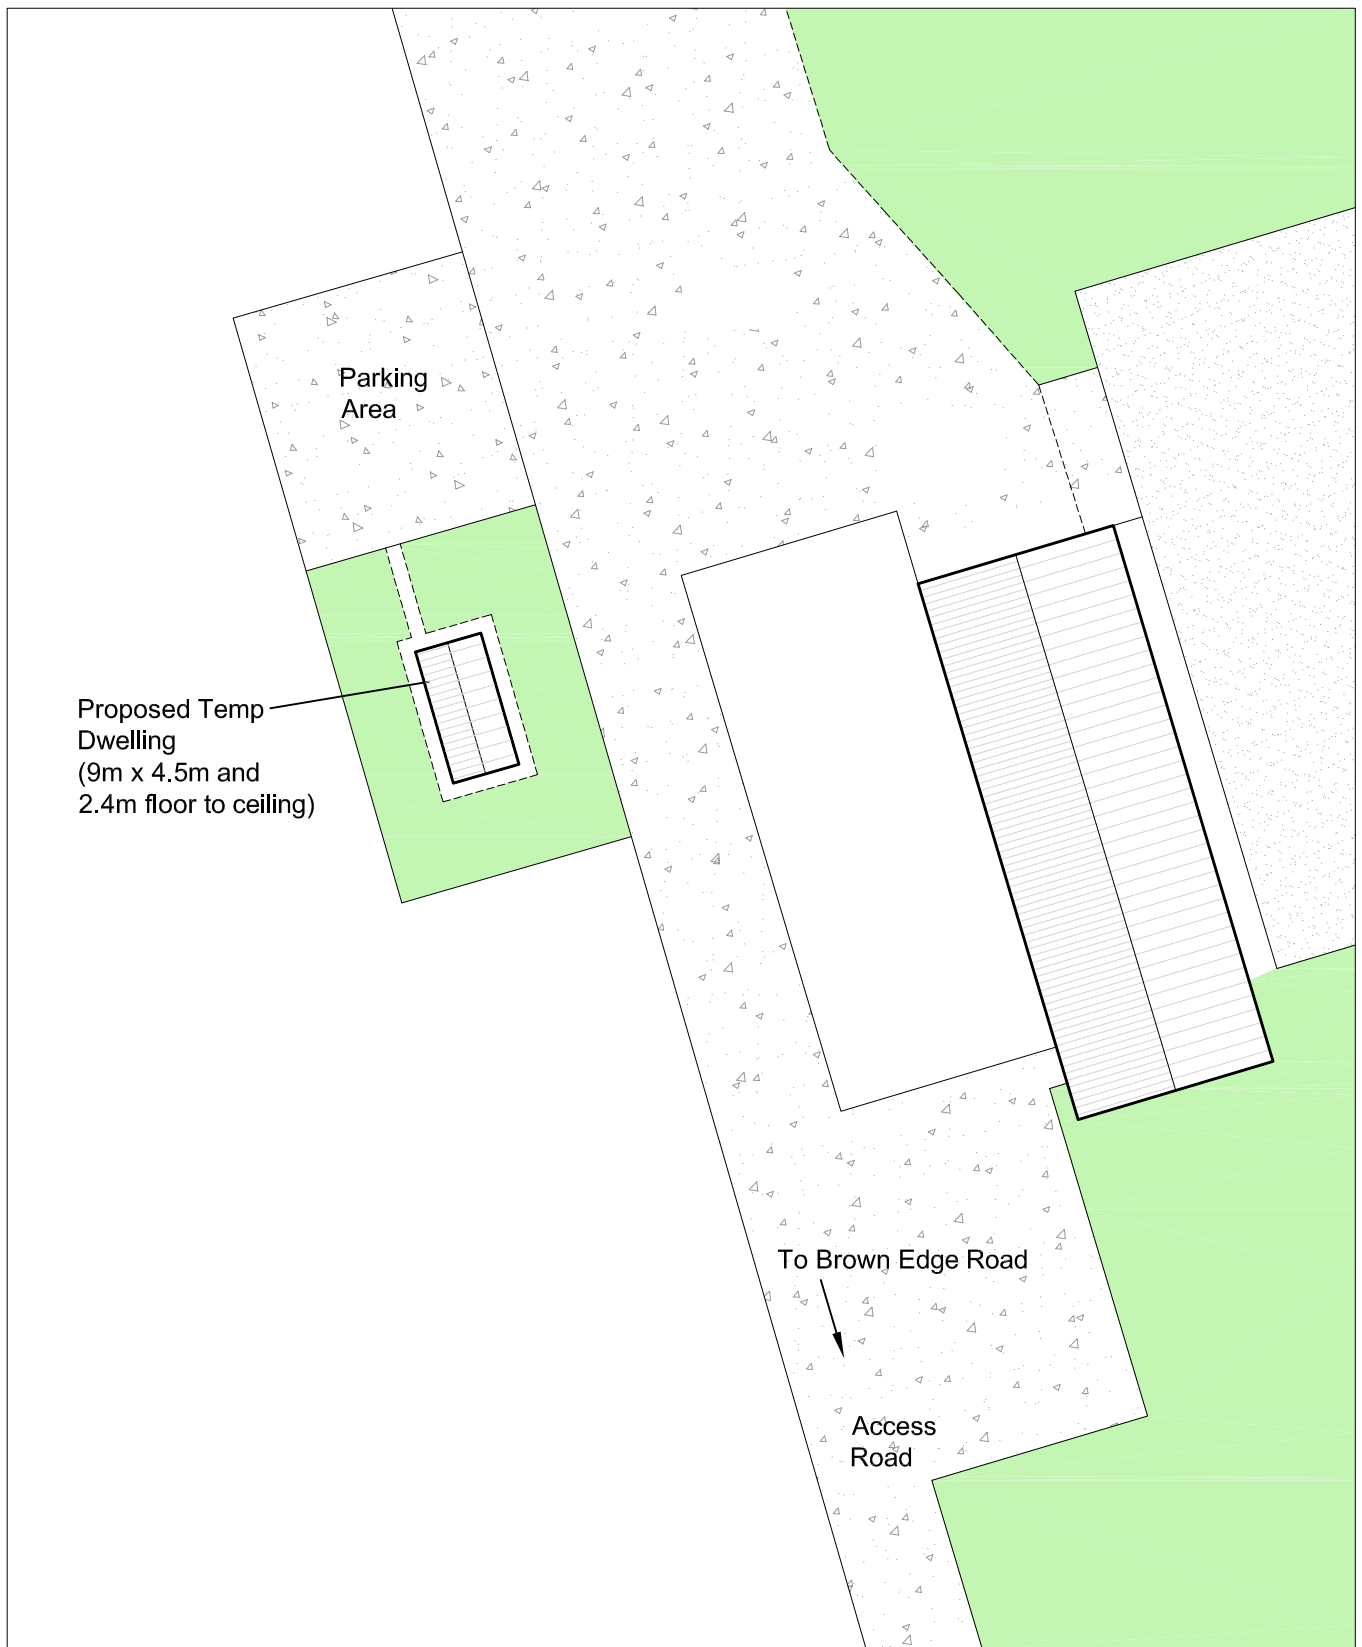


MISS A HAWLEY

PROJECT
PROPOSED TEMP DWELLING
OFF BROWN EDGE ROAD
SITE PLAN

DRAWING NUMBER

2013-CAH-HBR-51A

REV

SCALE @ A4

1:500

PLANS BY
C HUNTER - 07920402413