




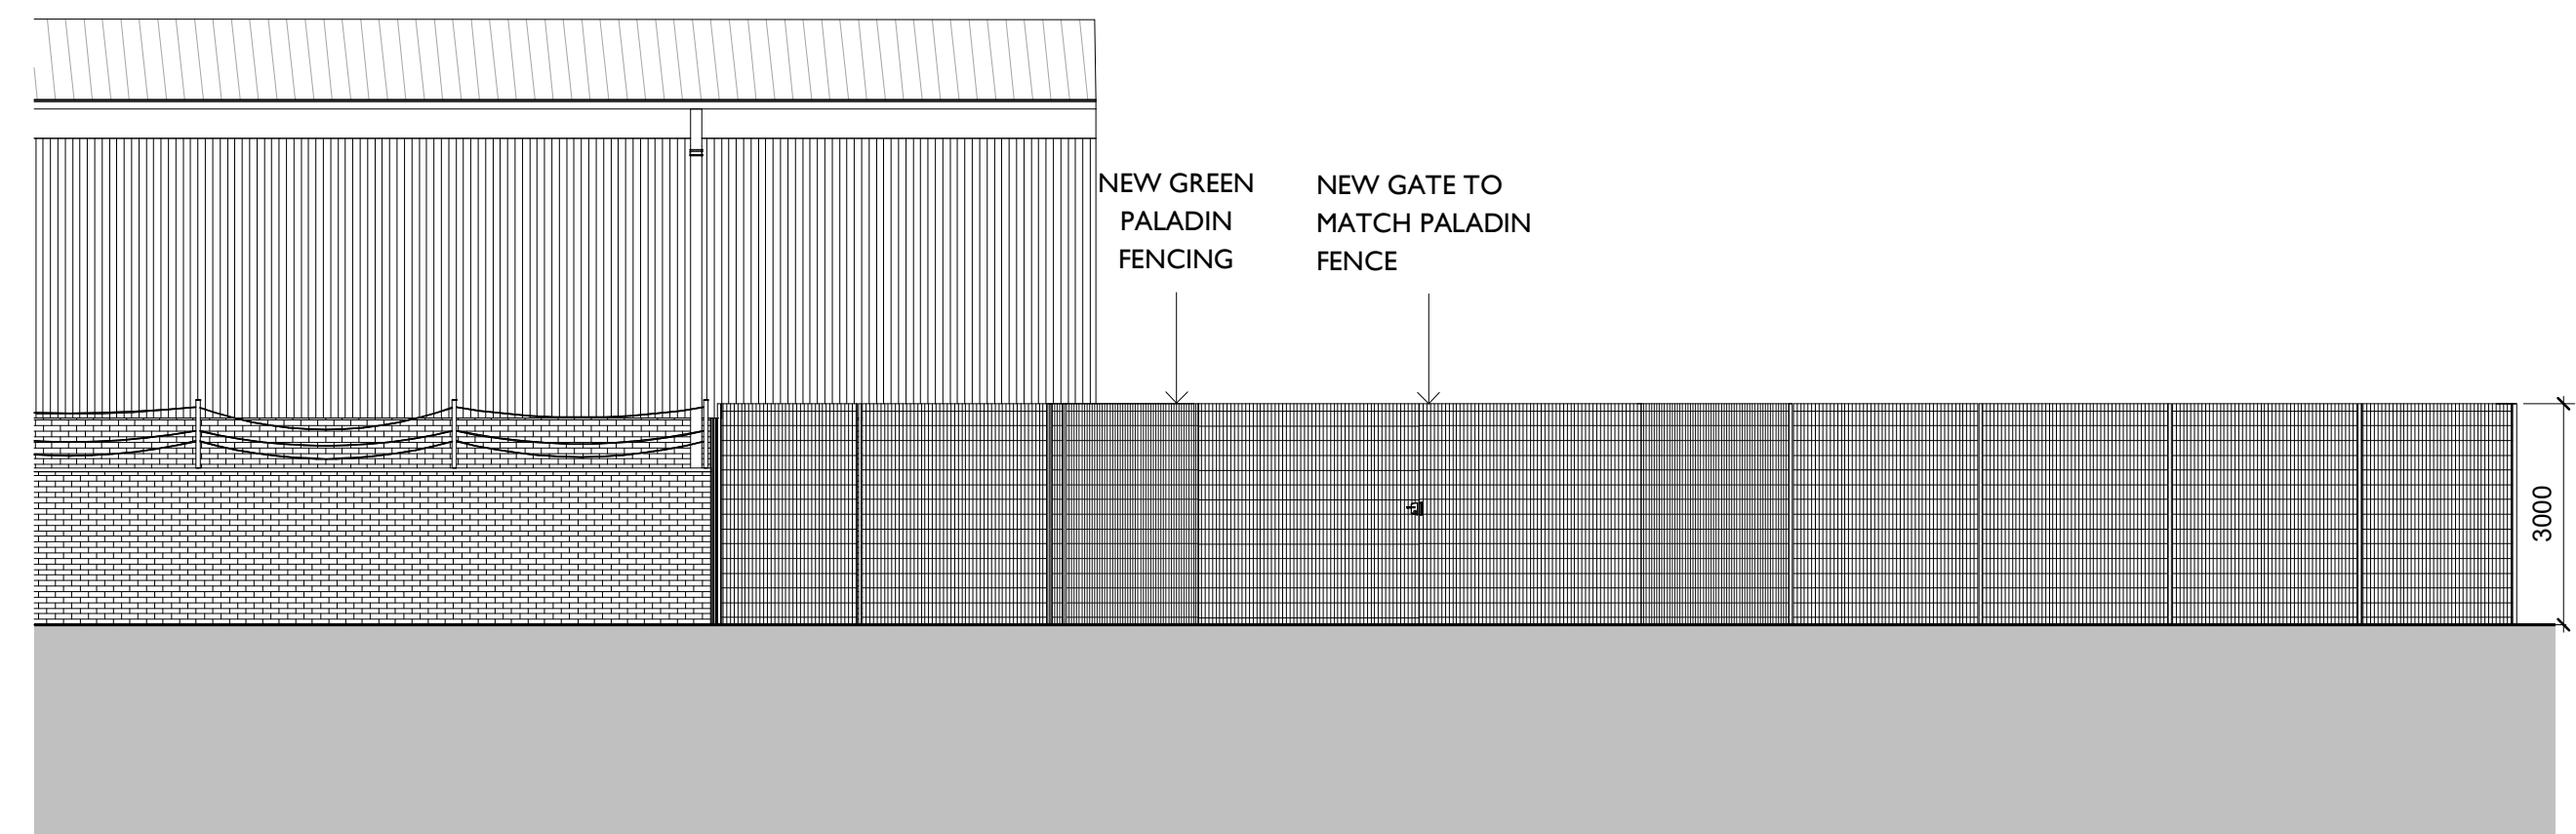


ELEVATION A
1 : 100

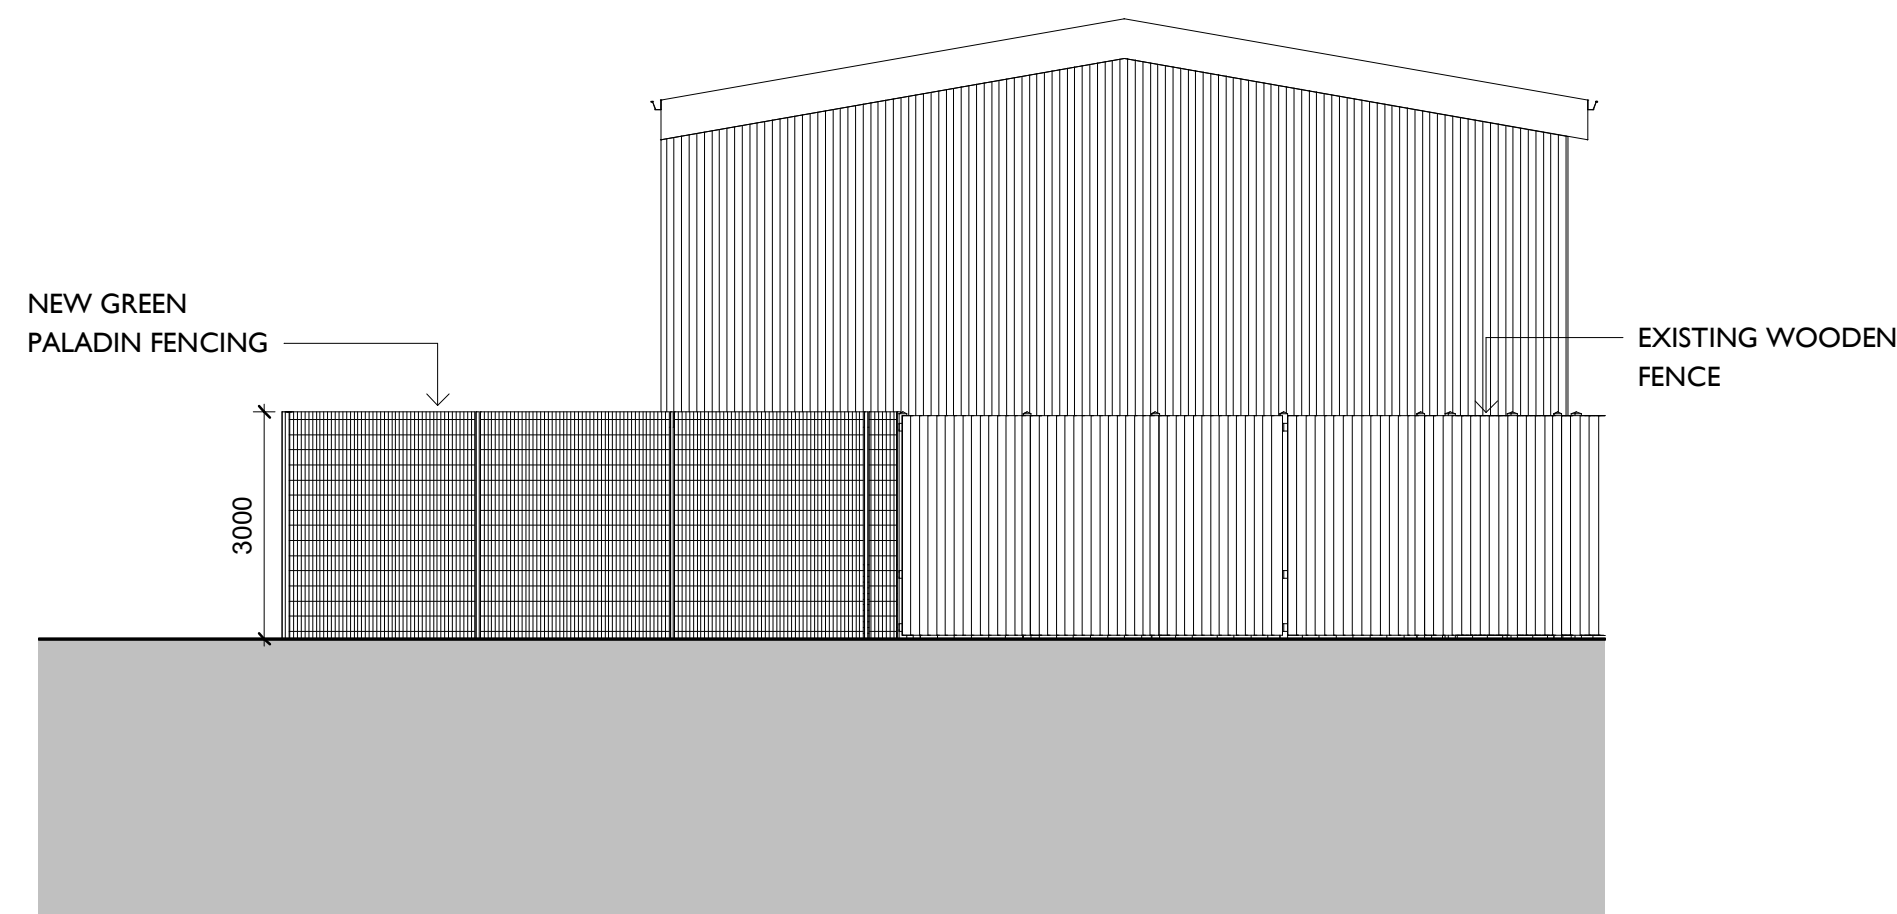


ELEVATION B
1 : 100

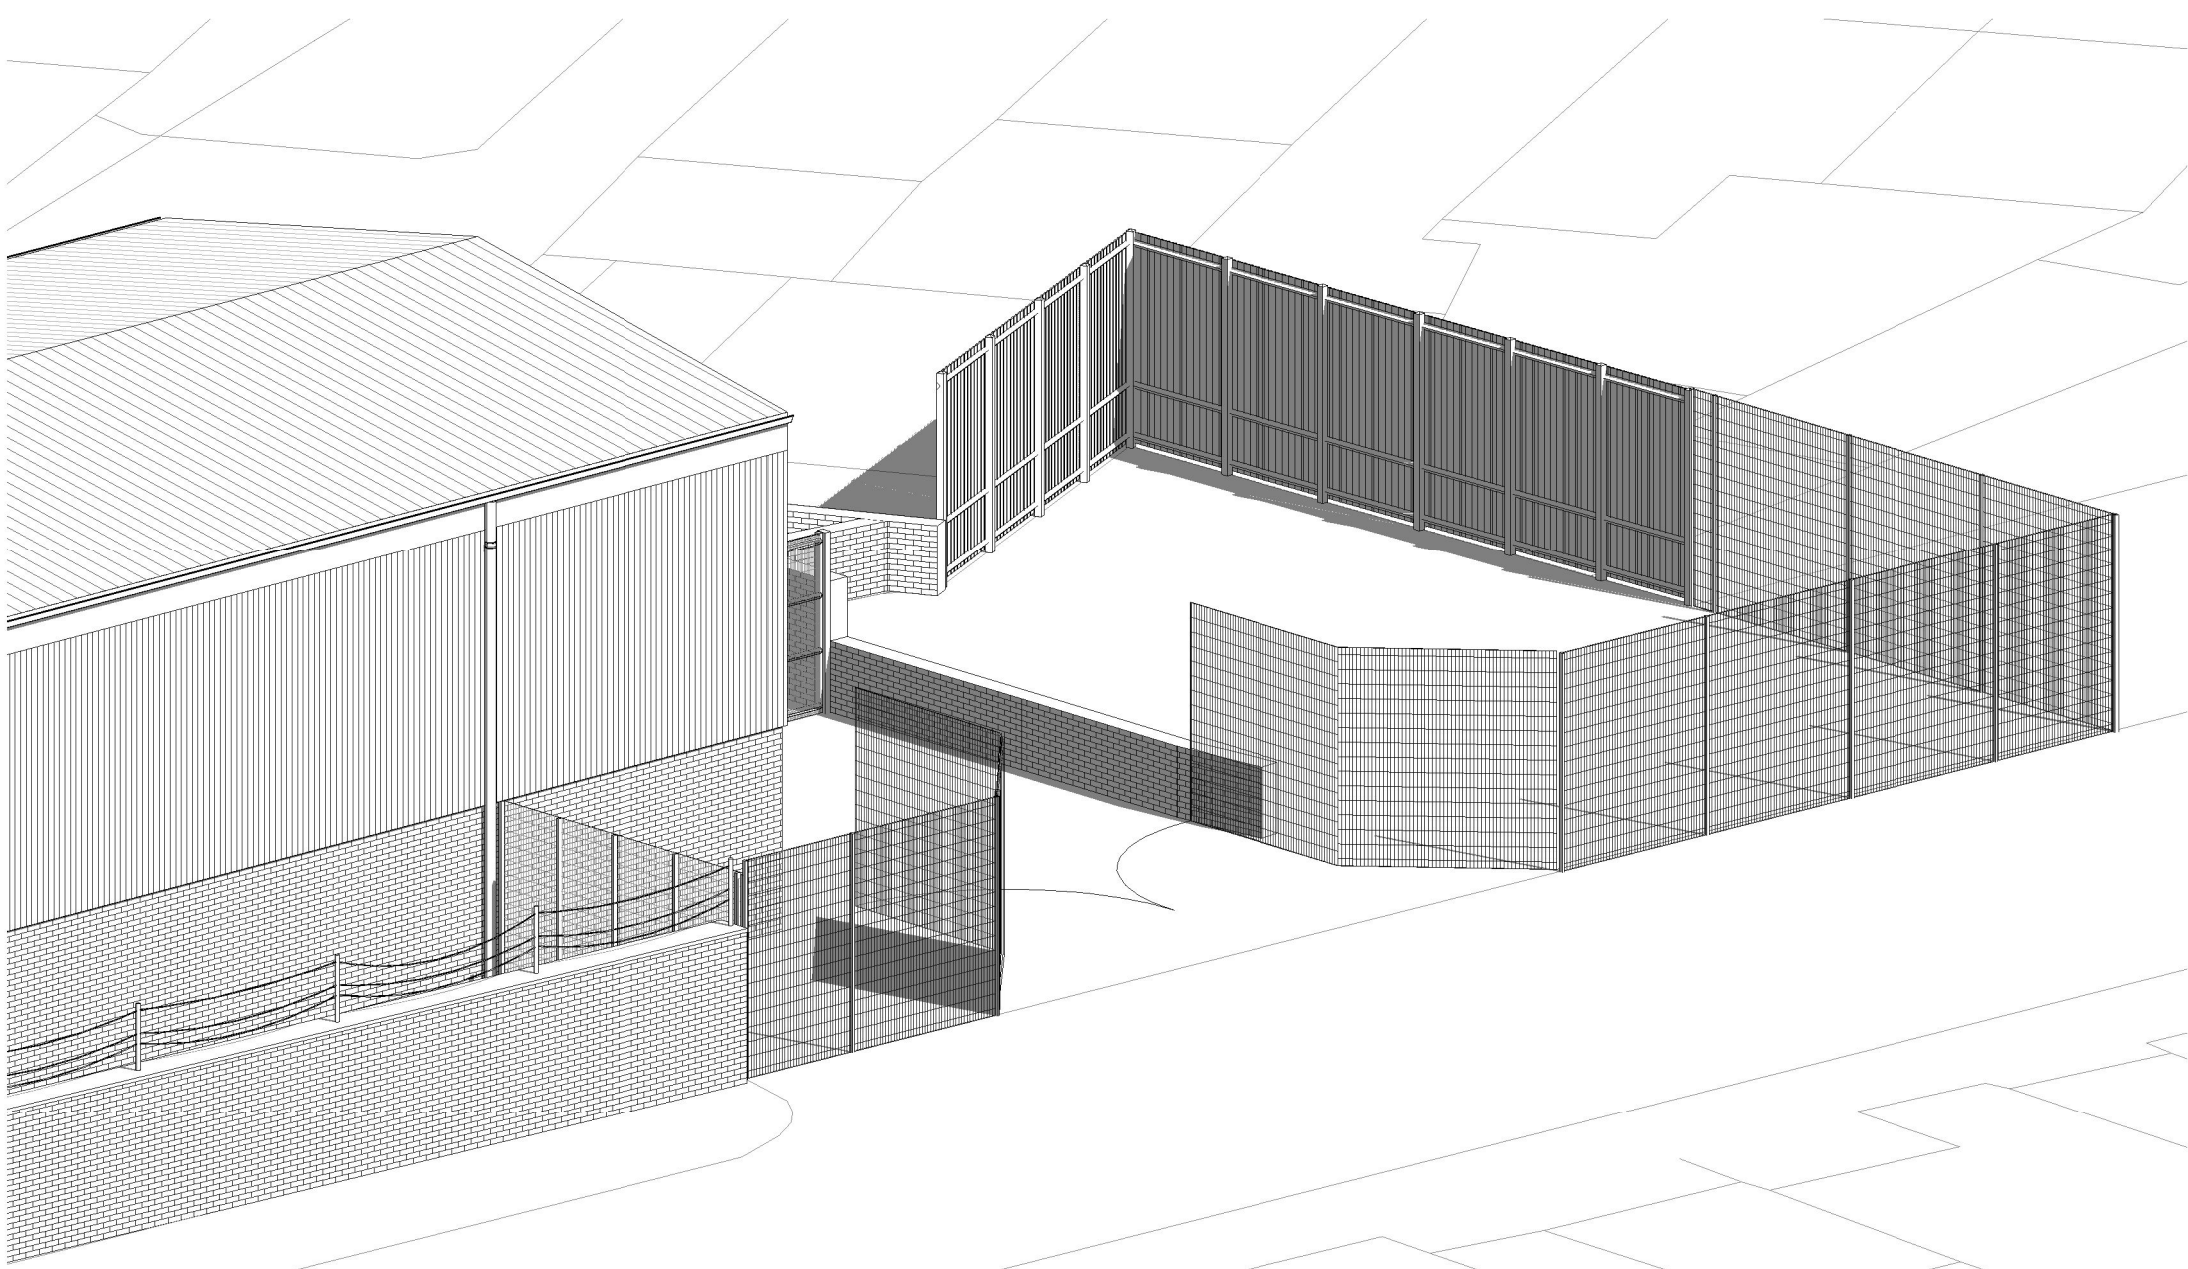

PROPOSED 3D VIEW

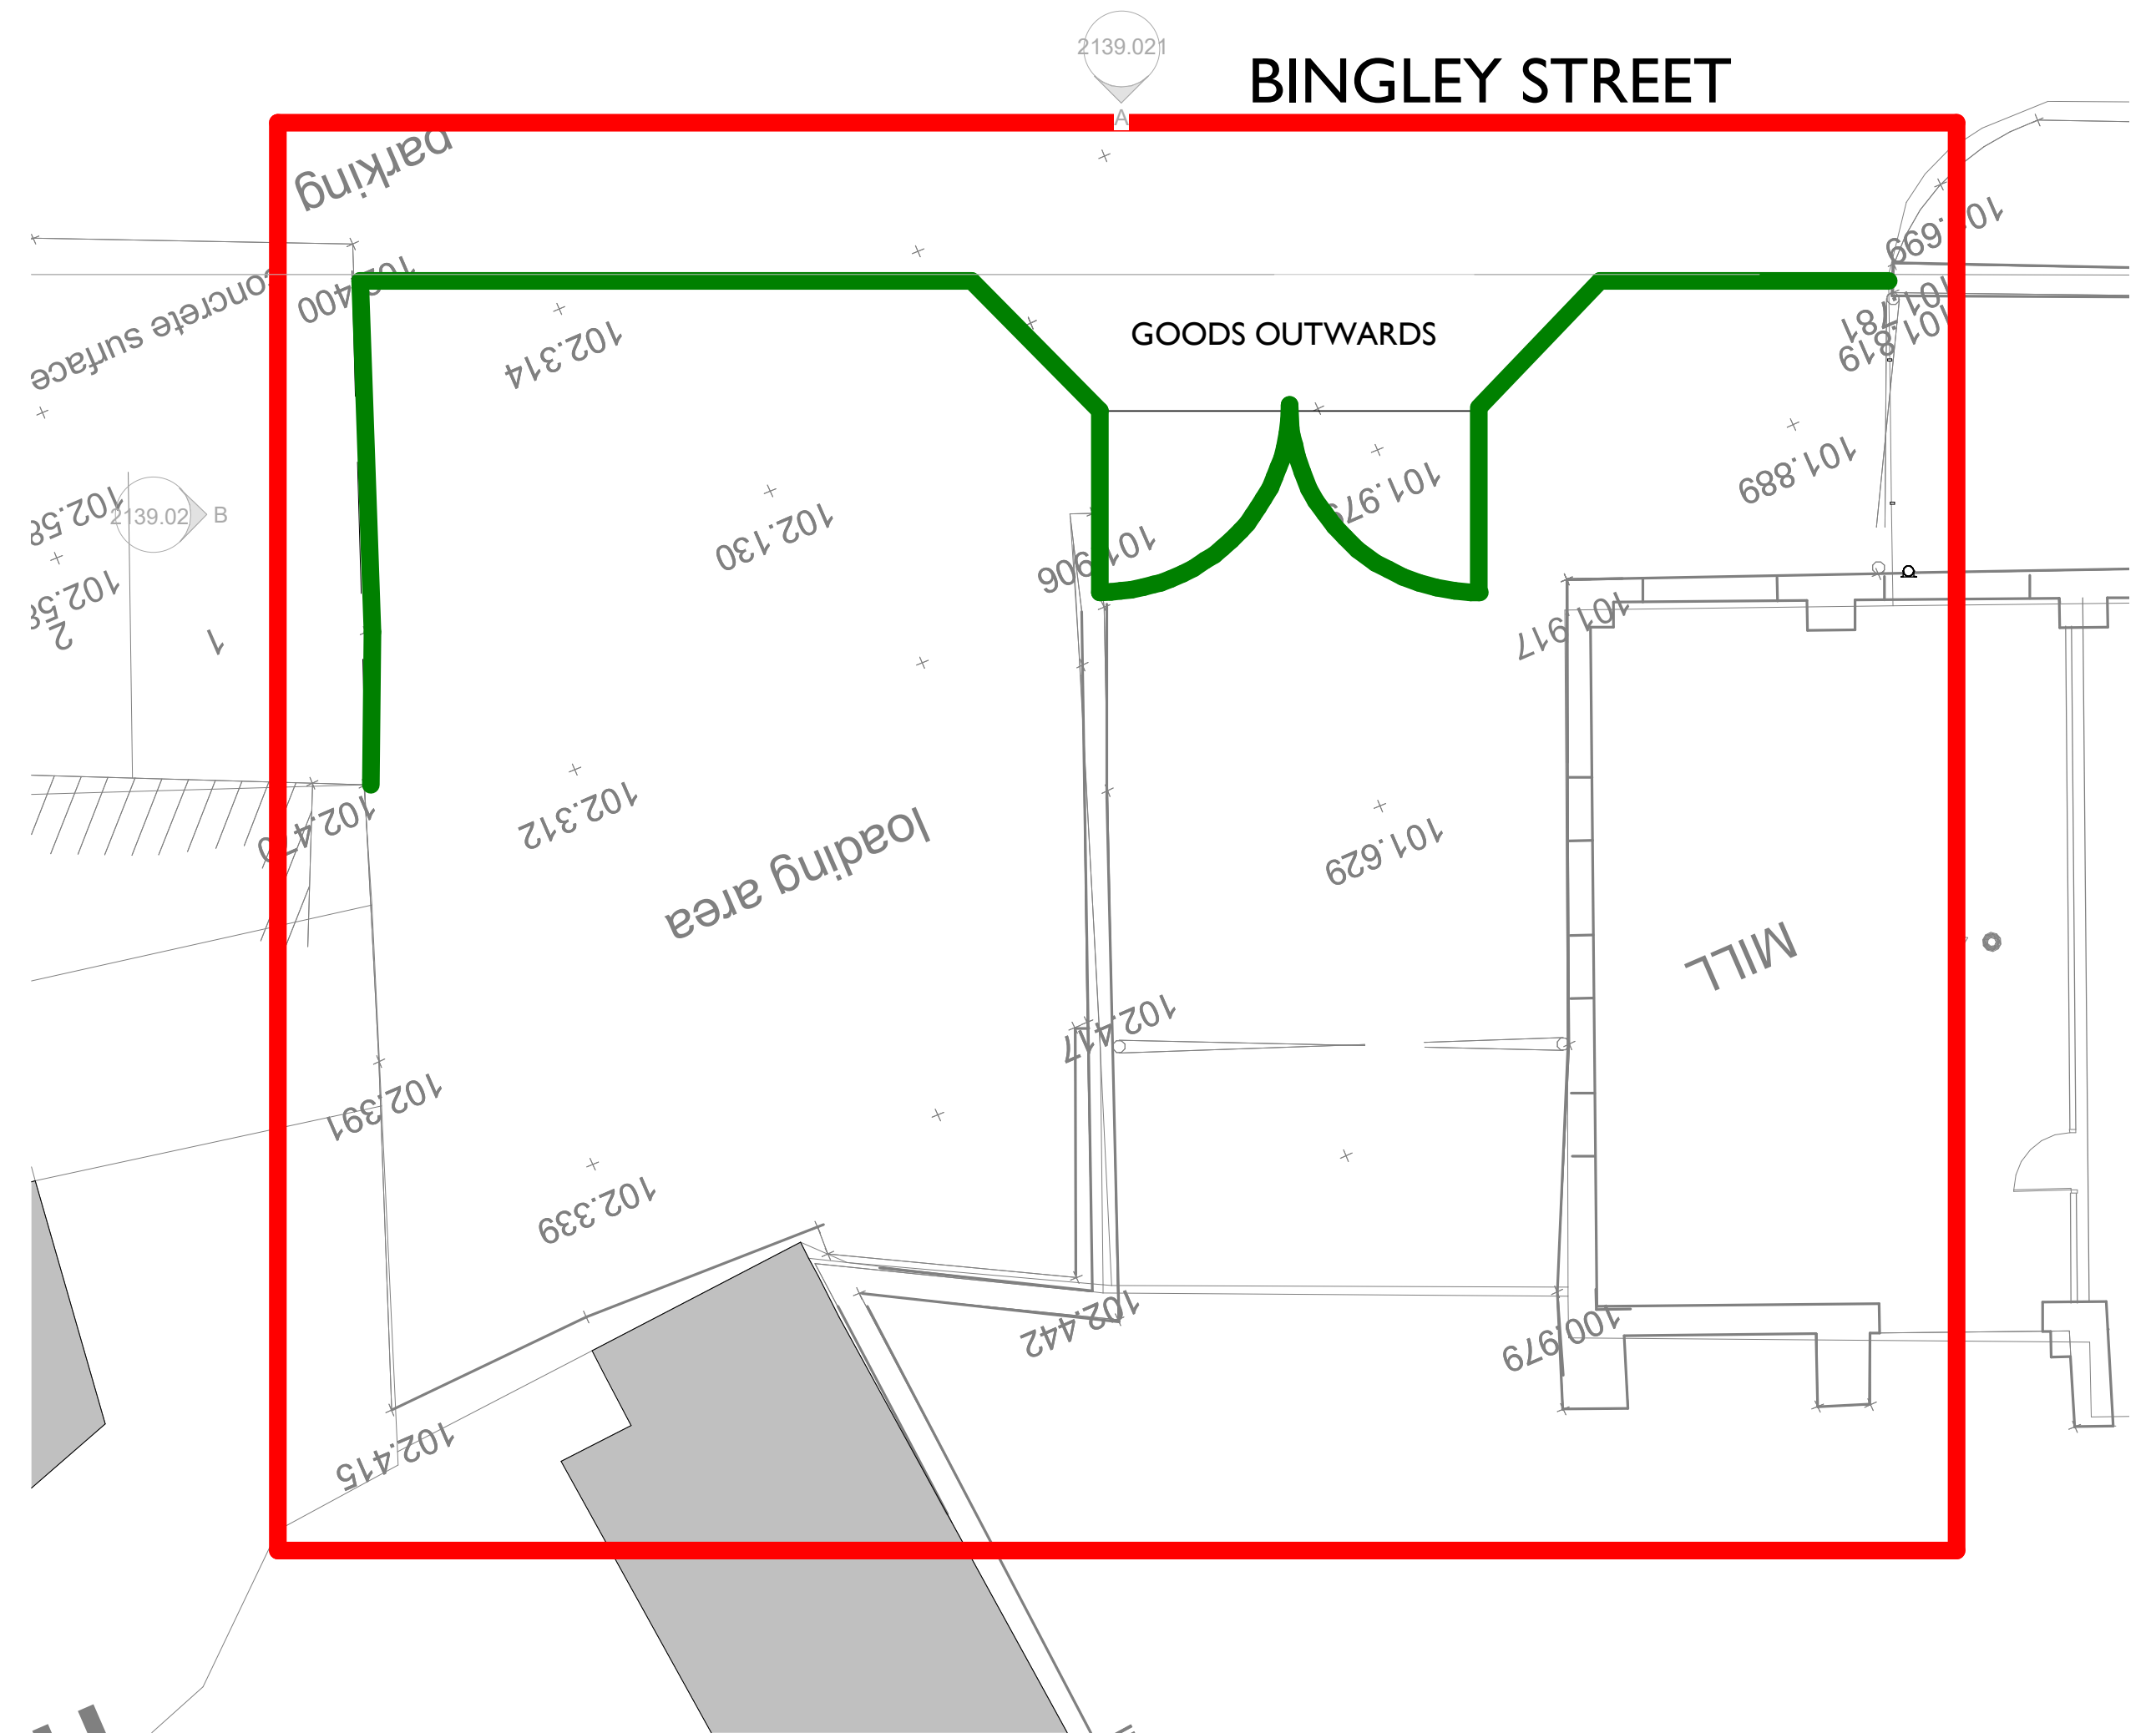

SITE PLAN_PROPOSED
1 : 100

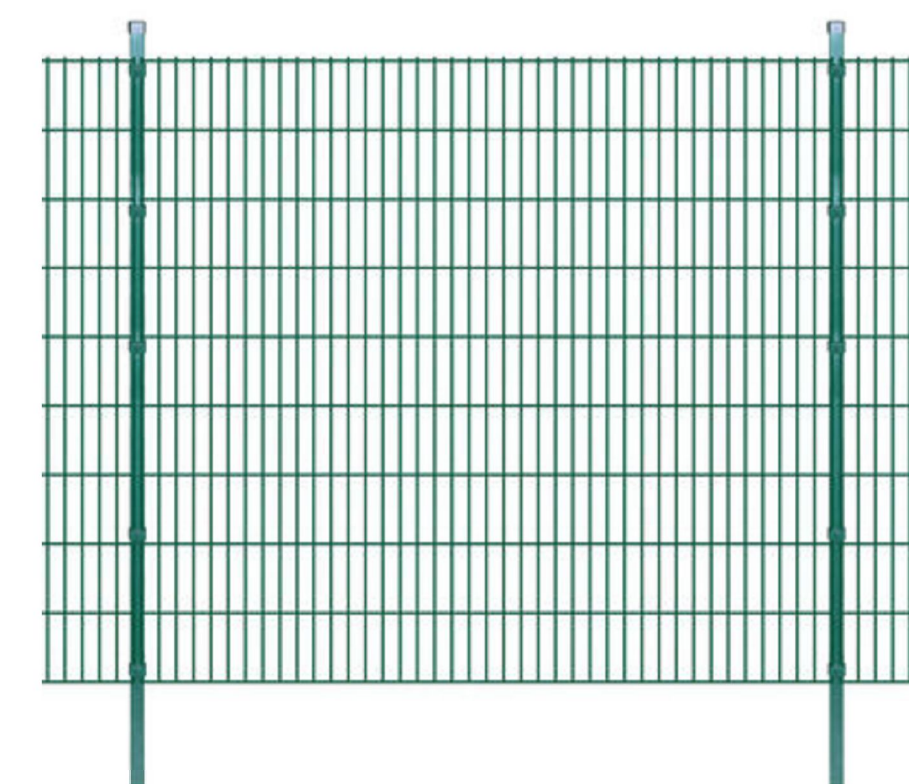

GREEN PALADIN FENCING SYSTEM

REVISIONS				
Rev	Description	Date	Issued by	Issued to
C	AMENDED GOODS ACCESS	17/04/2023	AC	AS
B	REPOSITIONED ACCESS GATE	21/11/2022	BC	AS
A	AMENDED ANNOTATION	04/08/2022	AC	AS

REVISIONS				
Guidance: Refer to the following documents for guidance on the BPH Standards and review process. A_BPH Project Appraisal Form B_JAHF Project BPH Storage Manual C_AHR ABC(UK) BPH Standard (all located P:\PROTOCOL\REVT)				
REA prepared this model using Revit 2017 and does not accept liability for any loss or degradation of the information held in the model resulting from the translation from the original file format to another file format or from the recipient's reading of it in any other program or an earlier version of Revit.				



PROJECT
HOWARTH TIMBER, SUMMER LANE,
BARNSELY. S75 2BL

TITLE
PROPOSED ELEVATIONS, PLAN & 3D
VIEW

DATE
APRIL 2023

SCALE
As indicated

REVISION
C

DRAWING NUMBER
2139.021

STATISTICS
PLANNING

Richard Eves Architects LLP
Alexandra Villa, 3 Victoria Avenue, Harrogate, HG1 1EQ
Tel: 01423 504488 Fax: 01423 500015 office@rearchitects.co.uk

richard eves
ARCHITECTS