




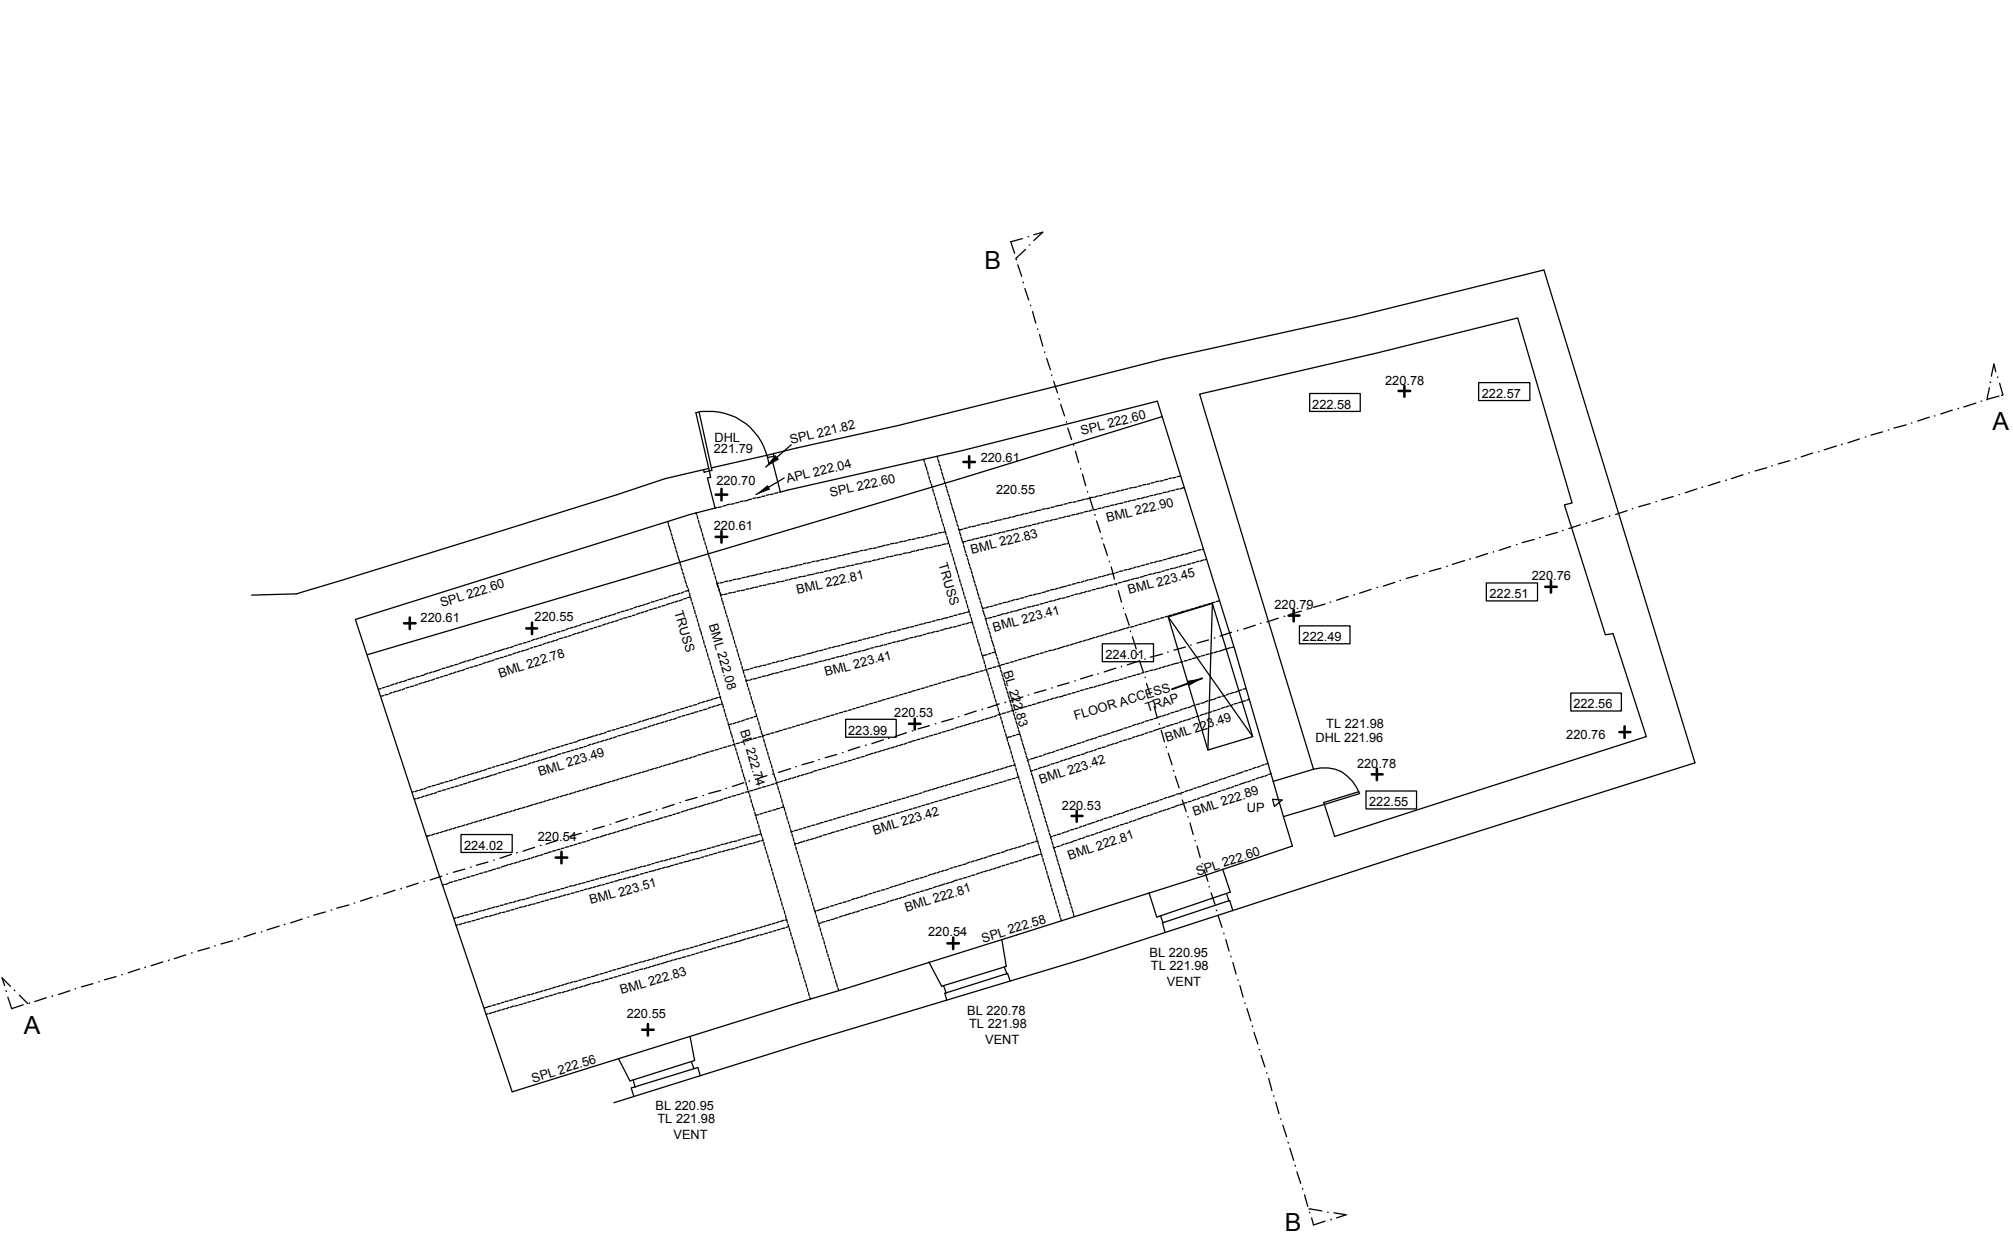


EXISTING SECOND FLOOR PLAN

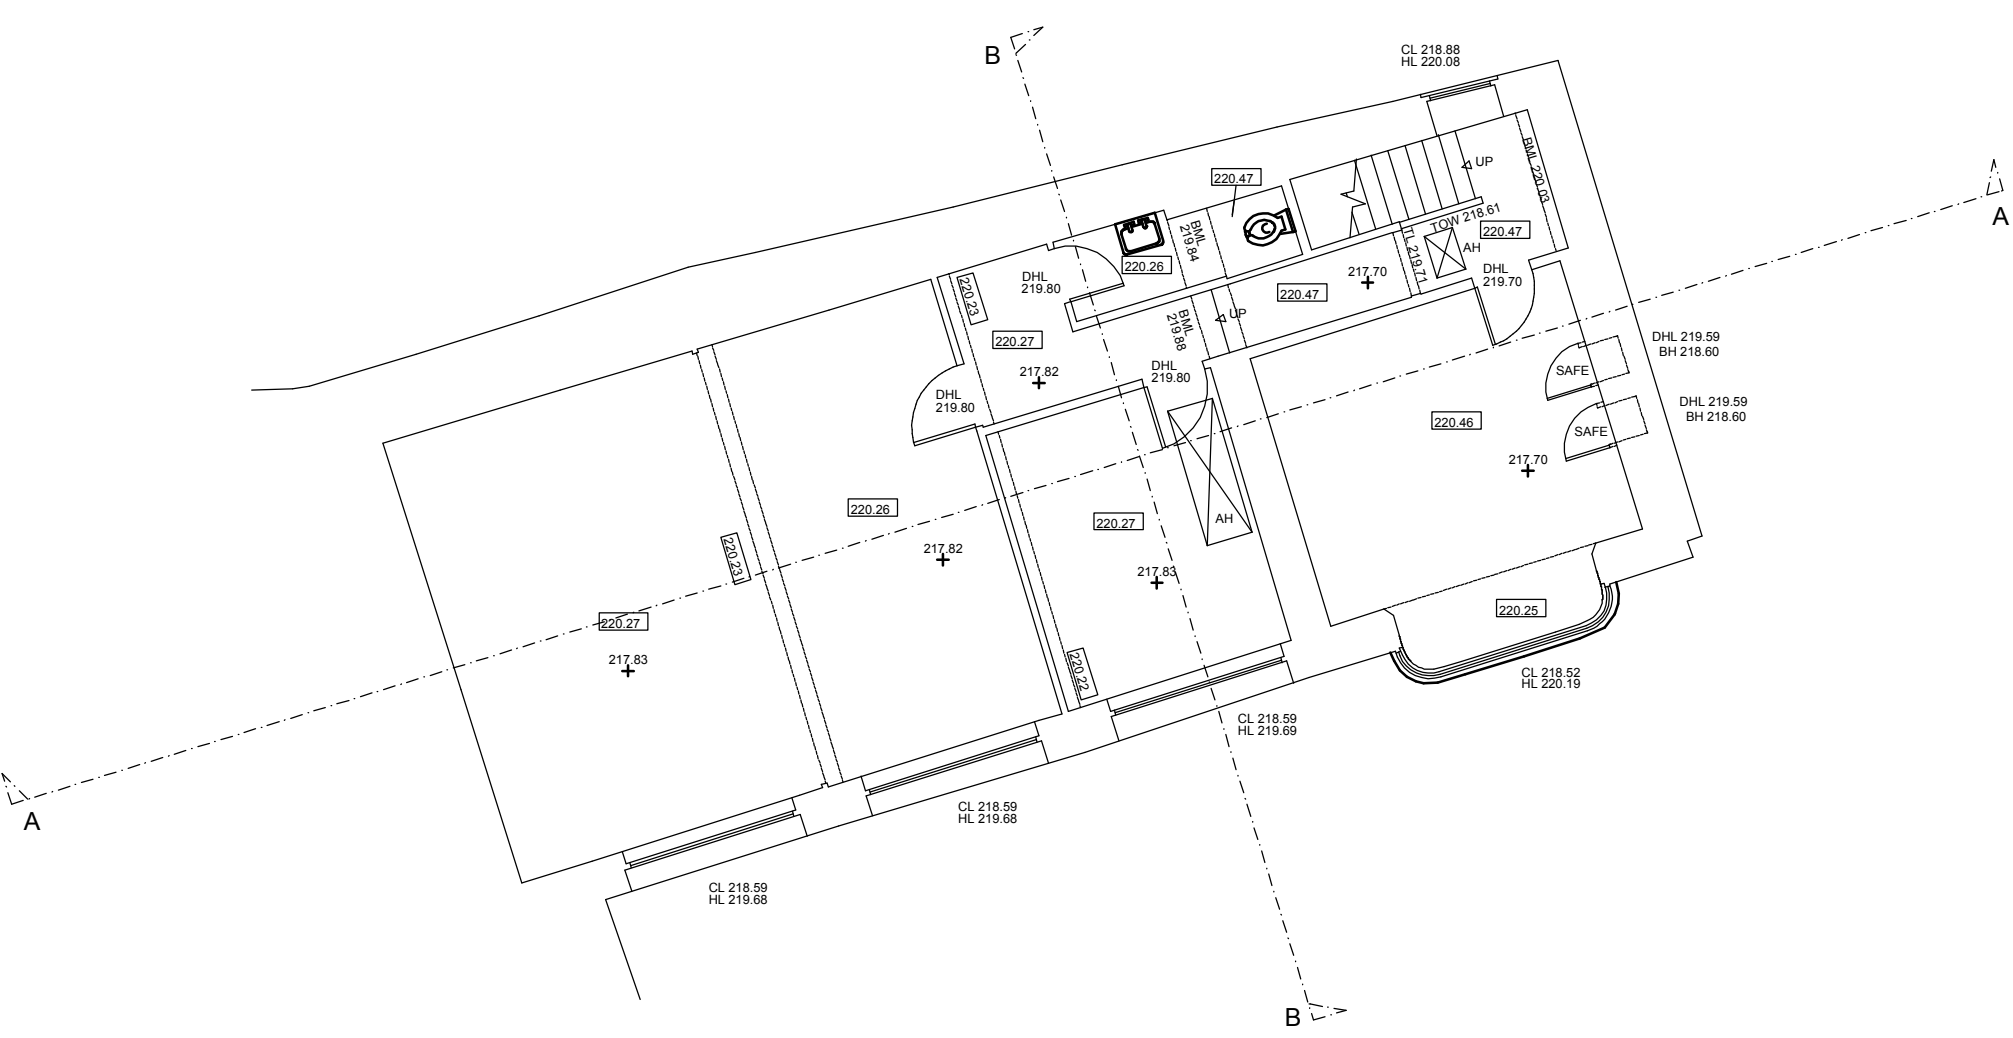

EXISTING FIRST FLOOR PLAN

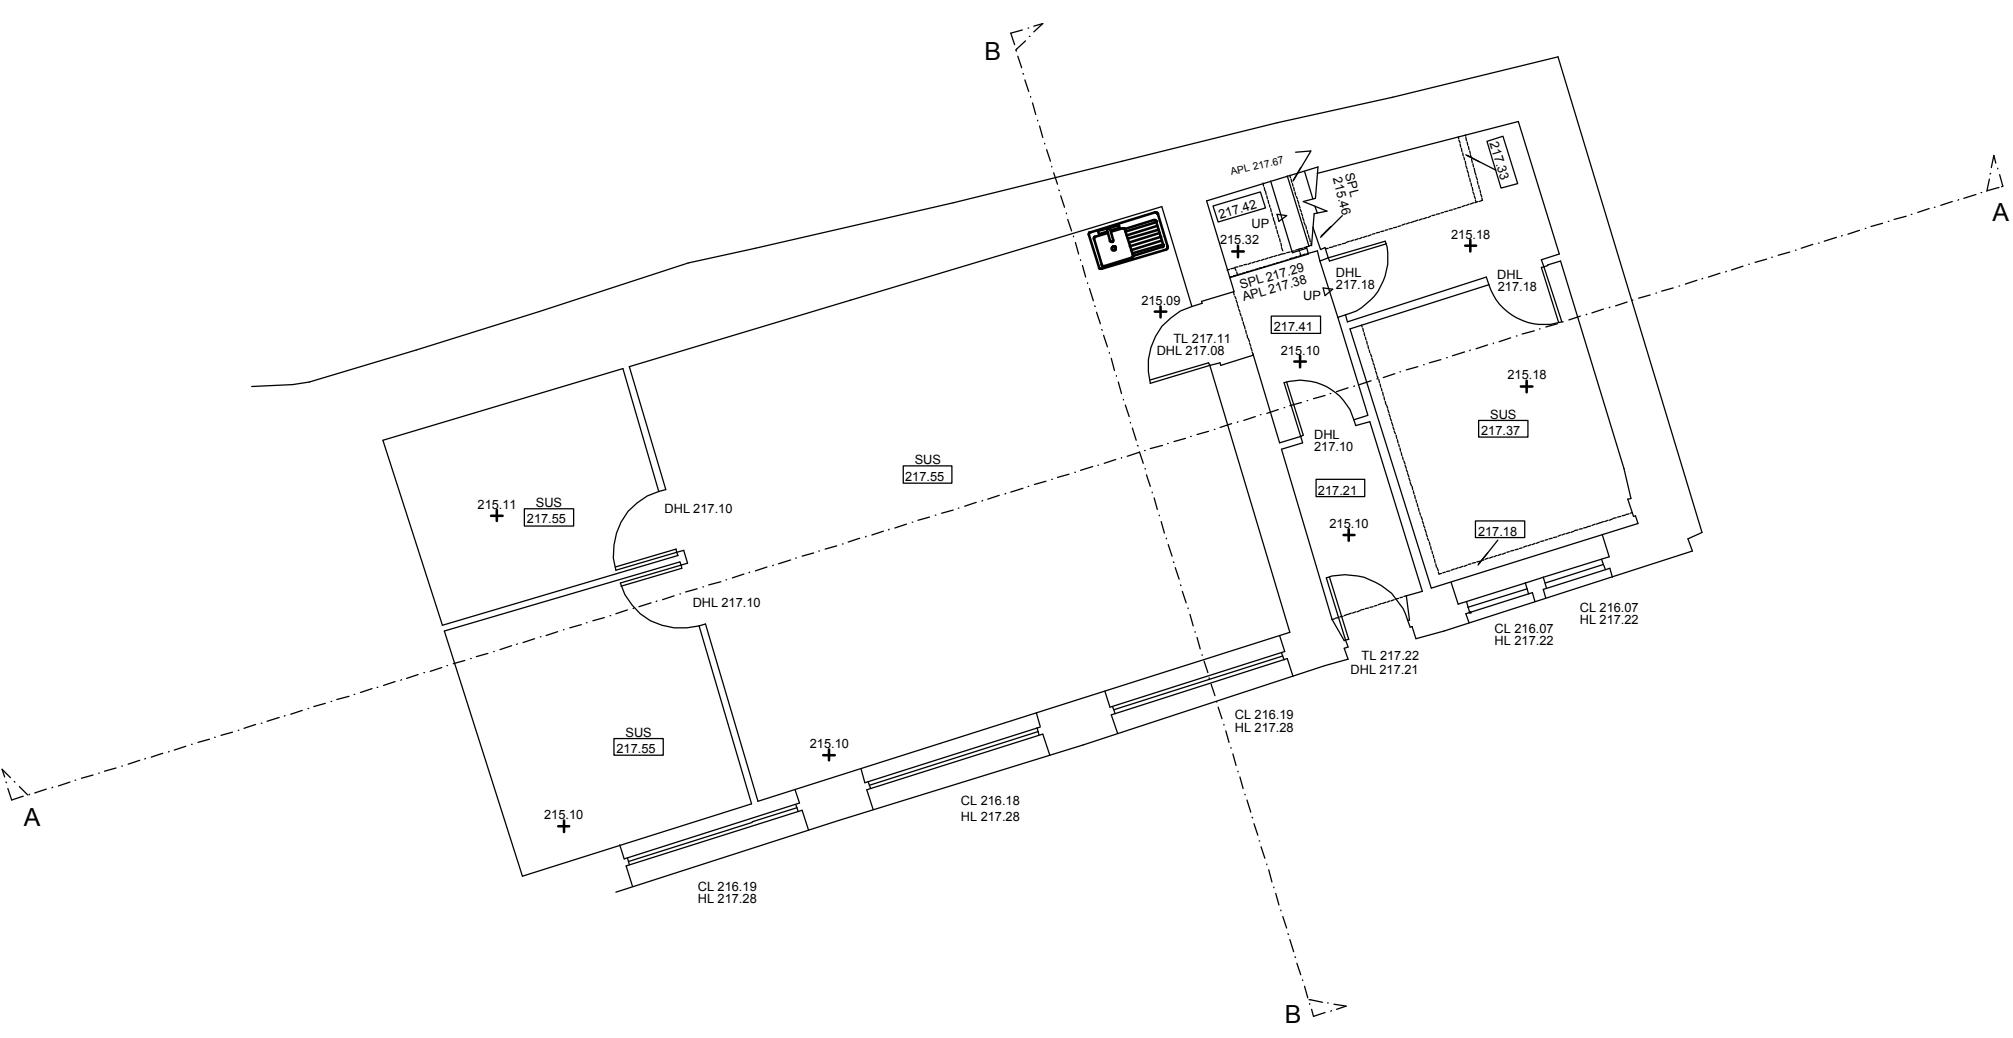


EXISTING GROUND FLOOR PLAN

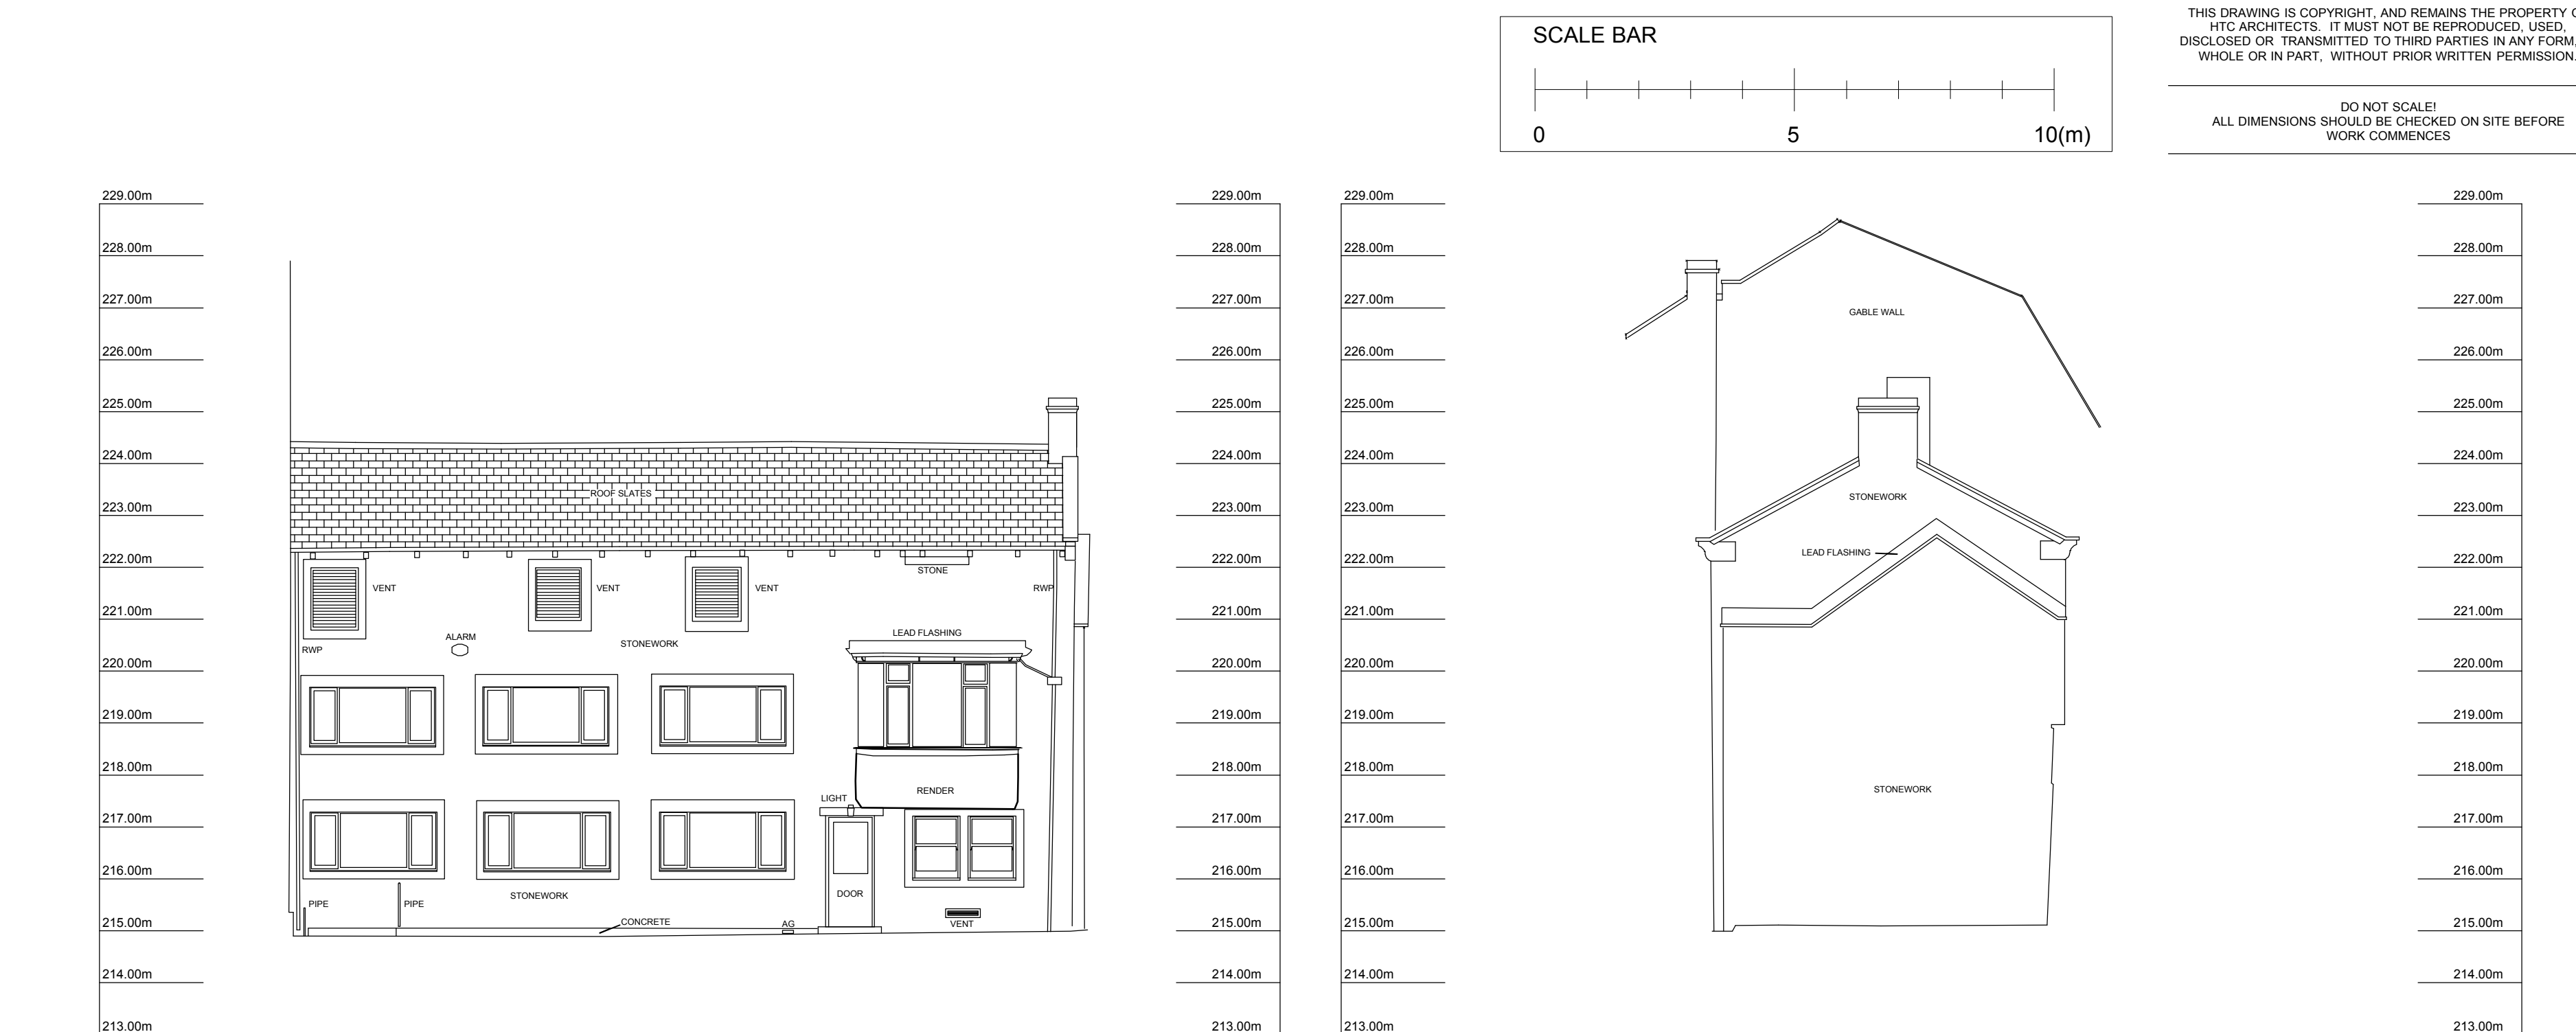


EXISTING PRIMARY ELEVATION 1
(SOUTH FACING)

SIDE ELEVATION 2
(EAST FACING)

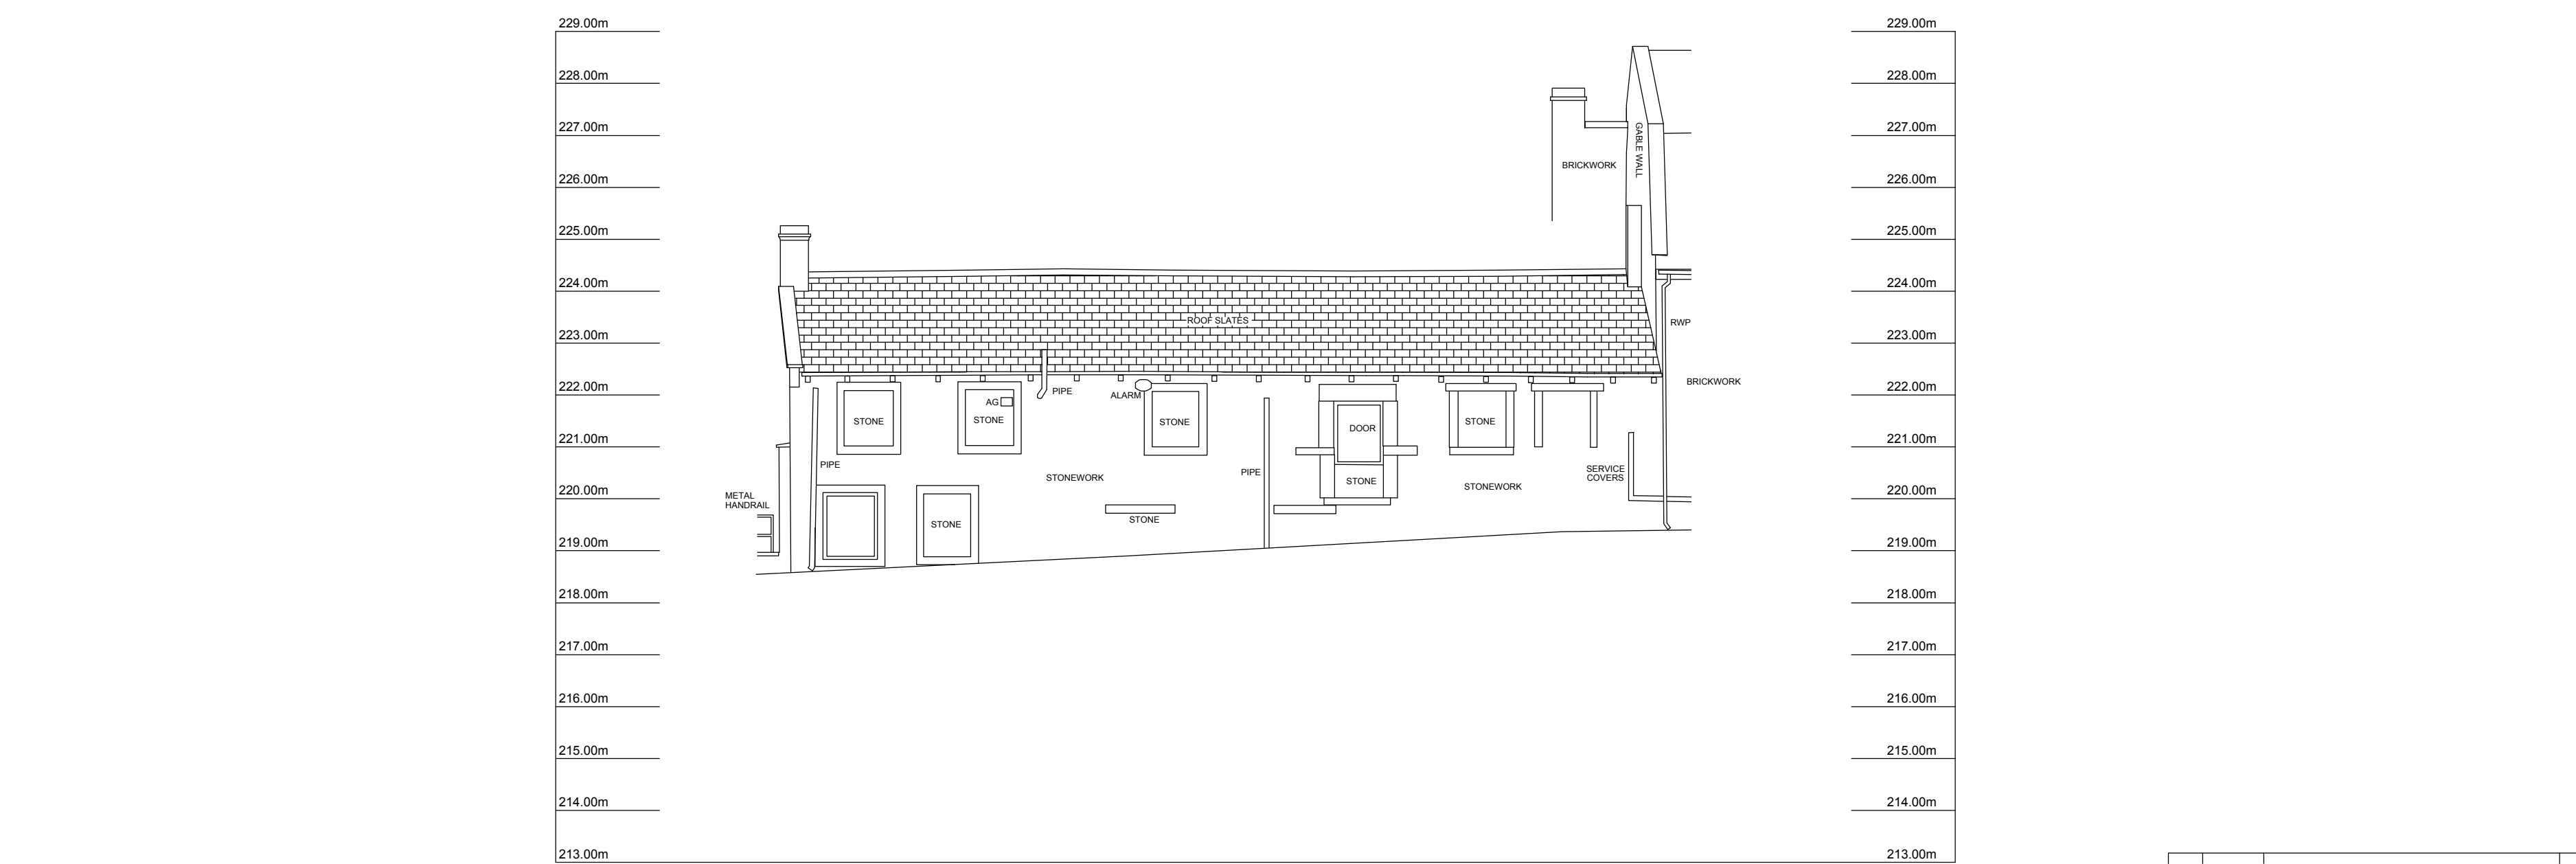

REAR ELEVATION 3
(NORTH FACING)

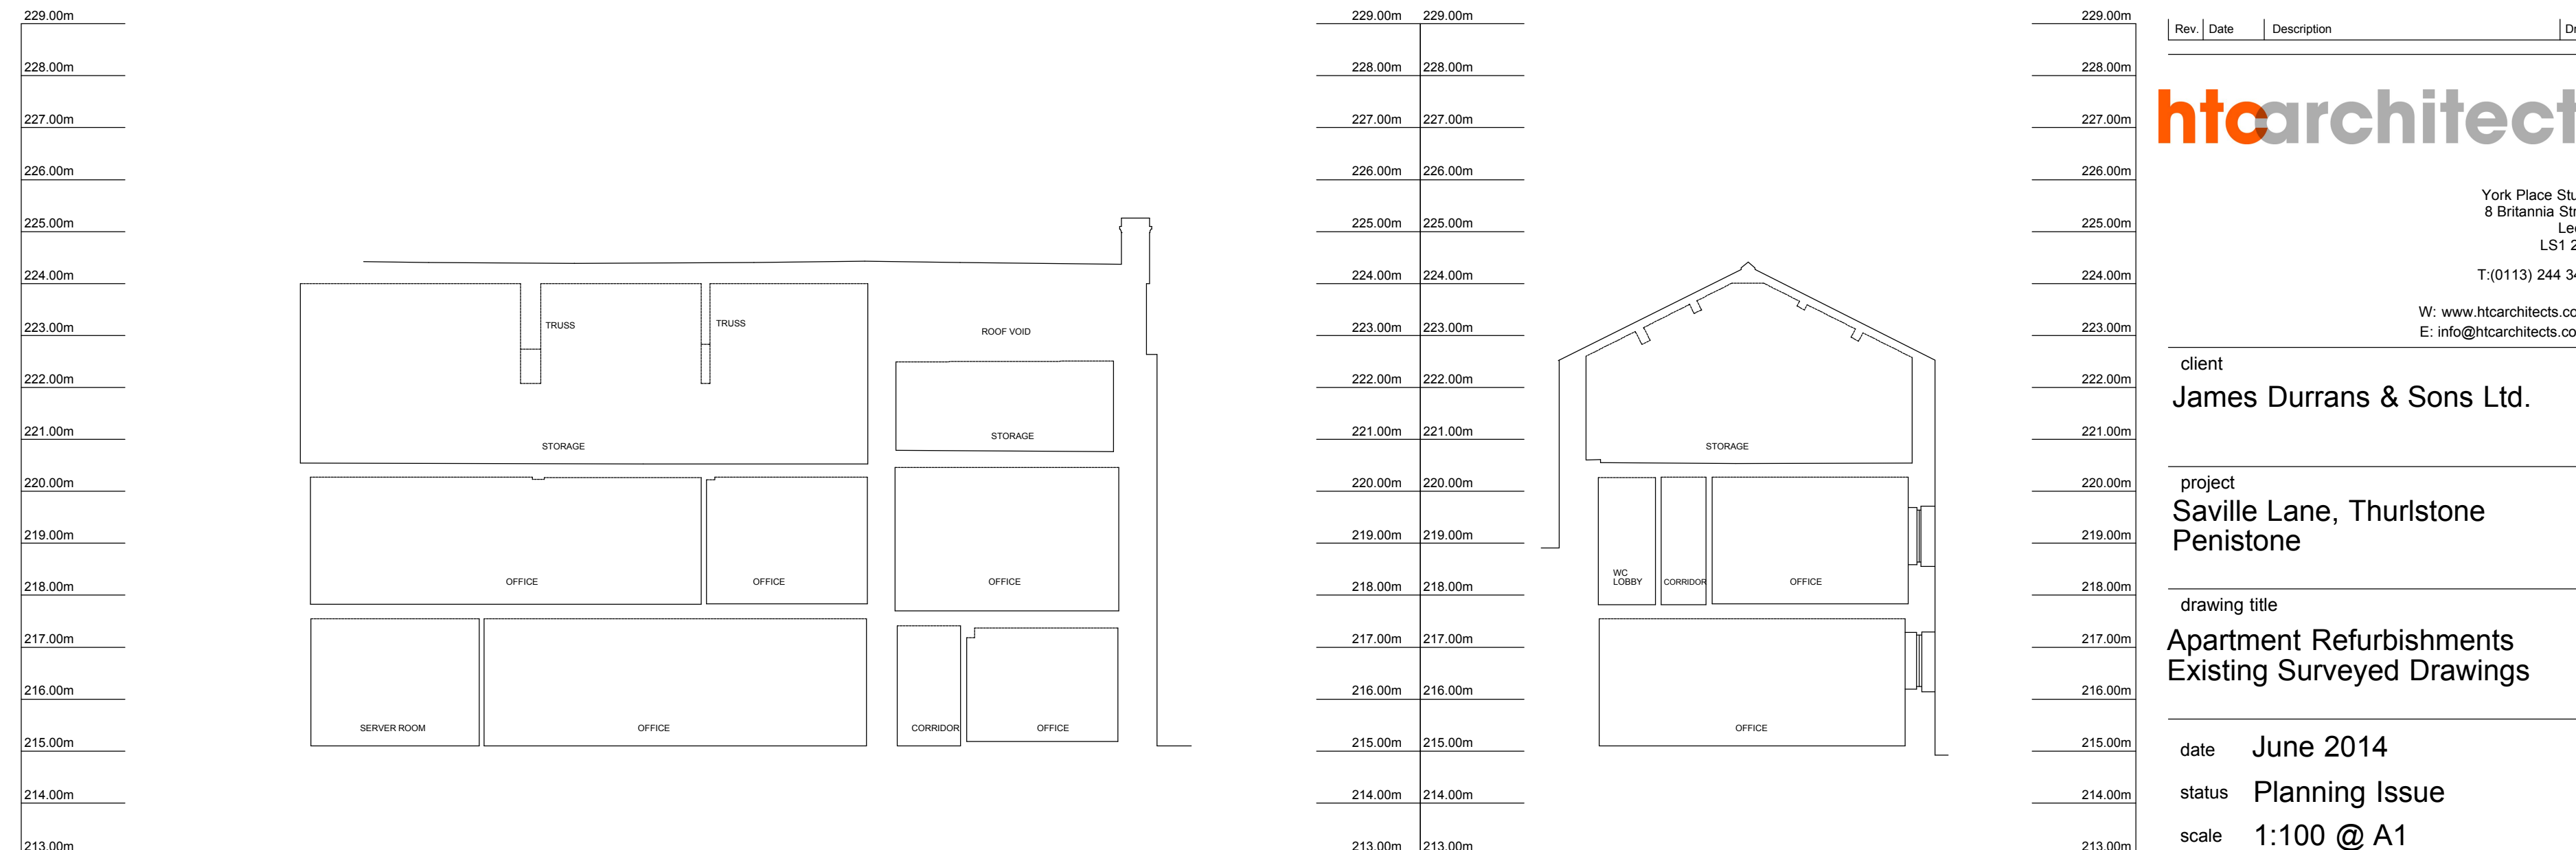

EXISTING SECTION A-A

EXISTING SECTION B-B

THIS DRAWING IS COPYRIGHT, AND REMAINS THE PROPERTY OF
HTC ARCHITECTS. IT MUST NOT BE REPRODUCED, USED,
DISCLOSED OR TRANSMITTED TO THIRD PARTIES IN ANY FORM, IN
WHOLE OR IN PART, WITHOUT PRIOR WRITTEN PERMISSION.

DO NOT SCALE!
ALL DIMENSIONS SHOULD BE CHECKED ON SITE BEFORE
WORK COMMENCES

Rev	Date	Description	Drawn

htcarchitects

York Place Studio
8 Britannia Street
Leeds
LS1 2DZ
T: (0113) 244 3457
W: www.htcarchitects.co.uk
E: info@htcarchitects.co.uk

client
James Durrans & Sons Ltd.

project
**Saville Lane, Thurlstone
Penistone**

drawing title
**Apartment Refurbishments
Existing Surveyed Drawings**

date
June 2014

status
Planning Issue

scale
1:100 @ A1

drawn
DW

checked
NT

job no.
1442

dwg no.
P03

rev.