


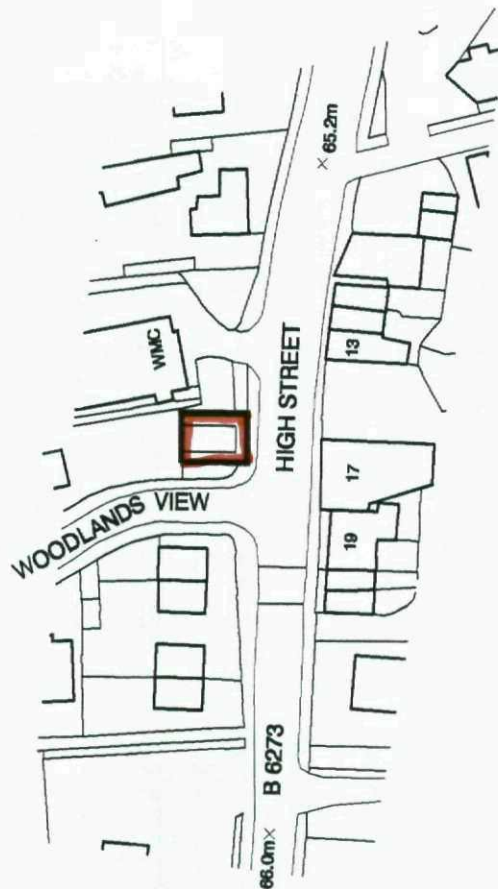

PROPOSED EXTENSION TO FORM
AN APARTMENT ABOVE
BETTING OFFICE
AT HIGH STREET
GREAT HOUGHTON

BLOCK PLAN

rone
design

ARCHITECTURAL CONSULTANTS
PROJECT MANAGERS
INTERIOR DESIGNERS
PLANNING SUPERVISORS


SCALE 1:100

DATE July 2007


DRAWN BY DGL

DRAWING No 2157-03


RONE DESIGN LTD
22 VICTORIA ROAD SALTARE SHIPLEY
WEST YORKSHIRE BD18 3LD
TEL 01274 531707 FAX 01274 586629
EMAIL mail@ronedesign.co.uk
WEB SITE www.ronedesign.co.uk

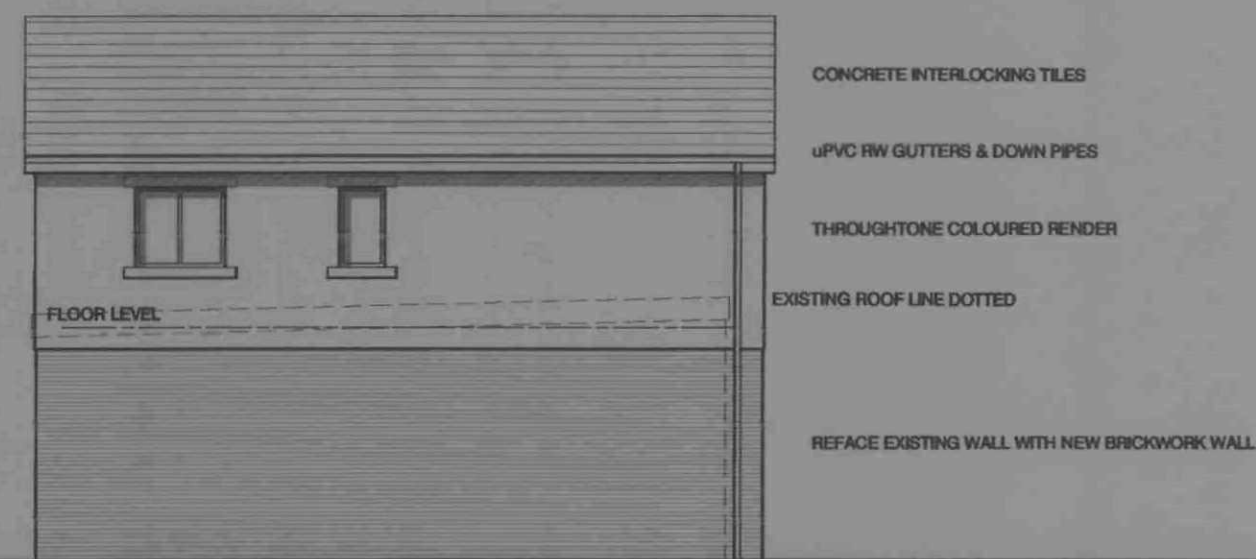

ELEVATION TO WOODLANDS VIEW

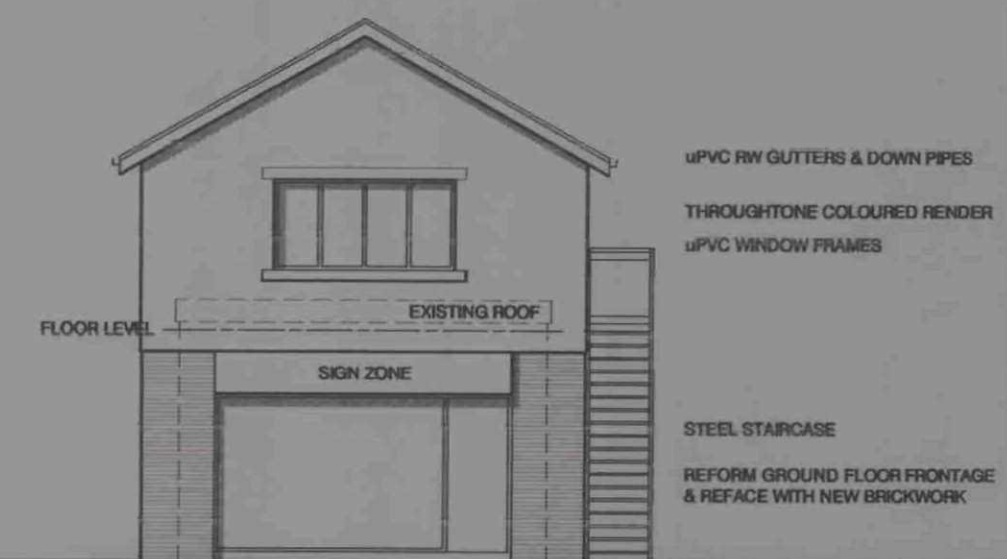


ELEVATION TO HIGH STREET

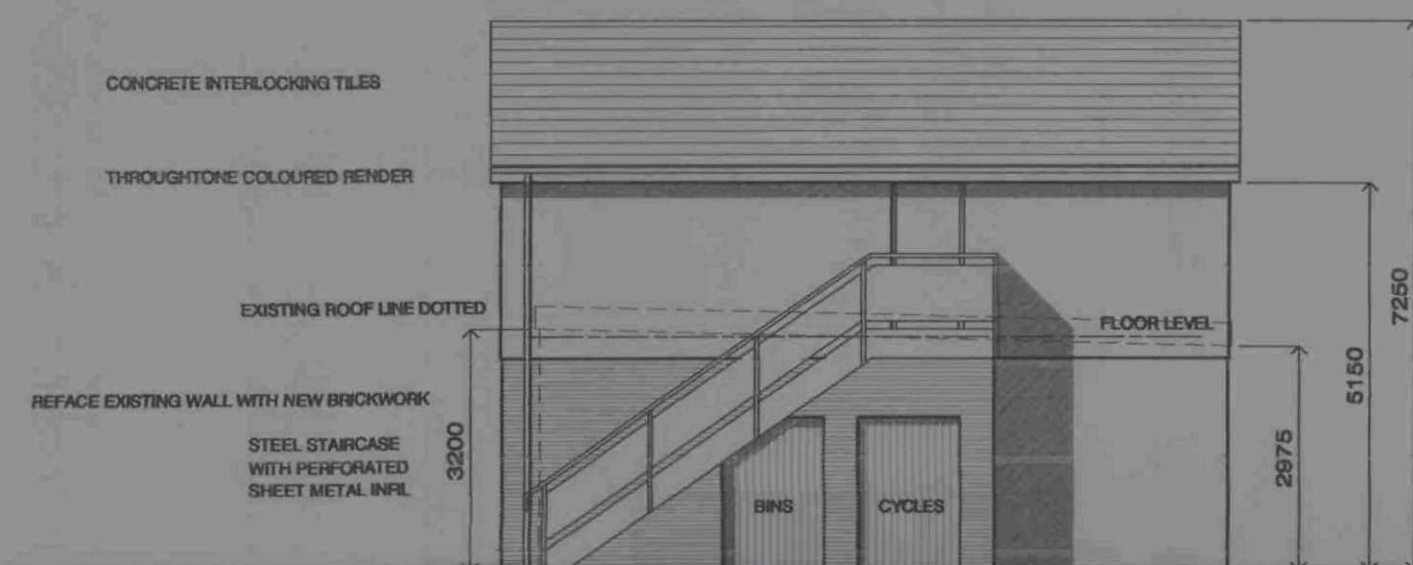

ELEVATION TO CAR PARK


REAR ELEVATION

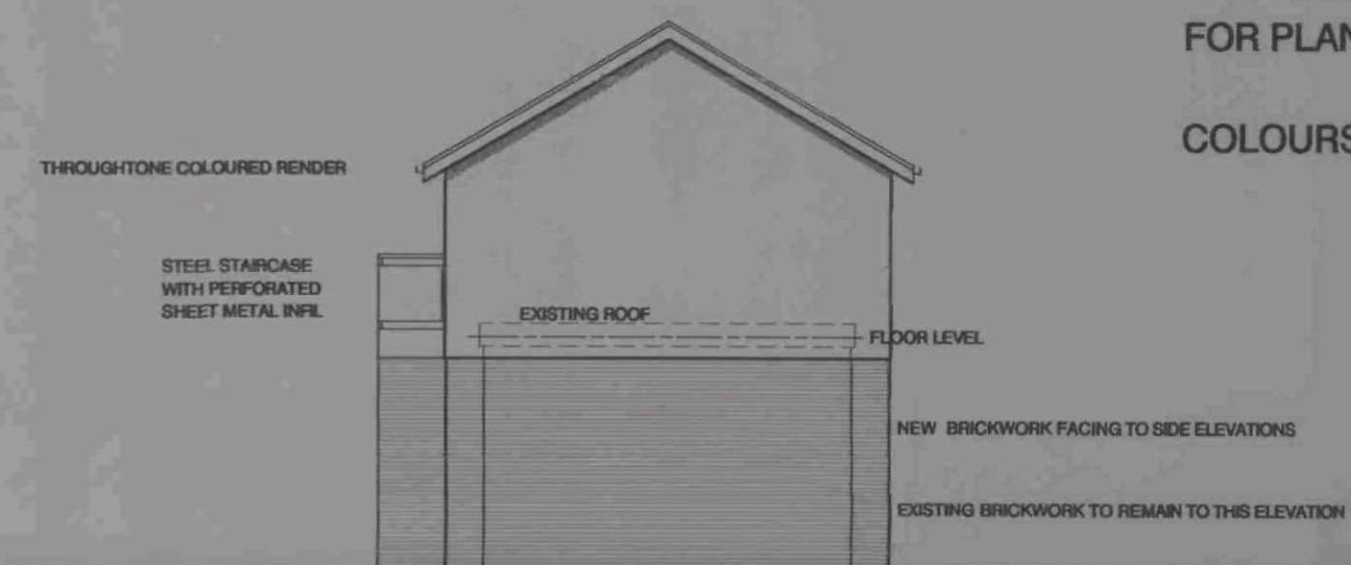


REAR ELEVATION

THIS DRAWING HAS BEEN PREPARED FOR PLANNING PURPOSES ONLY

COLOURS & MATERIAL FINISHES T.B.A.

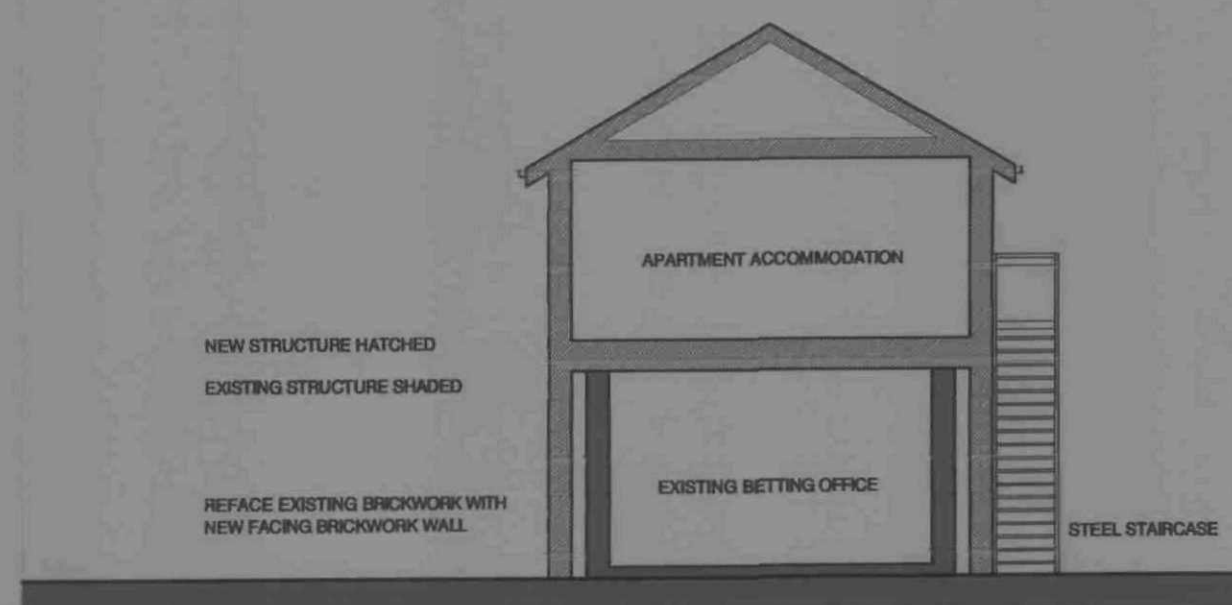

CROSS SECTION

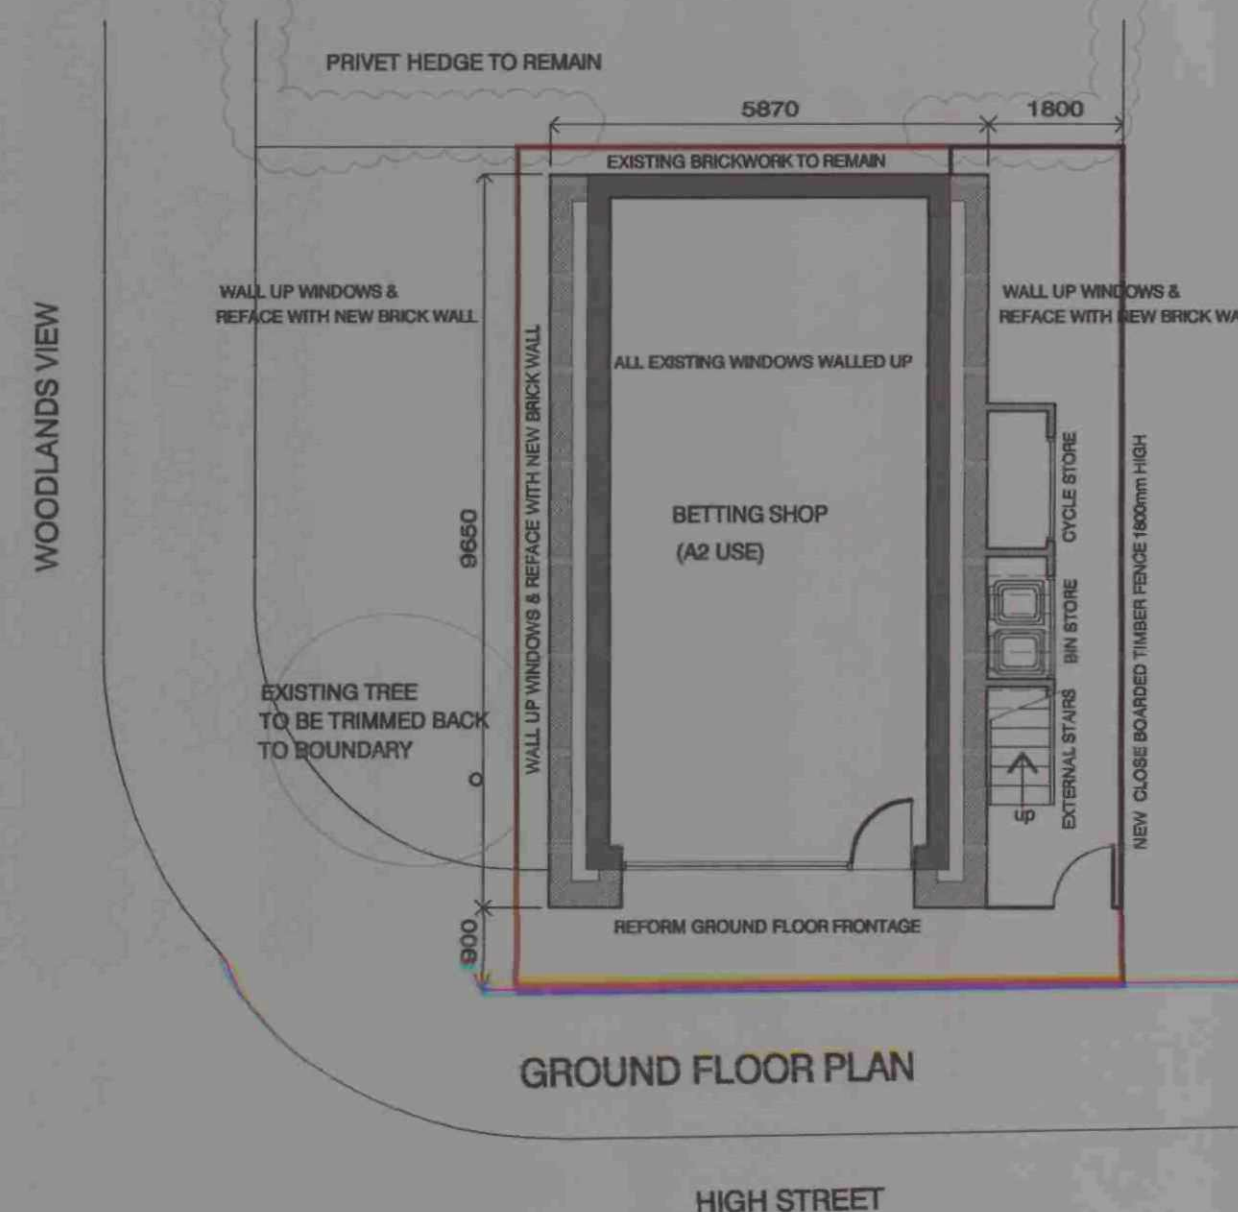

GROUND FLOOR PLAN



FIRST FLOOR PLAN



EXISTING STRUCTURE
NEW STRUCTURE


PROPOSED EXTENSION TO FORM AN APARTMENT ABOVE BETTING OFFICE AT HIGH STREET GREAT HOUGHTON

SCHEME DRAWING

rone
design


ARCHITECTURAL CONSULTANTS
PROJECT MANAGERS
INTERIOR DESIGNERS
PLANNING SUPERVISORS

SCALE 1:100
DATE May 2008
DRAWN BY DGL
DRAWING No 2157A-01
RONE DESIGN LTD
22 VICTORIA ROAD SALTARRE SHIPLEY
WEST YORKSHIRE BD18 3LQ
TEL 01274 531707 FAX 01274 598529
EMAIL mail@ronedesign.co.uk
WEB SITE www.ronedesign.co.uk

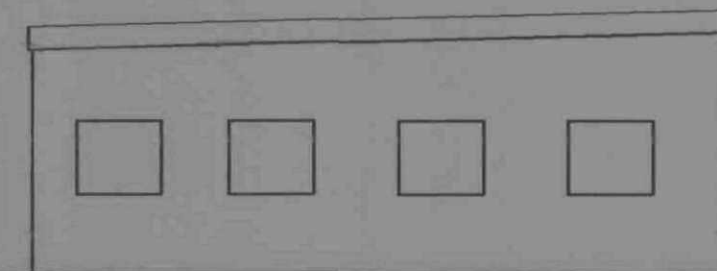


ELEVATION TO WOODLANDS VIEW

COMMON BRICKWORK TO WALLS
WINDOWS BOARDED UP

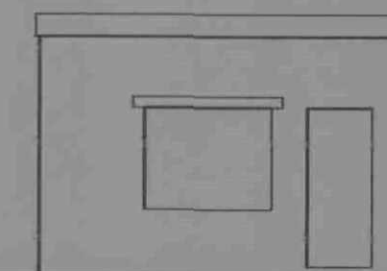


ELEVATION TO HIGH STREET

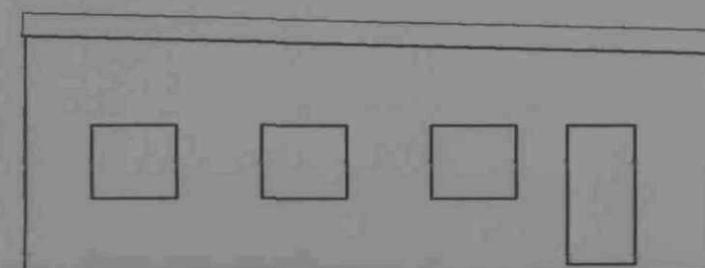


ELEVATION TO CAR PARK

COMMON BRICKWORK TO WALLS
WINDOWS BOARDED UP

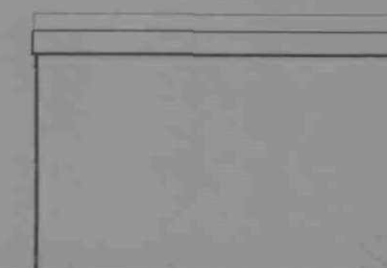


REAR ELEVATION

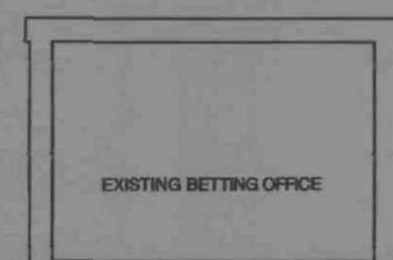

CROSS SECTION

WOODLANDS VIEW

GROUND FLOOR SITE PLAN

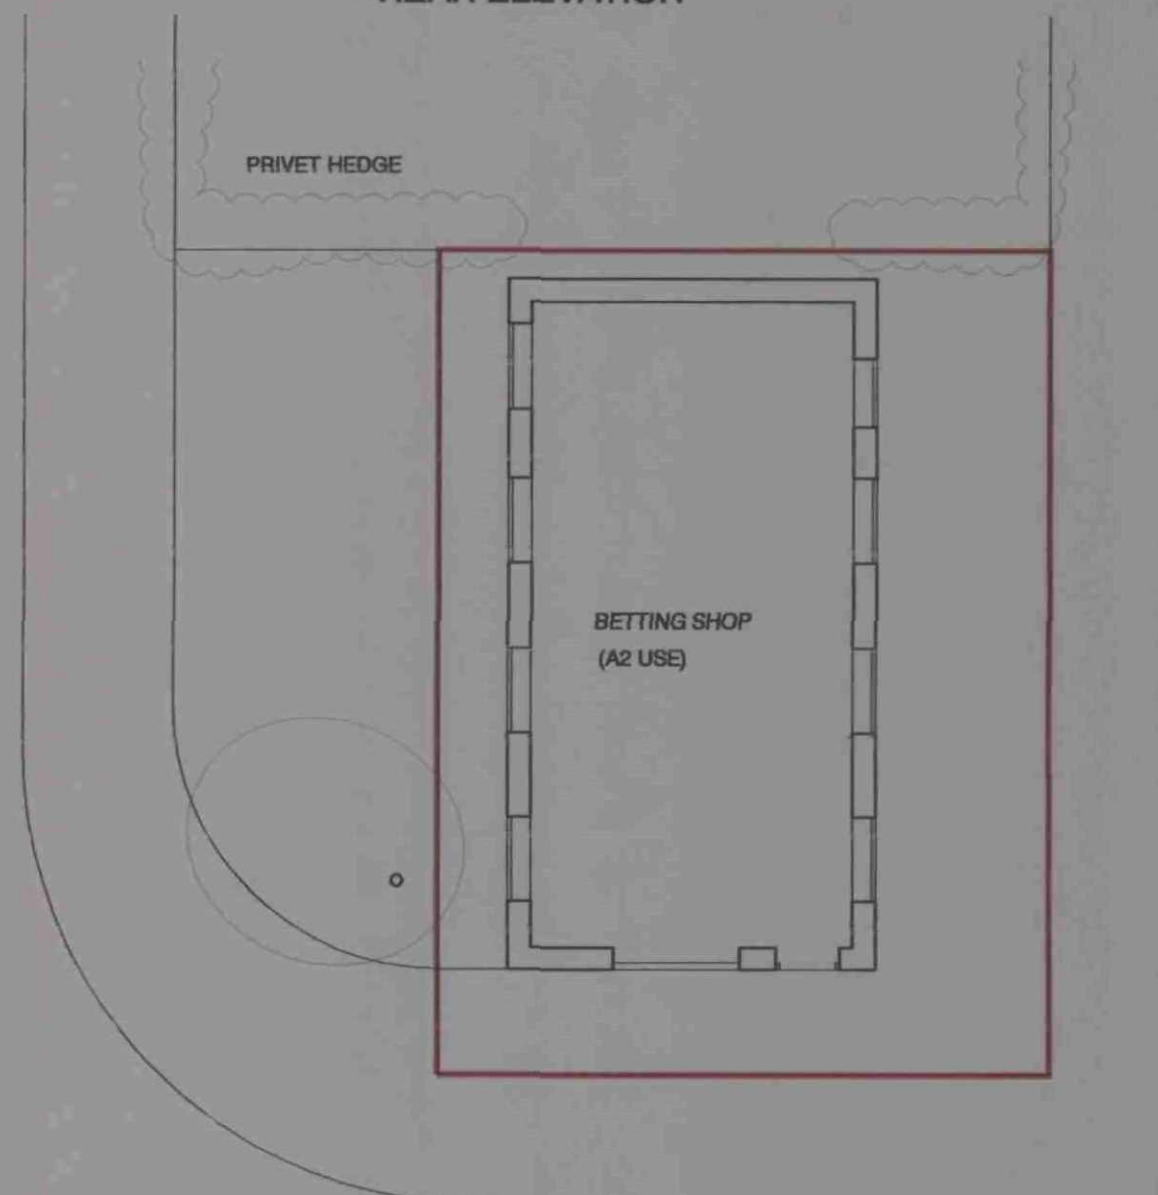

BETTING SHOP
(A2 USE)

HIGH STREET



PROPOSED EXTENSION TO FORM
AN APARTMENT ABOVE
BETTING OFFICE
AT HIGH STREET
GREAT HOUGHTON

EXISTING BUILDING

rone
design

ARCHITECTURAL CONSULTANTS
PROJECT MANAGERS
INTERIOR DESIGNERS
PLANNING SUPERVISORS

SCALE 1:100
DATE July 2007
DRAWN BY DGL

DRAWING No. 2152-01
RONE DESIGN LTD
22 VICTORIA ROAD, SAK TOWN, THRAPPEL
WEST YORKSHIRE, LE19 2LD
TEL 01924 551101 FAX 01924 551102
EMAIL info@ronedesign.co.uk
WEB SITE www.ronedesign.co.uk