



Block B front Elevation B

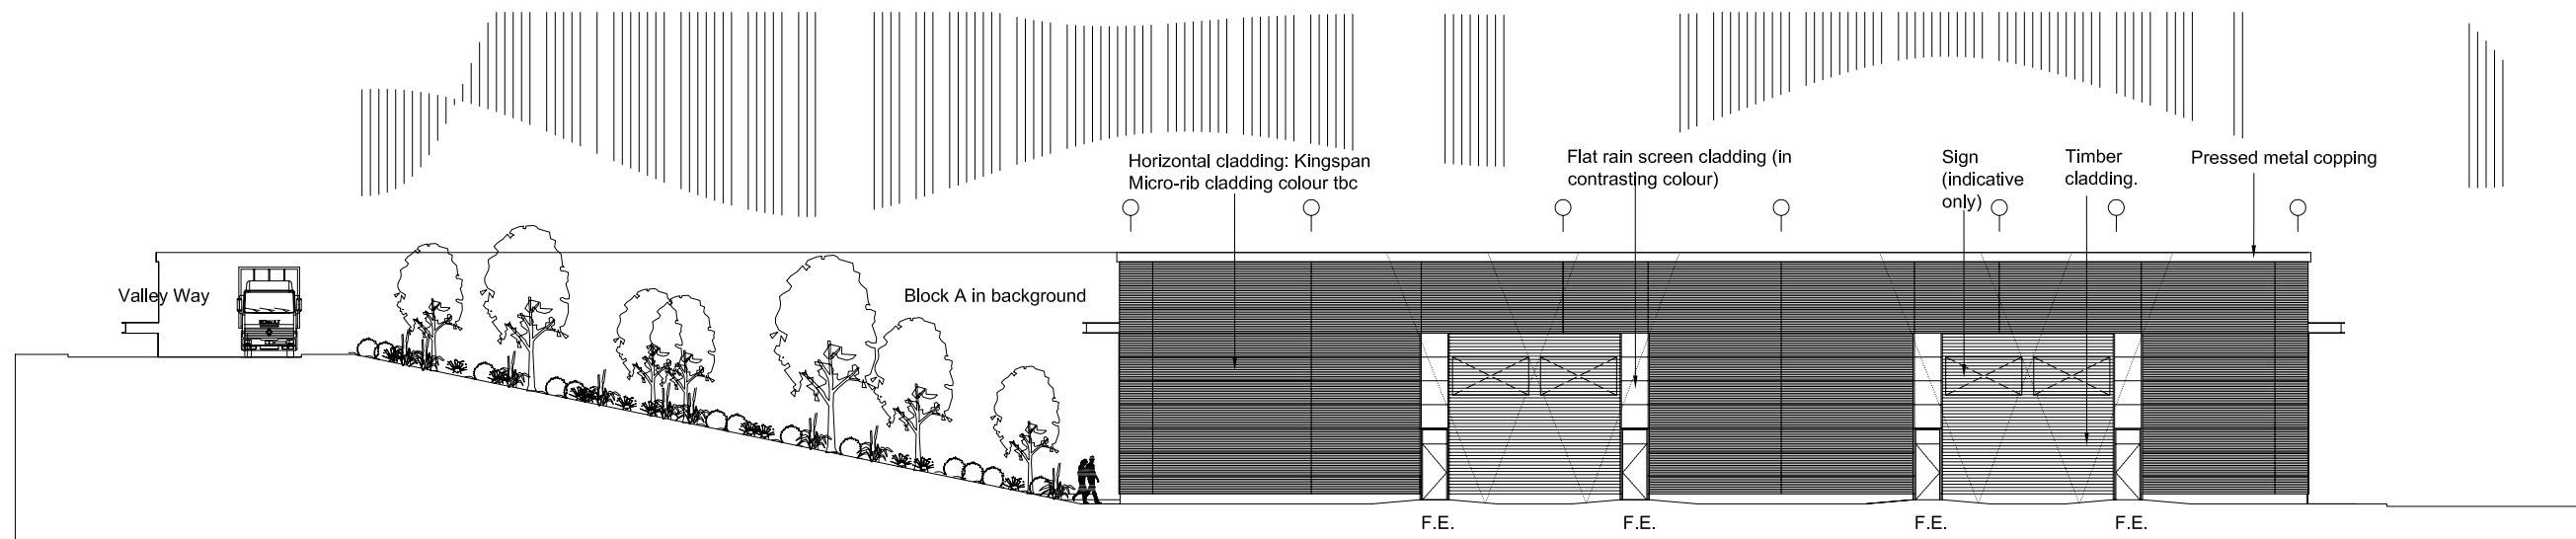

Block B rear Elevation C

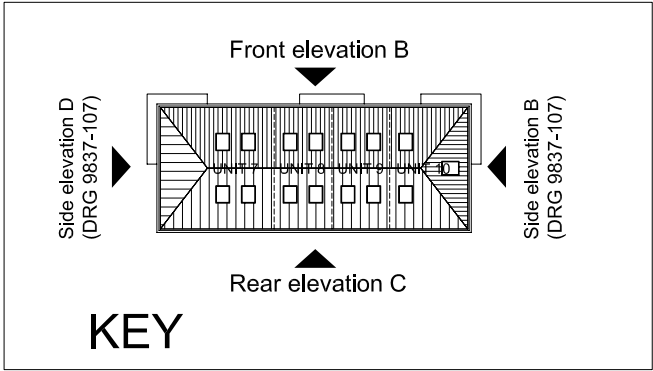

Revisions A A----- 00-00-00

Project Title		PROPOSED MIXED USE DEVELOPMENT		Drawing Title		PROPOSED BLOCK B ELEVATIONS	
		EVERILL GATE LANE CORTONWOOD DEARNE VALLEY BARNLEY		Job-Dwg No		9837-109	
Client		LANDTASK/GREGORY PROPERTIES				Rev -	
Status		PLANNING - RESERVED MATTERS					
Scale		1:200		Drawing Size		A2	
Drawn By		ASR		Checked By		DMW	
				Date		12/08	

THE HARRIS PARTNERSHIP WAKEFIELD
2 St. Johns North, Wakefield, WF1 3QA
t. 01924 291 800 f. 01924 290 072

THE HARRIS PARTNERSHIP MANCHESTER
1st floor Dale House, 35 Dale St,
Manchester M1 2HF
t. 0161 238 8555 f. 0161 244 5809

THE HARRIS PARTNERSHIP MILTON KEYNES
The Old Rectory, 79 High Street
Newport Pagnell, MK16 8AB
t. 01908 211 577 f. 01908 211 722

THE HARRIS PARTNERSHIP READING
101 London Road, Reading, RG1 5BY
t. 0118 950 7700 f. 0118 956 8442

THE
HARRIS
PARTNERSHIP

ARCHITECTS
www.harrispartnership.com

