




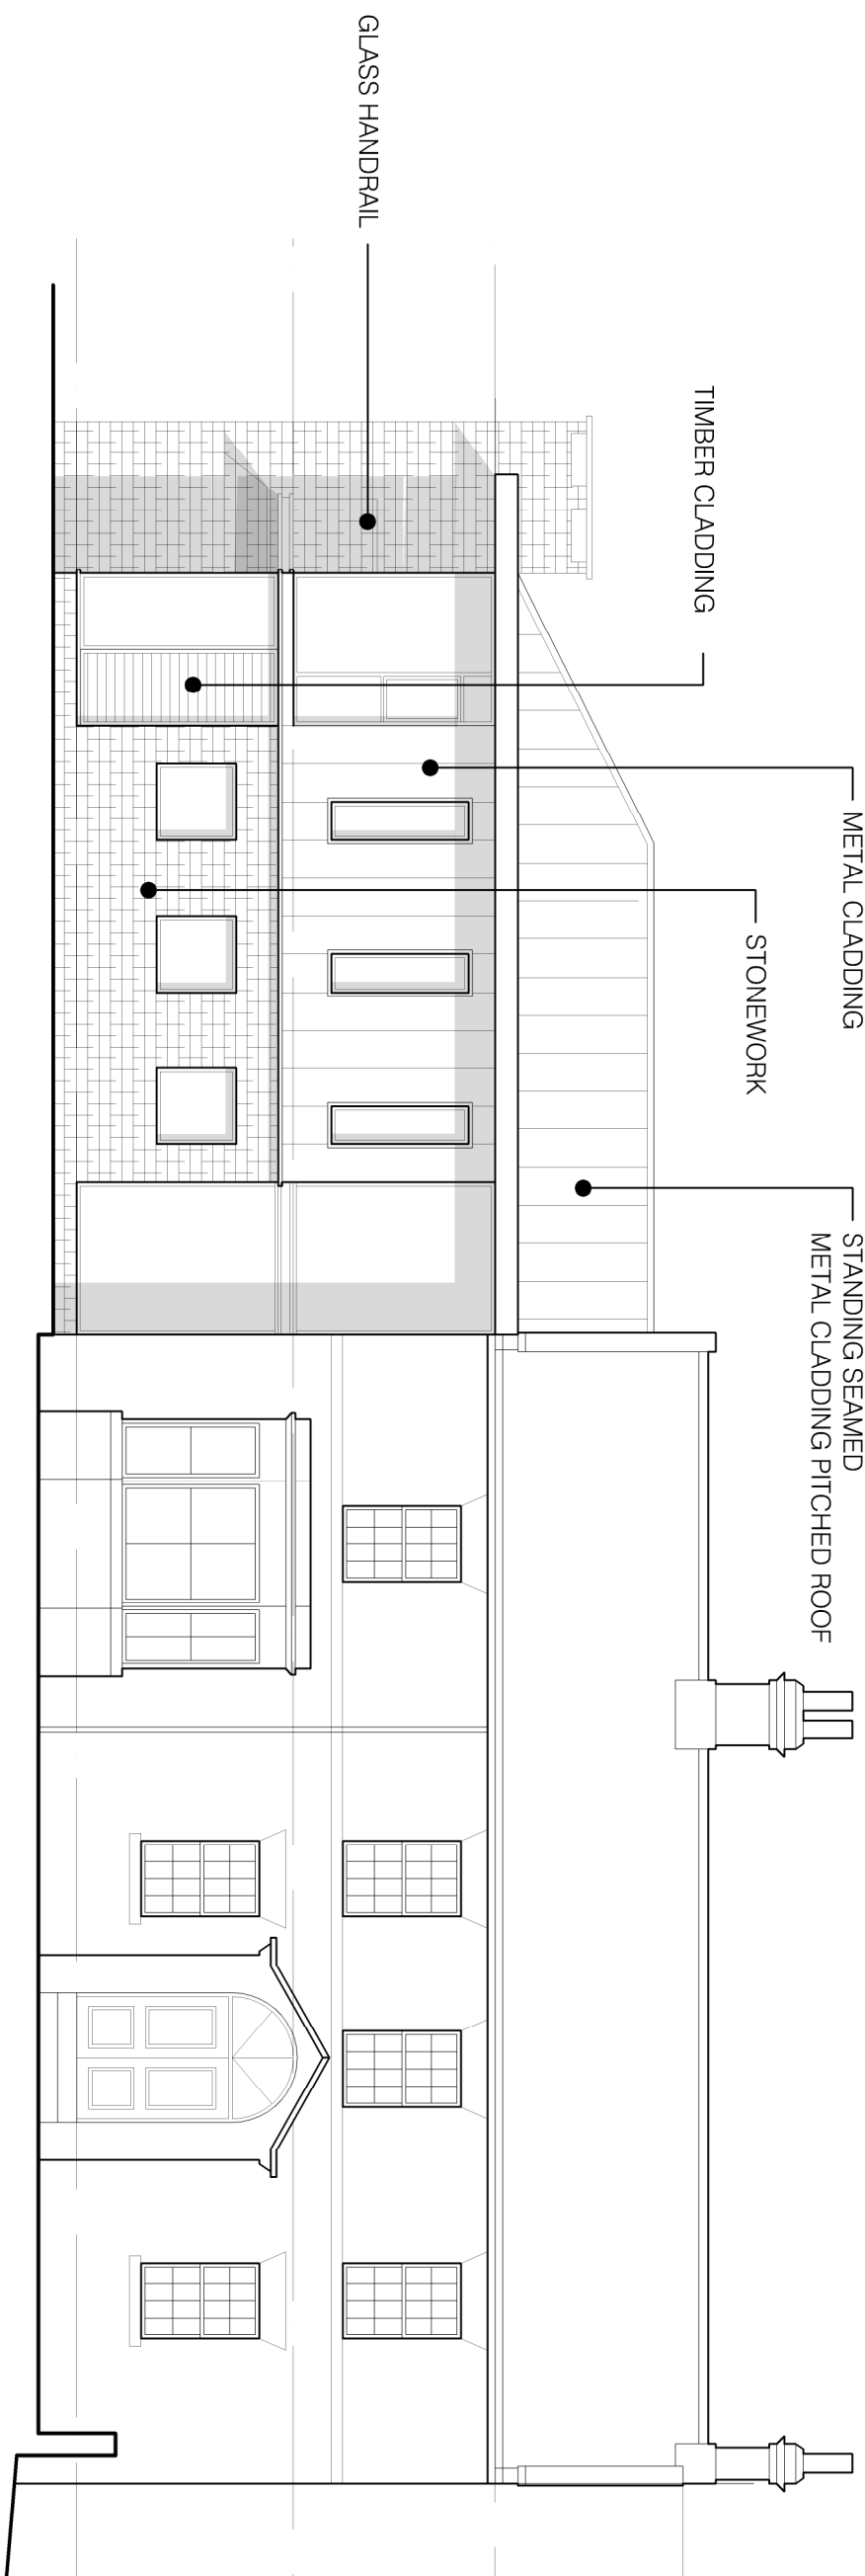


SOUTH ELEVATION AS PROPOSED

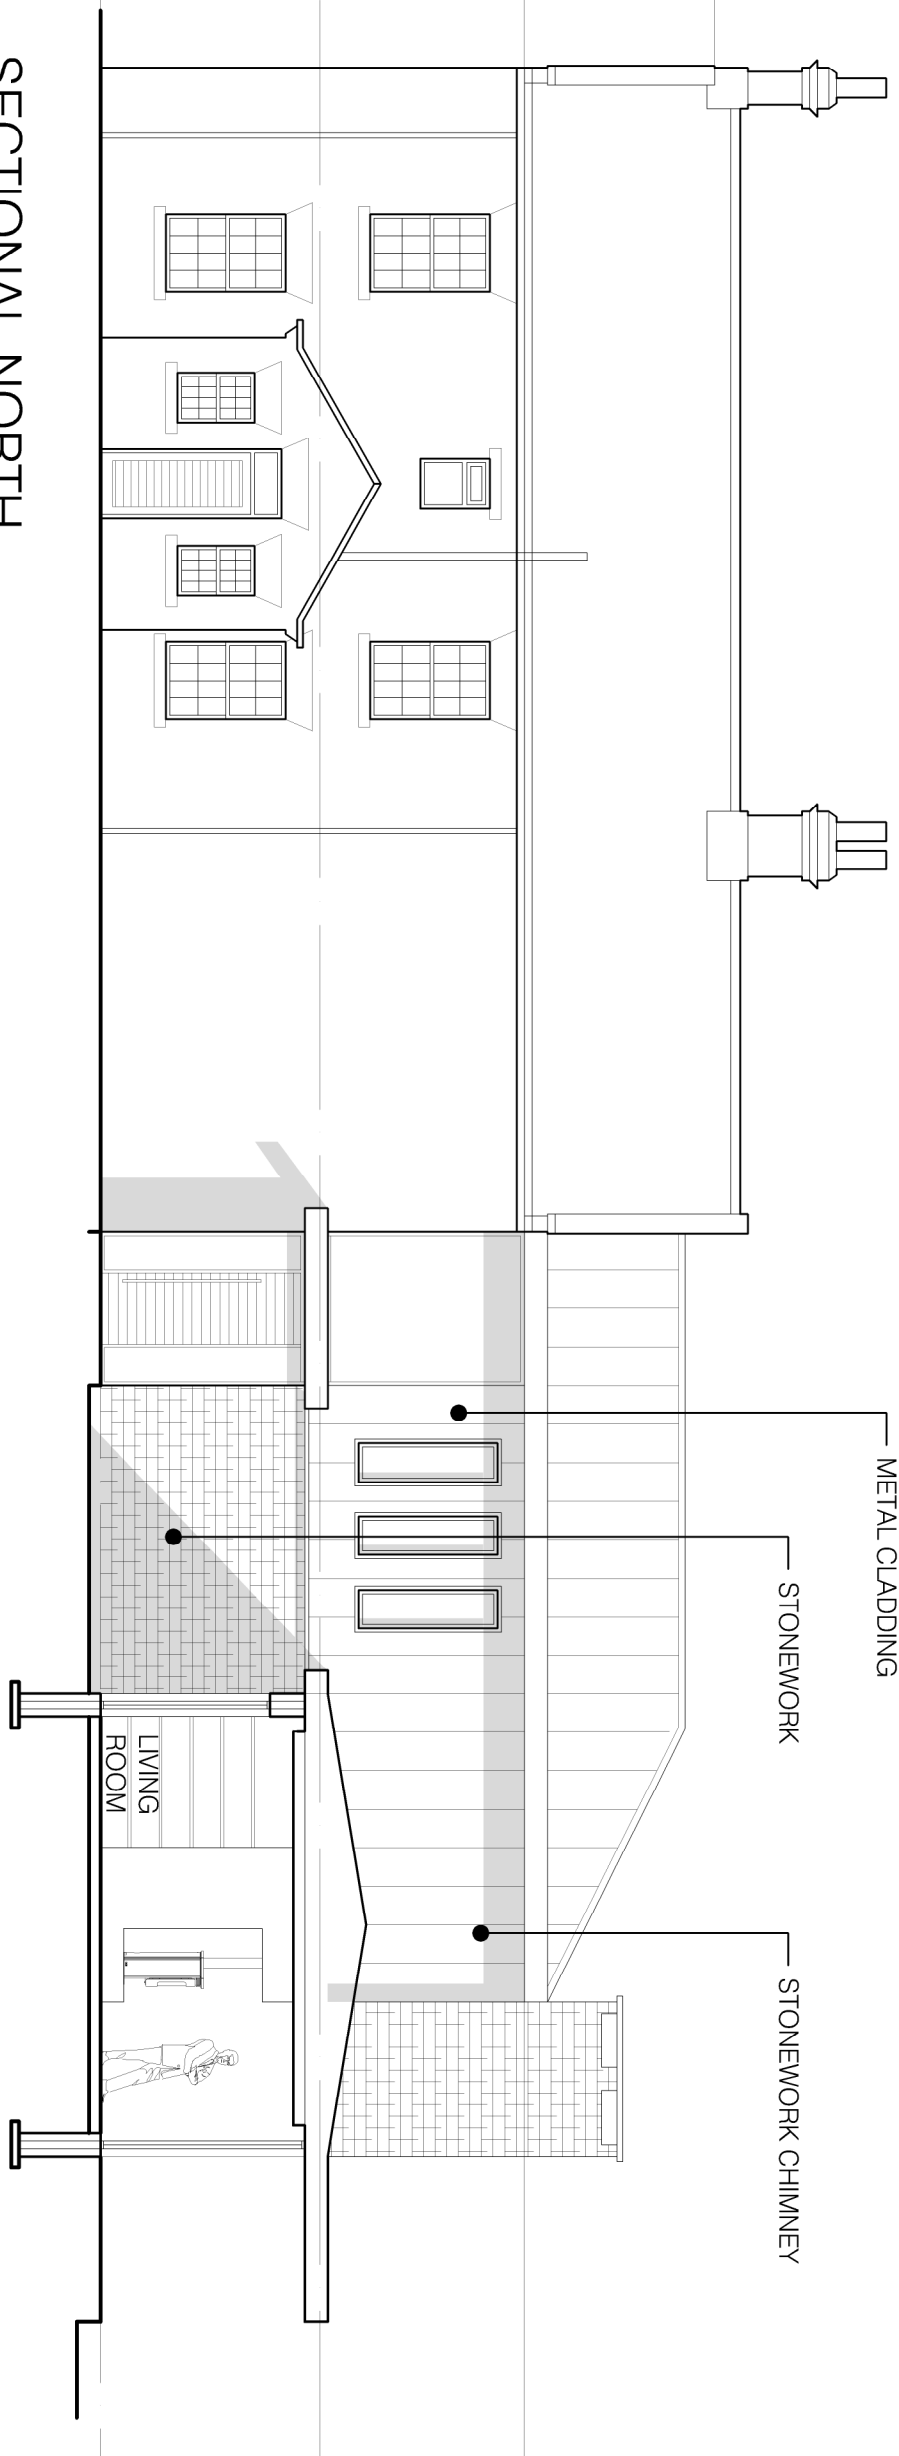


SECTIONAL NORTH ELEVATION AS PROPOSED

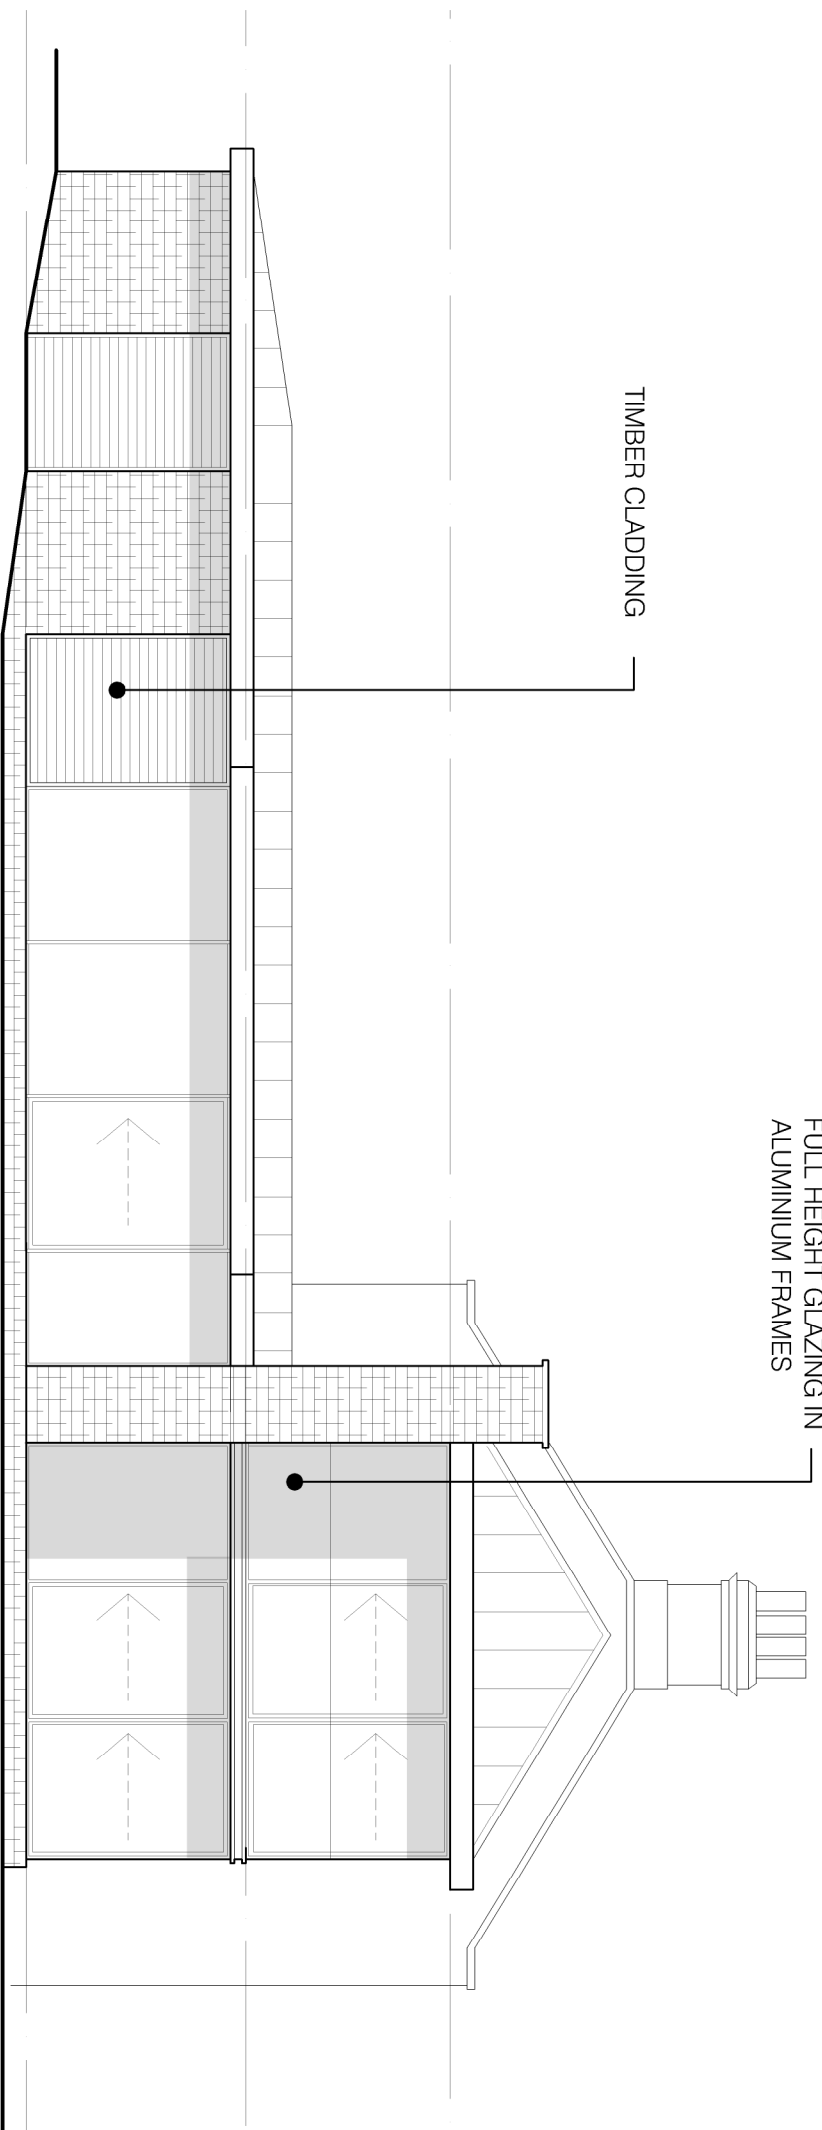


EAST ELEVATION AS PROPOSED

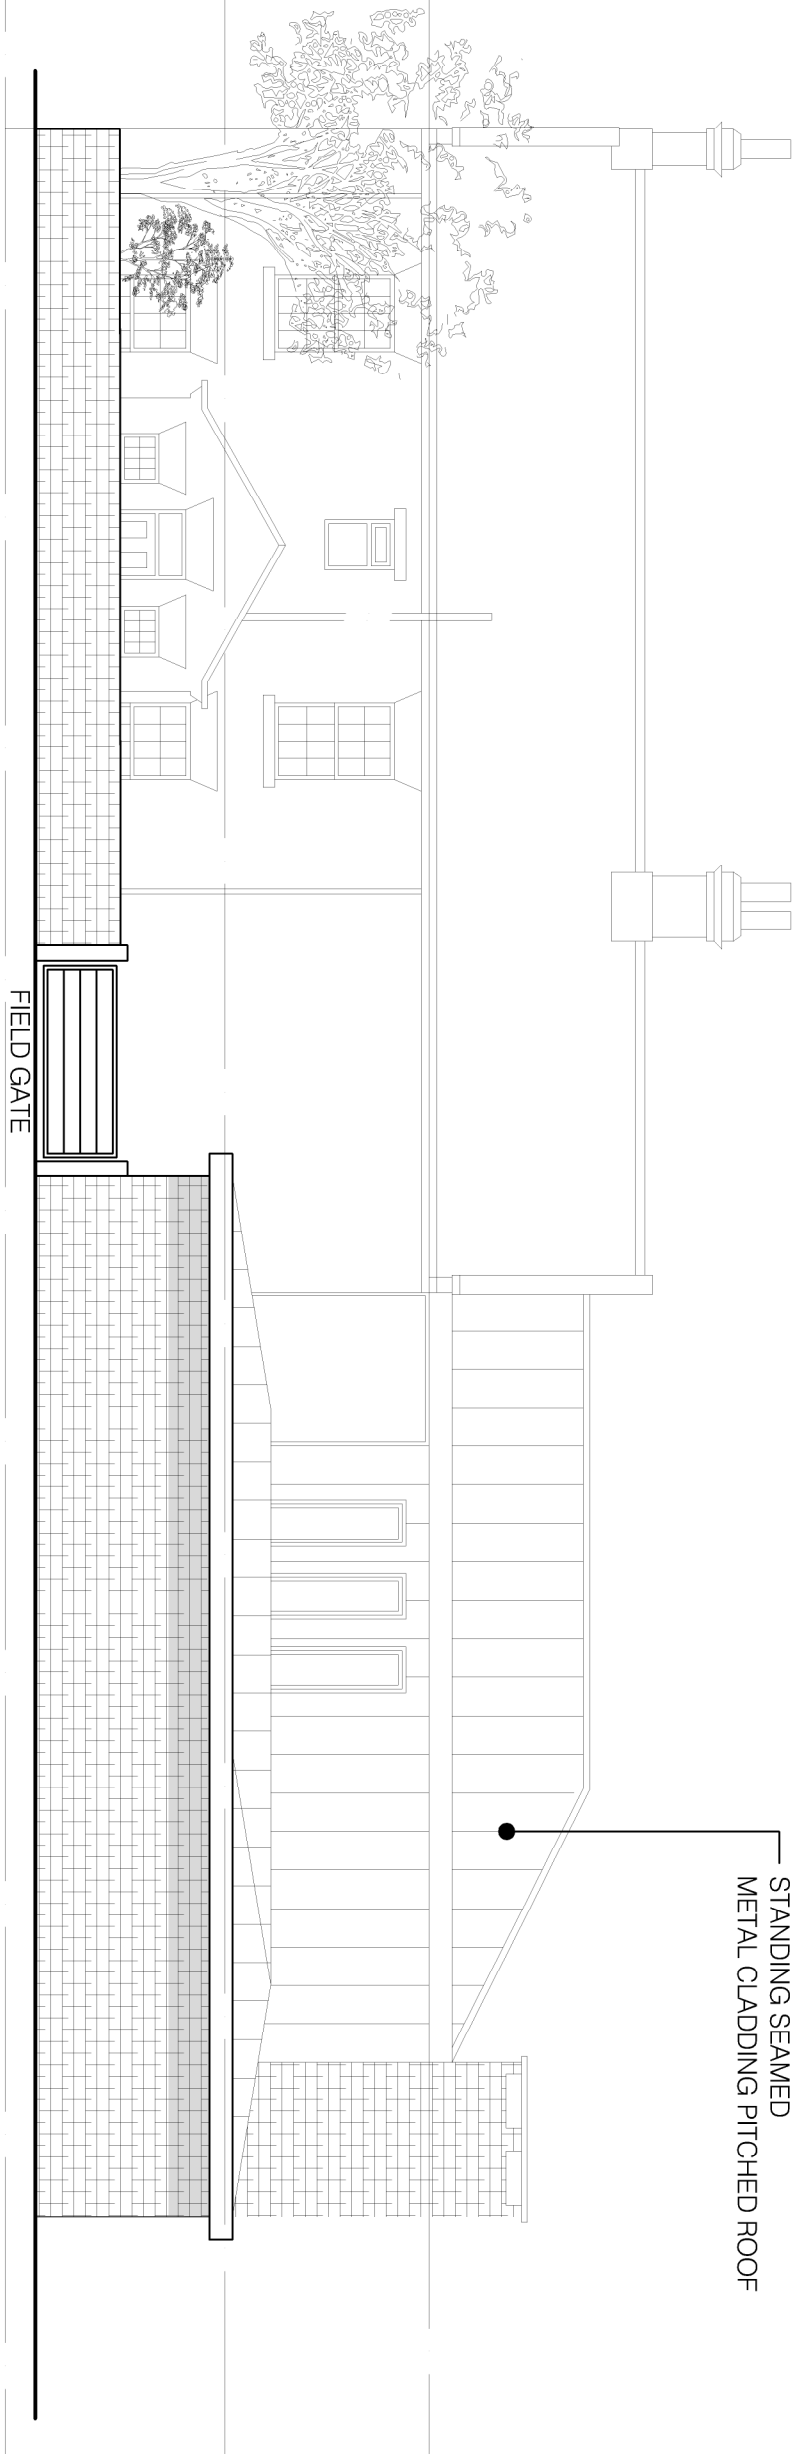


NORTH ELEVATION AS PROPOSED

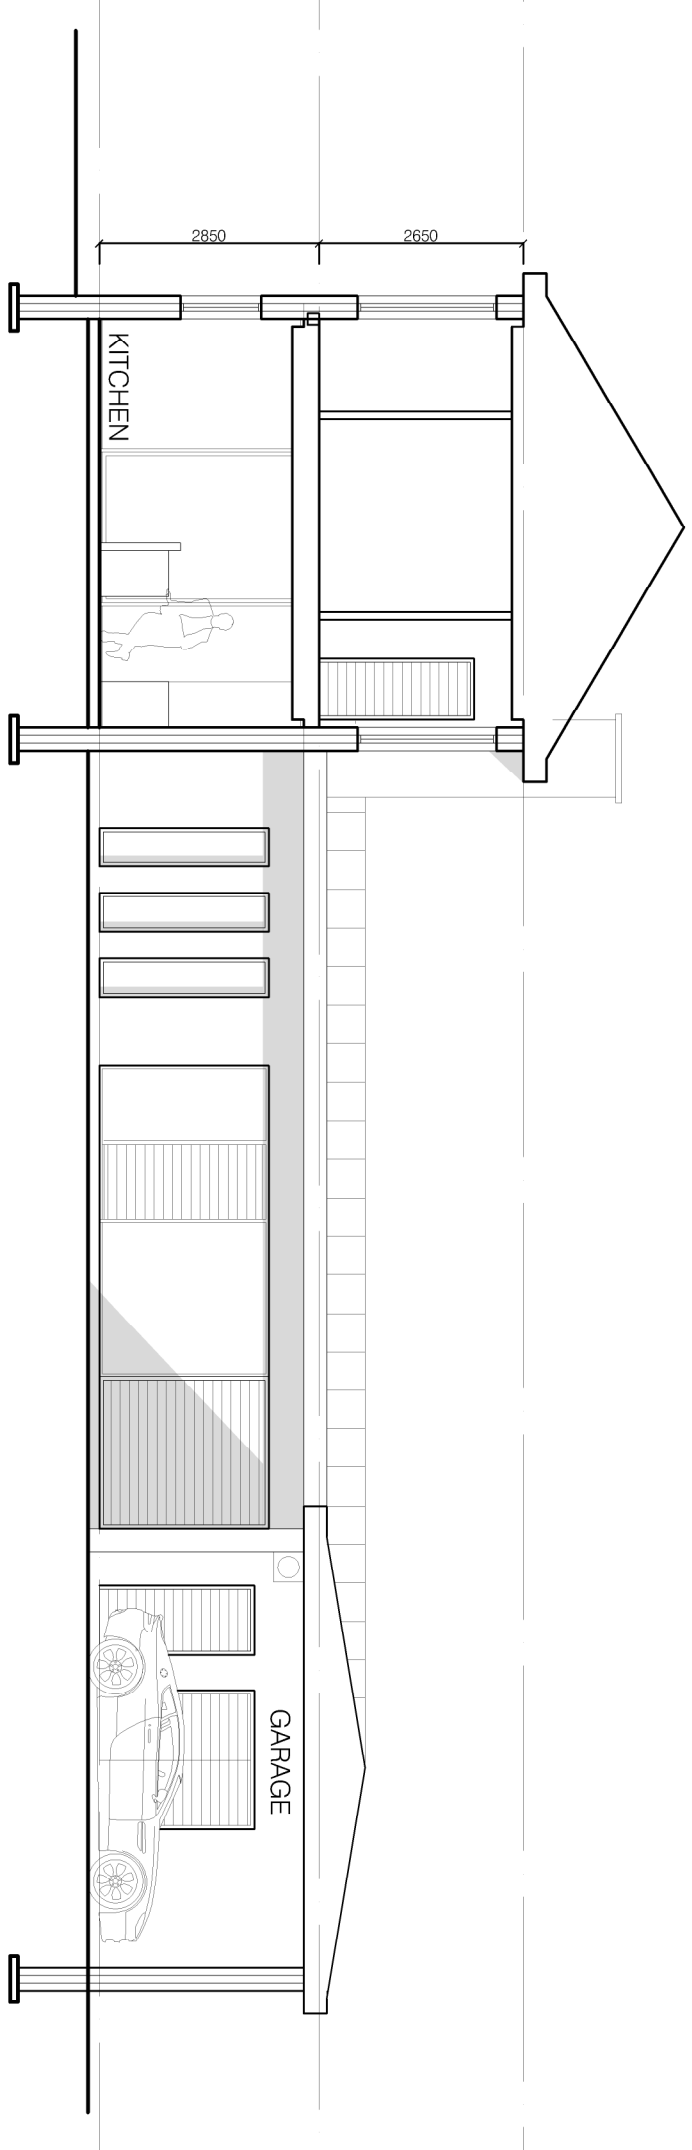

SECTIONAL WEST ELEVATION AS PROPOSED

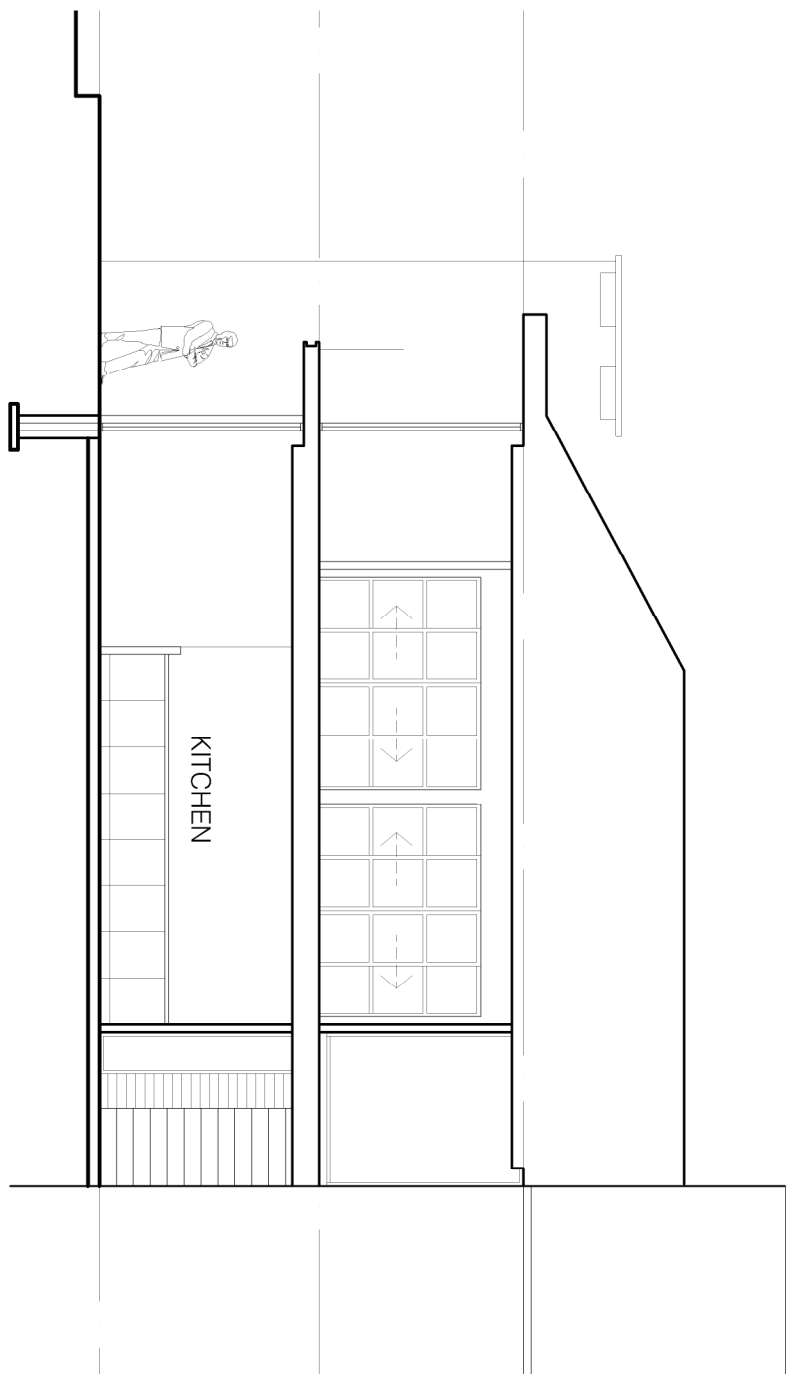

TYPICAL SECTION AS PROPOSED

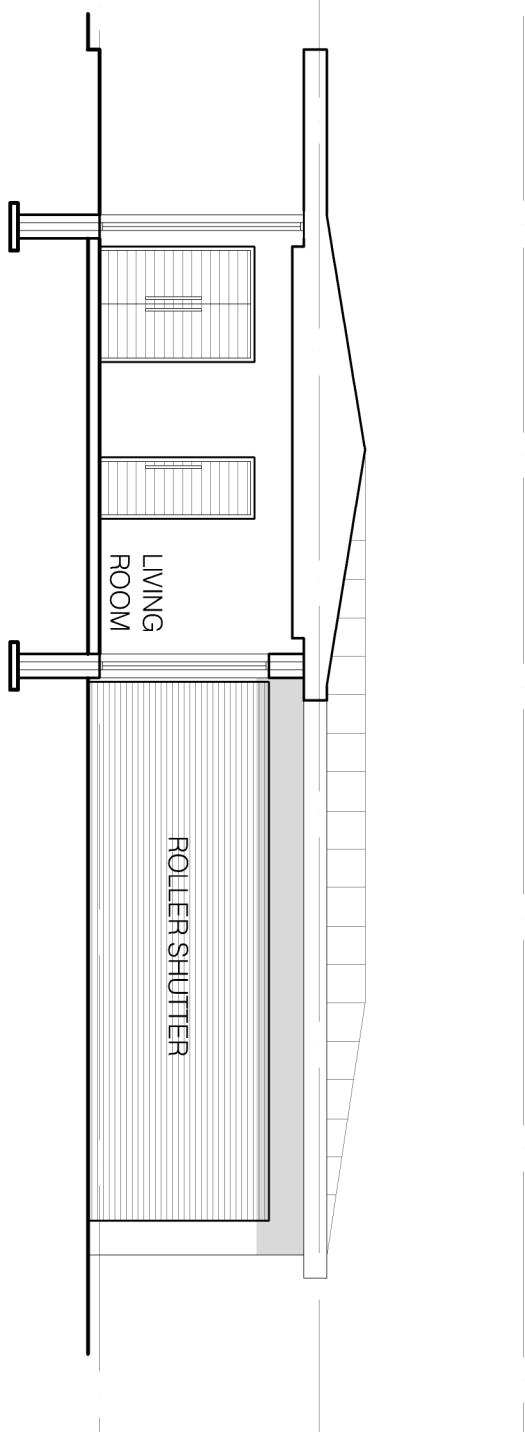

SECTIONAL NORTH ELEVATION AS PROPOSED

Do not scale from the drawing. Architectural Drawings Ltd is not responsible for any errors or omissions in the drawings and is not liable for any loss or damage caused by the use of the drawings. The drawings are for information only and should not be used for any other purpose. The drawings are the property of Architectural Drawings Ltd and should not be reproduced in whole or in part without the written permission of Architectural Drawings Ltd. Before commencement of the works the contractor must check and verify all buildings and site dimensions and levels, all relevant sewer outlets, invert levels and connection points. This drawing must be read in conjunction with and checked against all structural specialist and detail layout and engineering drawings. Discrepancies must be reported to Architectural Drawings Ltd. The contractor must satisfy himself with the adequacy of the site investigation information and should ensure that adequate foundations appropriate to the ground conditions are used for any part of the works. This drawing should not be relied upon to give information on ground conditions and foundations. The Contractor is to carry out the work in compliance with the Building Regulations, relevant current British Standards

Design | Develop | Build

architecturaldrawings Ltd.

REV C: PITCHED ROOF AMENDED
REV B: PITCHED ROOF ADDED TO EXTENSION.
REV A: REVISED IN ACCORDANCE WITH PLANNING DEPARTMENT ADVICE

Revisions

44 Park Road, Barnsley, S70 1YE
info@architecturaldrawingsltd.co.uk

www.architecturaldrawingsltd.co.uk

REVISIONS

Rev | Date

CLIENT

STRAFFORD HOUSE
S75 3EG

TITLE

PROPOSED EXTENSION
PROPOSED ELEVATIONS
& SECTIONS

DRAWING STATUS

INFORMATION

SCALE 1:100 @ A1

DATE NOV 2016

JOB NO. DRAWING NUMBER

REV 03

738

C