



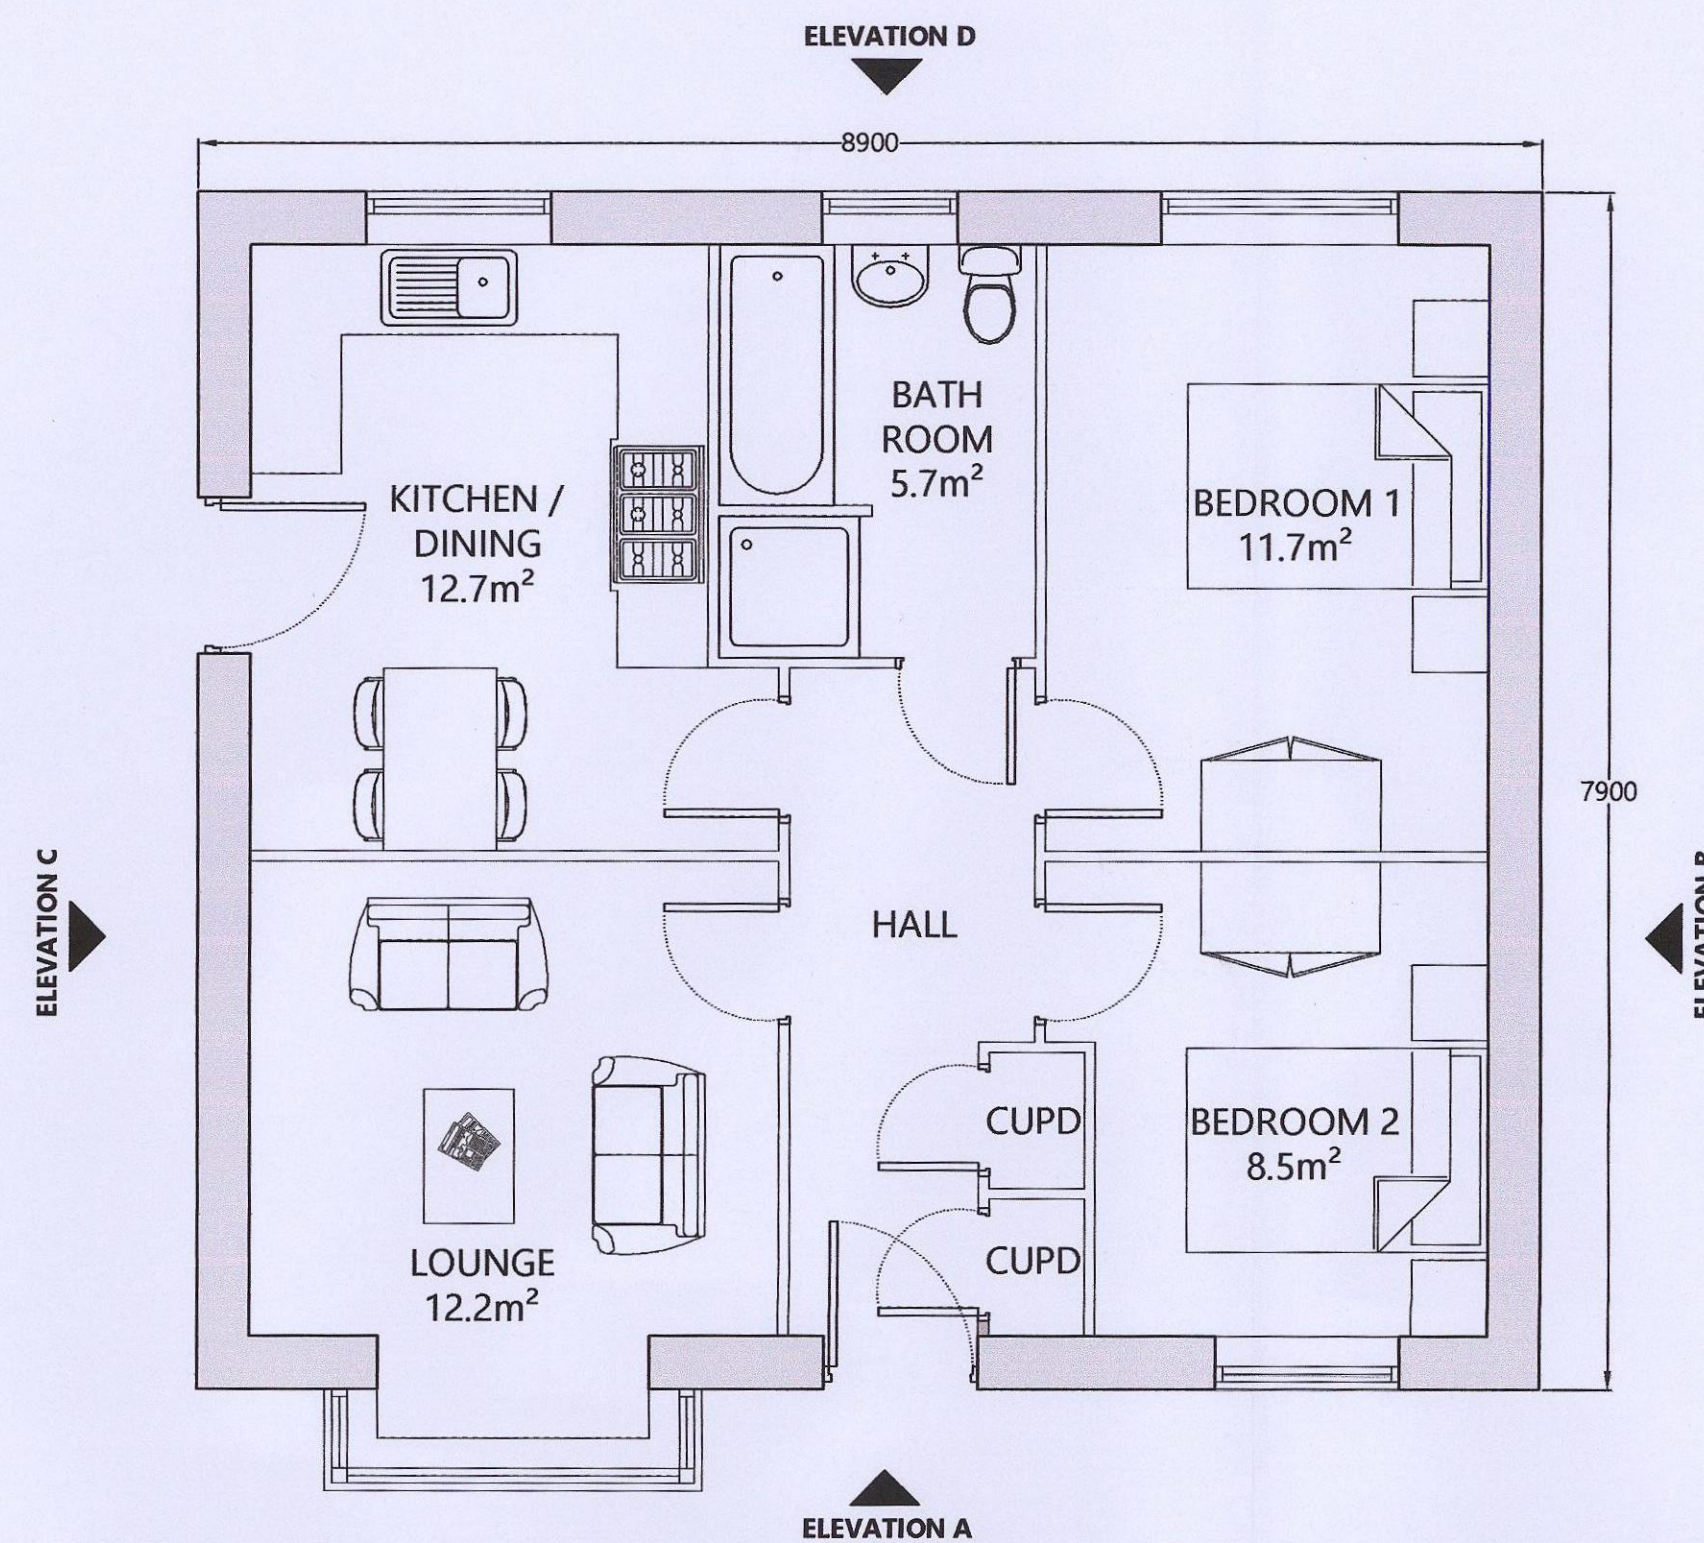

SCHEME FLOOR PLAN @ 1:50



SCHEME ELEVATION A @ 1:50

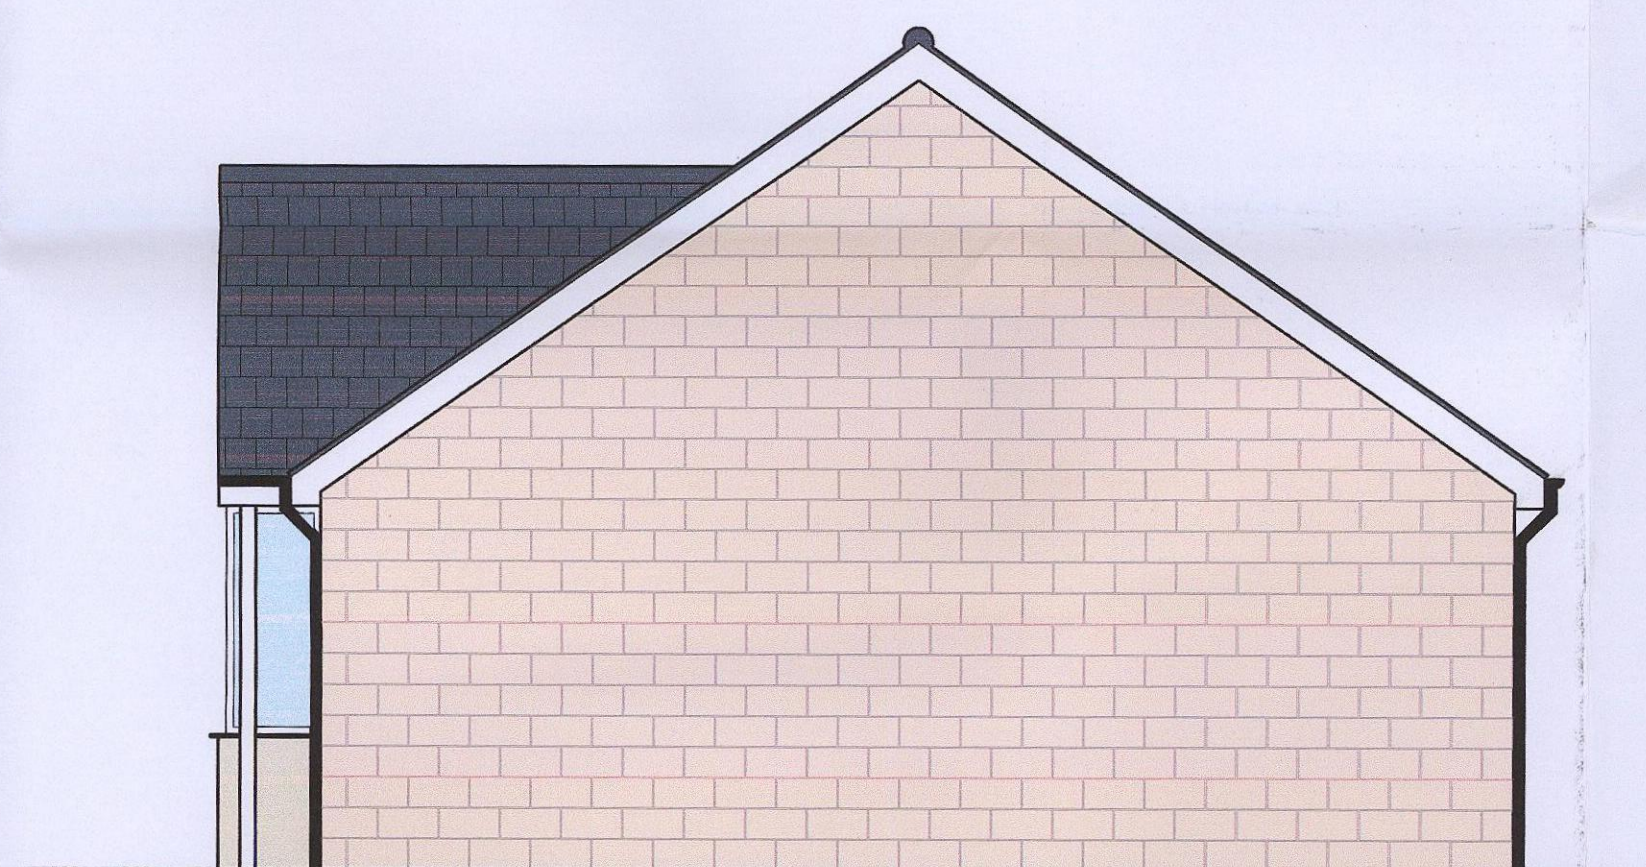

SCHEME ELEVATION B @ 1:50



SCHEME ELEVATION C @ 1:50




SCHEME ELEVATION D @ 1:50


Notes:




Ref	Date	Revision	Initial
Project / Client:			
RESIDENTIAL DEVELOPMENT LAND AT WHARNCLIFFE SILKSTONE WMC TANKERSLEY FOR OLIVER DEVELOPMENTS			
Drawing Title:			
SCHEME PLANS AND ELEVATIONS (PLOT 4)			
John Hill ASSOCIATES LTD Architectural & Surveying Consultants 6 Shaw Wood Way Shaw Wood Business Park Doncaster DN2 5TB Tel: 01302 364565 Fax: 01302 364588 enquiries@j-h-a.co.uk			
Scale:	1:50	Date:	SEPTEMBER 2015
Drawn By:	DJT	Checked By:	AH
Drawing No:	15/042/04	Sheet Size:	A1

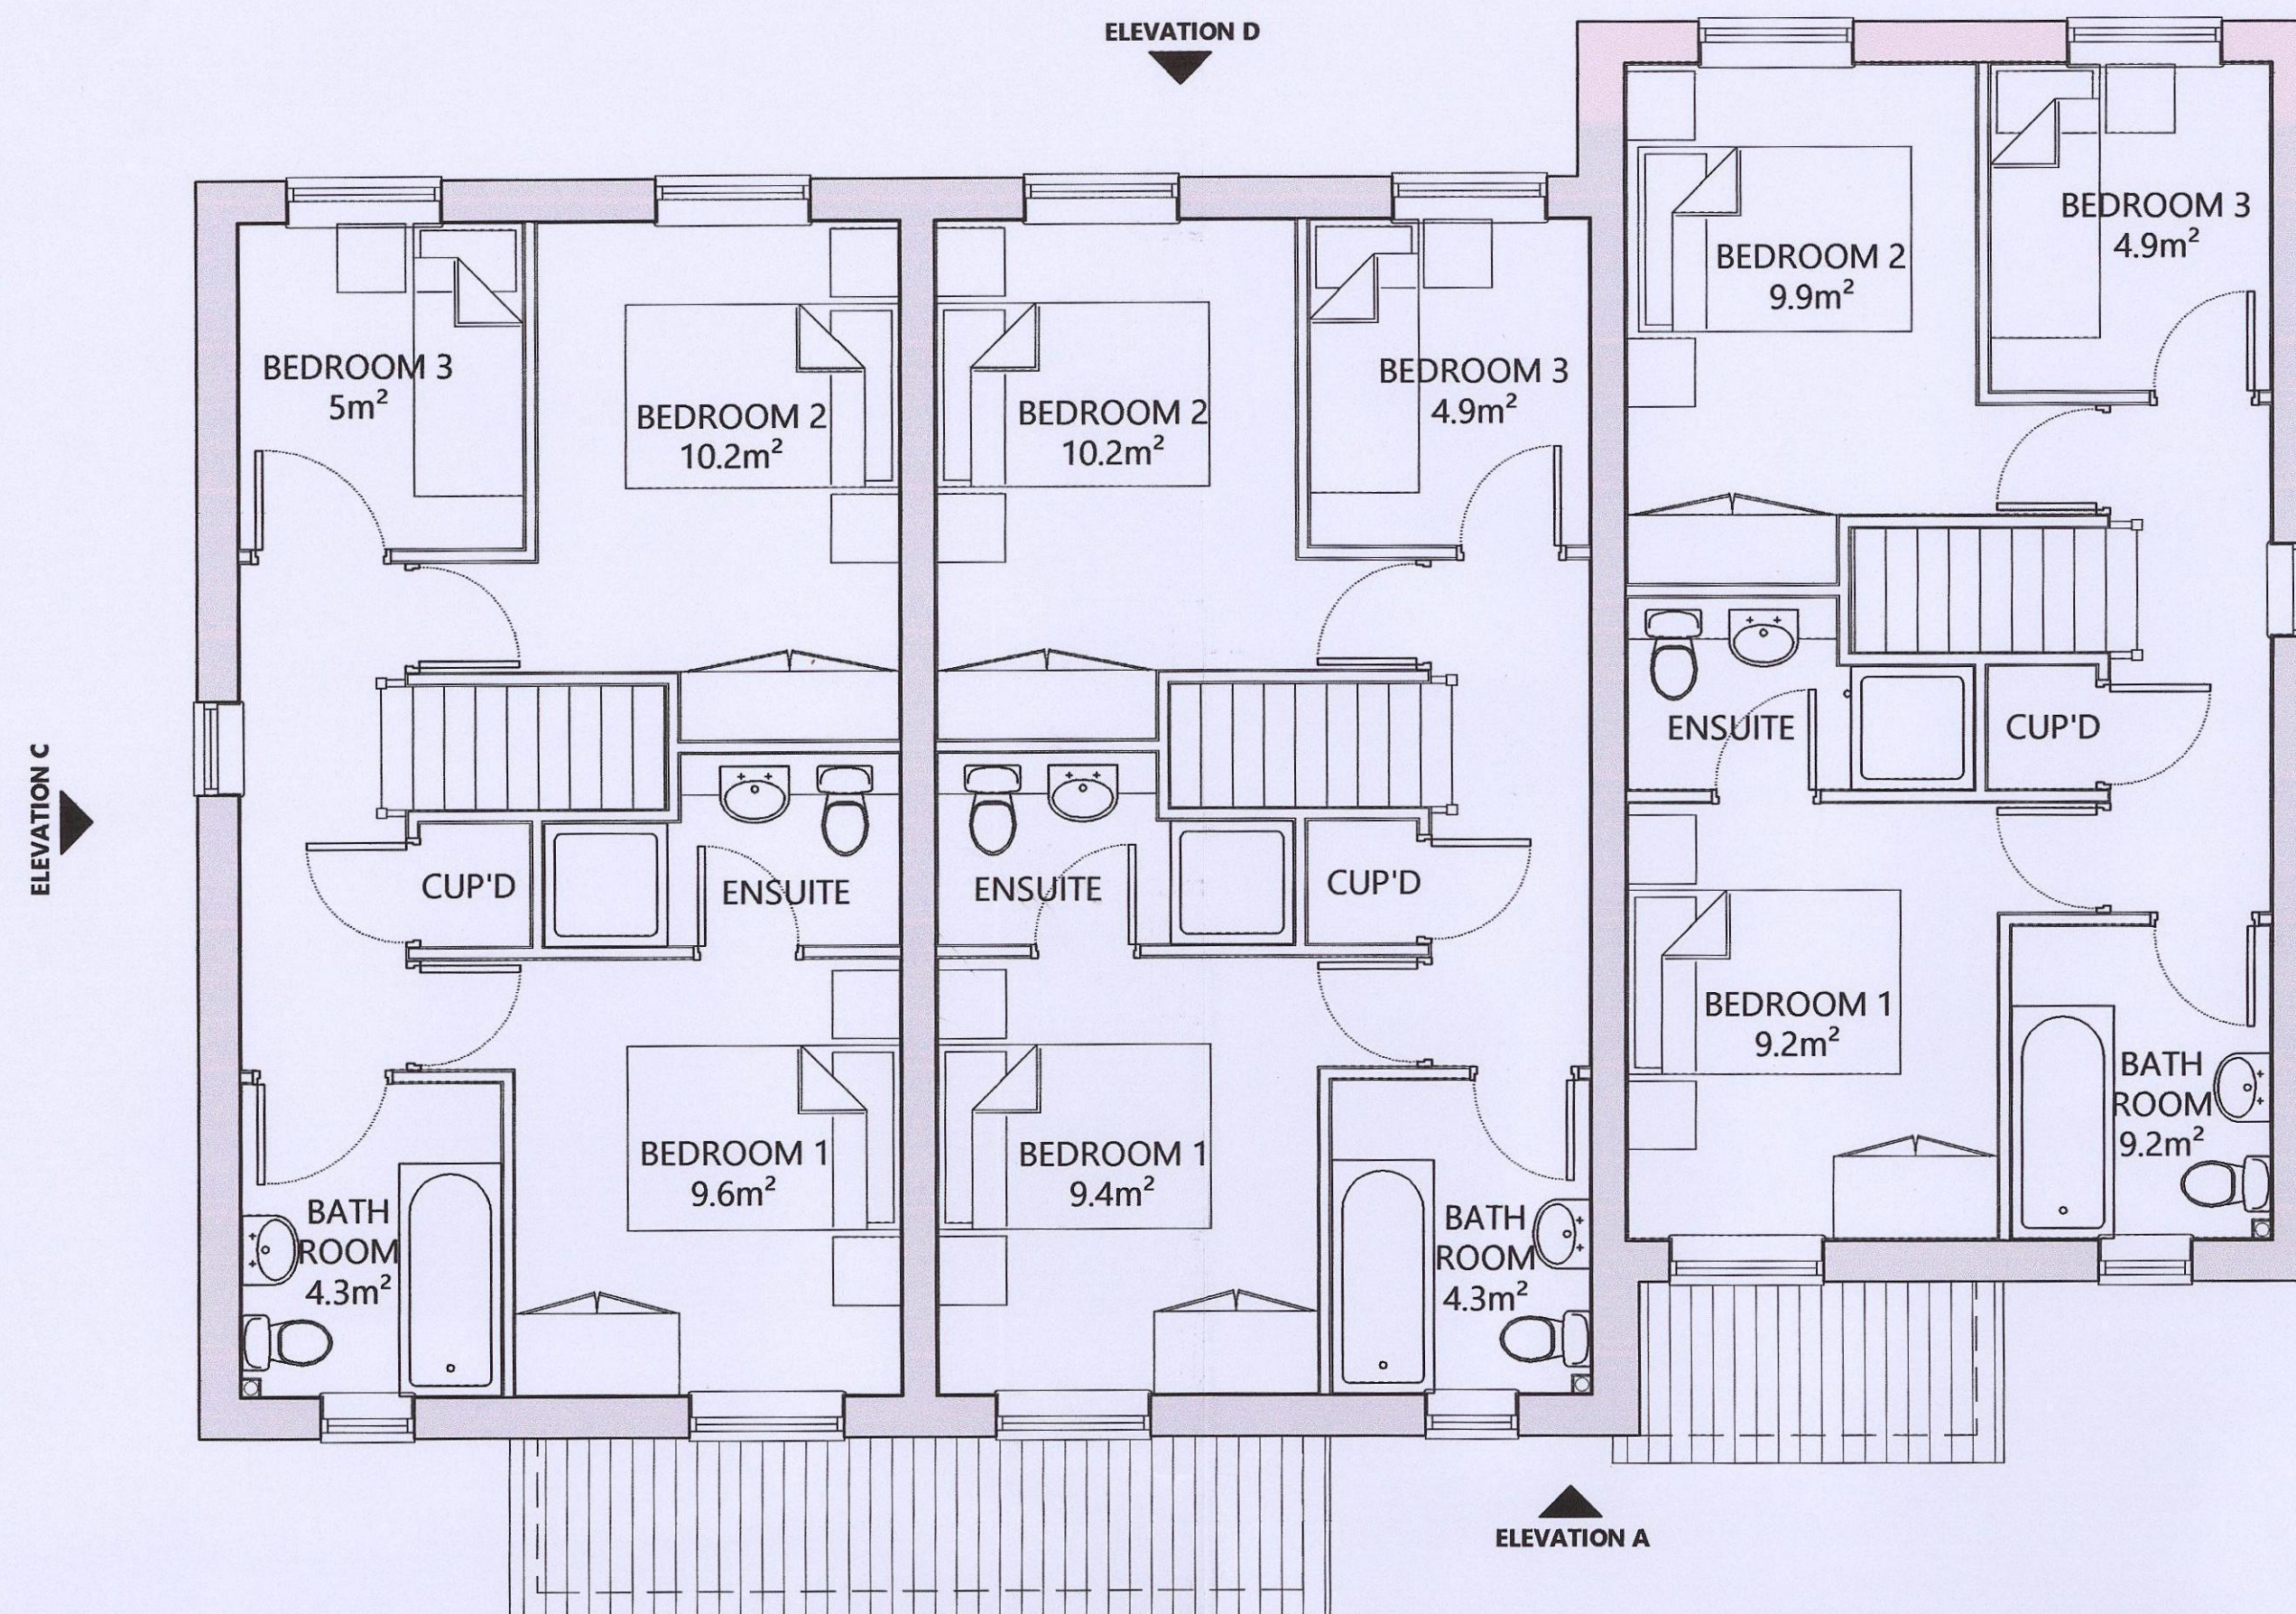


SCHEME FIRST FLOOR PLAN @ 1:50

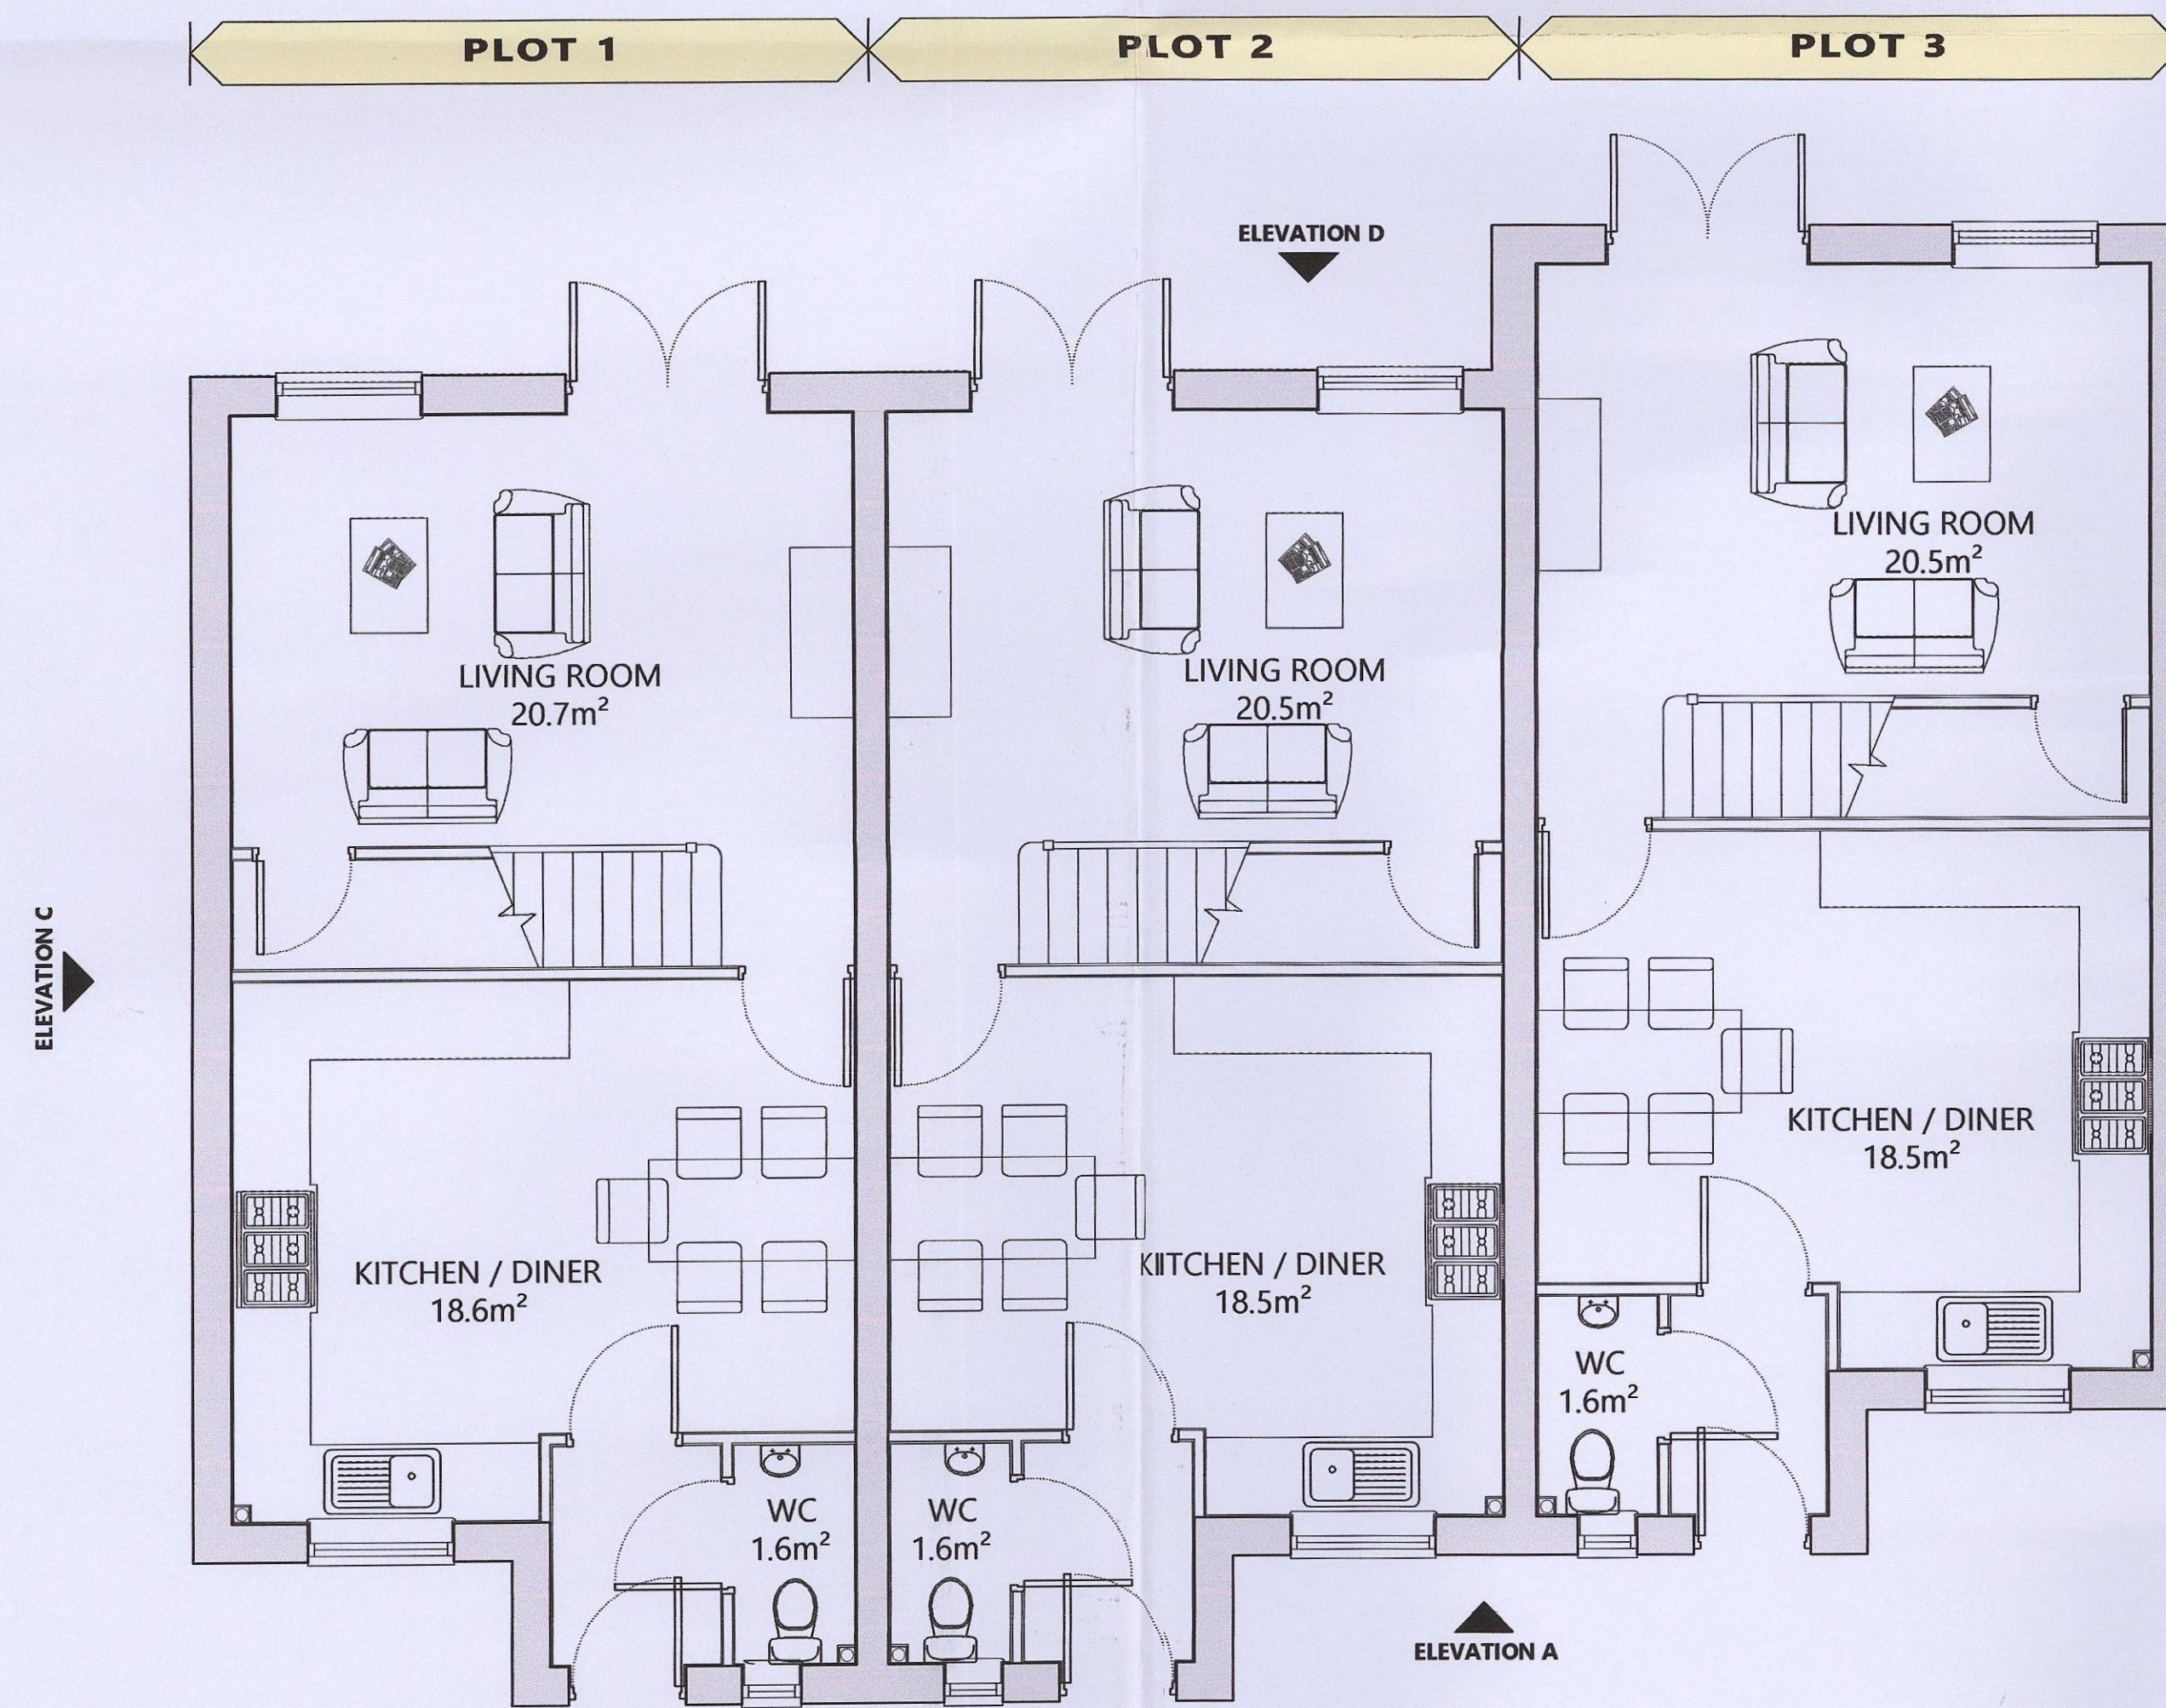


SCHEME GROUND FLOOR PLAN @ 1:50

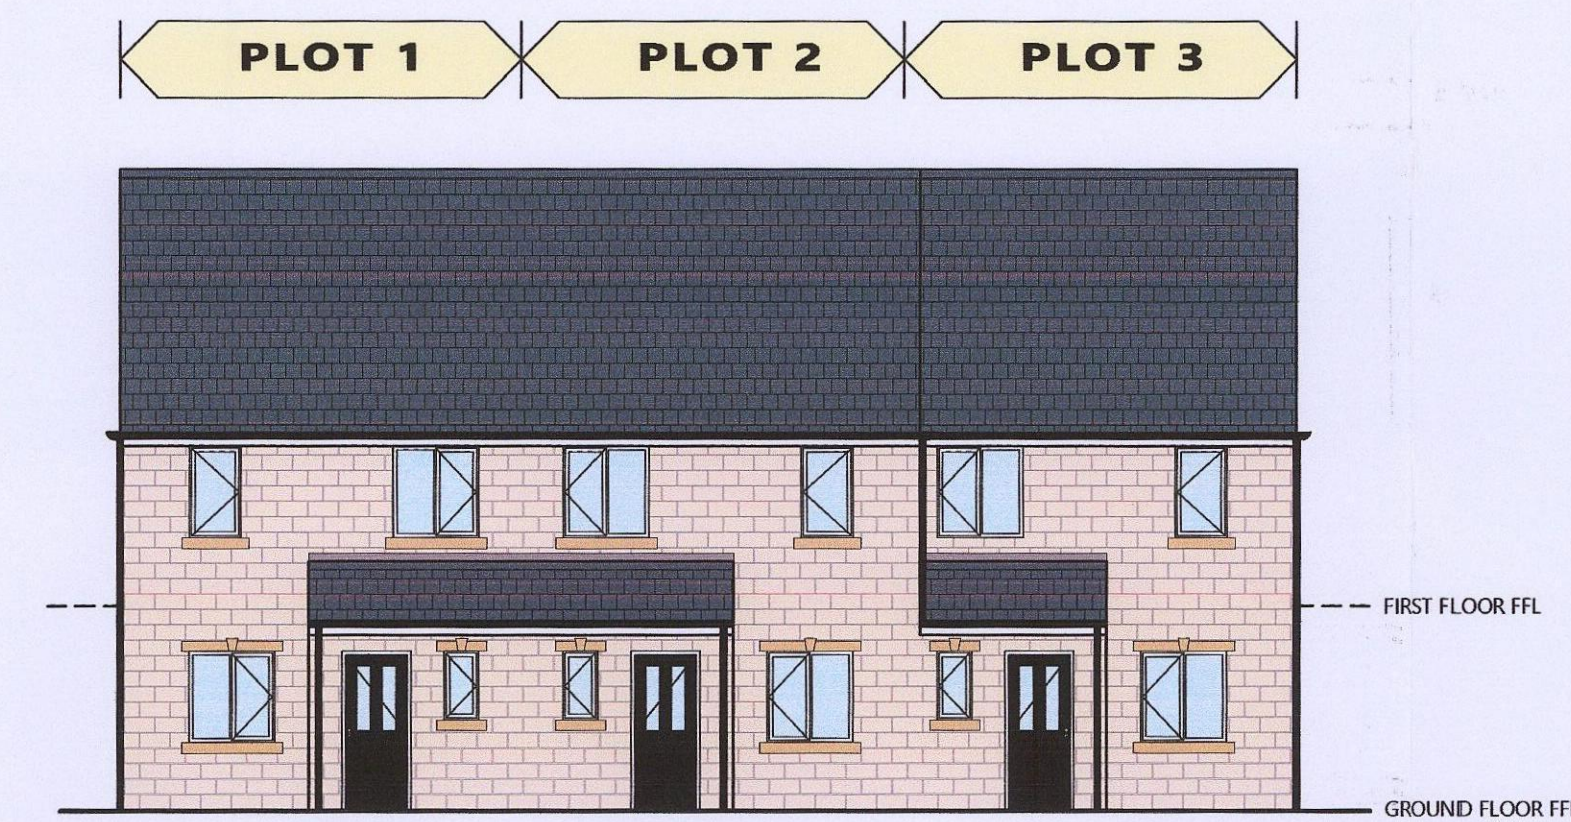


SCHEME ELEVATION A @ 1:100

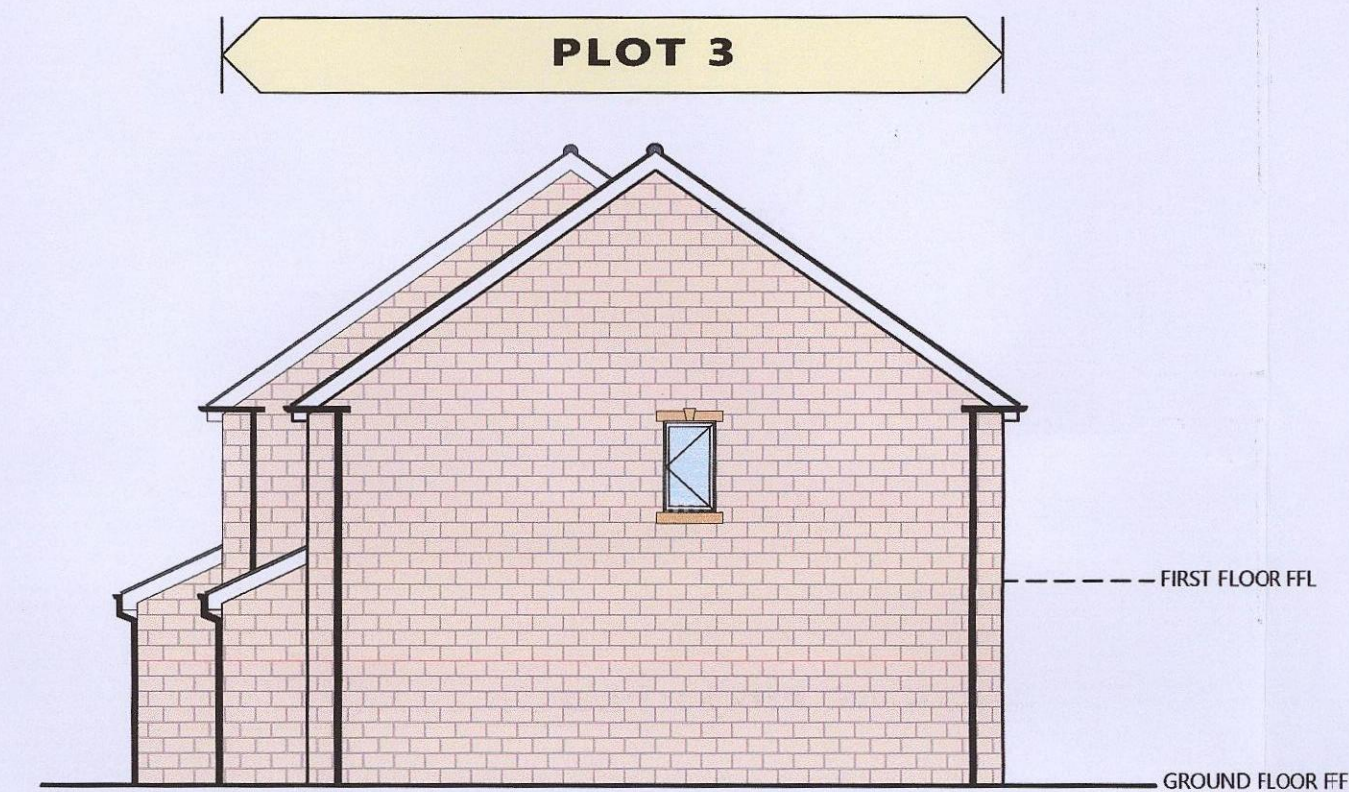

SCHEME ELEVATION B @ 1:100

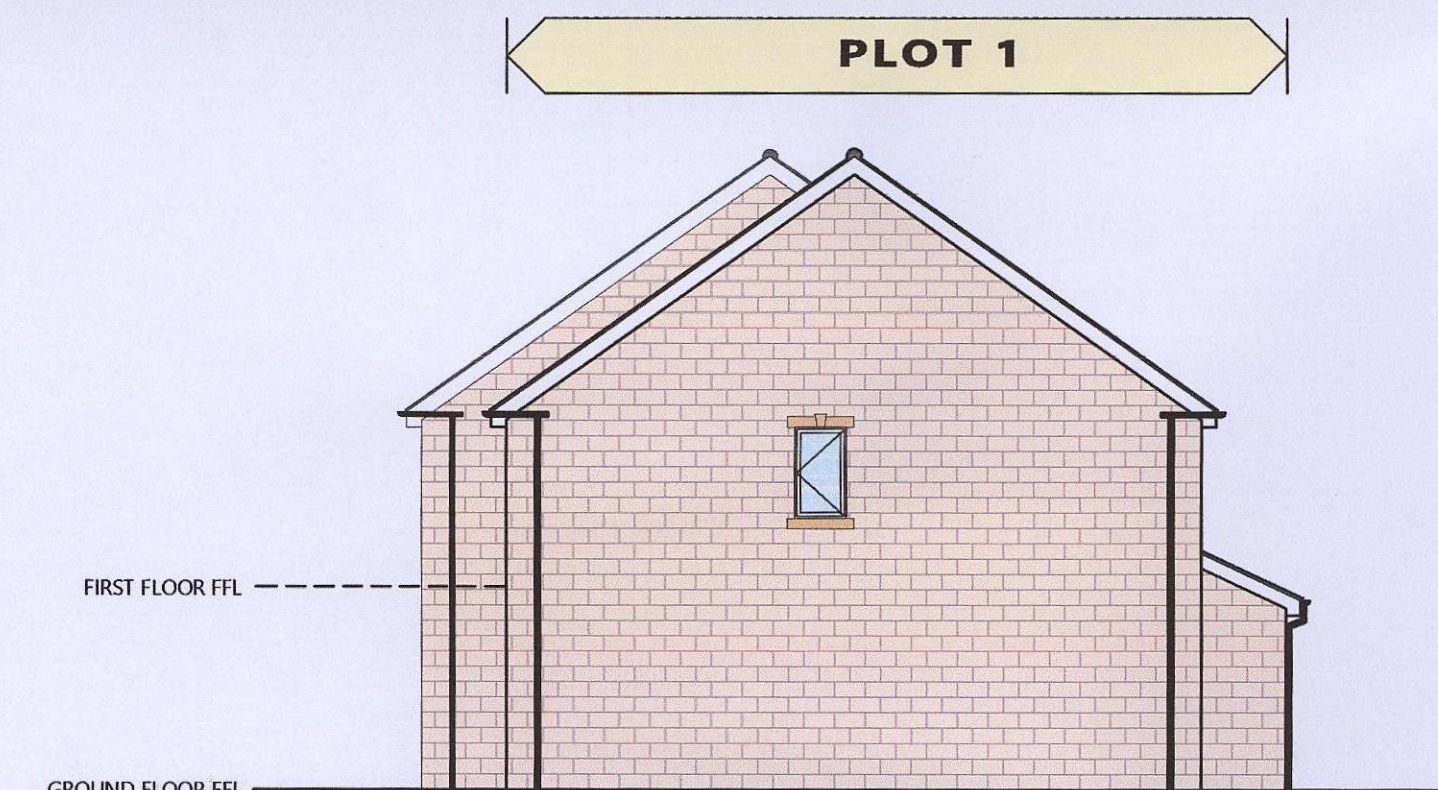

SCHEME ELEVATION C @ 1:100

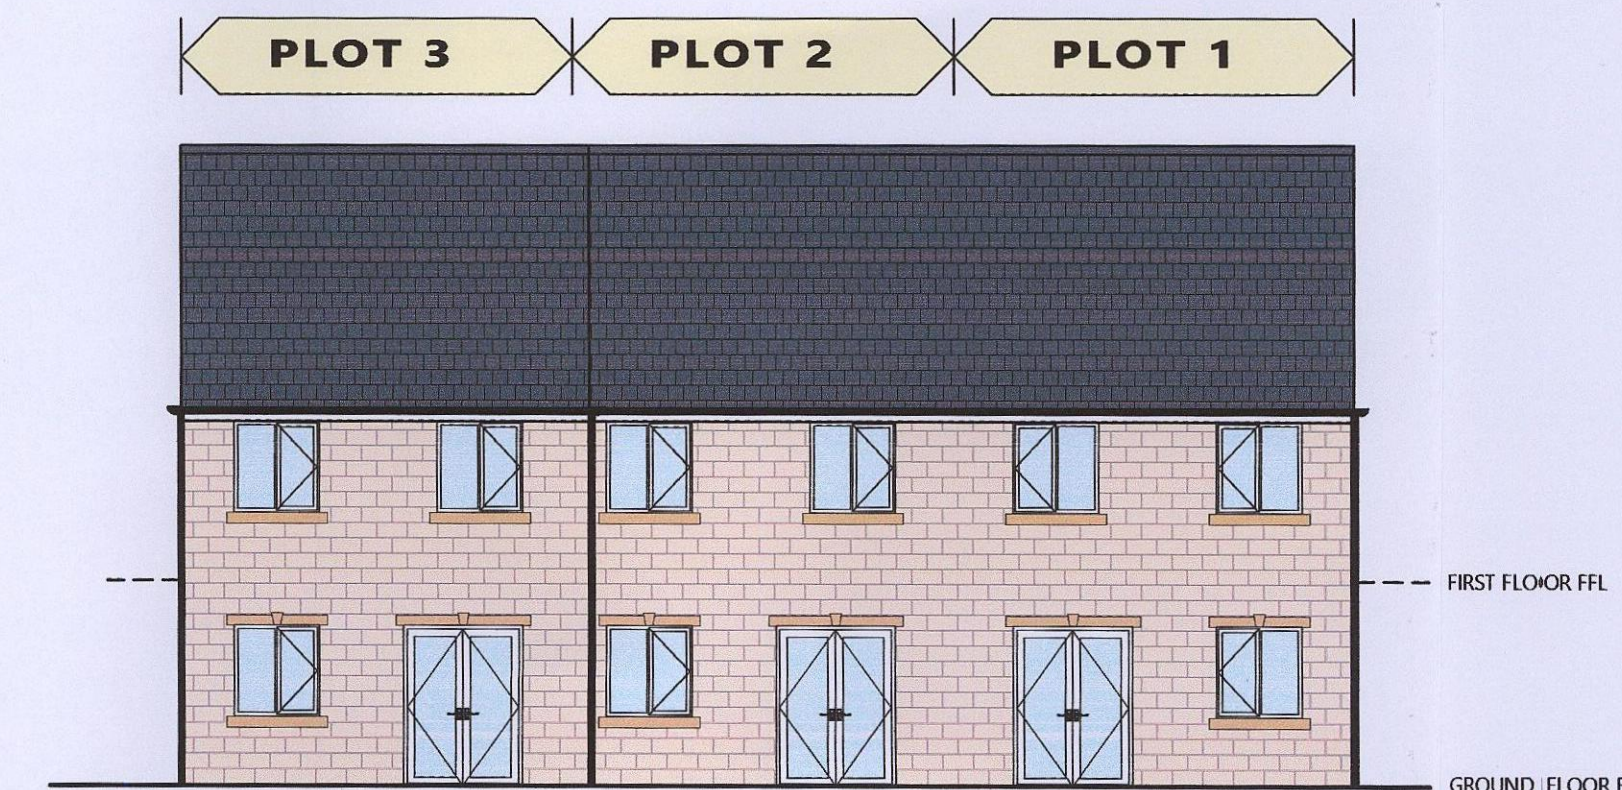

SCHEME ELEVATION D @ 1:100

Notes:



Ref	Date	Revision	Initial
A	13/10/15	Plots reduced in size, minor alterations to layouts, and Plot 3 handed.	DJT

Project / Client:
RESIDENTIAL DEVELOPMENT
LAND AT WHARNCLIFFE SILKSTONE WMC
TANKERSLEY
FOR OLIVER DEVELOPMENTS

Drawing Title:
SCHEME PLANS AND ELEVATIONS
(PLOTS 1, 2 & 3)

John Hill ASSOCIATES LTD
Architectural & Surveying Consultants

6 Shaw Wood Way
Shaw Wood Business Park
Doncaster DN2 5TB
Tel: 01302 364565 Fax: 01302 364588
enquiries@j-h-a.co.uk

Scale:	1:50 & 1:100	Date:	SEPTEMBER 2015
Drawn By:	DJT	Checked By:	AH

Drawing No:	15/042/03A	Sheet Size:	A1
-------------	------------	-------------	----