



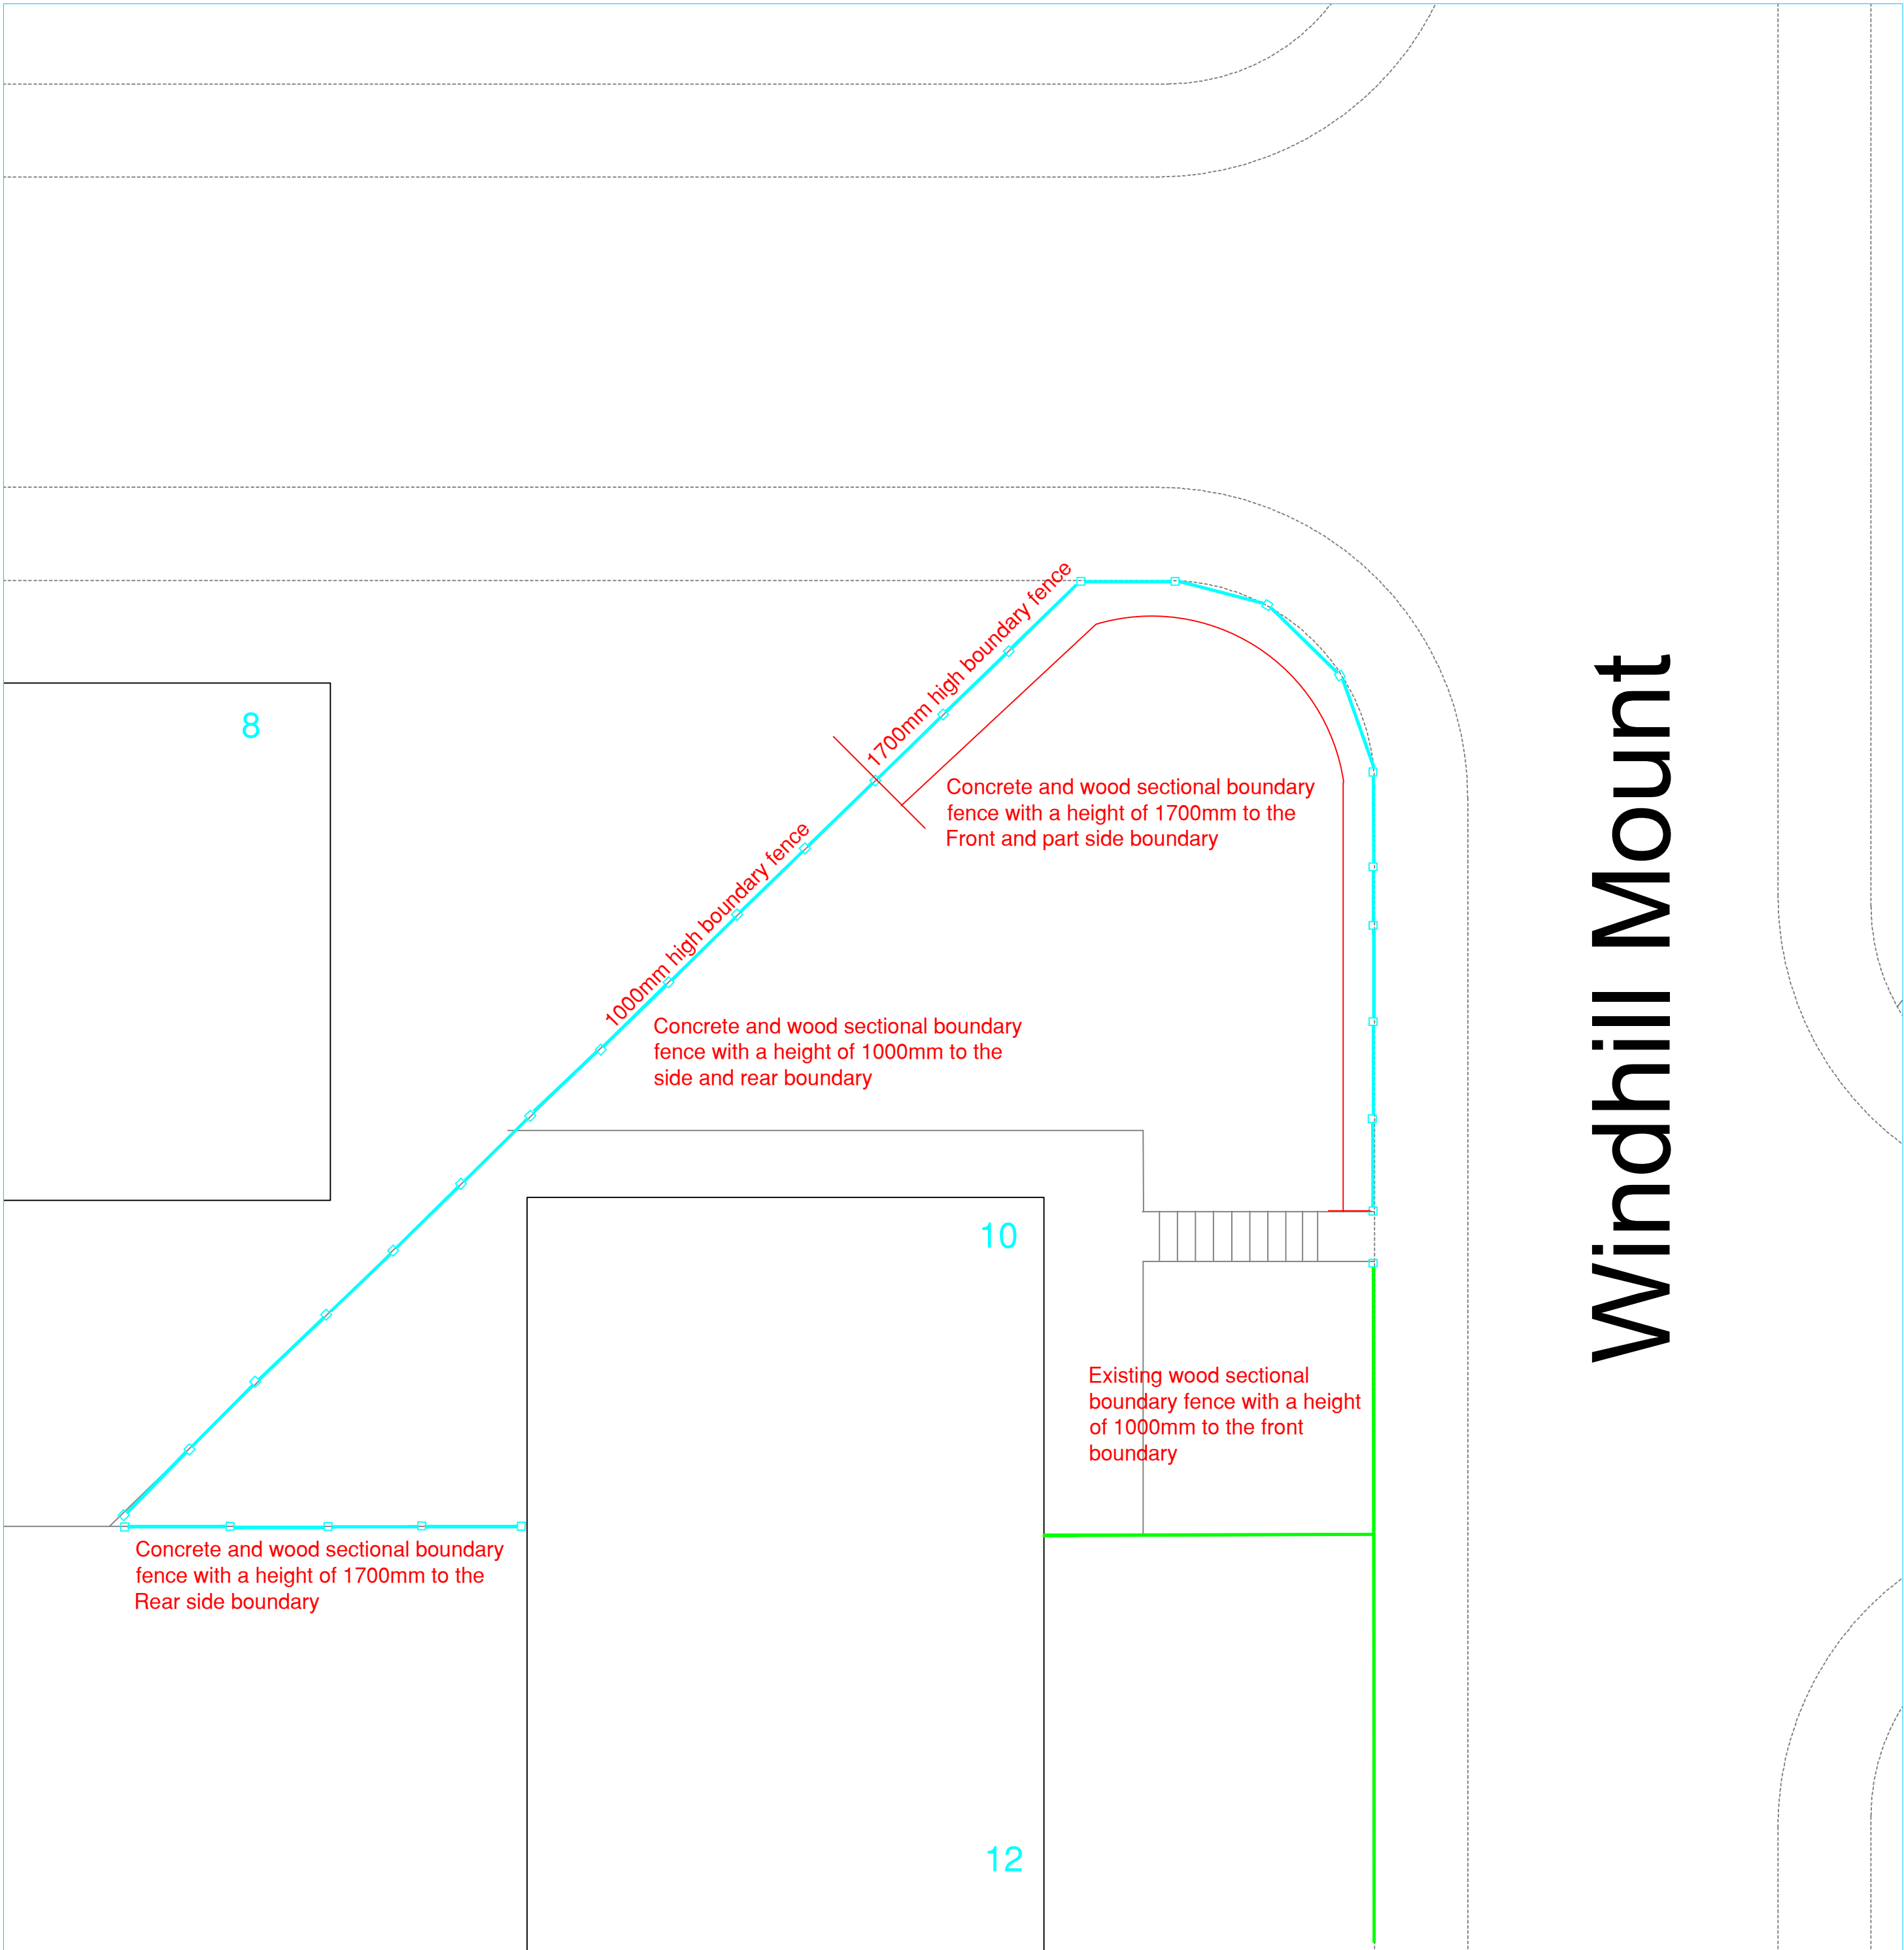

Plan (Scale 1:100)

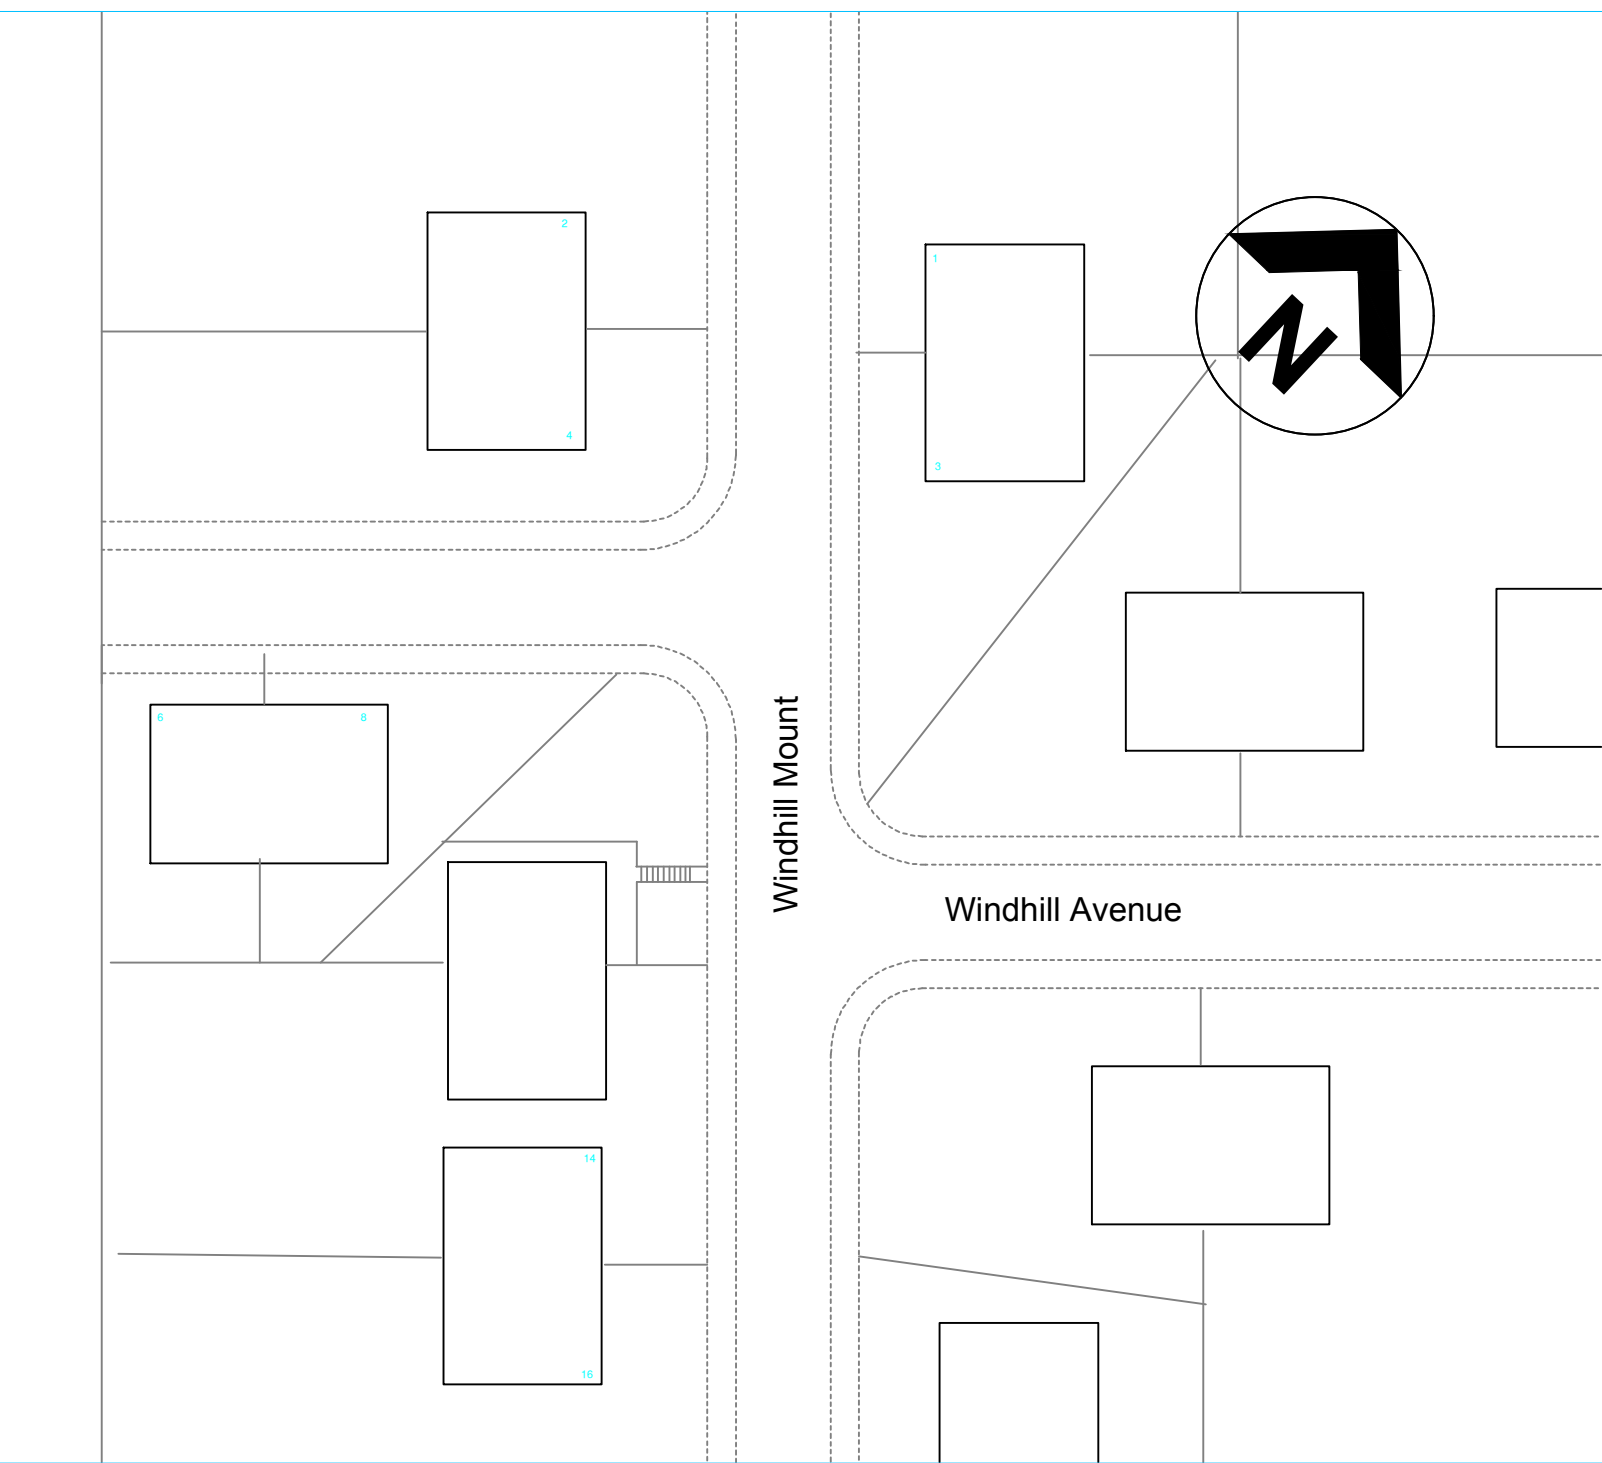

Site Plan (Scale 1:500)



Windhill Mount Site Photograph

RESPONSIBILITY IS NOT ACCEPTED FOR OTHERS SCALING DIRECTLY FROM THIS DRAWING. DO NOT SCALE FROM THIS DRAWING. USE WRITTEN DIMENSIONS ONLY.

0mm 10 20 30 60mm ORIGINAL SHEET SIZE A1 1:1

COMMENT						
REV	DRAWN	DATE	CHECKED	DATE	APPROVED	DATE

CLIENT
J Reed

PROJECT
10 Windhill Mount
Darton S75 5BP

TITLE
Replacement Boundary
Fence

SCALES 1:100 1:500 DISCIPLINE GENERAL PROJECT NUMBER

DRAWING NUMBER		REV CODE
DR-Z-001		P
STATUS CODE	PURPOSE OF ISSUE	DRAWN BY
S0	PLANNING APPROVAL	SL