


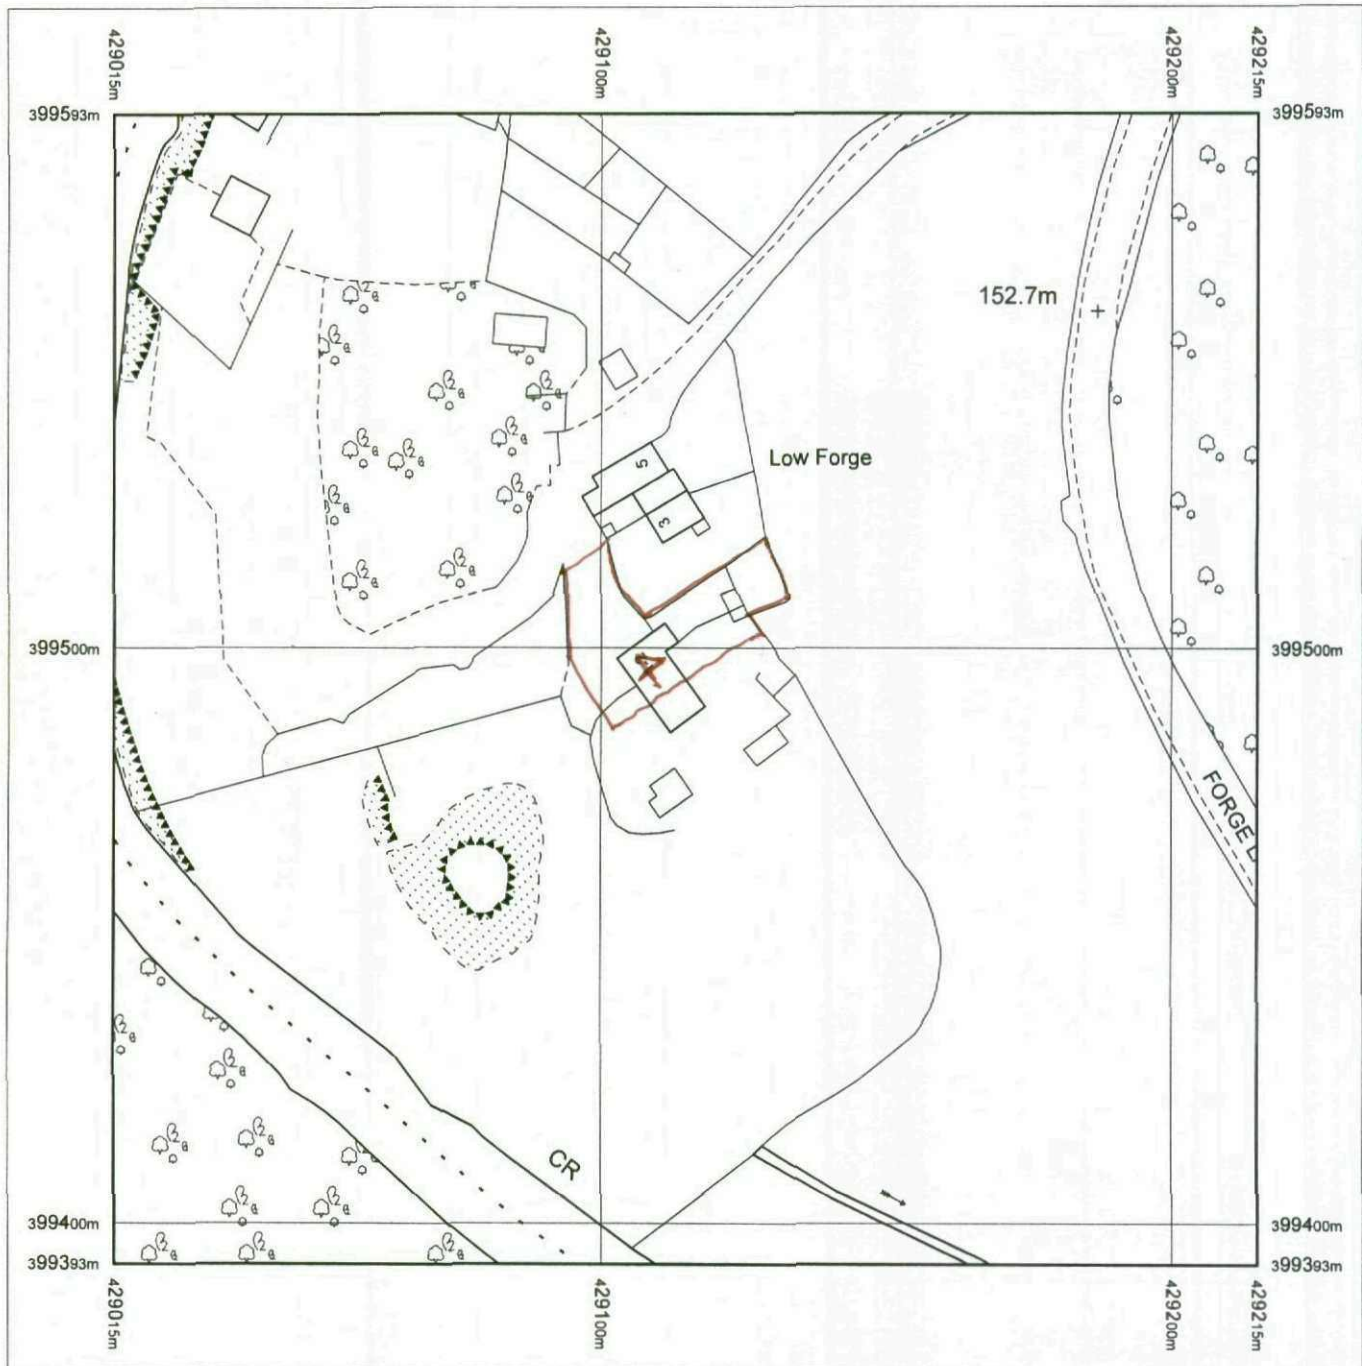

Produced 20.03.2009 from the Ordnance Survey National Geographic Database and incorporating surveyed revision available at this date. © Crown Copyright 2009.


Reproduction in whole or part is prohibited without the prior permission of Ordnance Survey.

Ordnance Survey, the OS Symbol and OS Sitemap are registered trademarks of Ordnance Survey, the national mapping agency of Great Britain.

The representation of a road, track or path is no evidence of a right of way.

The representation of features as lines is no evidence of a property boundary.

Part or all of this OS Sitemap is enlarged from mapping produced at one or more of the following scales: 1:1250, 1:2500, 1:10000.

 


Supplied by: **Barnsley MBC**


Serial number: 00012100

Centre coordinates: 429115 399492.75

Further information can be found on the OS Sitemap Information leaflet or the Ordnance Survey web site:
www.ordnancesurvey.co.uk

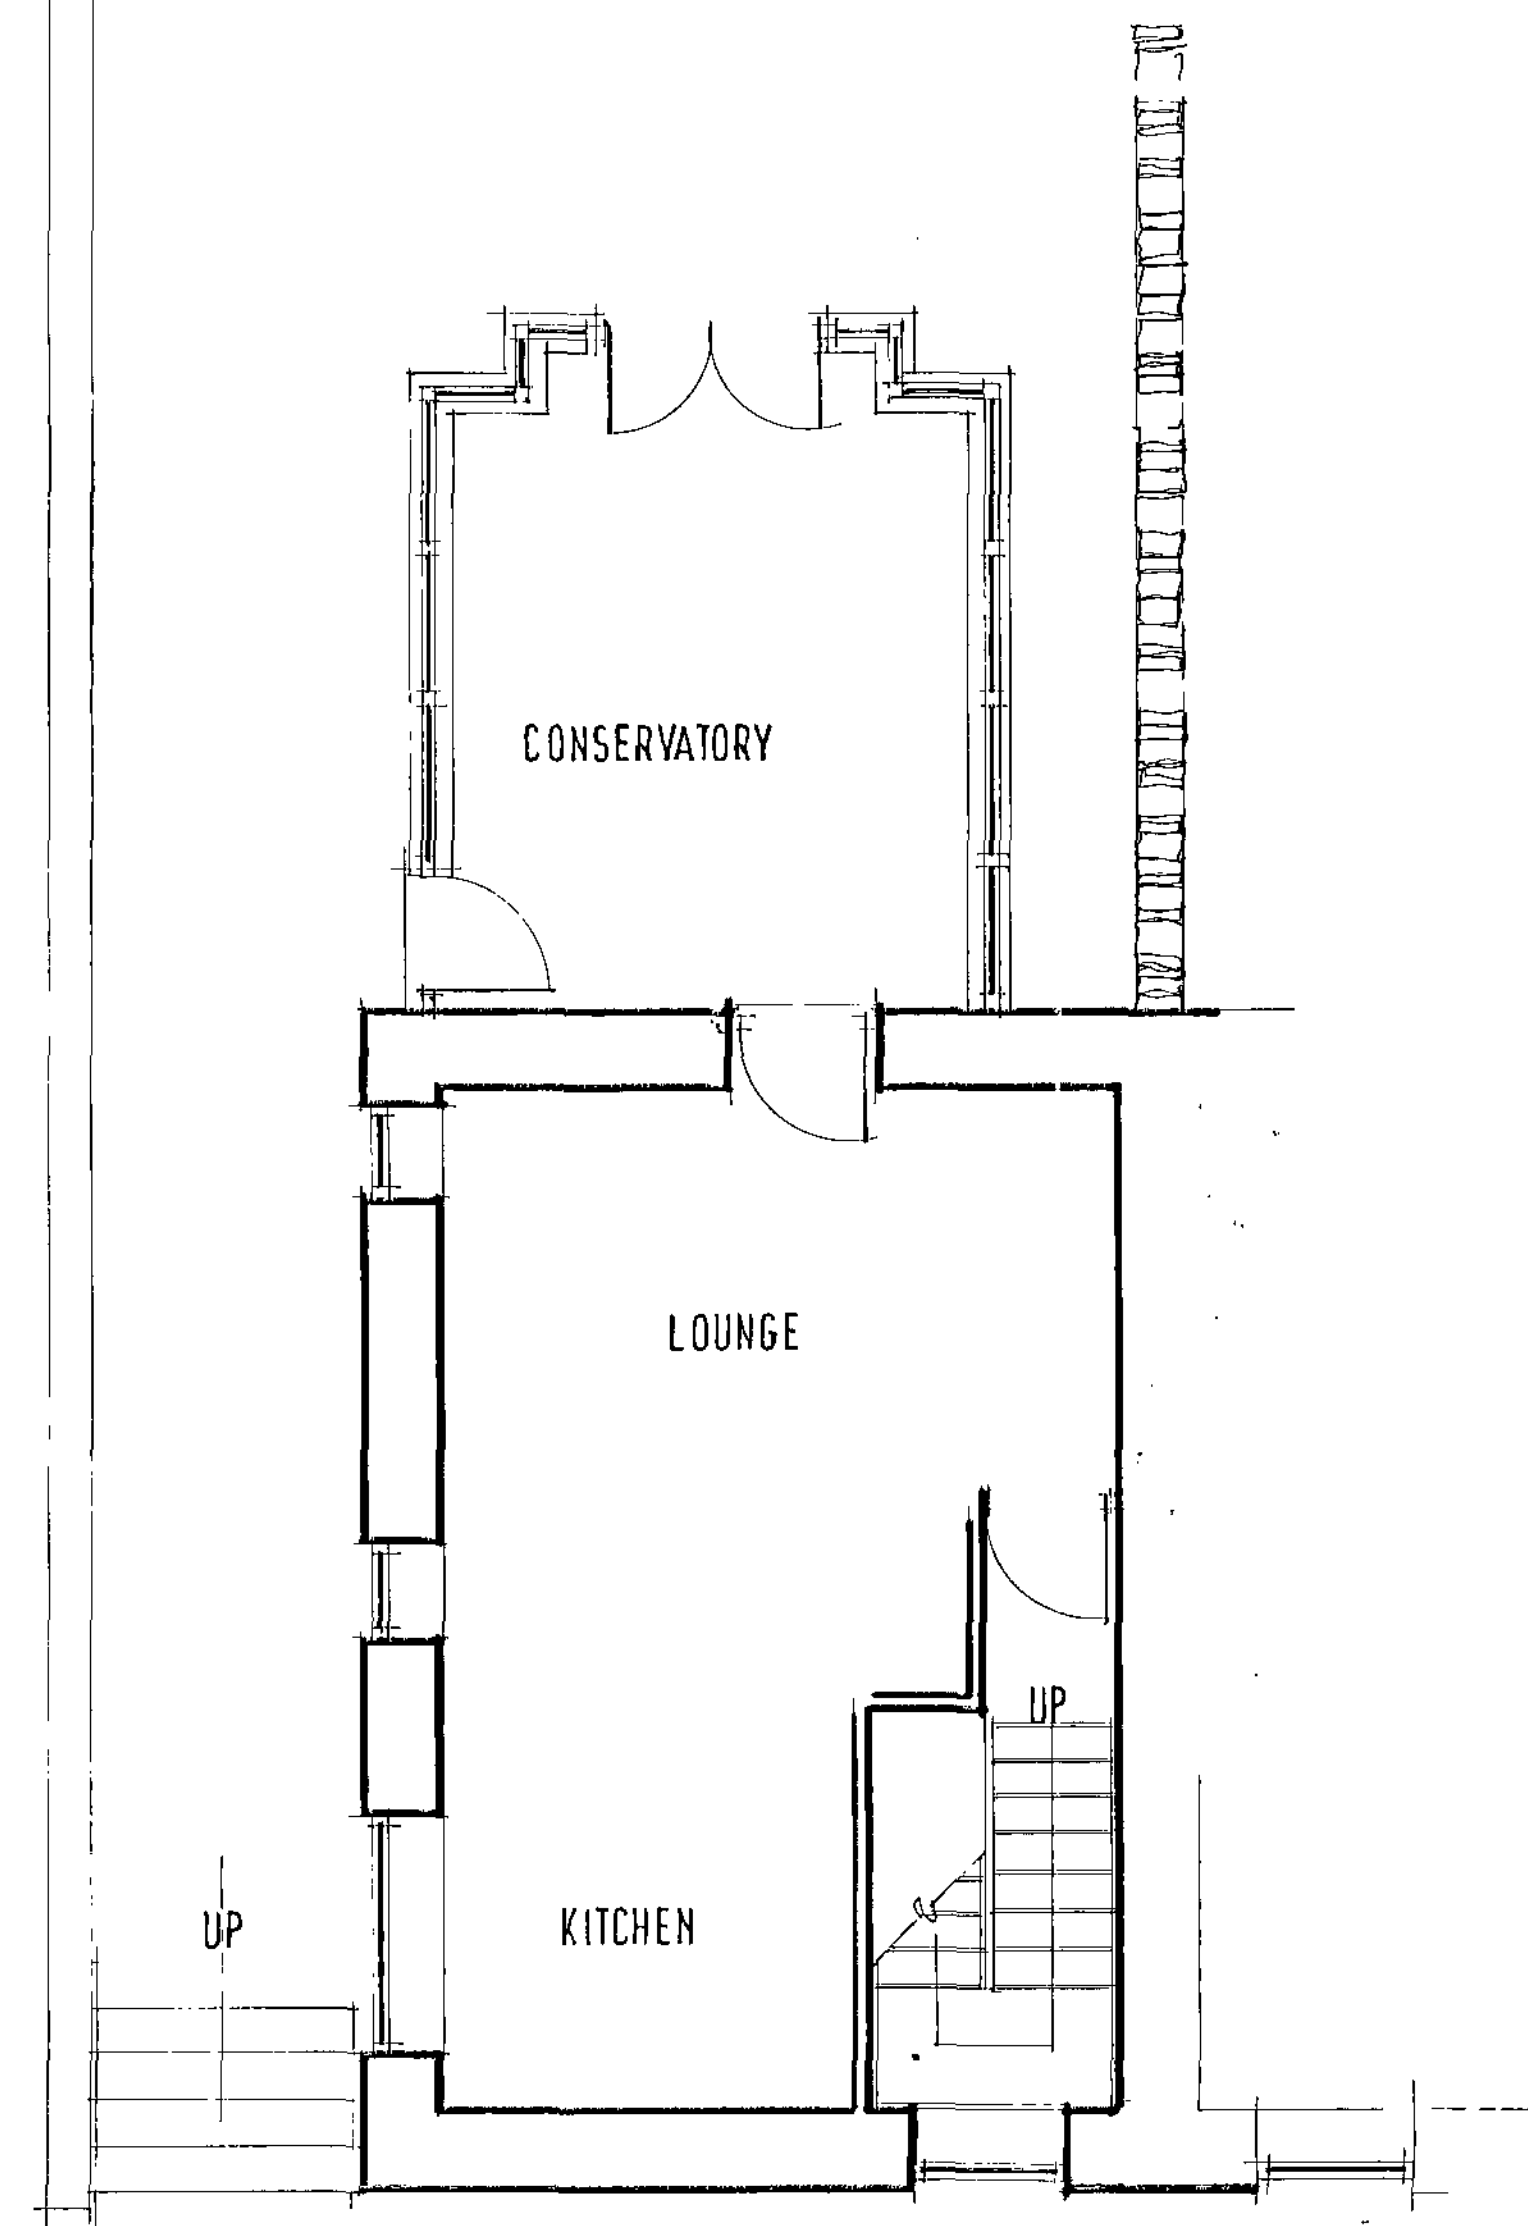

GROUND FLOOR PLAN EXISTING

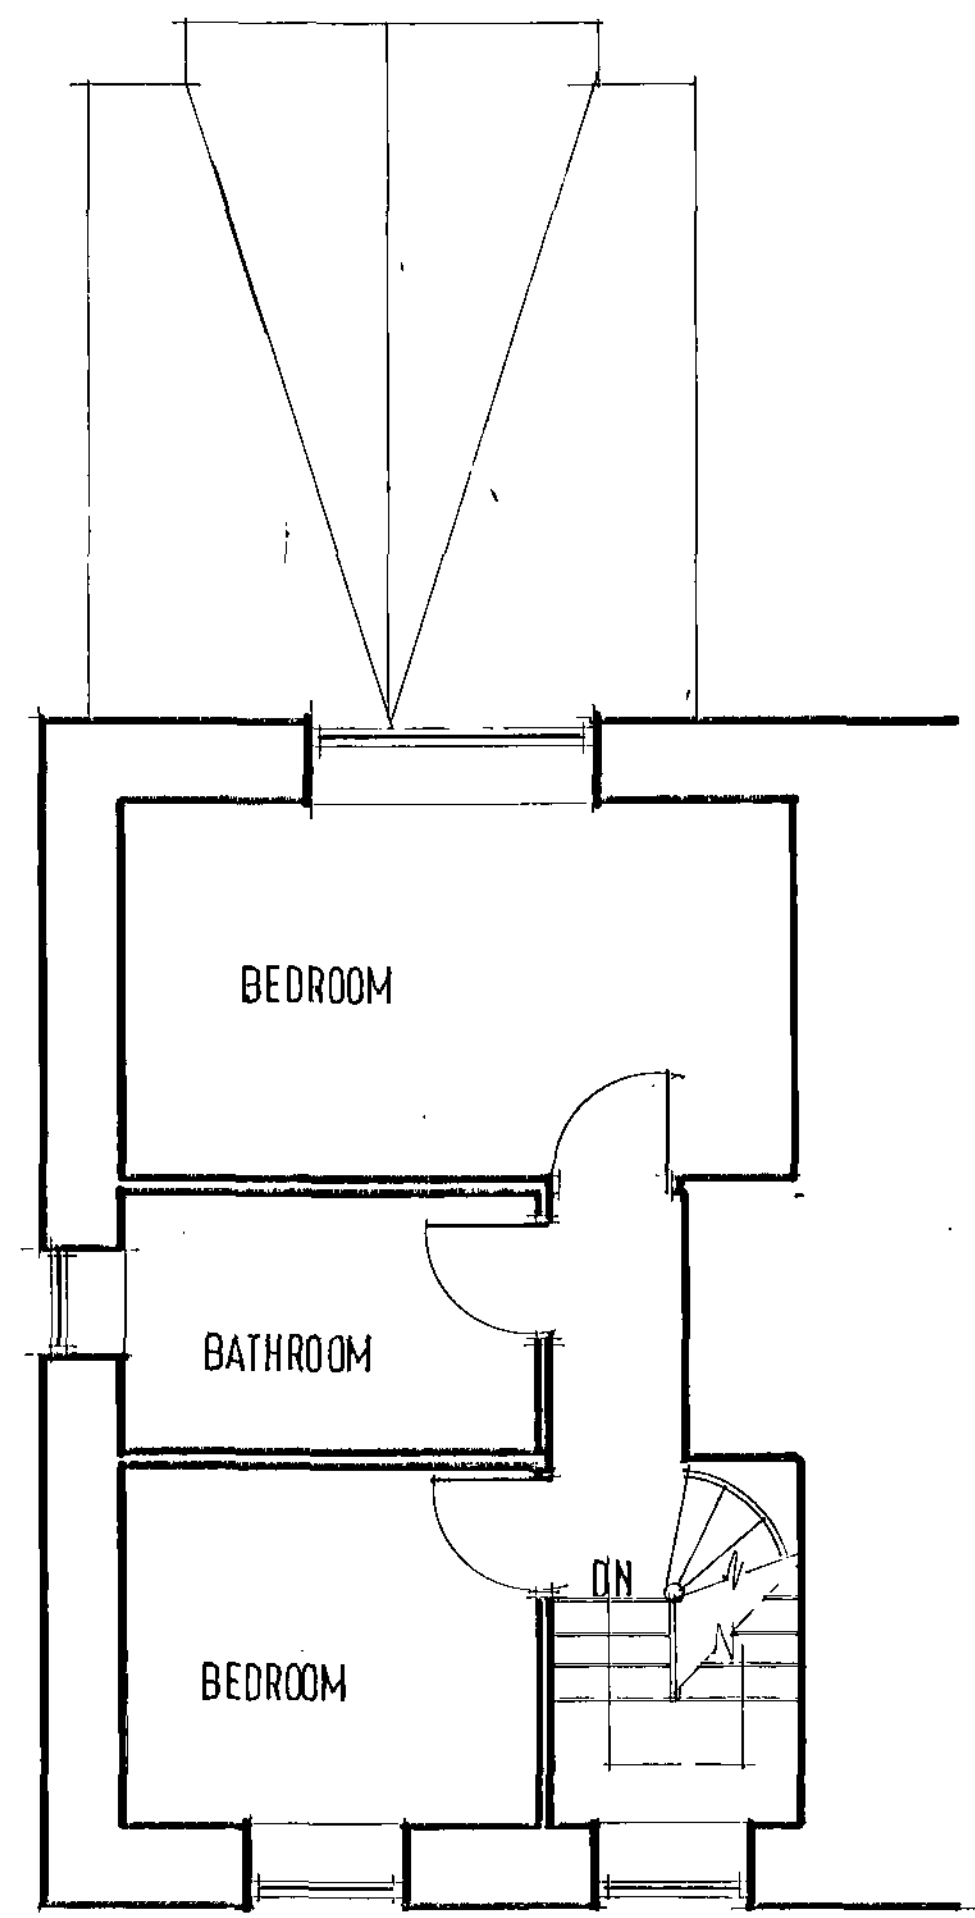

FIRST FLOOR PLAN EXISTING



SIDE ELEVATION EXISTING



REAR ELEVATION EXISTING

Nº 4, LOW FORGE
FORGE LANE
WORTLEY
S 35 7 DN

SCALE 1:50

DATE MARCH 09

DRAWN R HARRIS

2009 : 10:01

Millé
design

R. Harris, F.C.S.D.
M. E. Harris, B.A. Hons
design & construction

Architectural planning,
building & interiors
tel. & fax:
0114 2886929



SPAN 4.1m x 4.1m

LONGING - ROST = $4.1 \times 1.75 \text{ KMP}^2 \times 2 \text{ M} = 14.35 \text{ KM}^2$
SELF WEIGHT = $4.1 \times 1.75 \text{ KMP}^2 \times 1 = 7.175 \text{ KM}^2$
TOTAL LONG M = 15.525 KM^2

$M = \frac{WU}{8} = \frac{15.525 \text{ KM}^2}{8} = 1.94 \text{ KM}^2$

TRIP 203 X 102 X 35 ROST R.57.

$W_u = 4.1 \times 1.75 \times \frac{102}{0.25} \times \frac{102}{8} = 192 \text{ K} \times 19.5 \text{ M} = 3.744 \text{ KM}^2$

Z 102 = $M_{max} = \frac{1}{8} \times 192 \times 102 \times 102 = 83.1 \text{ CM}^2$ (245.8 CM² OK)

$\delta = \frac{5 \times W_u^2}{384 E I} = \frac{5 \times 15.525 \text{ KM}^2 \times 102 \times 102 \times 10^5}{384 \times 207 \times 10^9 \times 1.75 \times 10^6 \times 10^6}$

$= \frac{5368 \times 10^5}{2287 \times 10^5} = 2.3 \text{ MM}$ (24.3 MM OK)

∴ THE 203X102X35 ROST R.57 BEHIND U3 STEEL
BUT NOT END TO PROVIDE TORSIONAL RESISTANCE
AND SUPPORTED ON 150MM THICK CONCRETE FOUNDATIONS.

38 MM Ø WASTE FROM NEW KITCHEN SINK. WITH TOWN RESER
TEMP - TO DISCHARGE INTO EXISTING B.I.G.



E.S.d. R Harris FCSd.
M.E Harris B.A.hons
designs & construction

Architectural planning,
building & interiors
tel. & fax:
0114 2886929

architectural planning,
building & interiors
Tel. & fax:
014 2886929