


NOTES

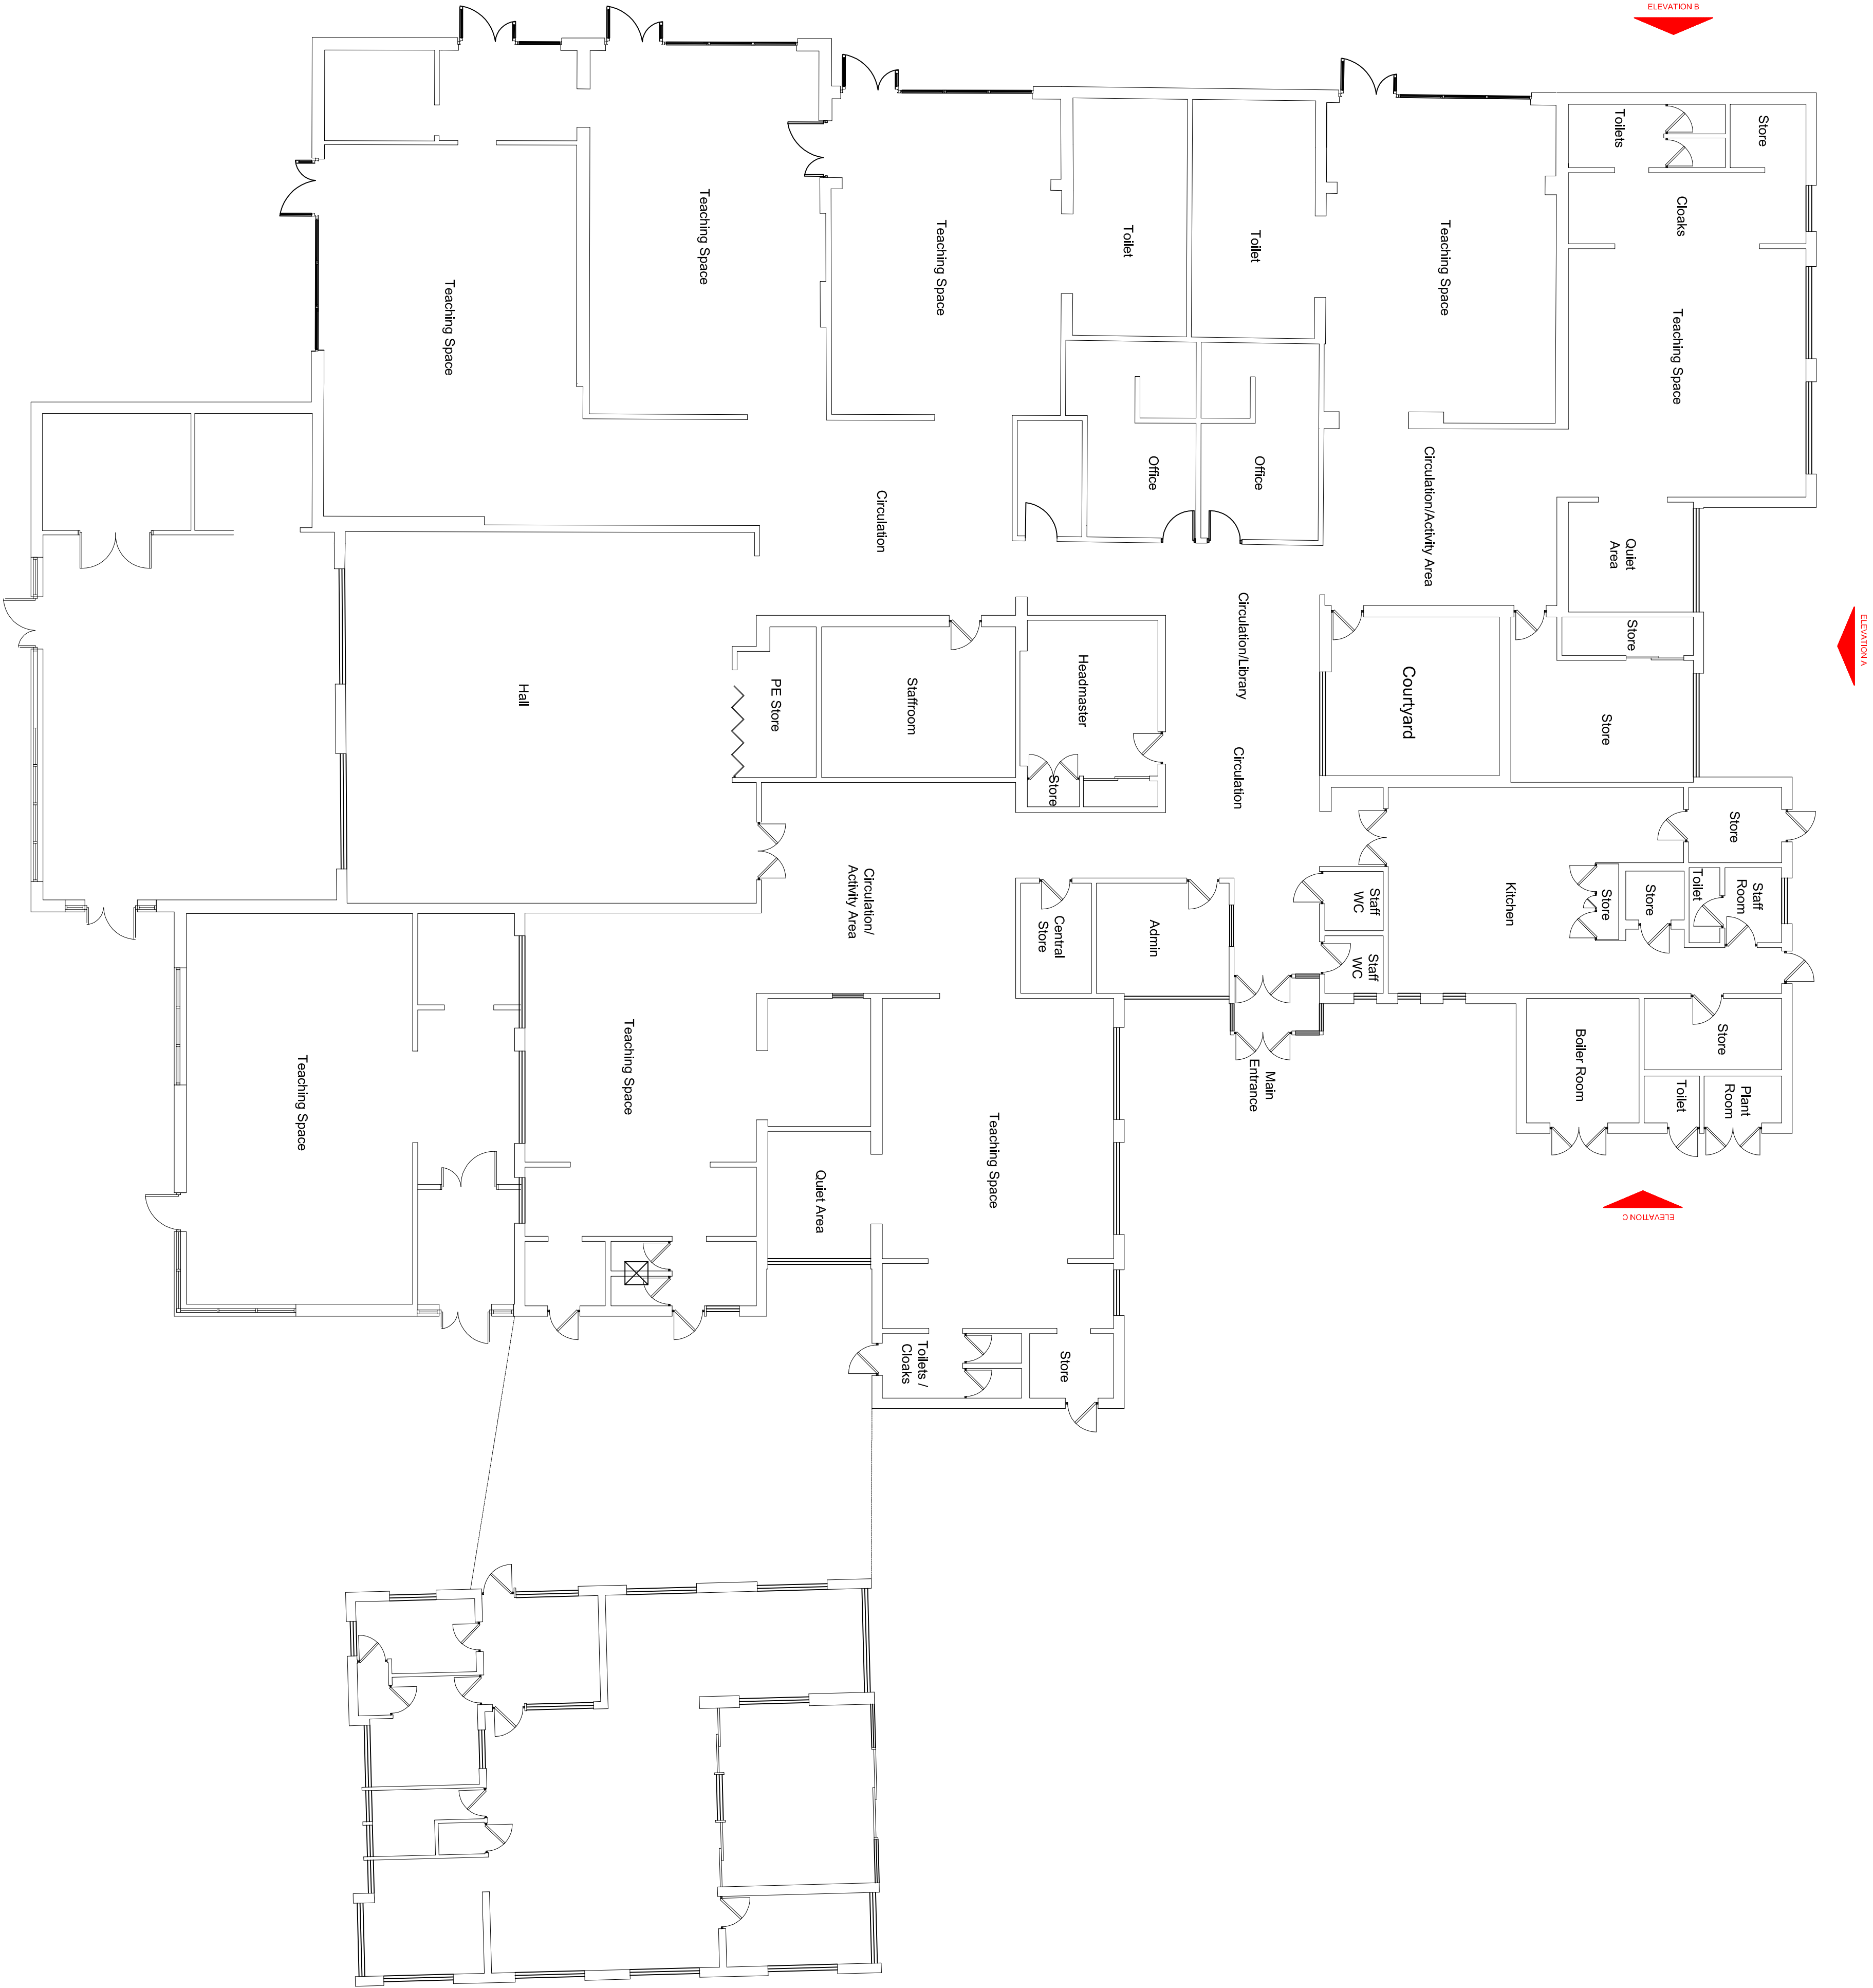

Existing Floor Plan
Scale: 1 : 100 @ A1

St John The Baptist CE (VA) School, Penistone
Phase 03 Building Works - Infant School Site

BCHUD 2016.00912.000

Rev	Description	Date	Drawn By	Check By
01	Issue for construction	02.09.16	JM	DPF

ARR Building Consultancy Ltd
Newick Union House
High Street
Newick
HD17 2LF
United Kingdom
T +44(0)1484 537411
F +44(0)1484 530332
E info@arrconsultancy.com
www.arr-consultancy.com

Client
The School Governors % The Diocese of Sheffield
St John the Baptist CE (VA) Primary School, Penistone

Project
Phase 03 Building Works
Infant School Site

Drawings
Existing Floor Plan

Project Number	Scale	As Stated	@A1
2016_00912_000	As Stated	As Stated	@A1
Drawing Number	Rev	Issue Status	PLANNING
PL_101	01	As Stated	PLANNING

This drawing is the property of the client and is not to be used for any other purpose without the written consent of the client. The client is responsible for the accuracy of the information provided and the client is responsible for the accuracy of the information provided. The drawing is the property of the client and is not to be used for any other purpose without the written consent of the client.