



RECEIVED
04 MAR 2011
CORPORATE
SHEFFIELD

			
Coda Studios Ltd Hope Works, 25 Mowbray Street, Sheffield, S3 8EL t: 0114 2796003 f: 0114 2796004 e: information@codastudios.co.uk			
			Client
WEST ROAD TRAVELLER SITE			Job
OS & REDLINE PLAN			Title
DRAWN	CHECKED	DATE	SCALE
		02-2011	A3 ISSUE: 1/1000 A1 ISSUE: 1/500
REVISION	DRAWING STATUS	DRAWING NUMBER	
-	PLANNING	1832-001	

© COPYRIGHT EXISTS ON THE DESIGNS AND INFORMATION SHOWN ON THIS DRAWING
The Contractor must verify all dimensions on site before making shop drawings
or commencing work of any kind. No dimensions to be scaled from this drawing.
Architect to be notified of any discrepancies in dimensions immediately.




RECEIVED
04 MAR 2011
COSTA STUDIOS

			
Code Studios Ltd Hope Works, 25 Mowbray Street, Sheffield, S3 8EL t: 0114 2796003 f: 0114 2796004 e: information@codastudios.co.uk			
			Client
WEST ROAD TRAVELLER SITE			Job
SITE PLAN			Title
DRAWN	CHECKED	DATE	SCALE
		02-2011	A3 ISSUE: 1/1000 A1 ISSUE: 1/500
REVISION	DRAWING STATUS	DRAWING NUMBER	
	PLANNING	1832-002	

© COPYRIGHT EXISTS ON THE DESIGNS AND INFORMATION SHOWN ON THIS DRAWING
 The Contributor must verify all dimensions on site before making shop drawings
 or commencing work of any kind. No dimensions to be scaled from this drawing.
 Architect to be notified of any discrepancies in dimensions immediately.




RECEIVED
4 OCT 1961

 


SHARED AMENITY BUILDING


48 sqm GFA - (2 x 23 sqm)

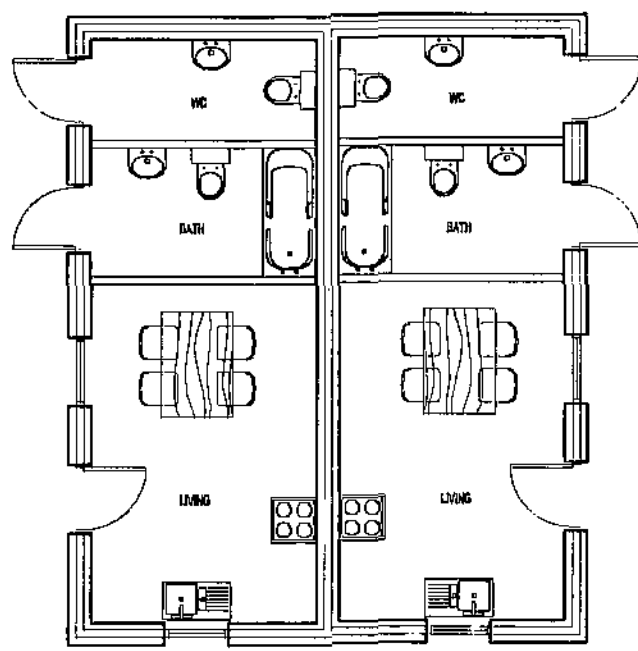

GROUND PLAN

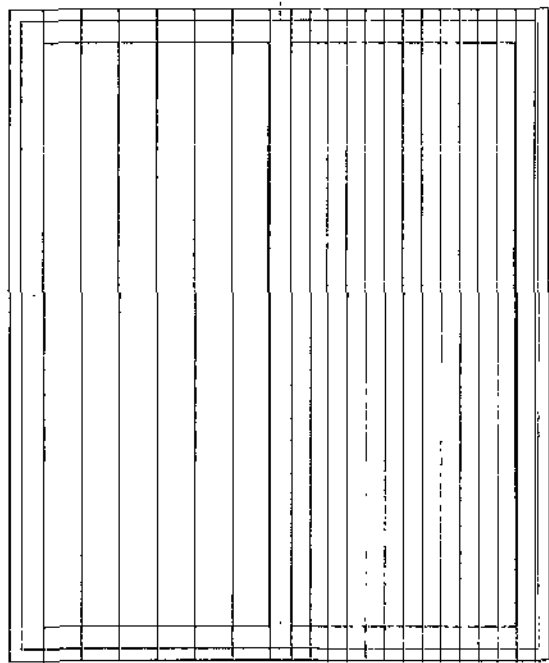


ROOF PLAN

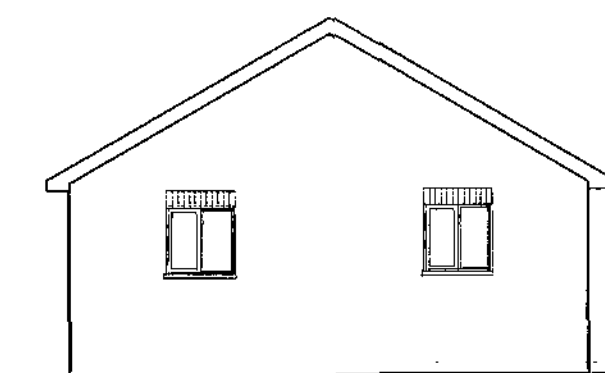


FRONT ELEVATION



SIDE ELEVATION

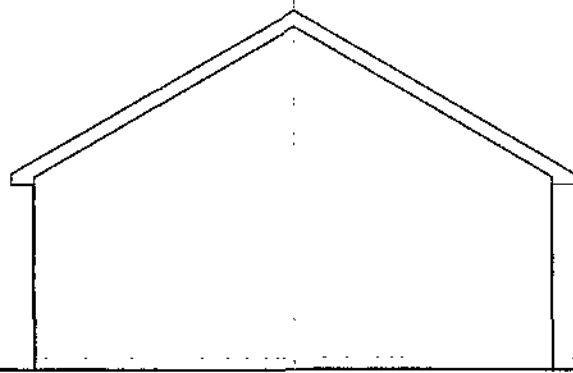


REAR ELEVATION

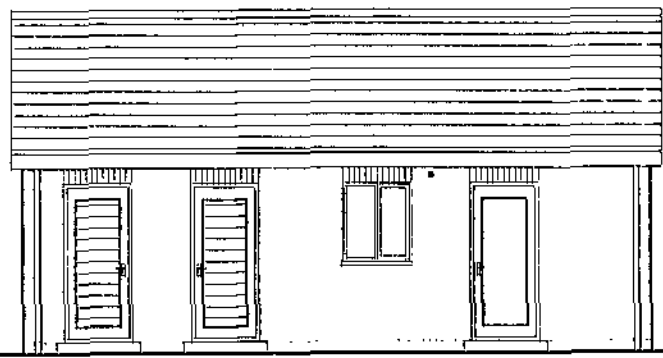


SIDE ELEVATION

SITE OFFICE BUILDING

48 sqm GFA

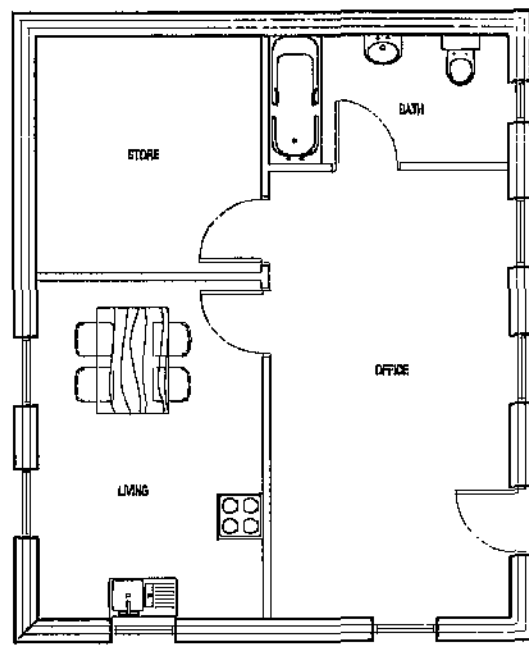


GROUND PLAN

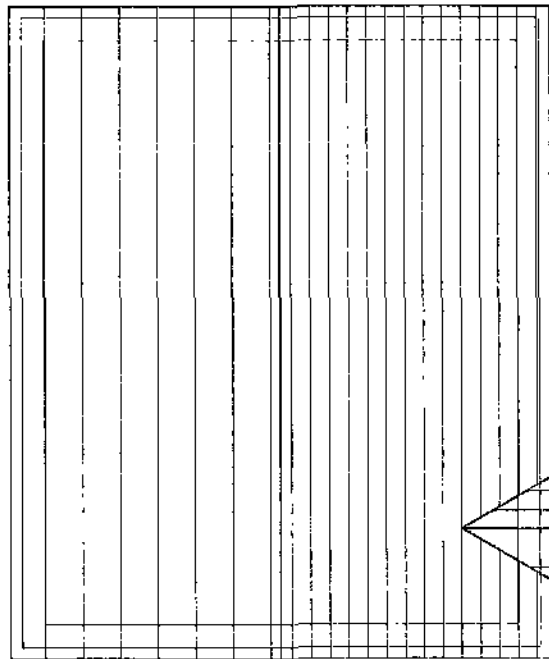


ROOF PLAN




SIDE ELEVATION

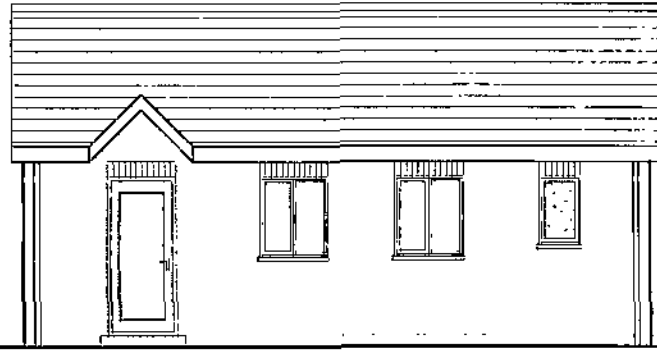

FRONT ELEVATION

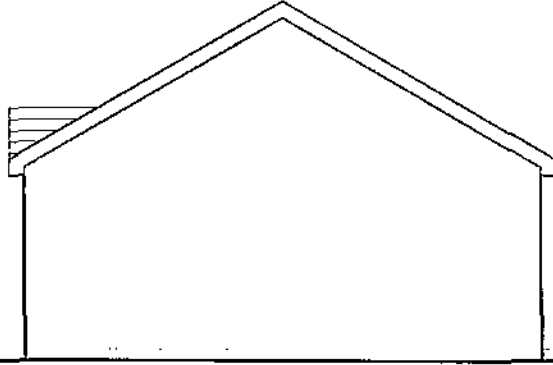


SIDE ELEVATION

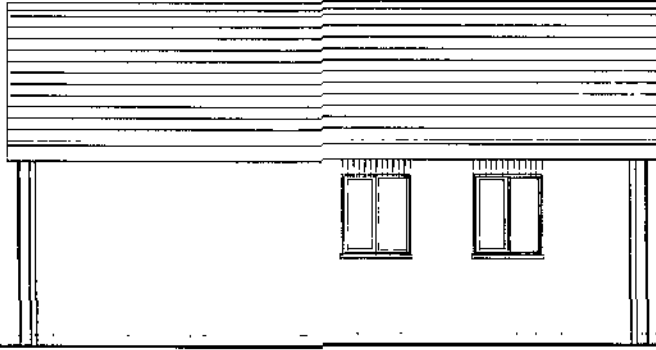


REAR ELEVATION

COMMUNITY BUILDING


177 sqm GFA

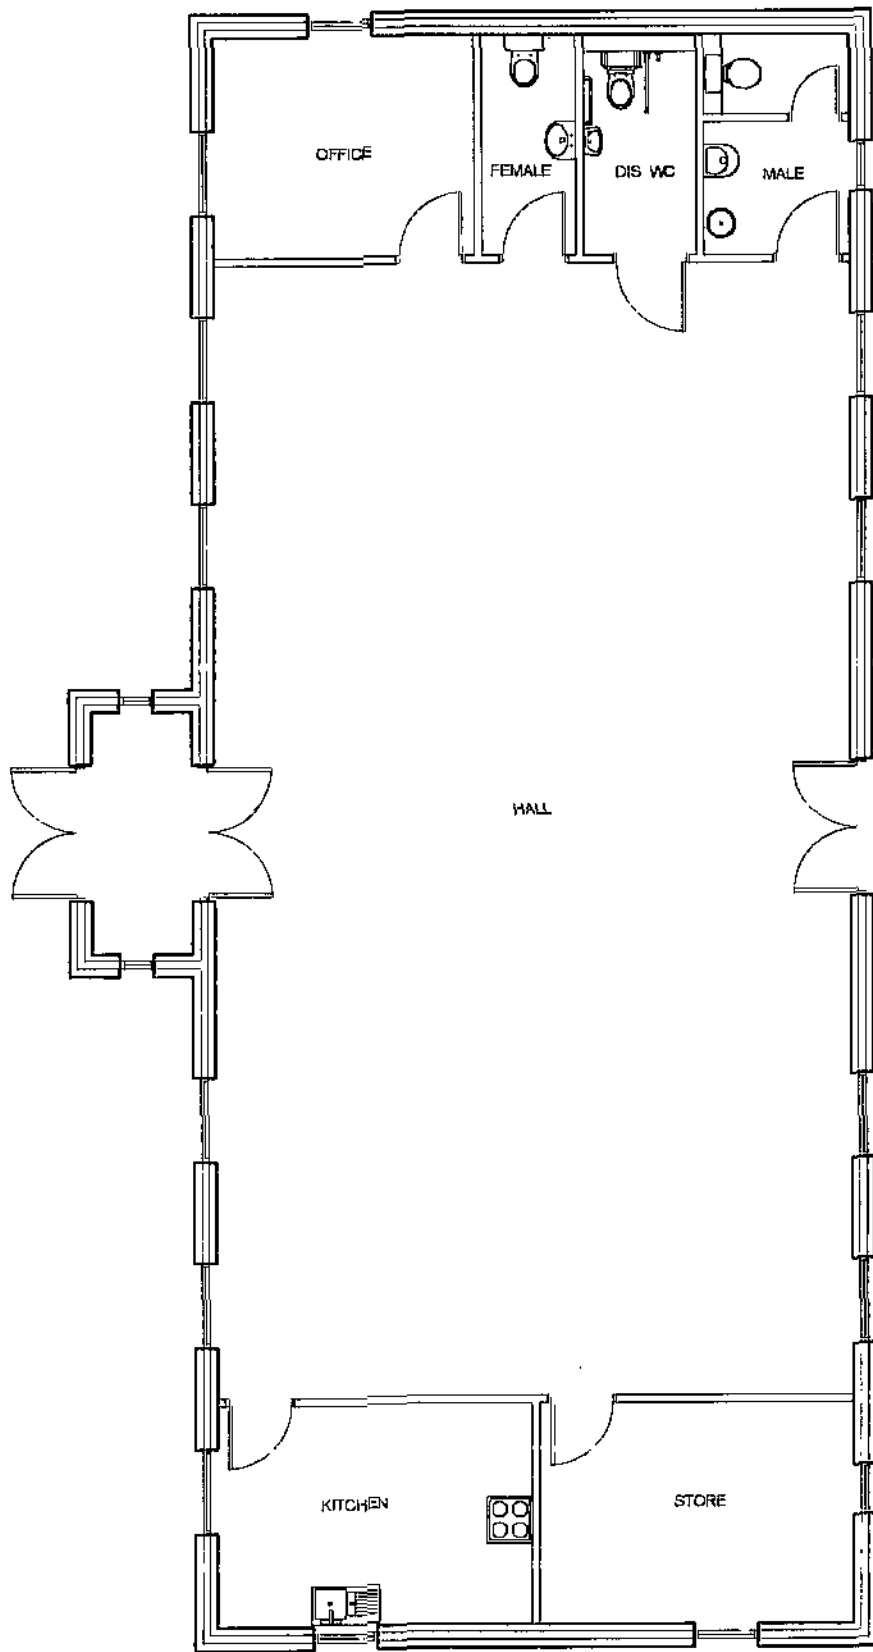


GROUND PLAN

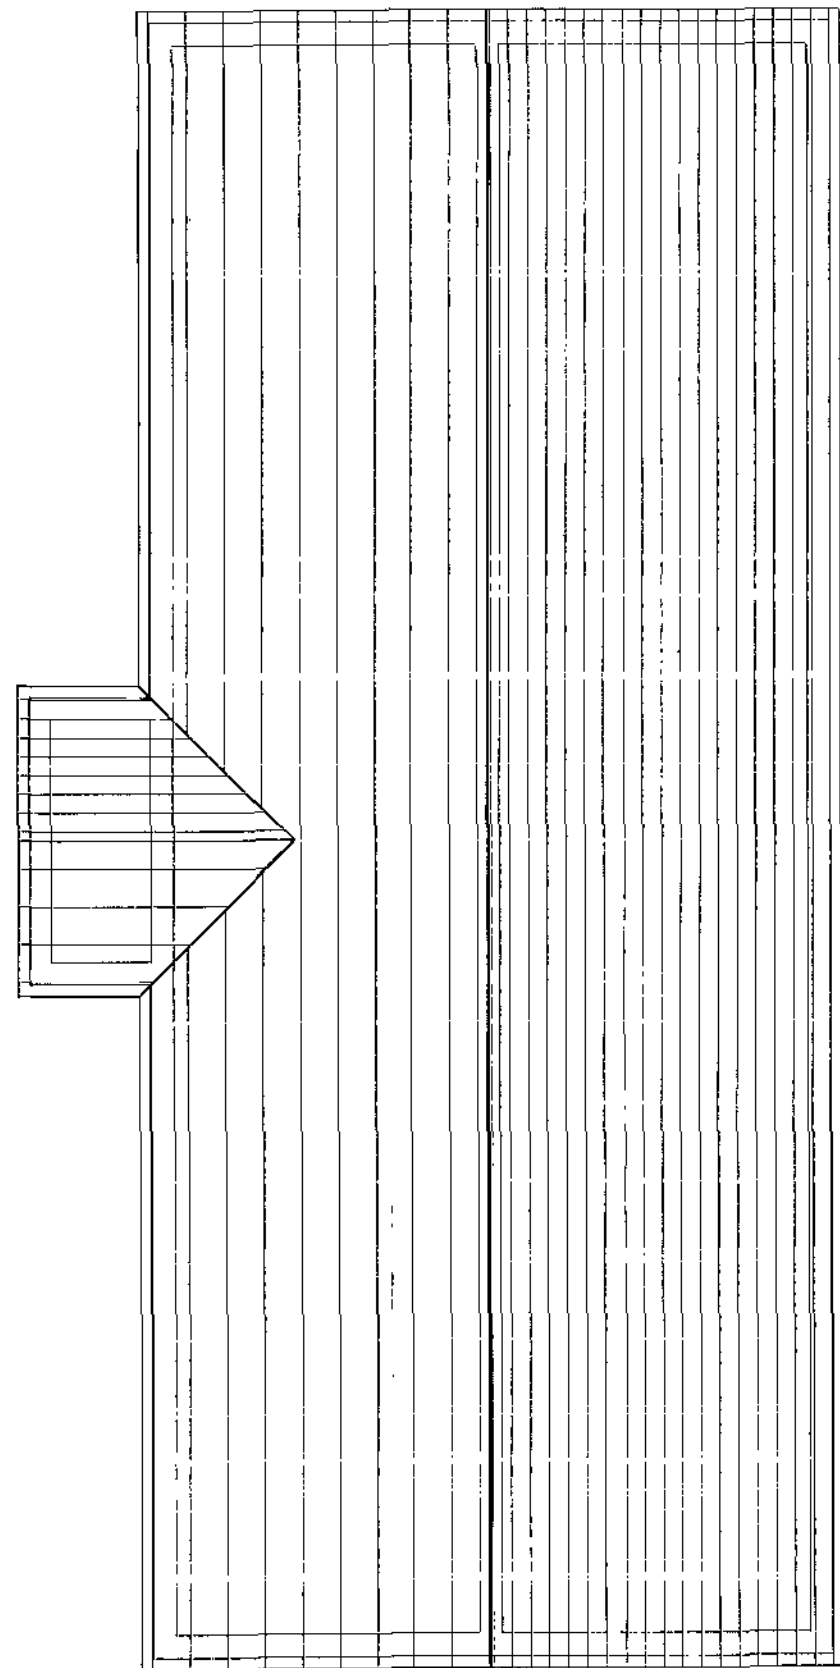


ROOF PLAN

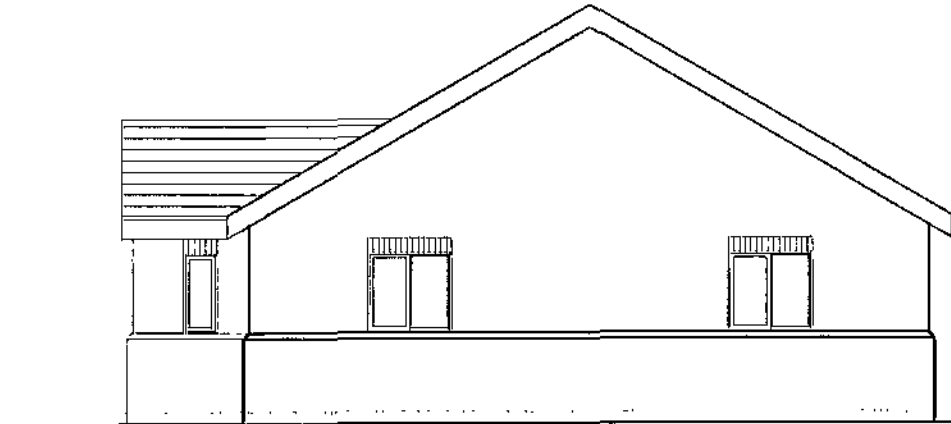

SIDE ELEVATION

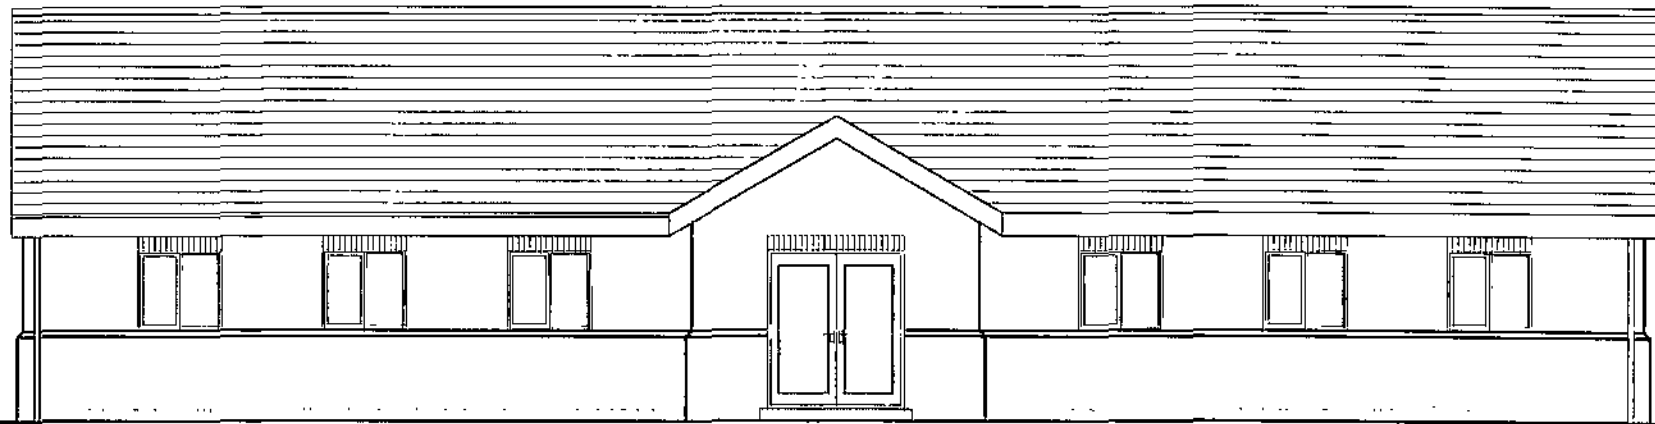

FRONT ELEVATION

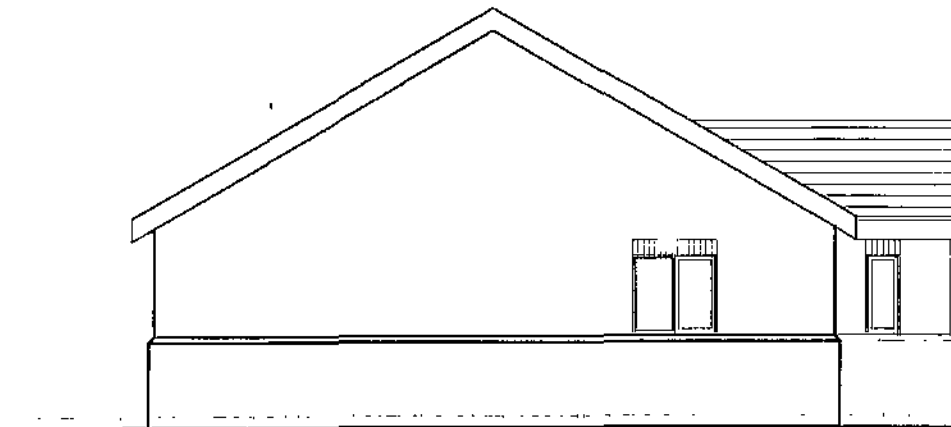

SIDE ELEVATION



REAR ELEVATION

REVISED
04.10.2011
C. J. J.

				Client
Code Studios Ltd Hope Works, 25 Mowbray Street, Sheffield, S3 8EL t: 0114 2796003 f: 0114 2796004 e: information@codastudios.co.uk				
WEST ROAD TRAVELLER SITE				Job
BUILDING PLANS & ELEVATIONS				Title
DRAWN	CHECKED	DATE	SCALE	A1 ISSUE: 1/100
	-	02-2011	A3 ISSUE: 1/200	
REVISION	DRAWING STATUS		DRAWING NUMBER	
-	PLANNING		1832-004	

© COPYRIGHT EXISTS ON THE DESIGNS AND INFORMATION SHOWN ON THIS DRAWING
The Contractor must verify all dimensions on site before making shop drawings
or commencing work of any kind. No dimensions to be scaled from this drawing.
Architect to be notified of any discrepancies in dimensions immediately.