


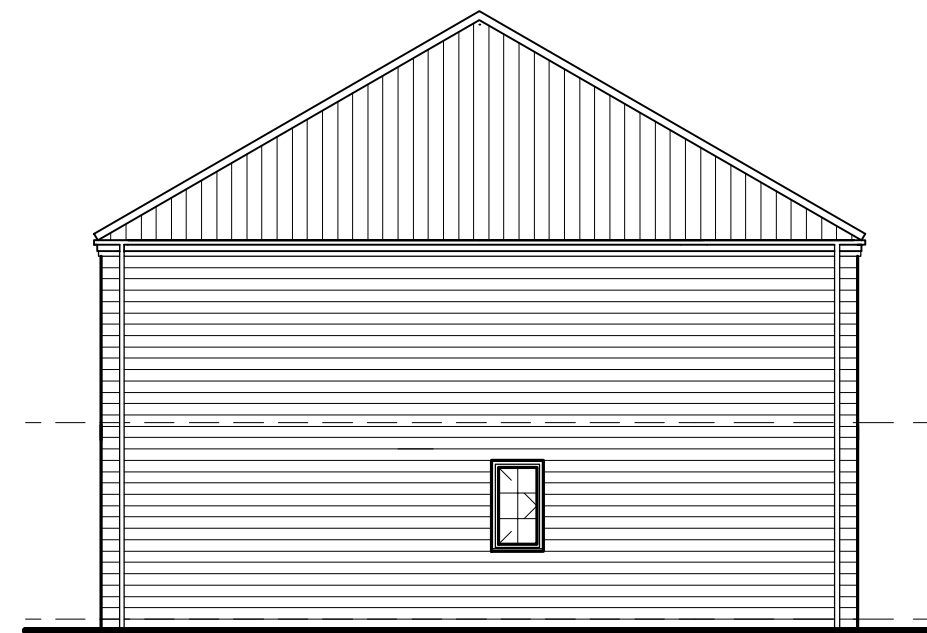

SIDE ELEVATION



REAR ELEVATION

300x150 art-stone pad for  
external light - w/s pad to  
be 1650 mm above d.p.c. level  
pad to be 300 mm from door jamb.



SIDE ELEVATION



FRONT ELEVATION

REV A: 01/09/20: GENERAL AMENDMENTS.

*Arncliffe*

ARNCLIFFE HOMES LIMITED  
Arncliffe House, Bramley Grange,  
Thorner, Leeds LS14 3DW.  
Tel: 0113 237 5900 Fax: 0113 265 4458

**Proposed Residential  
Development**

HALIFAX ROAD,  
THURGOLAND.

FULFORD (1977)

ELEVATIONS

SCALE 1:50/1:100

DATE 28/08/2020 DRAWN IanDi

DRG. No. 292/FL/3 REV. A.