

Notes:

PLANNING DRAWINGS - THIS DRAWING SHOULD NOT BE USED FOR ANY OTHER PURPOSES THAN THAT SPECIFIED HERE

COPYRIGHT - THIS DRAWING MAY NOT BE REPRODUCED OR MODIFIED IN WHOLE OR PART BY ANY PERSON OR ORGANISATION WITHOUT THE ARCHITECTS CONSENT. ISSUING COPIES TO THIRD PARTIES MAY NOT BE DONE WITHOUT THE ARCHITECTS CONSENT

Revision: A

Revision List:

A - 27.09.21 - timber cladding replaced with render

0 5m

MATERIALS - PROPOSED

Walls - Brick to match and render

Roof - Concrete tiles to match

Windows/ Doors - PVCu/ to match

No fascias, use rise and fall brackets

Gutters - PVCu black to match

Project/ Client: 4 Millcroft / Painten

Drawing Title: Elevations - Proposed


Drawing Number: 2122/TP/006

Scale at A3: 1:100

Date: July 21



North Elevation

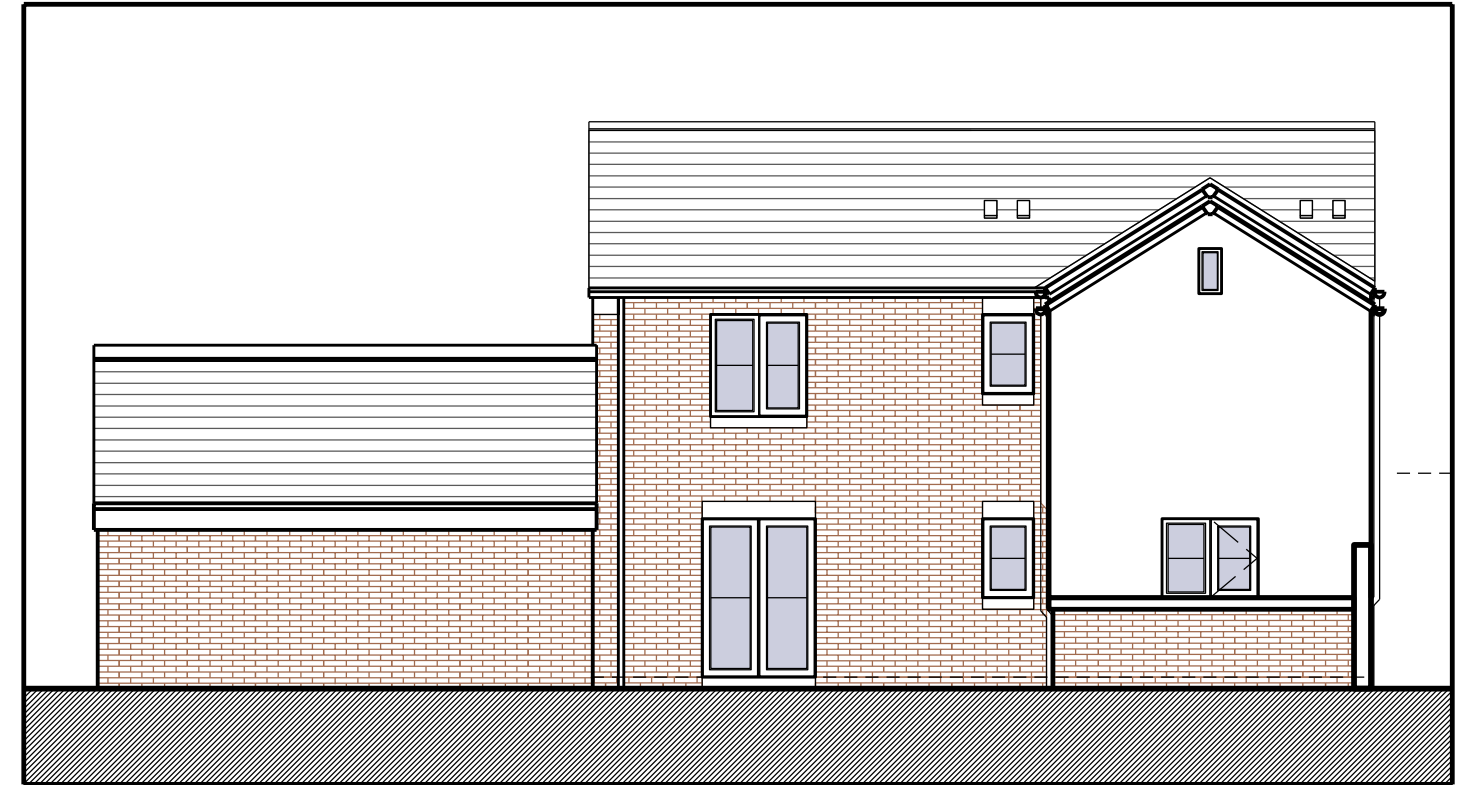

West Elevation



South Elevation