



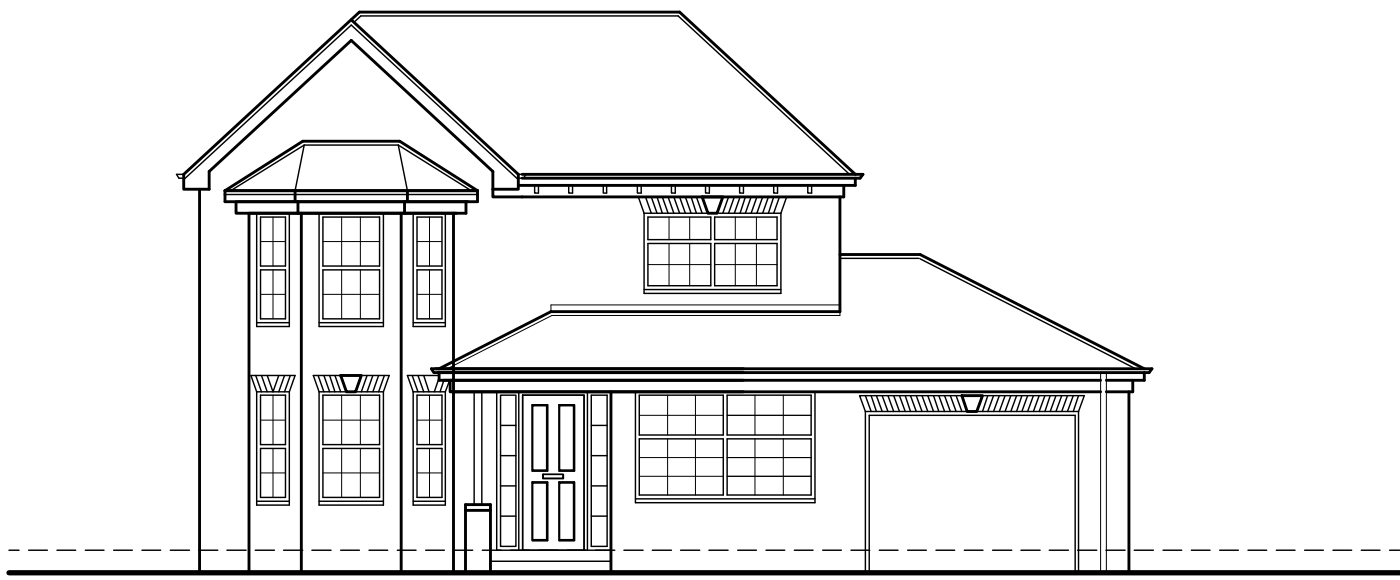


EXISTING FRONT ELEVATION
SCALE 1:100

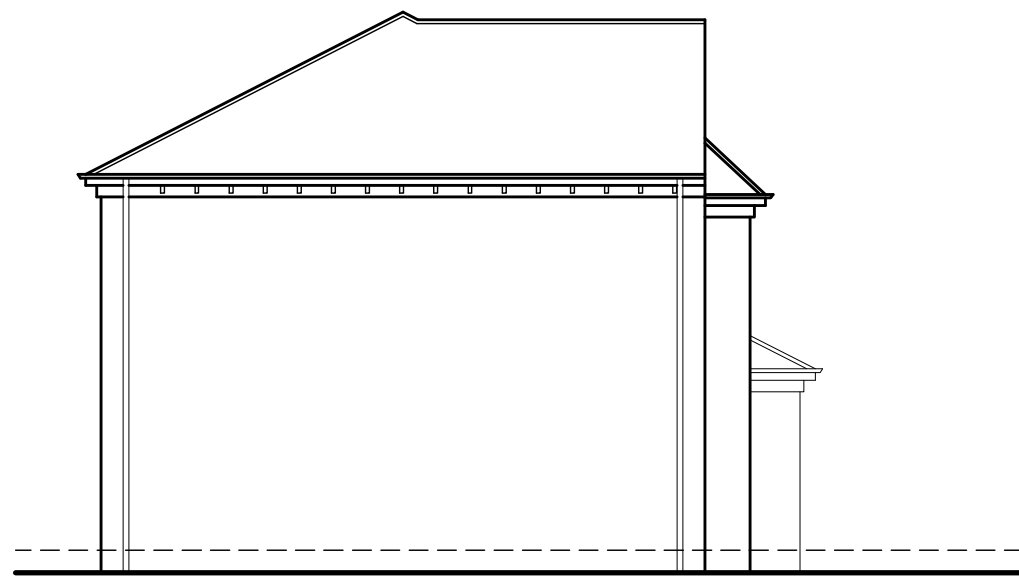


EXISTING SIDE ELEVATION
SCALE 1:100




EXISTING REAR ELEVATION
SCALE 1:100

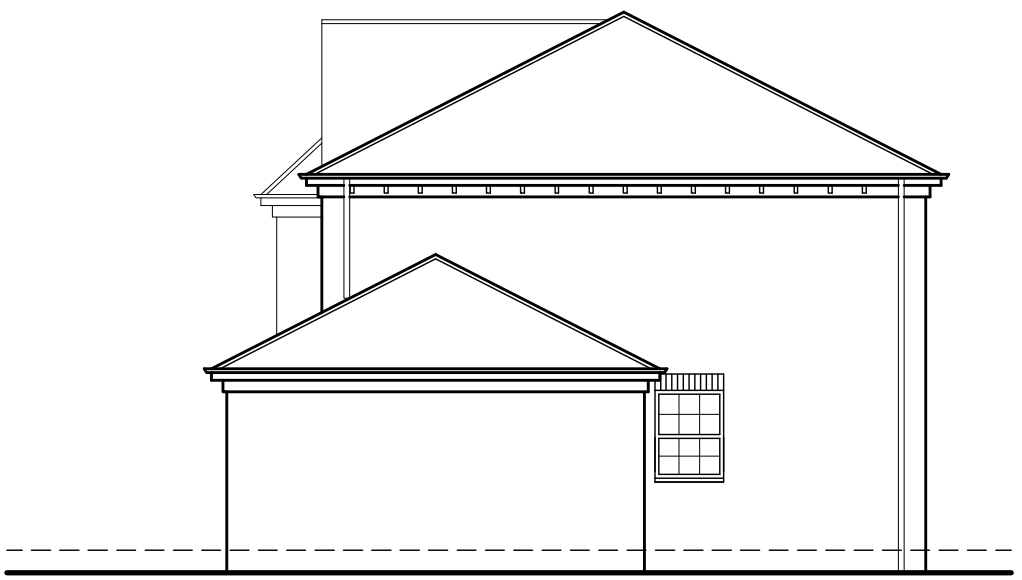

EXISTING SIDE ELEVATION
SCALE 1:100

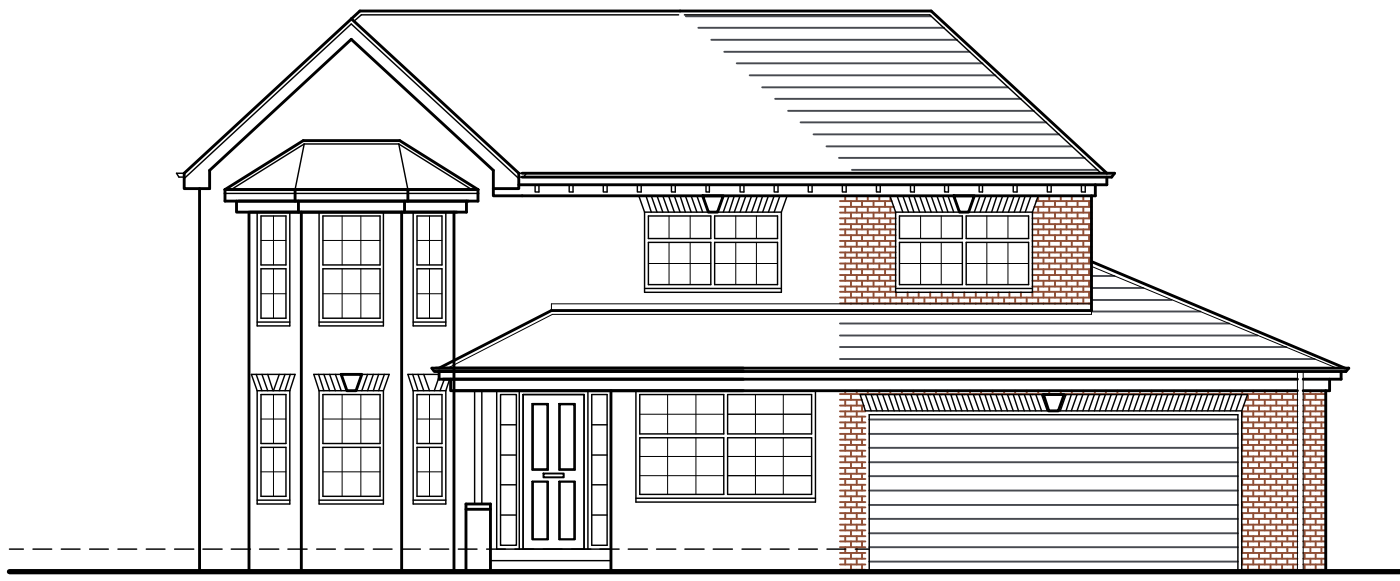


PROPOSED FRONT ELEVATION
SCALE 1:100

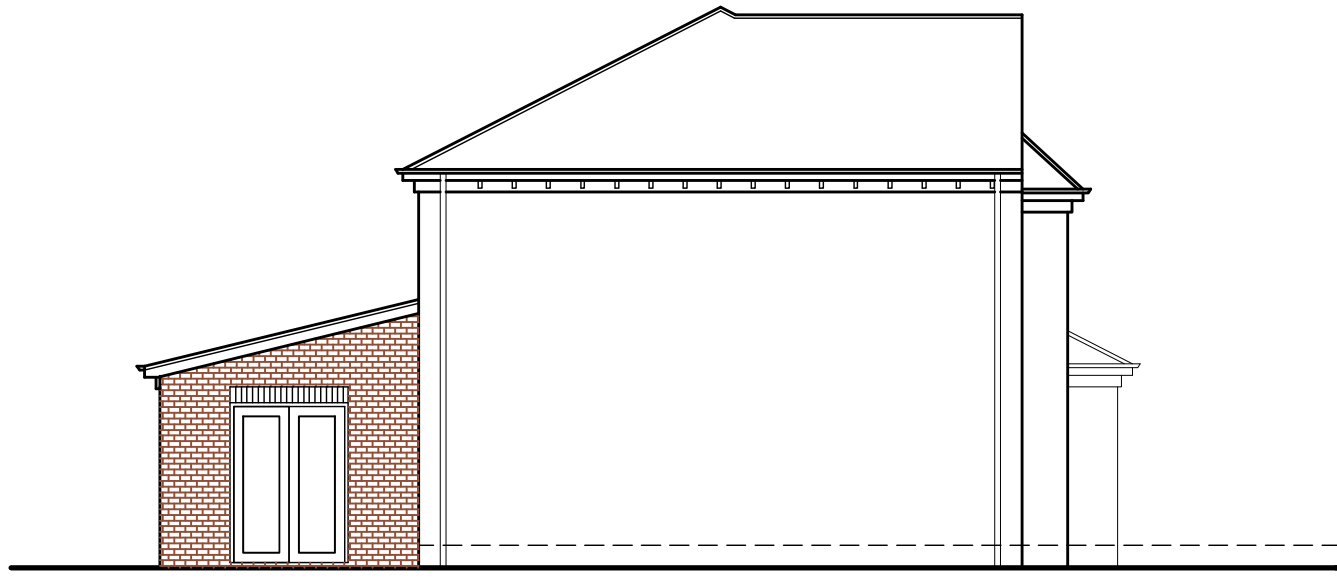

PROPOSED SIDE ELEVATION
SCALE 1:100




PROPOSED REAR ELEVATION
SCALE 1:100

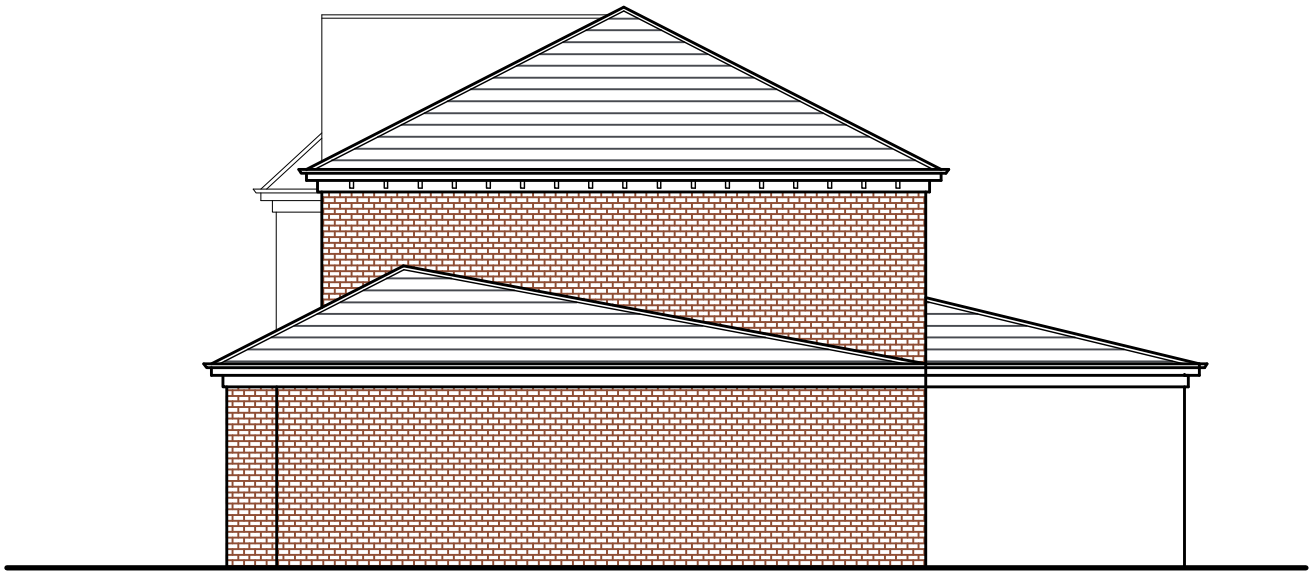


PROPOSED SIDE ELEVATION
SCALE 1:100




LOCATION PLAN
SCALE 1:1250

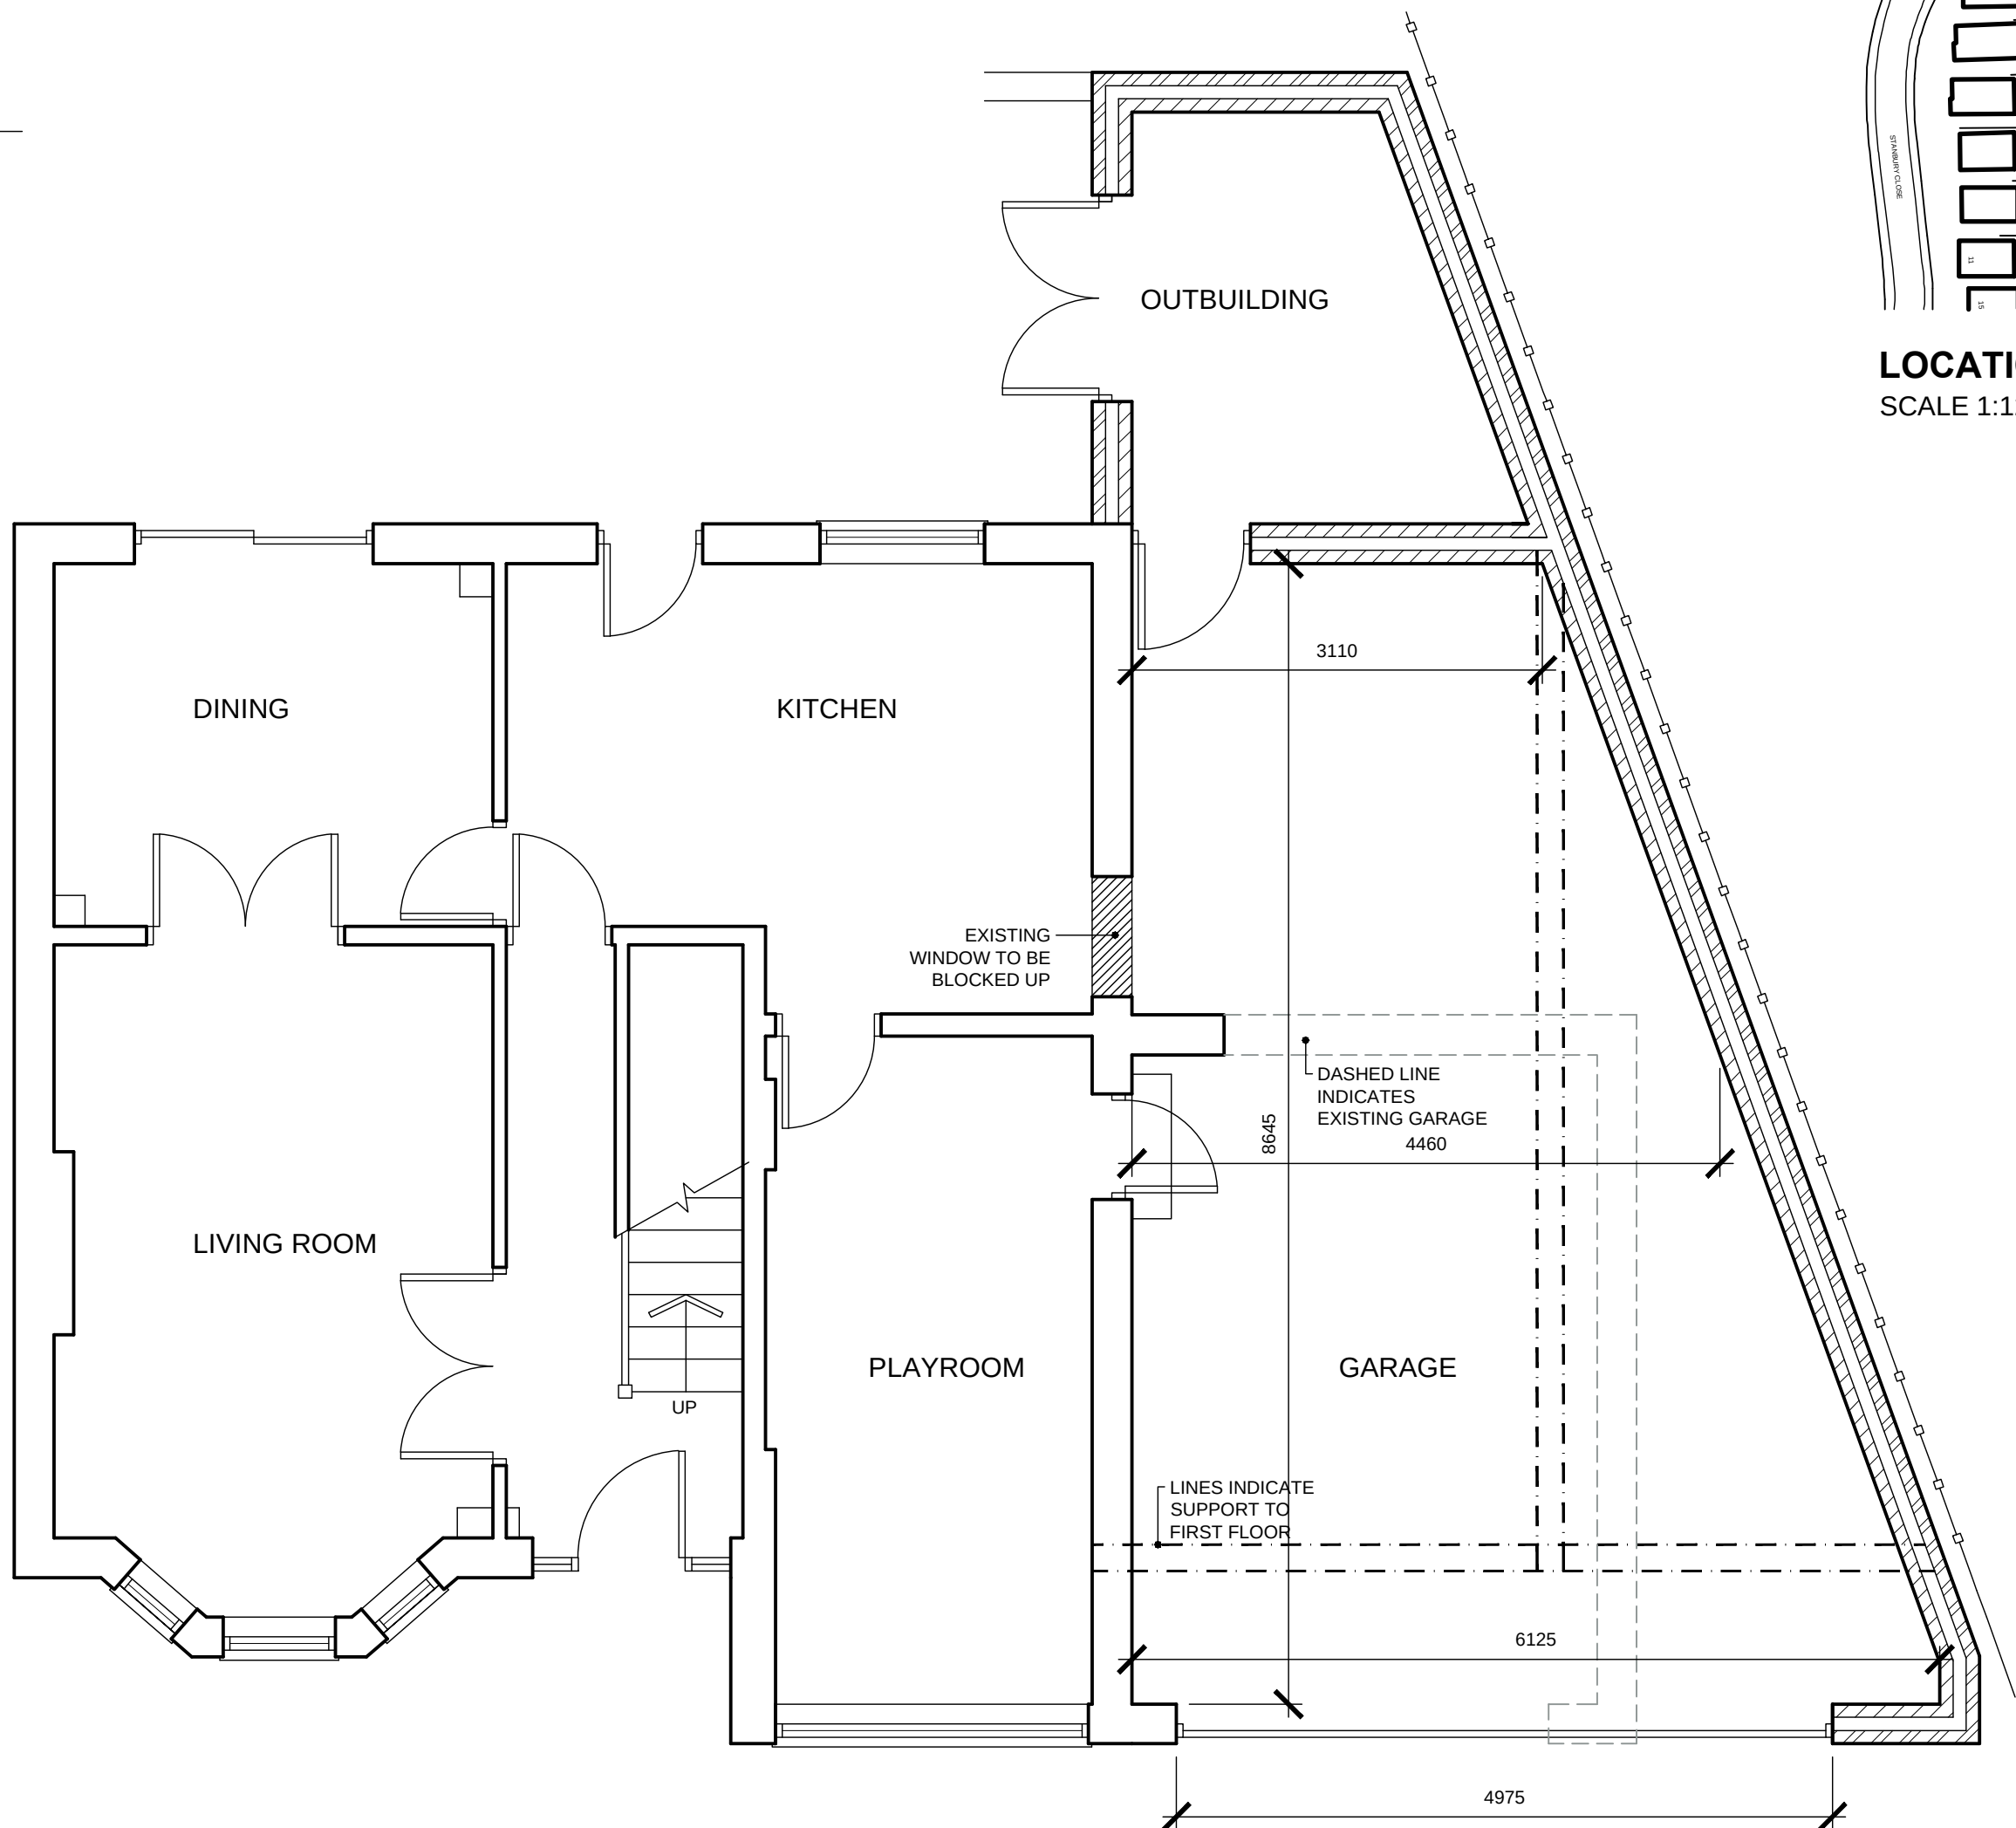


PROPOSED GROUND FLOOR PLAN
SCALE 1:50

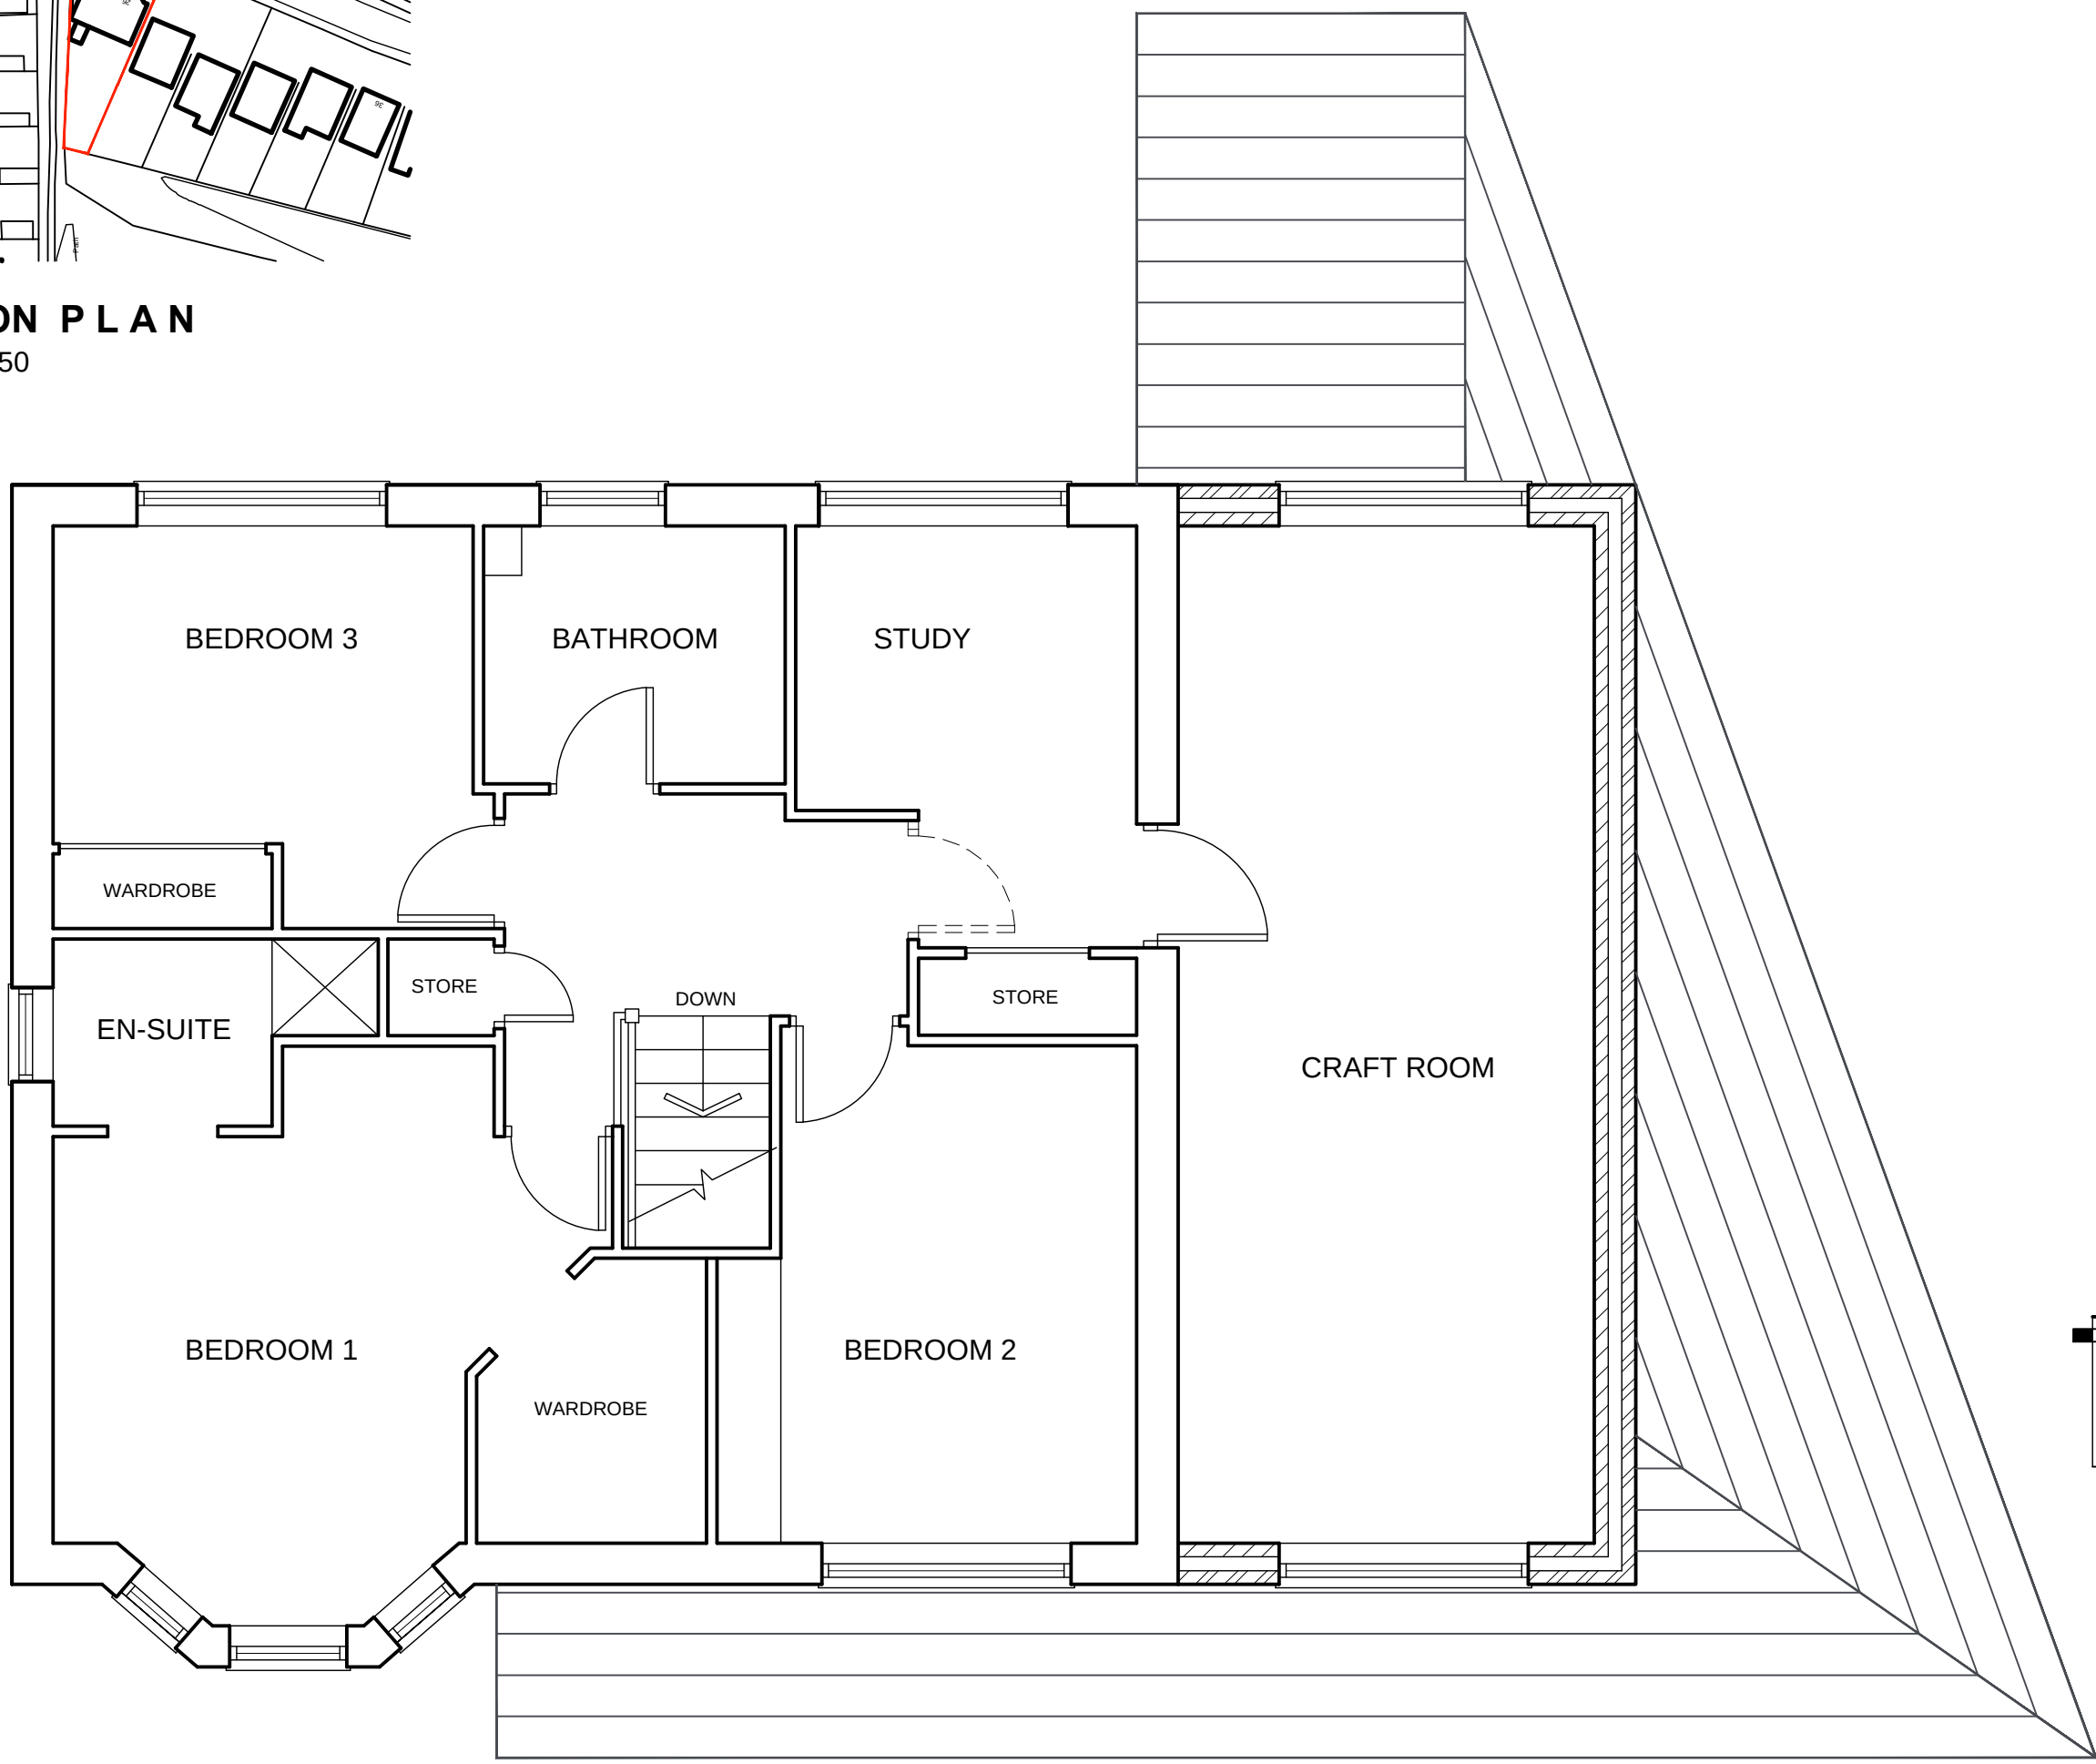

PROPOSED FIRST FLOOR PLAN
SCALE 1:50

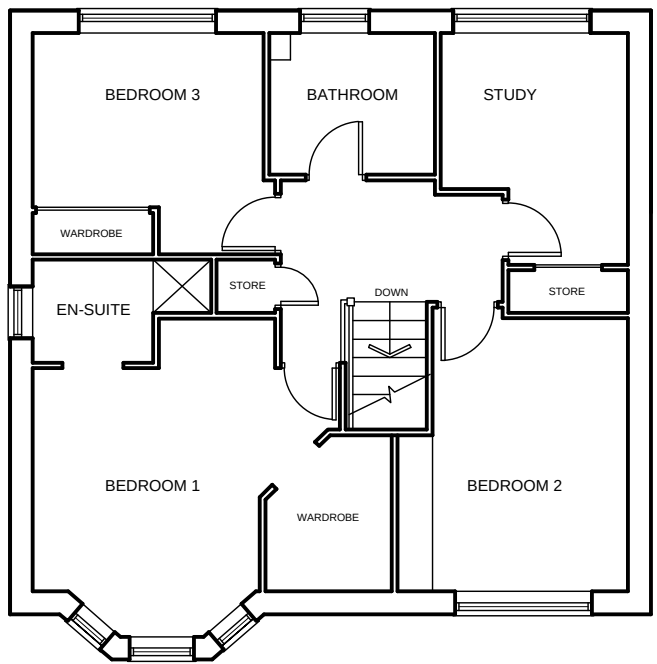

EXISTING FIRST FLOOR SCALE 1:100

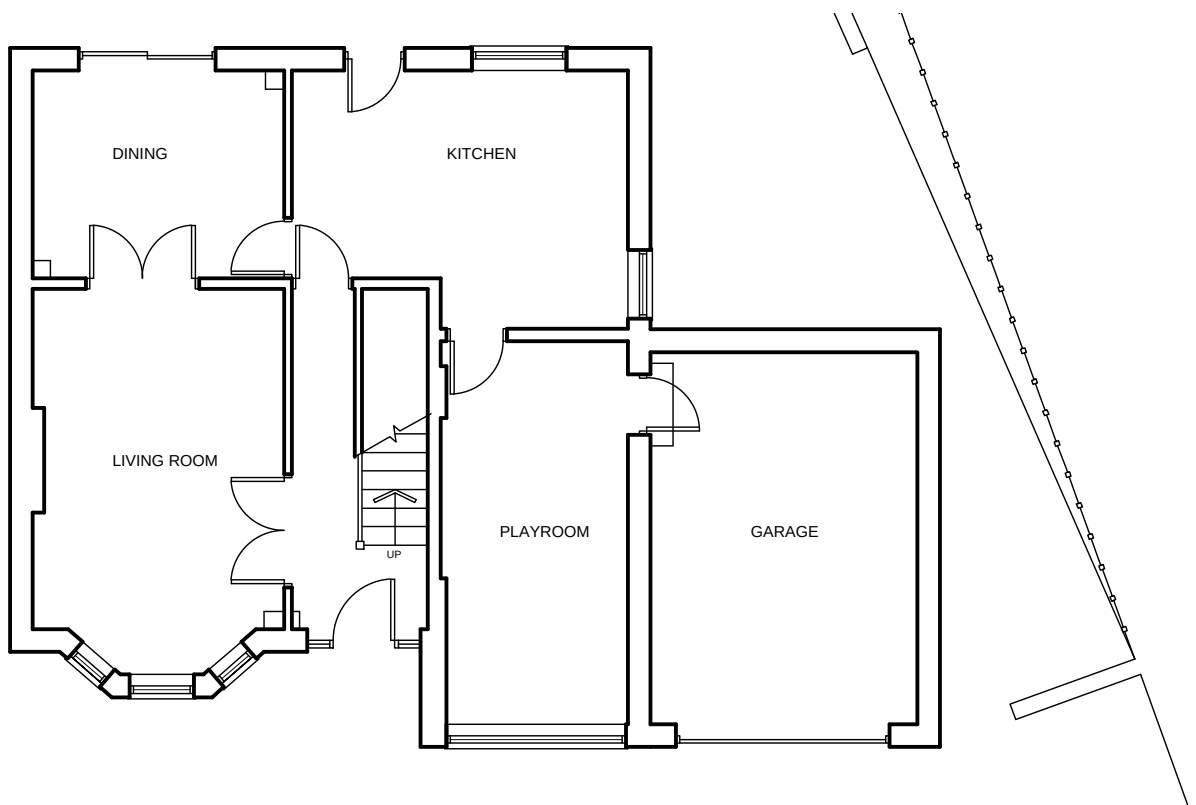

EXISTING GROUND FLOOR SCALE 1:100

		8 MORSTON BUSINESS PARK, WHALEY ROAD, BARUGH GREEN, BARNESLEY, S75 1HQ		Phone: 01226 208482 Fax: 01226 283030 Email: info@whiteaguspartnership.co.uk Web: www.whiteaguspartnership.co.uk	
ARCHITECTURAL SERVICES AND SURVEYORS					
Project: PROPOSED SIDE EXTENSION AT 26 RIPLEY GROVE BARNESLEY, S75 2RX				Client: MR & MRS PRIOR	
Drawing Title: PLANS & ELEVATIONS				Date: SEPT 2013	Scale: 1:50 @ A1
				Ref: 13-059	Dwg. No. 01
				Rev. A	
Date	Suffix	Description	Date	Suffix	Description
07/10/2013	A	REVISED TO CLIENTS REQUIREMENTS			