



Existing Side Elevation
Scale 1:100





Existing Front Elevation
Scale 1:100

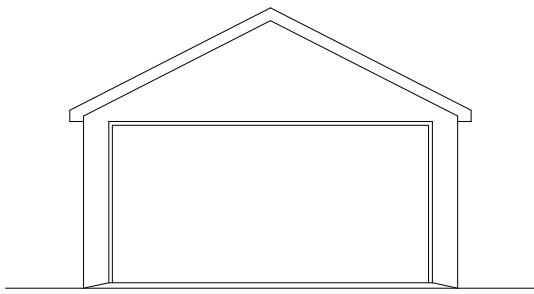


Existing Side Elevation
Scale 1:100

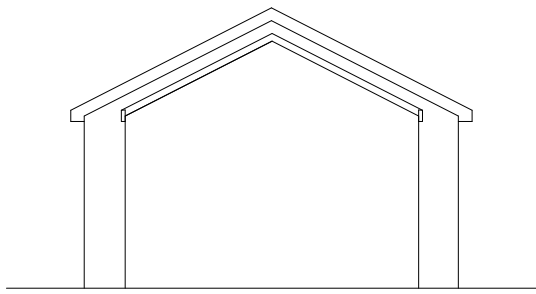


Existing Rear Elevation
Scale 1:100

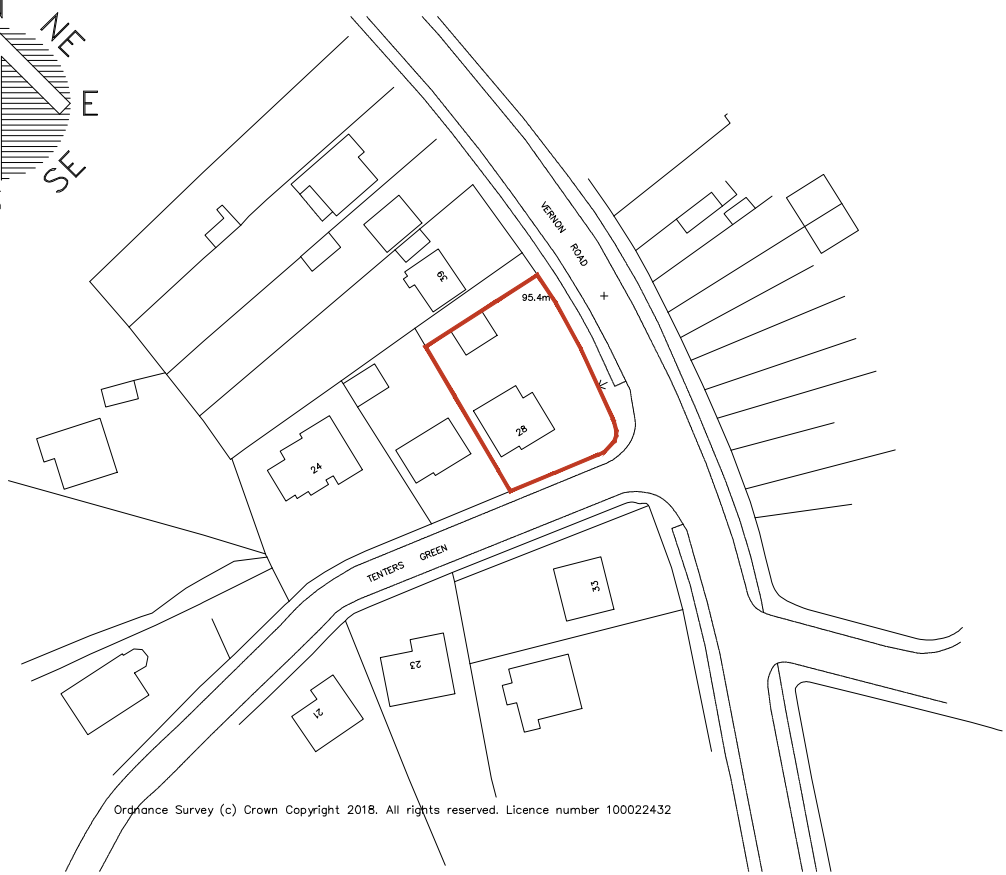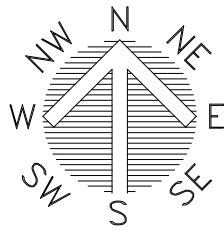


Location Plan
Scale 1:1250

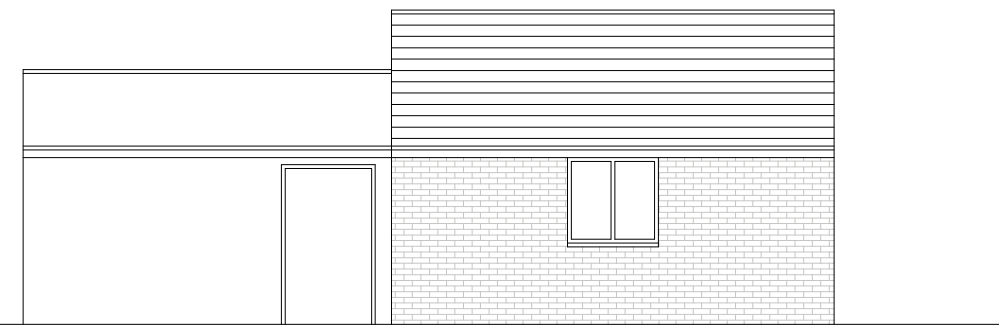


Proposed Side Elevation
Scale 1:100

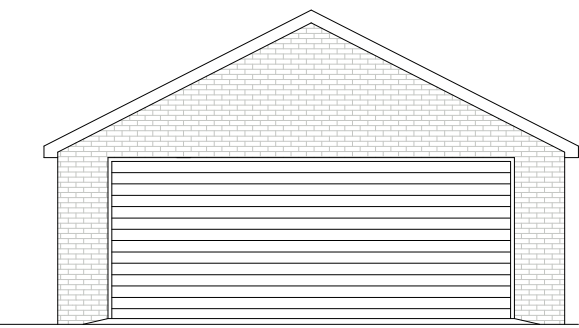

Proposed Front Elevation
Scale 1:100

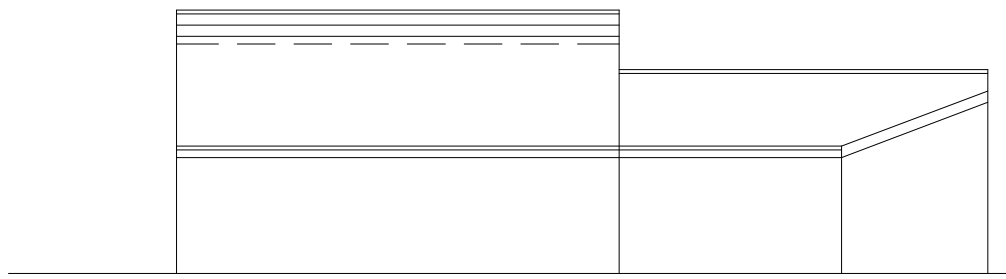


Proposed Side Elevation
Scale 1:100

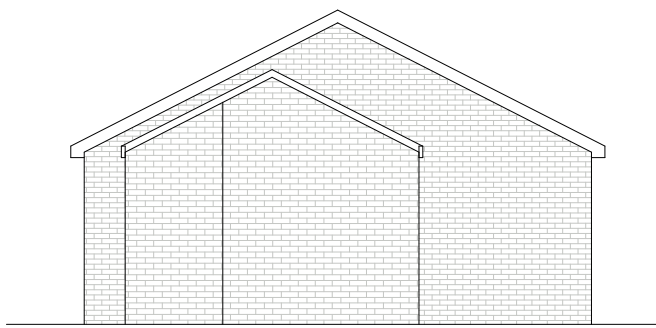


Proposed Rear Elevation
Scale 1:100



Site Plan
Scale 1:500

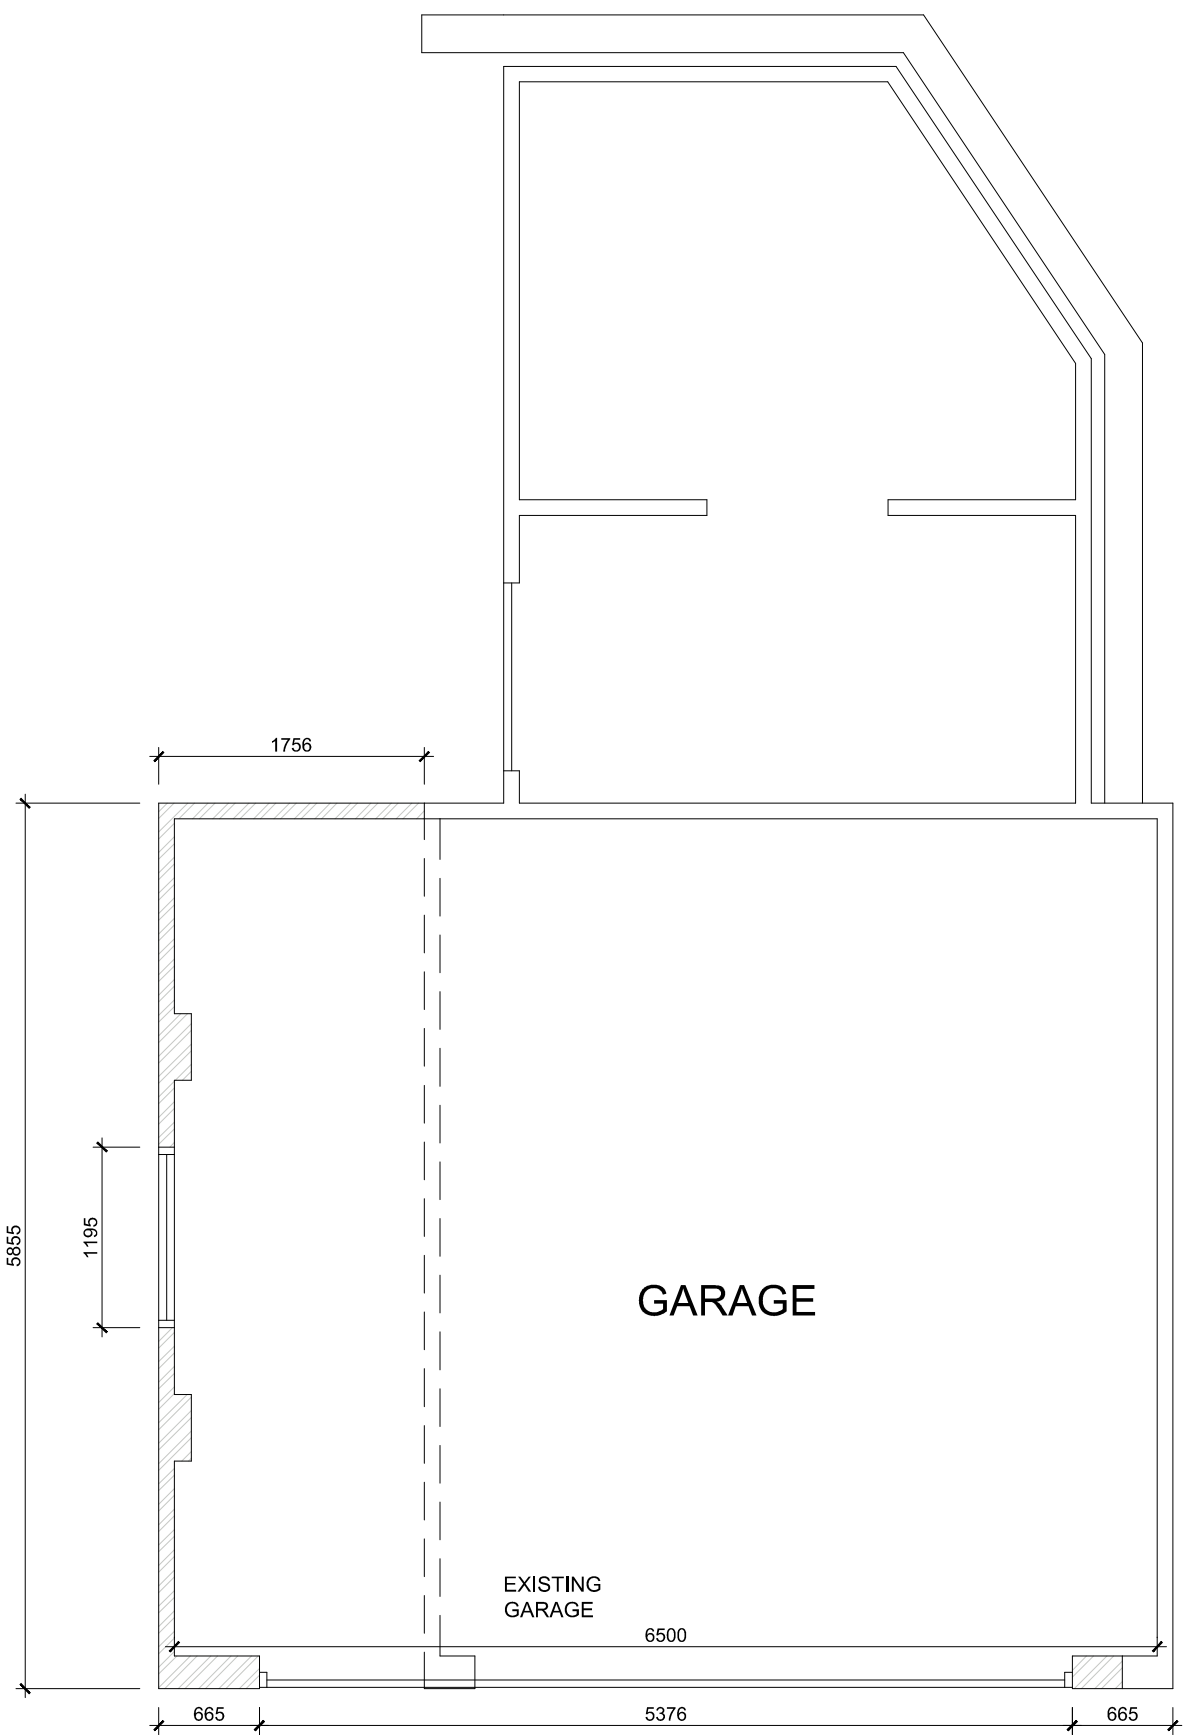

Proposed Garage Floor Plan
Scale 1:50

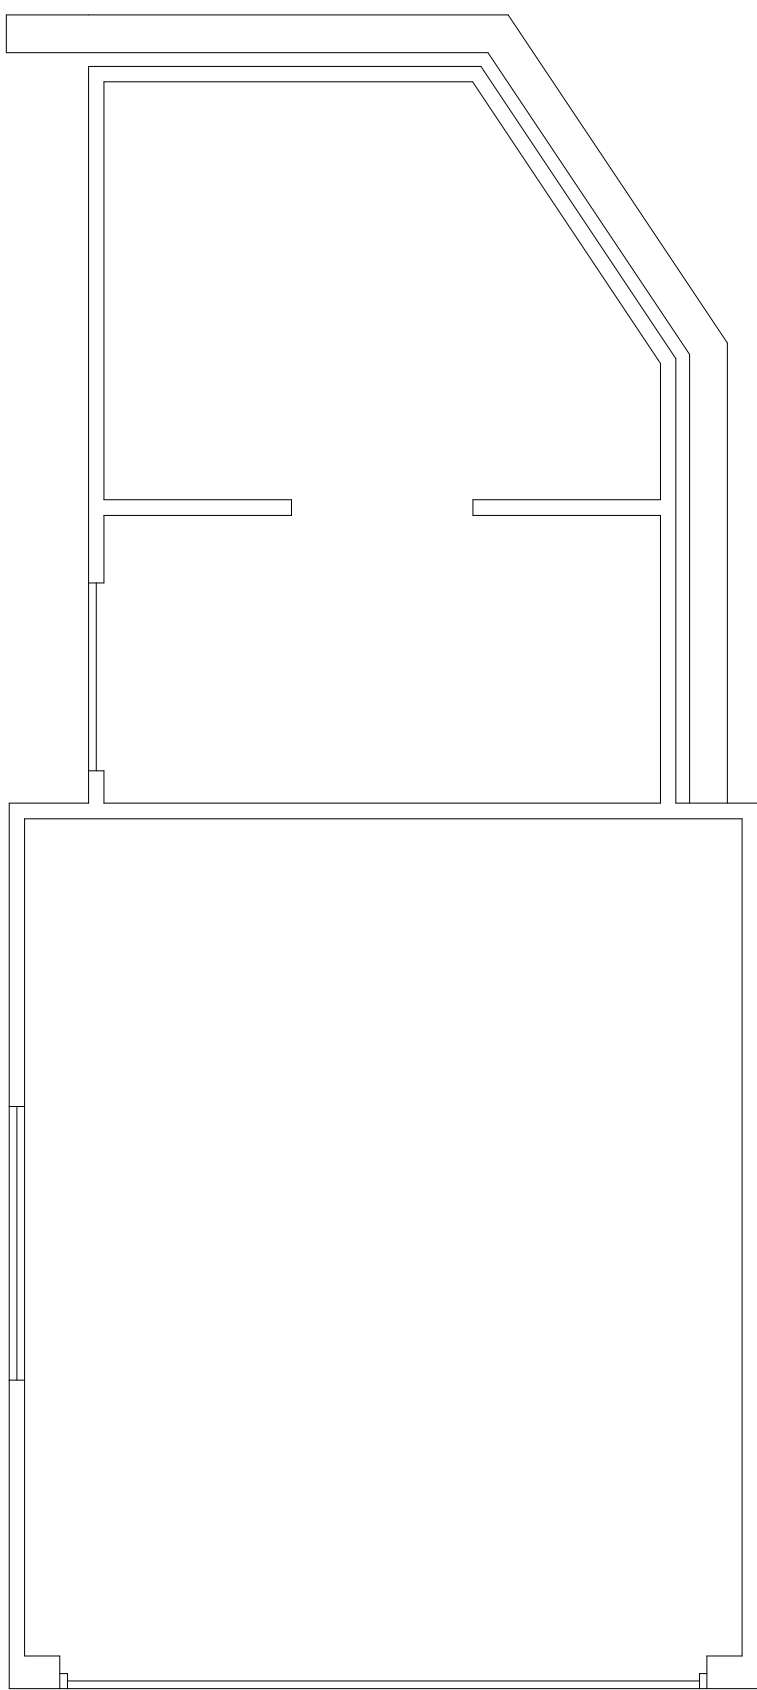

Existing Garage Floor Plan
Scale 1:50

 White Agus PARTNERSHIP			8 MORSTON BUSINESS PARK, WHALEY ROAD, BARUGH GREEN, BARNSELEY, S75 1HQ			Phone: 01226 208482 Fax: 01226 283030		
ARCHITECTURAL SERVICES AND SURVEYORS						Email: info@whiteaguspartnership.co.uk Web: www.whiteaguspartnership.co.uk		
Project. PROPOSED EXTENSION AT 28 TENTERS GREEN BARNSELEY, S70 5HG					Client. MR C. FIELD			
Drawing Title. GARAGE EXTENSION					Date. DECEMBER 2022		Scale. 1:50 @ A1	
					Ref. 17-111		Dwg. No. 05	
							Rev. A	
Date	Suffix	Description			Date	Suffix	Description	
21/12/2022	A	REVISED TO CLIENTS REQUIREMENTS						