



STEPHEN A. WELCER, m.c.i.a.t.,
Architectural Technician and Surveyor,
217, Wakefield Road,
Normanton,
Wakefield,
WF6 1BP,
West Yorkshire.
Tel: 01924 890012.
Mob. 07989 964611.
e-mail: stevewelcer@btinternet.com.



A Minor alterations as L/A request. 02.06.2017
B Minor alterations as client request. 17.07.2017
C Minor alterations as client request. 16.08.2017
D Minor alterations as client request. 21.08.2017

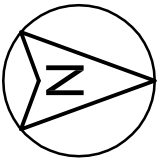

Allotment Gardens

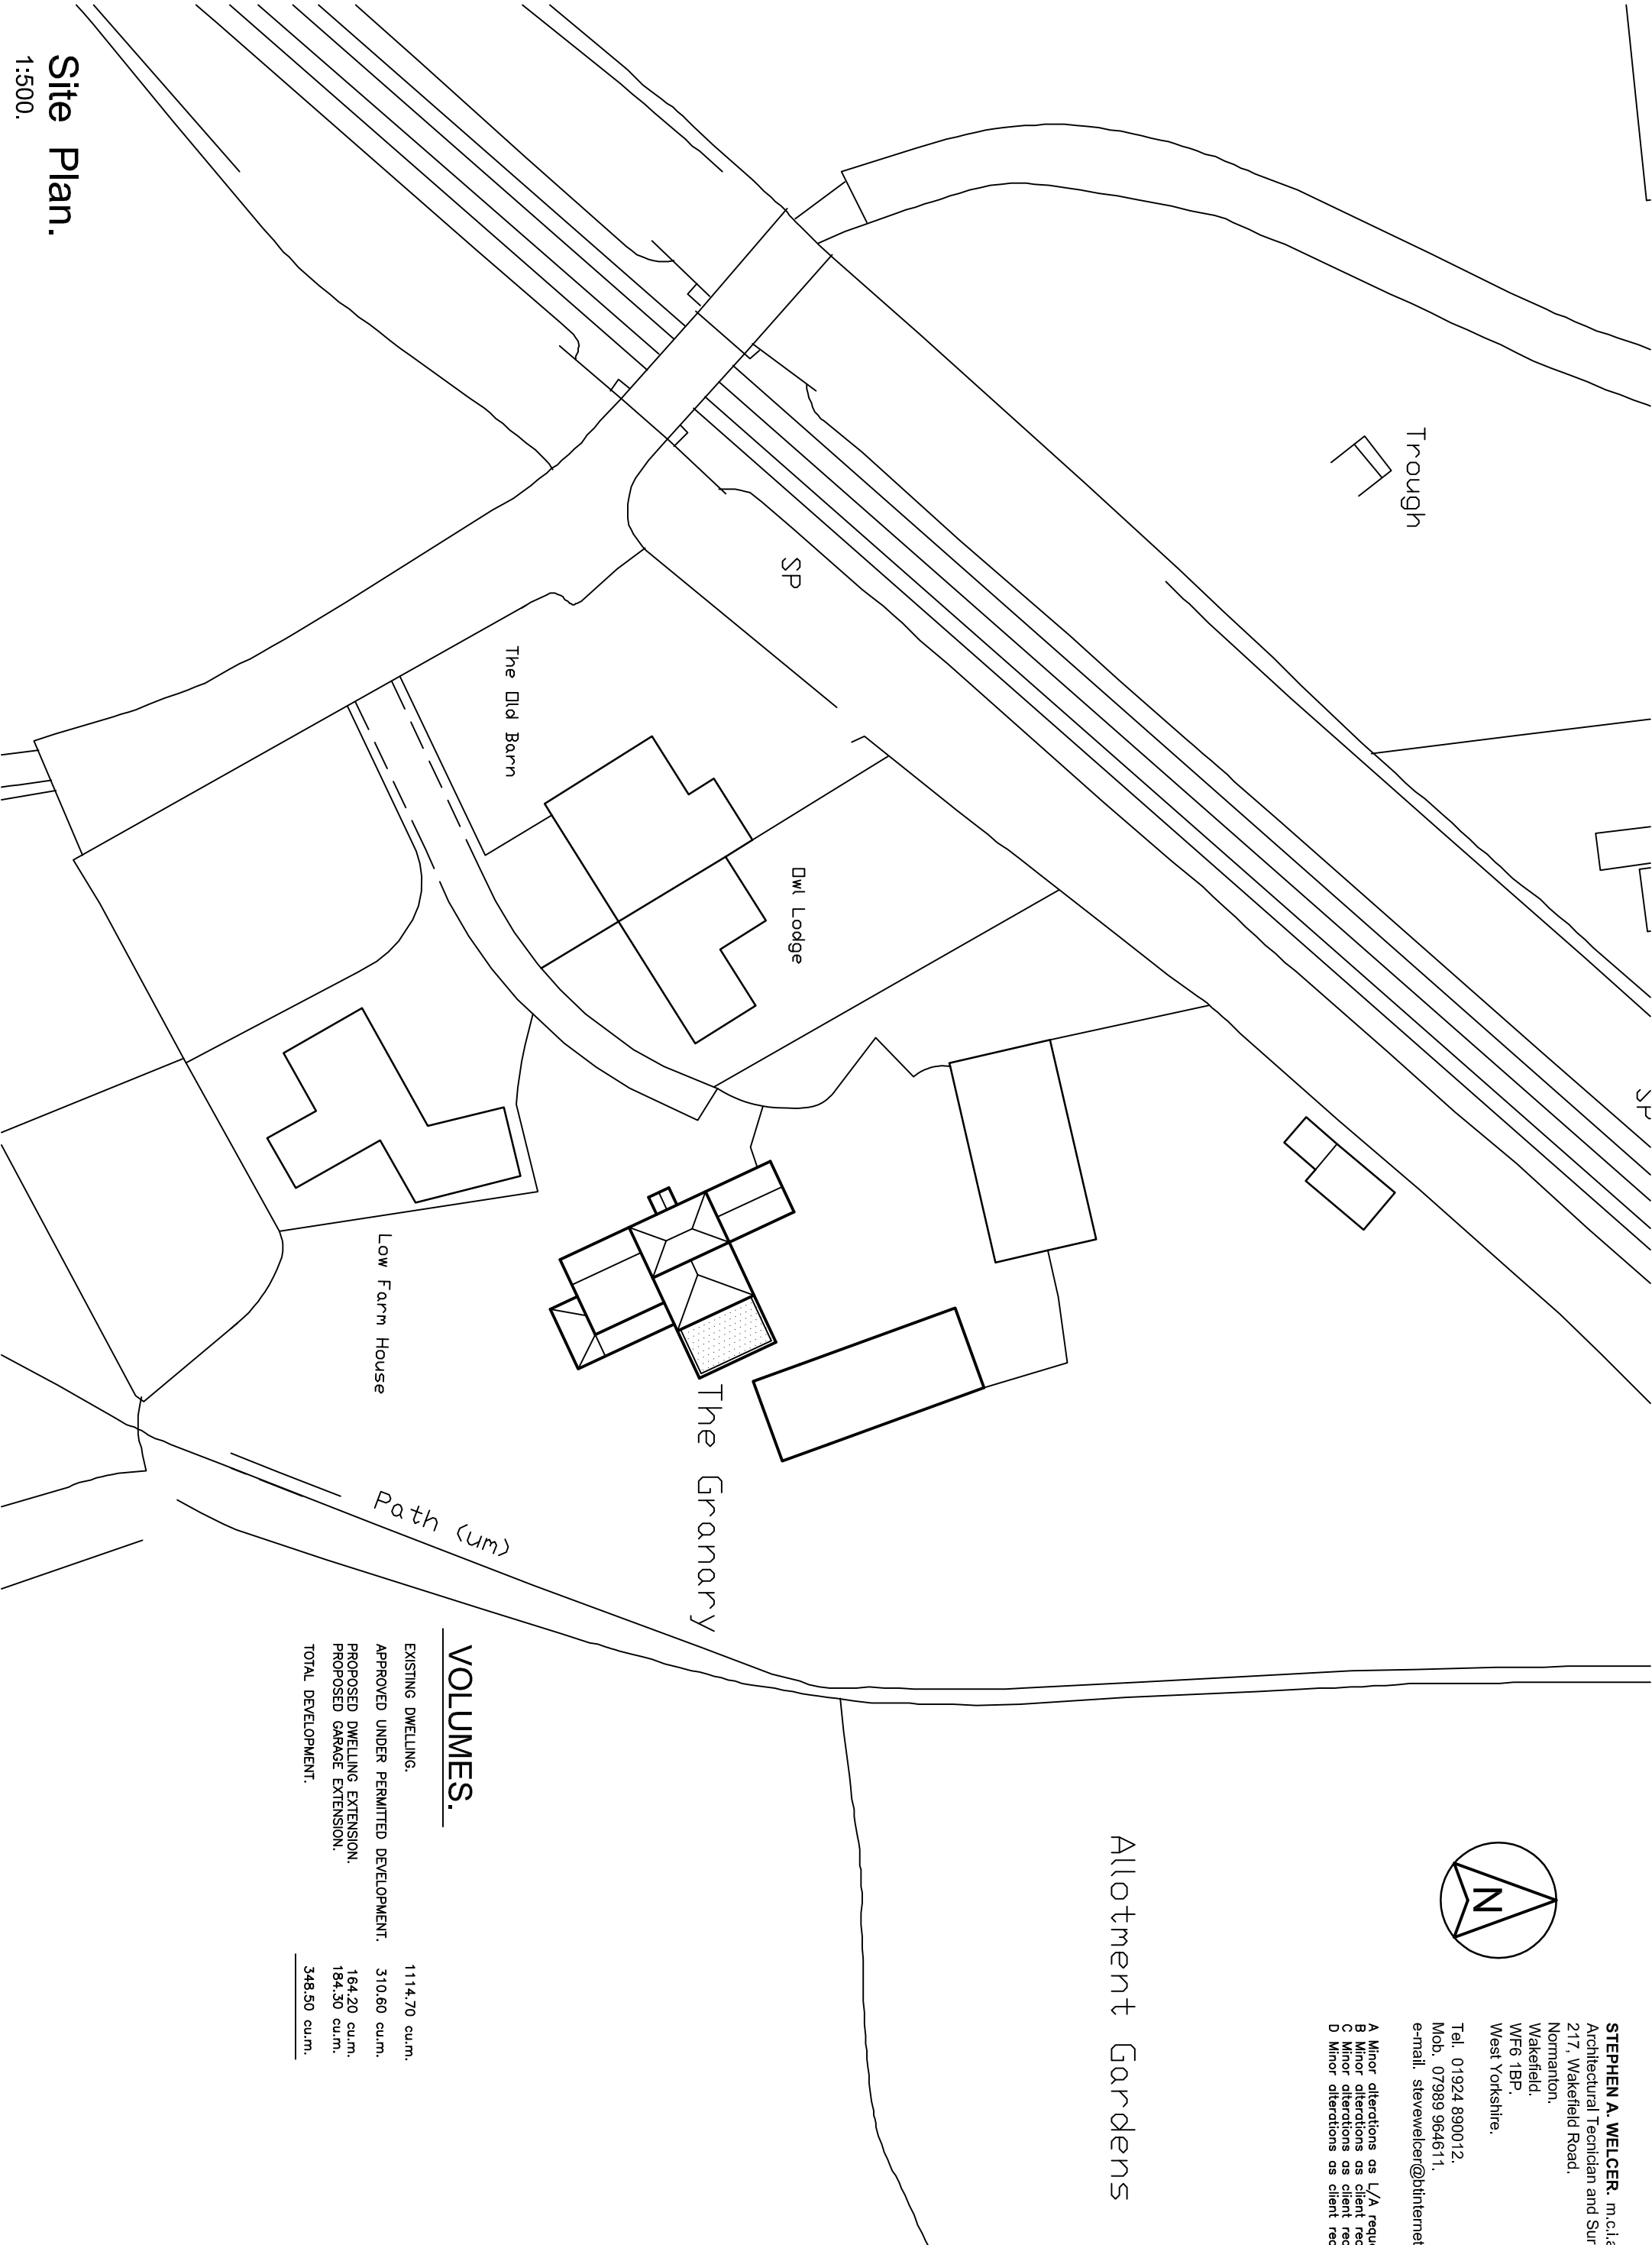

VOLUMES.

EXISTING DWELLING.	1114.70 cu.m.
APPROVED UNDER PERMITTED DEVELOPMENT.	310.60 cu.m.
PROPOSED DWELLING EXTENSION.	164.20 cu.m.
PROPOSED GARAGE EXTENSION.	184.30 cu.m.
TOTAL DEVELOPMENT.	348.50 cu.m.

Property Address THE GRANNARY. LOW FARM. CEMETERY ROAD. HEMMINGFIELD. S73 0QJ.	Project Title PROPOSED EXTENSION. THE GRANNARY. LOW FARM. CEMETERY ROAD. HEMMINGFIELD. FOR MR. K. HERBERT.	Drawing Title SITE PLAN.	Scale 1:500 @ A3.	
			Date MAR. 2017	
			Drawn by SW	Checked by -
			Drawing no. 2017-26-07	Revision D