


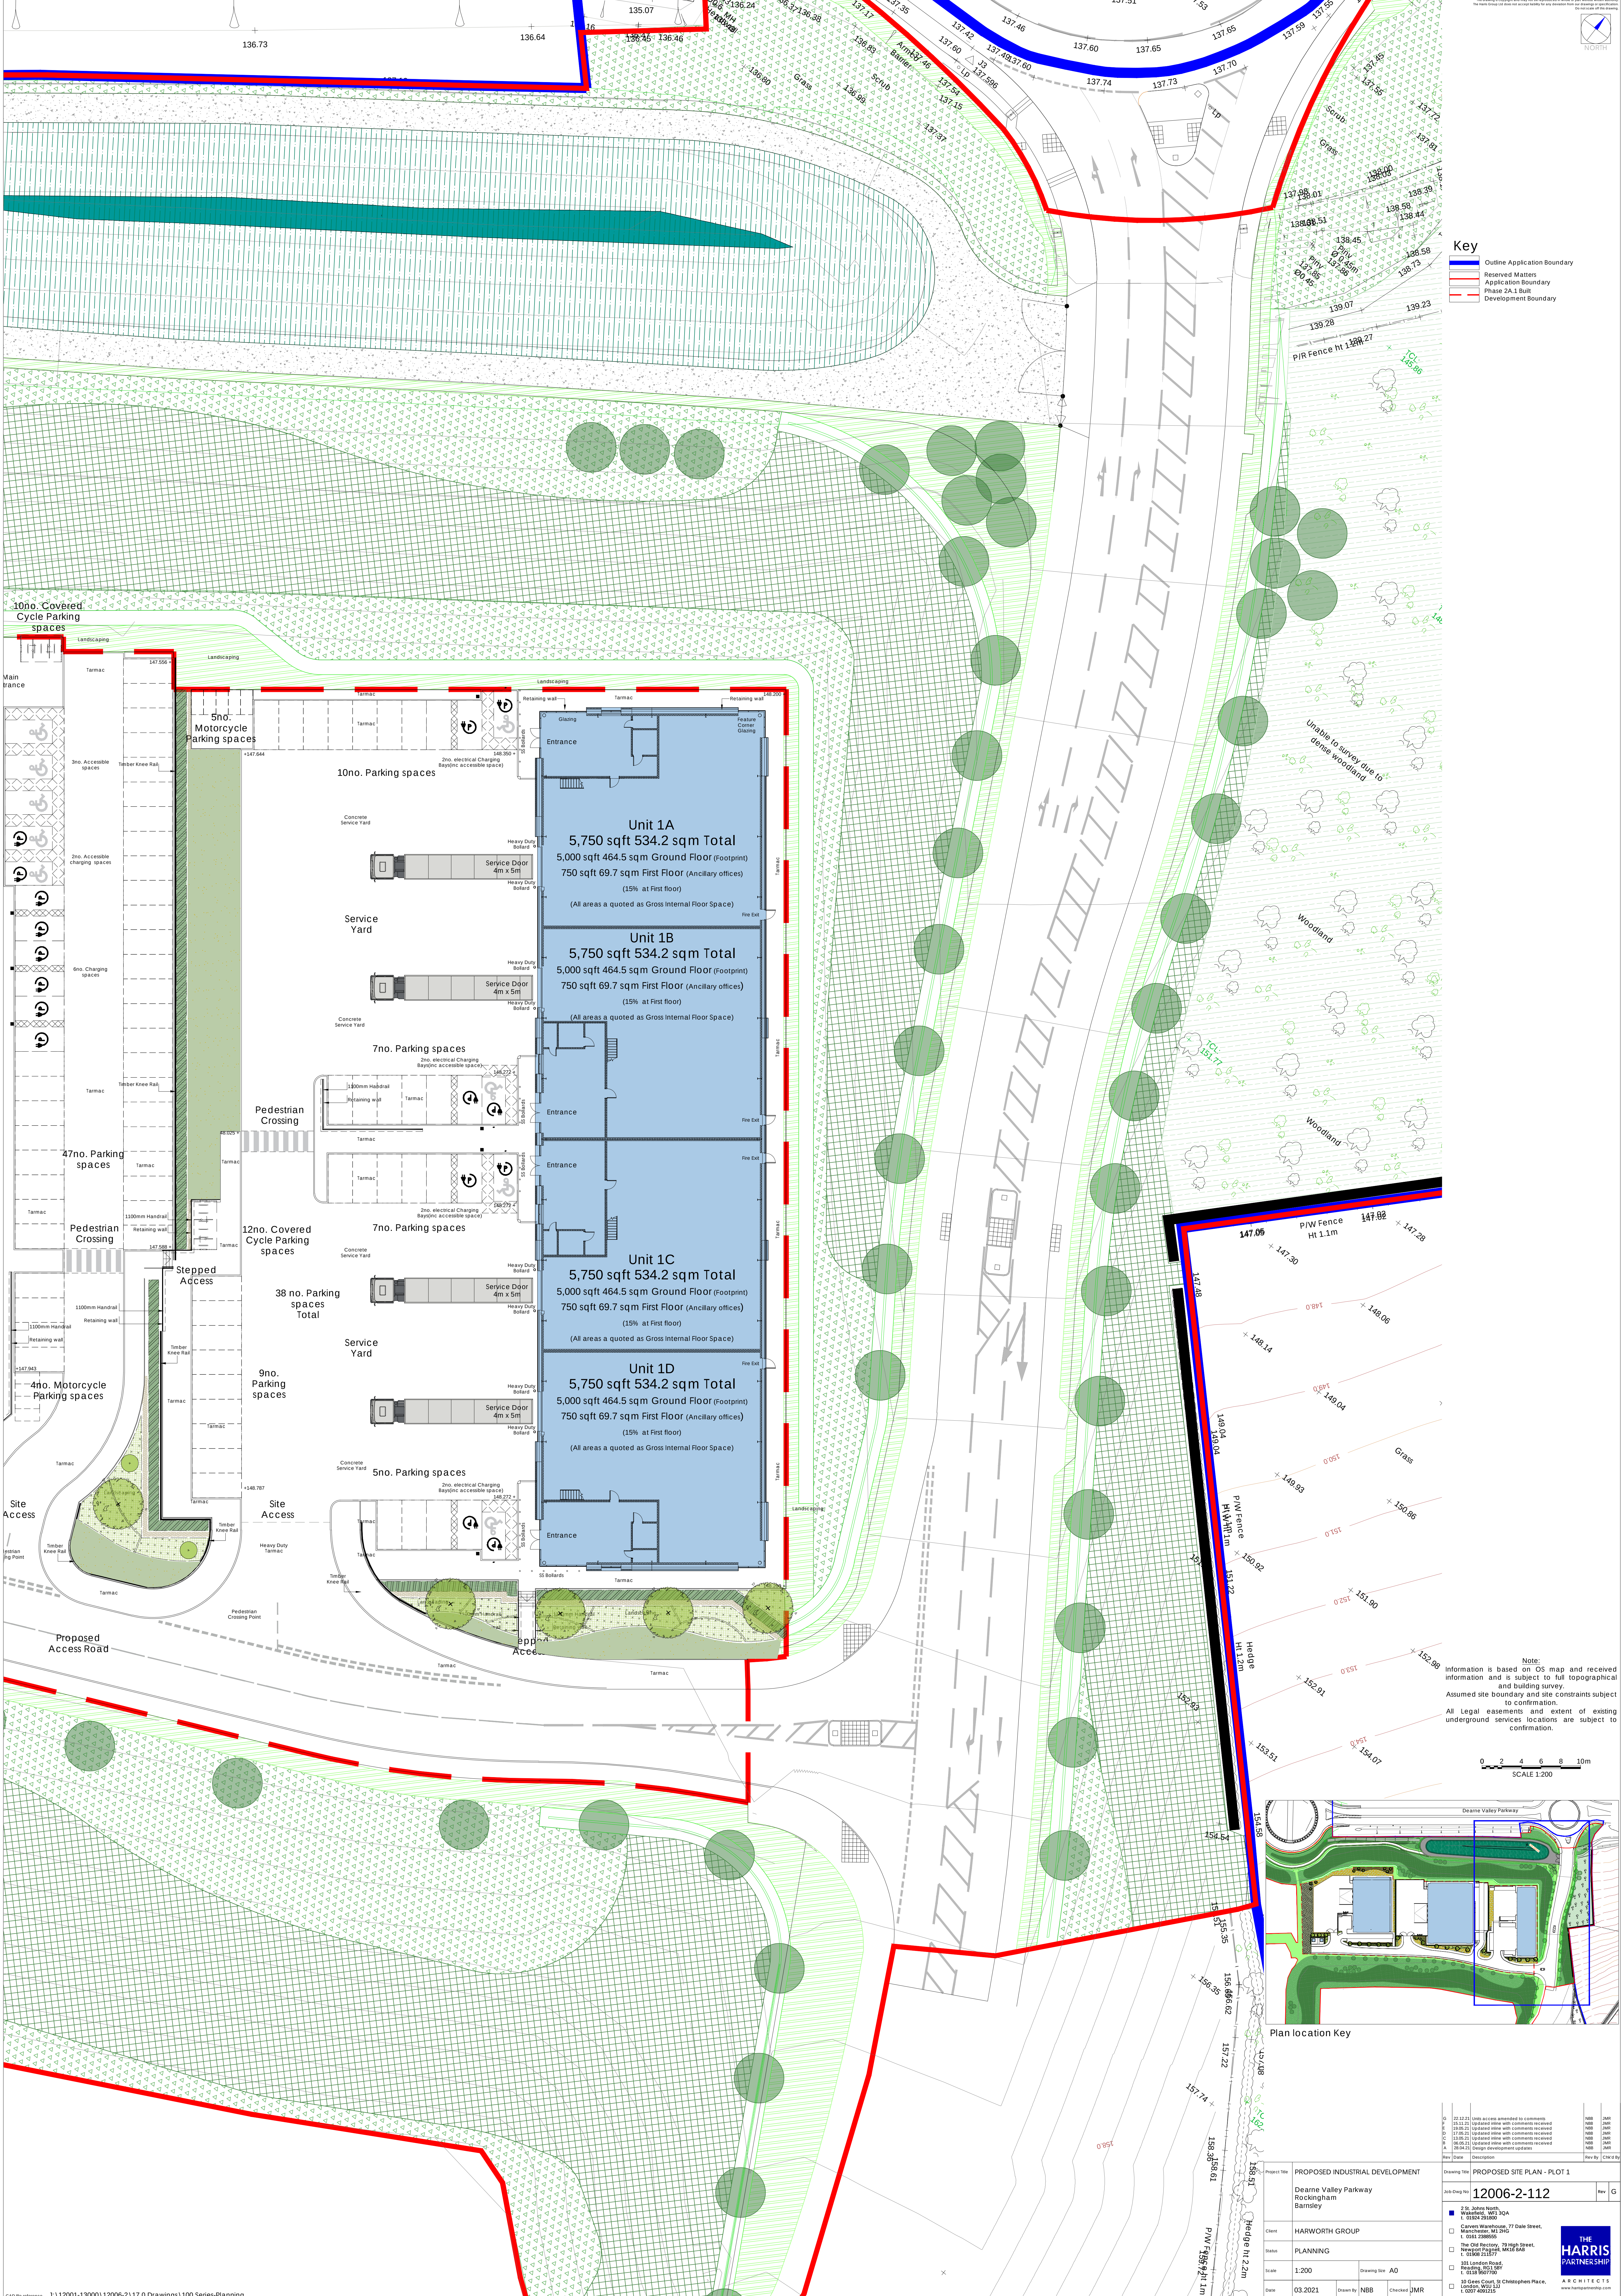


Key

- Outline Application Boundary
- Reserved Matters
- Application Boundary
- Phase 2A.3 Build
- Development Boundary

Note:
Information is based on OS map and received information and is subject to full topographical and building survey.
Assumed site boundary and site constraints subject to confirmation.
All Legal easements and extent of existing underground services locations are subject to confirmation.

0 2 4 6 8 10m
SCALE 1:200

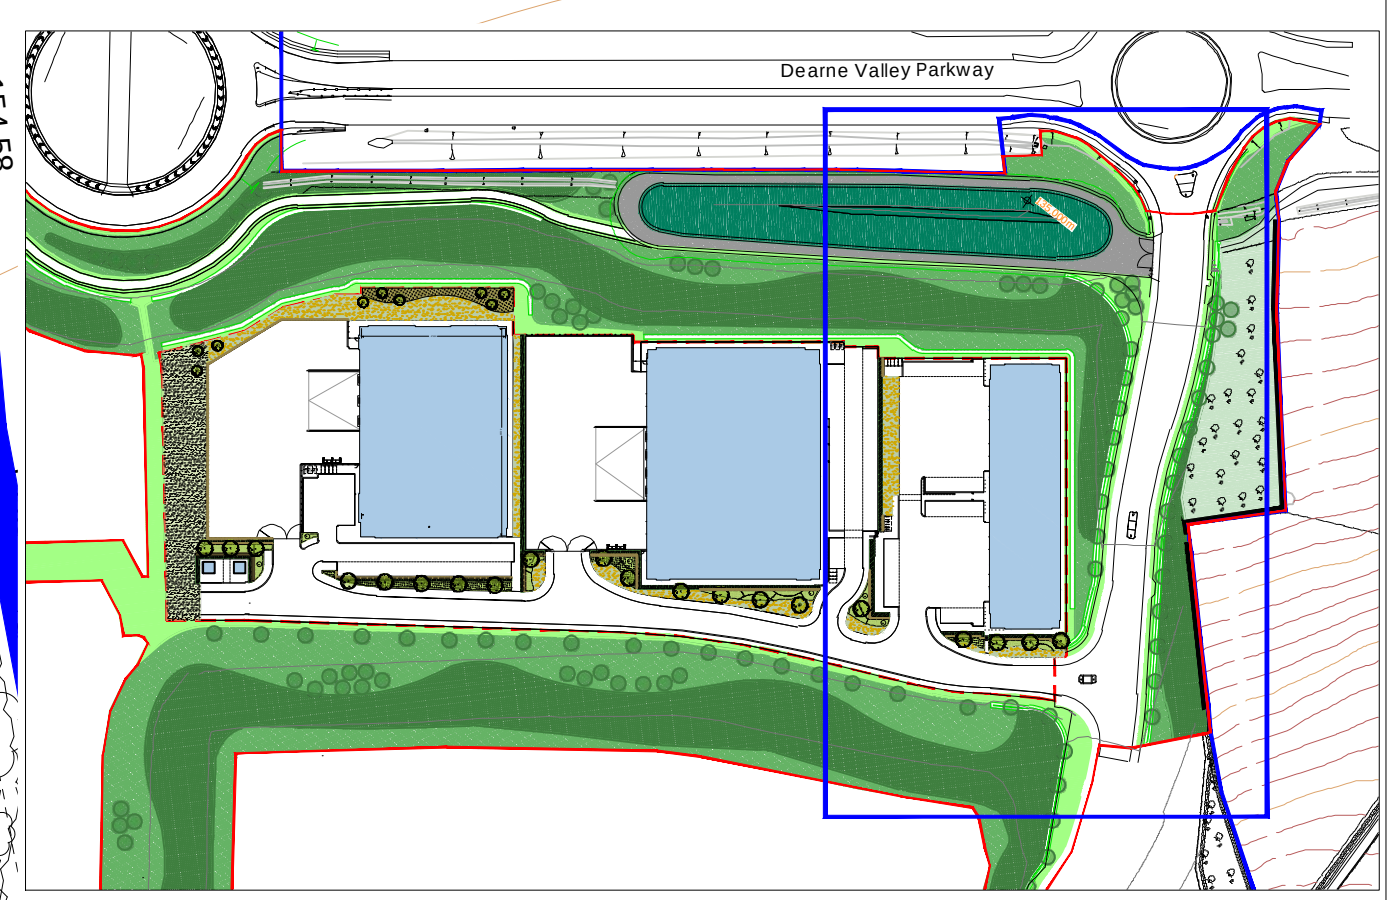

Plan location key

Drawing Title PROPOSED INDUSTRIAL DEVELOPMENT Deane Valley Parkway Rockingham Barnsley		Drawing No. 12006-2-112	
Client HARWORTH GROUP		Status PLANNING	
Scale 1:200		Drawing Size A0	
Date 03/2021		Drawn by NBB	
		Checked DMR	
Drawing Title PROPOSED SITE PLAN - PLOT 1		Rev G	
Client HARWORTH GROUP		Status PLANNING	
Scale 1:200		Drawing Size A0	
Date 03/2021		Drawn by NBB	
		Checked DMR	