
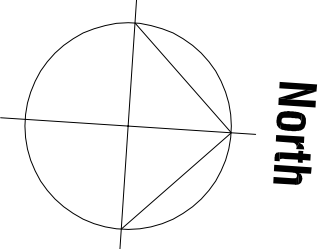


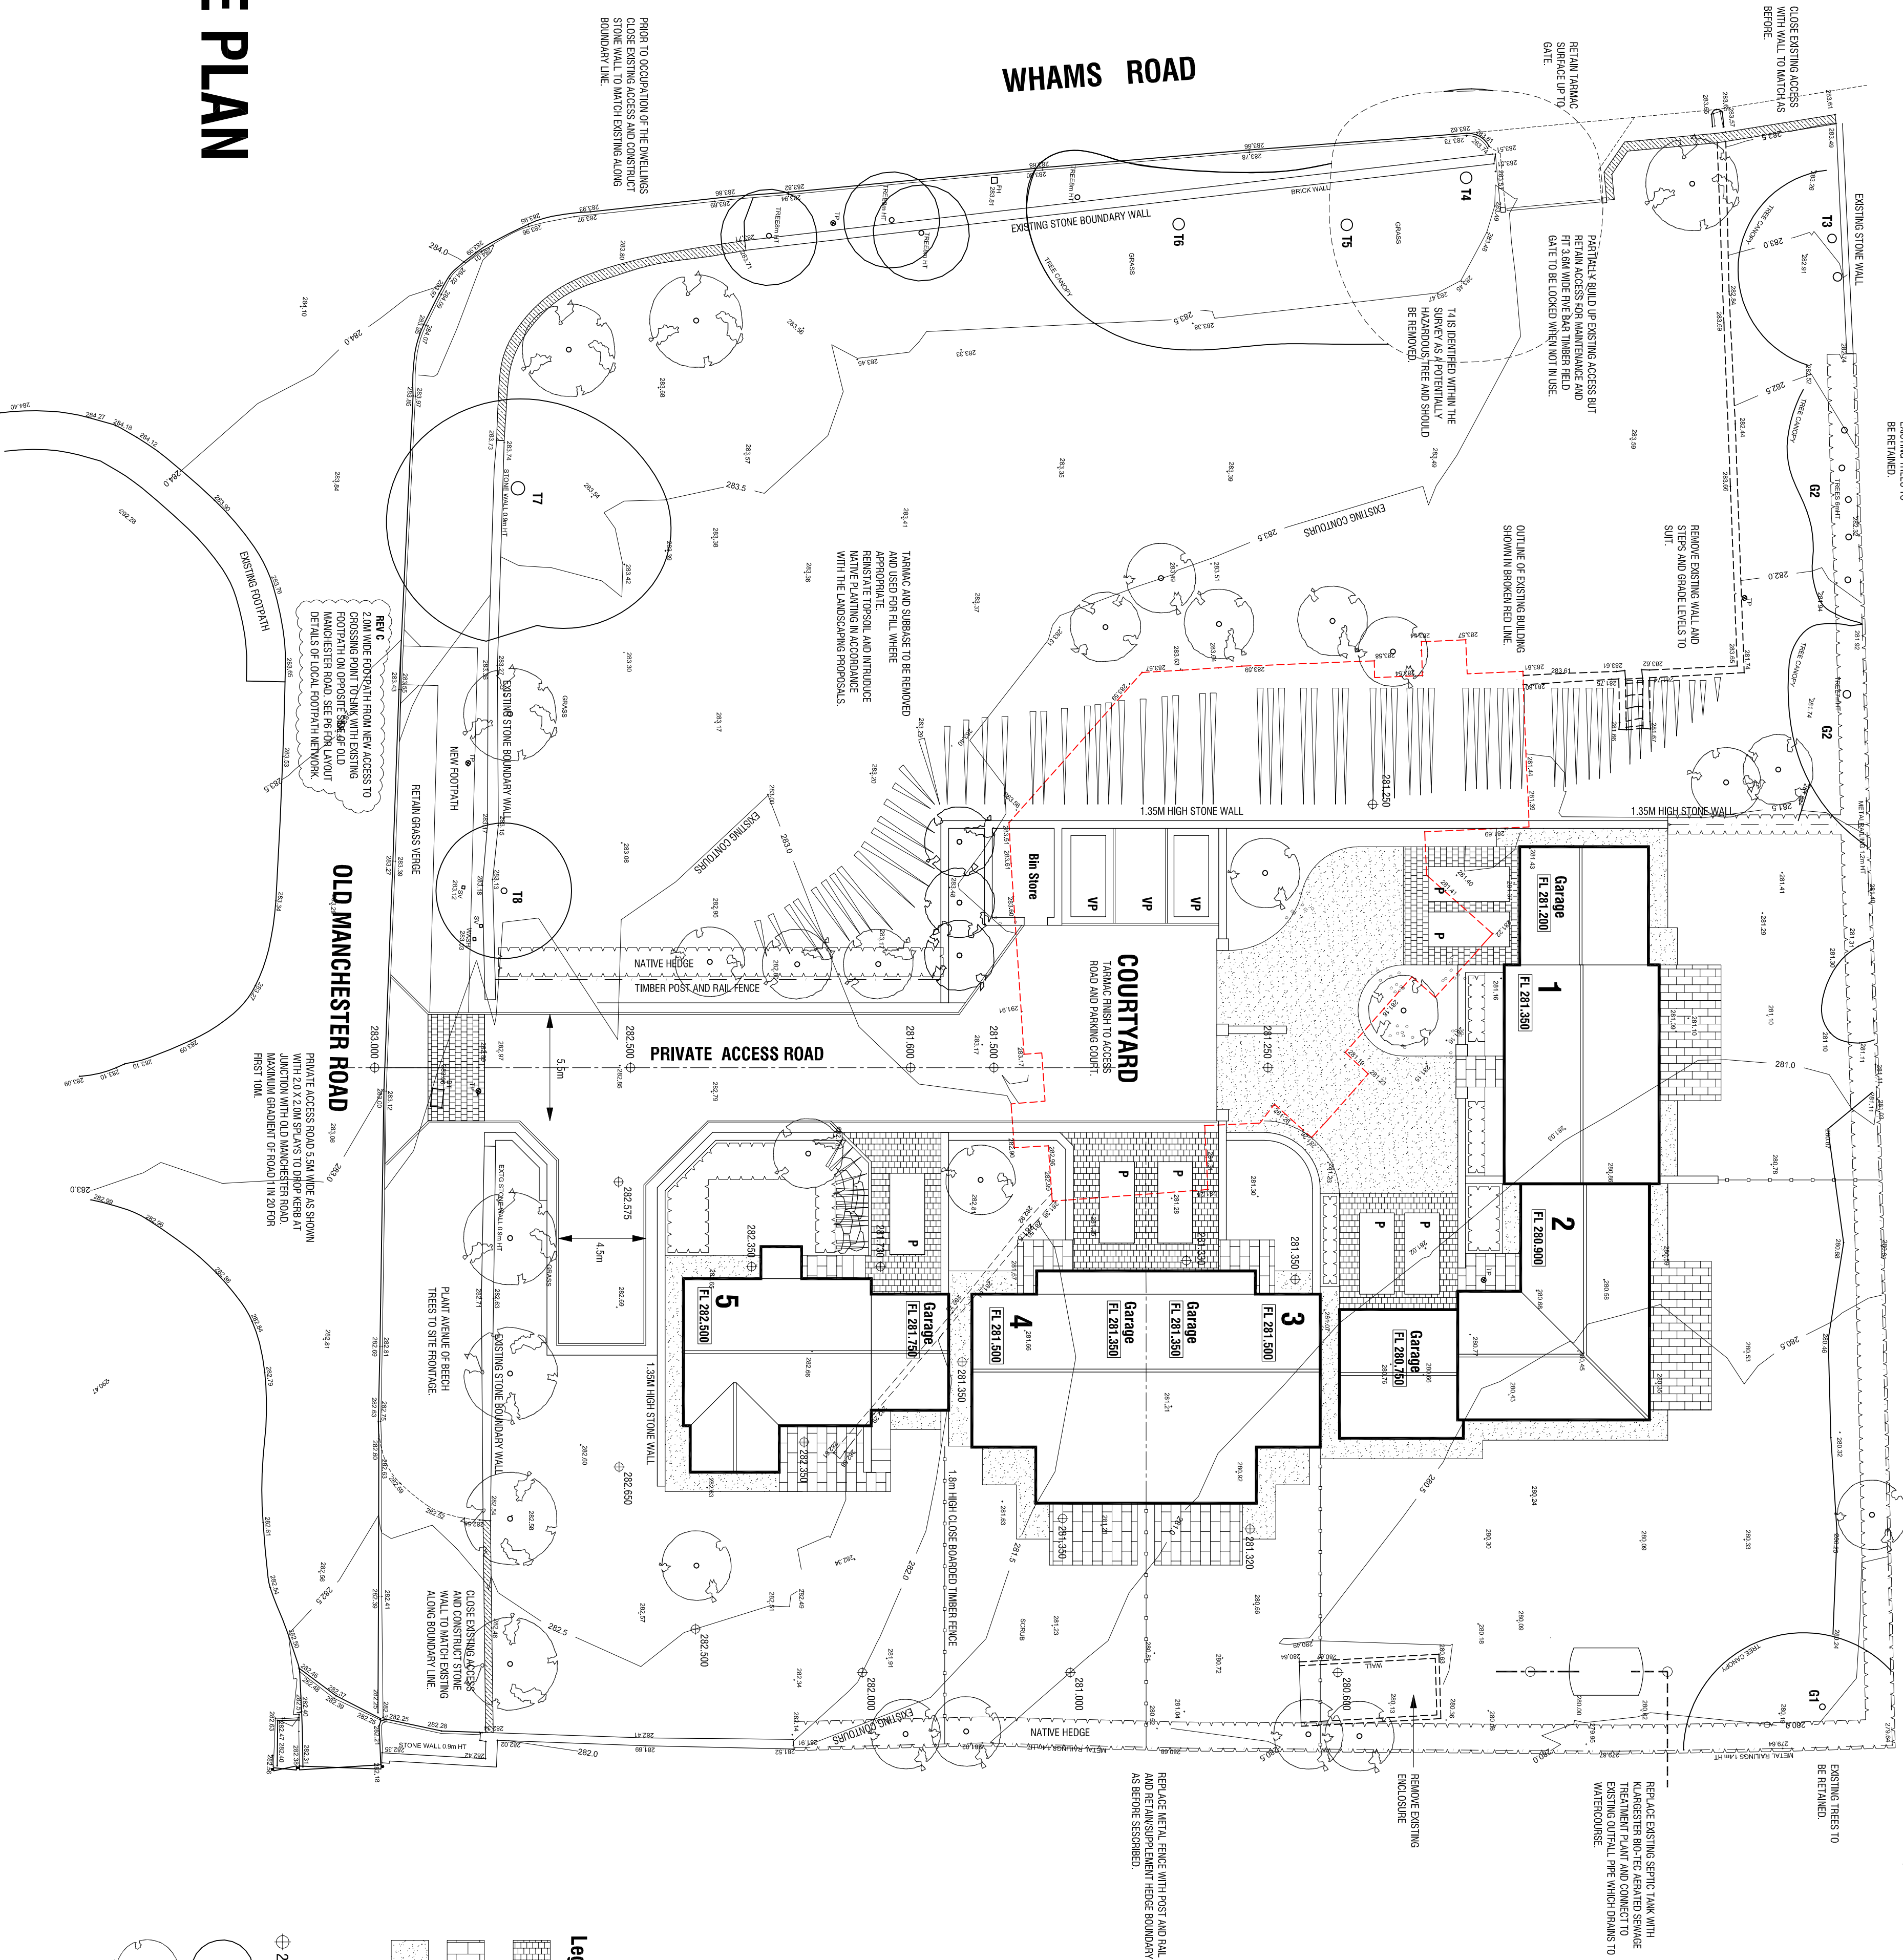

Legend

- Marshalls Tegula Priora 'Original'
- permeable block paving to parking spaces.
- 600x450mm dark grey pre cast concrete flags.
- Sharp brown gravel on compacted base to be freedrainng.

- Existing Level
- Proposed Level

Existing Tree - Ref No refers to listing within Tree Survey by Arboricultural Consultant.

Proposed Tree planting
Landscaping proposals shown are indicative. Please refer to the landscaping plan by FDA Landscaps for the detailed layout.

SITE PLAN

PROPOSALS

RESIDENTIAL DEVELOPMENT
THE FLOOK INN
WHAMS ROAD
HAZELHEAD
SHEFFIELD

architectural design and building consultants

11 Cowden Walk, Barnsley
S73 2LU
T: 01759 333556
M: 07781 168300
E: mboothdesign@btconnect.com

Scale 1:50 & 1:100 Drawn MAB

Date AUGUST 2011 Ref. 11.17

Dwg No. P1 Rev. D

Drawn MAB
Checked MAB
Reviewed MAB
Authorised for printing and for building regulations use to be checked over with the
1:500 Contained on B06

SITE PLAN