




3 bed house type  
Area: 88sqm

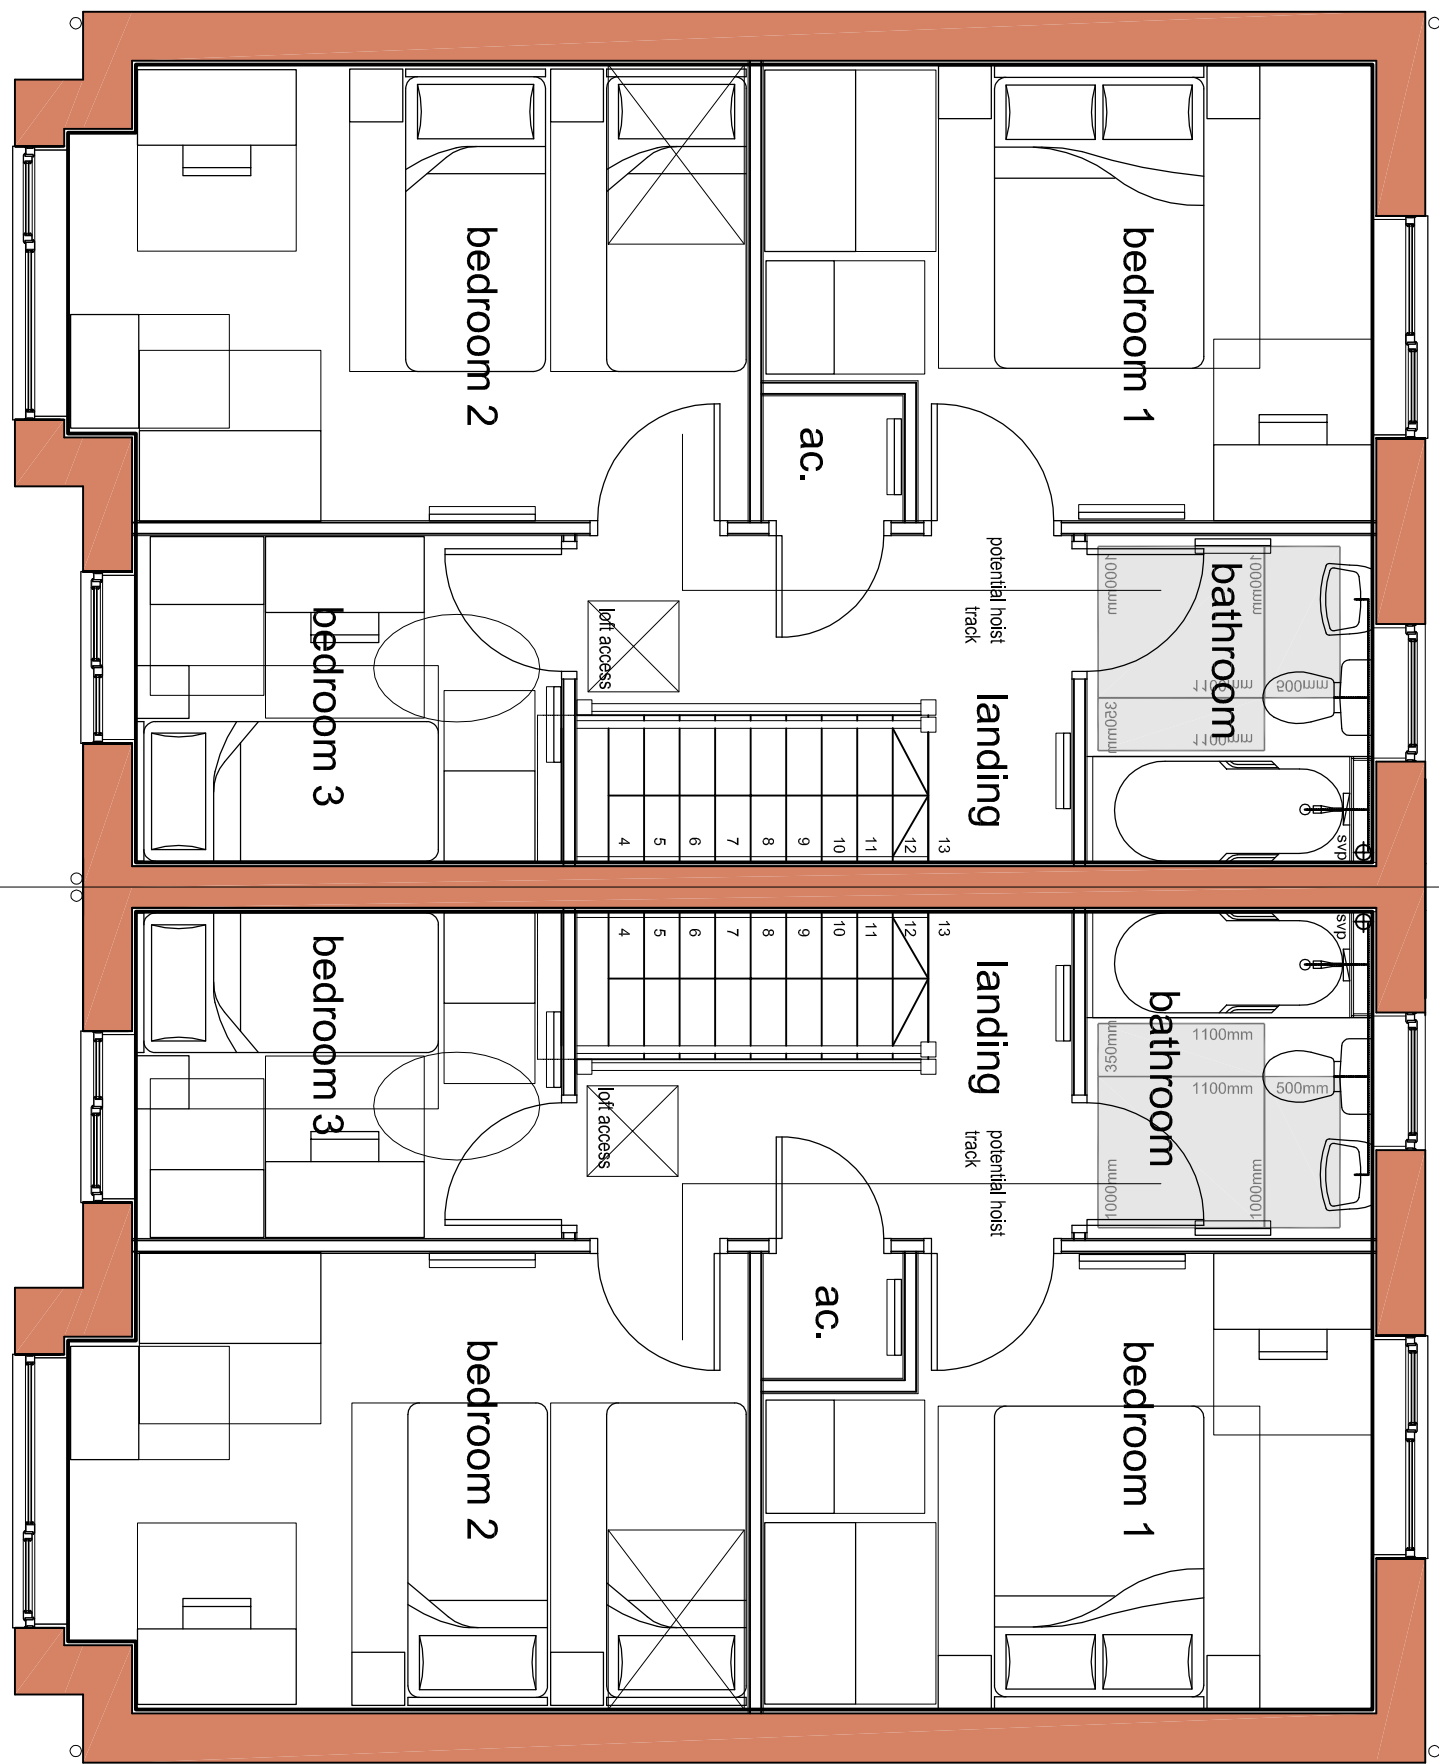



First Floor Plan

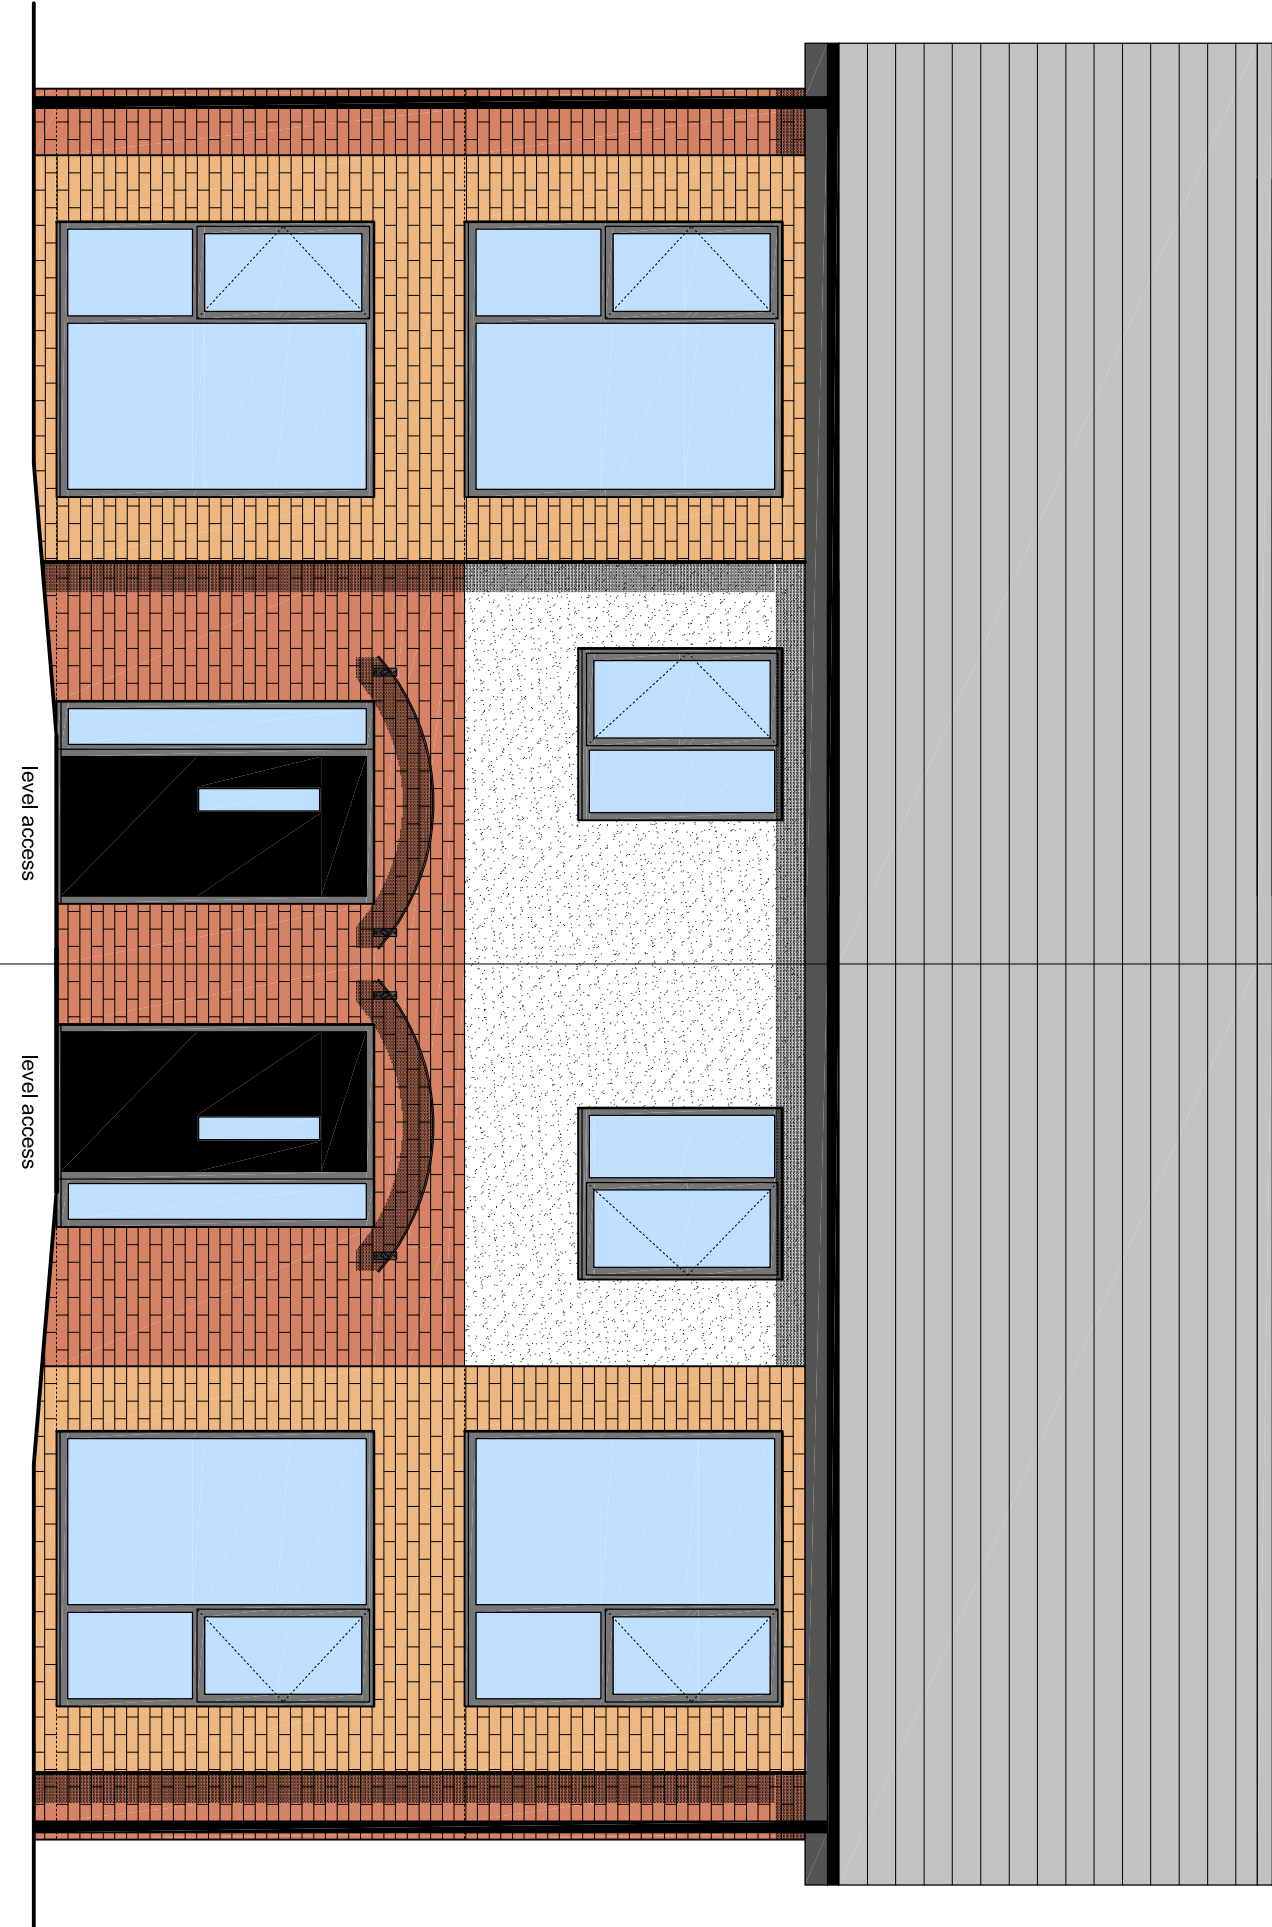


Front Elevation

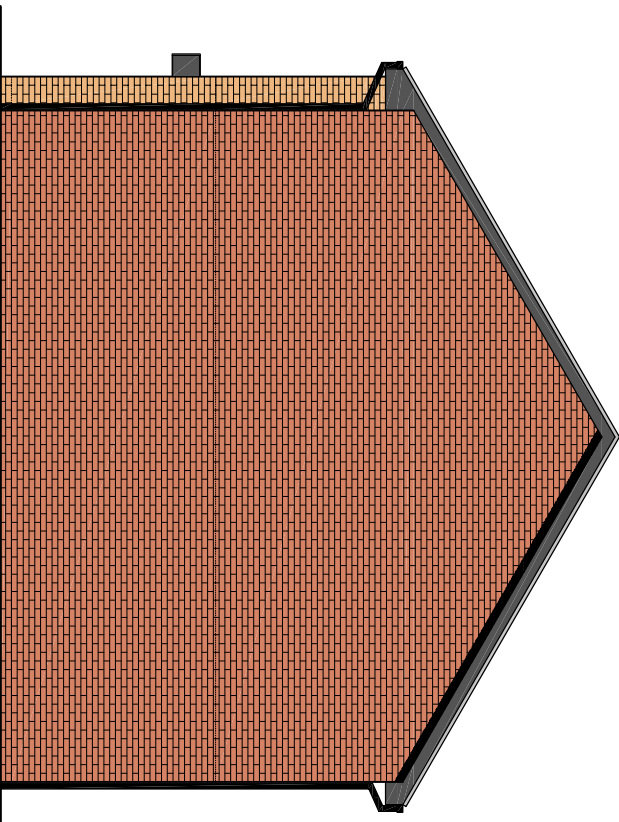

Gable Elevations  
Scale 1:100

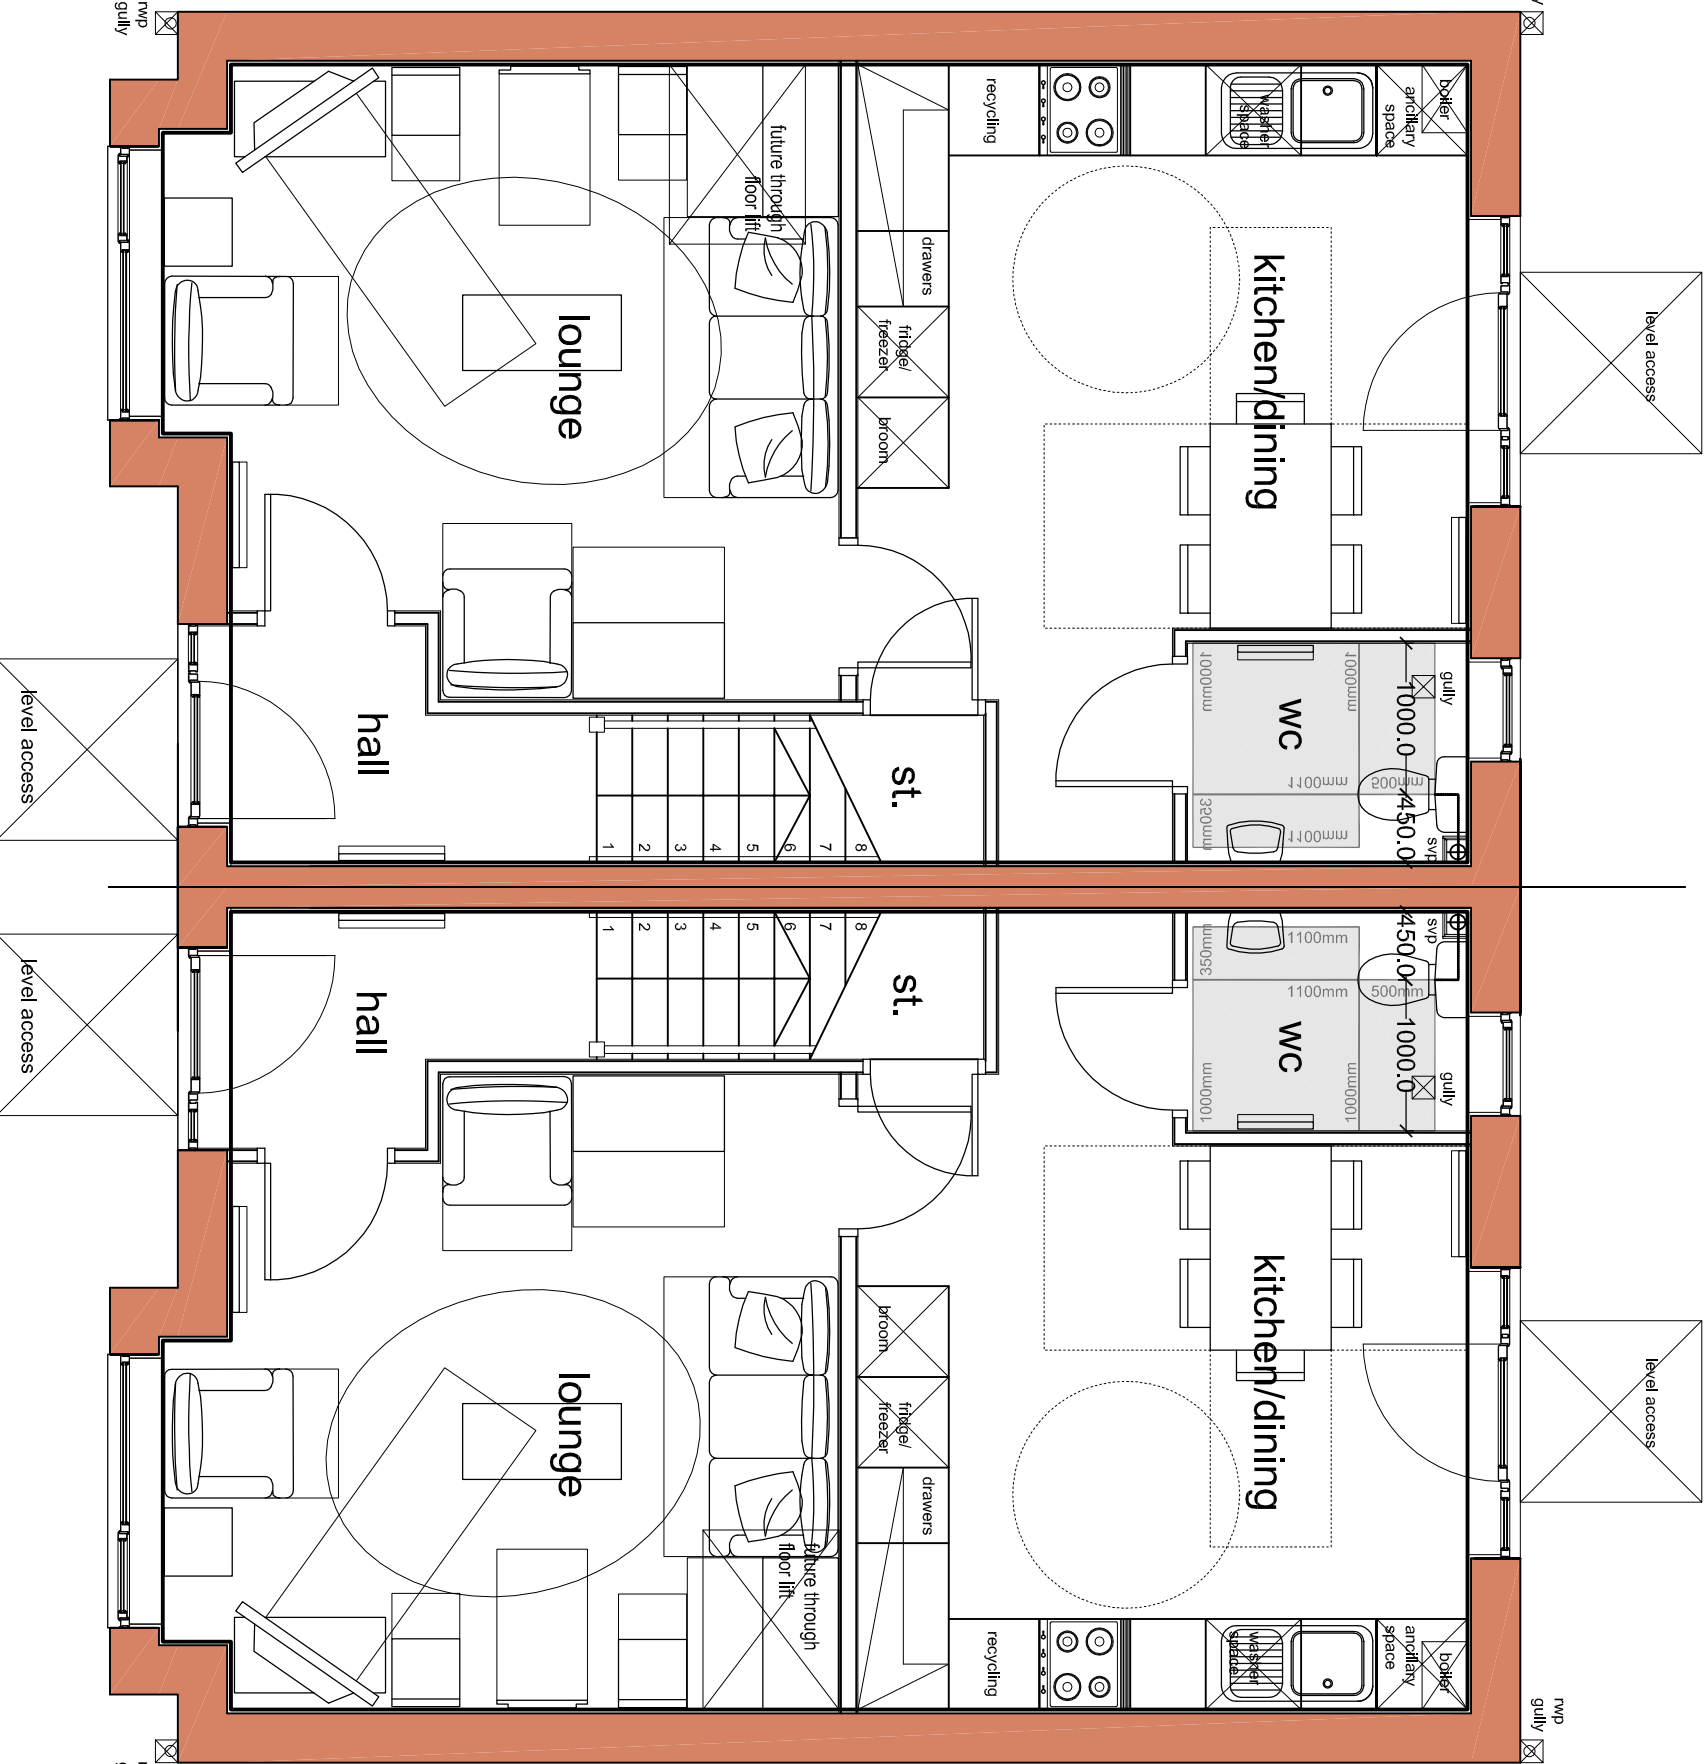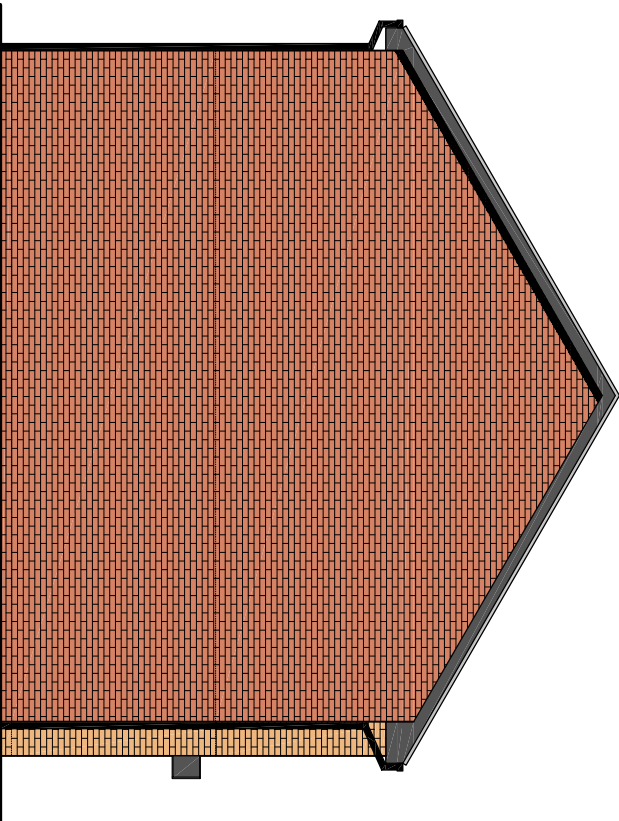

Ground Floor Plan

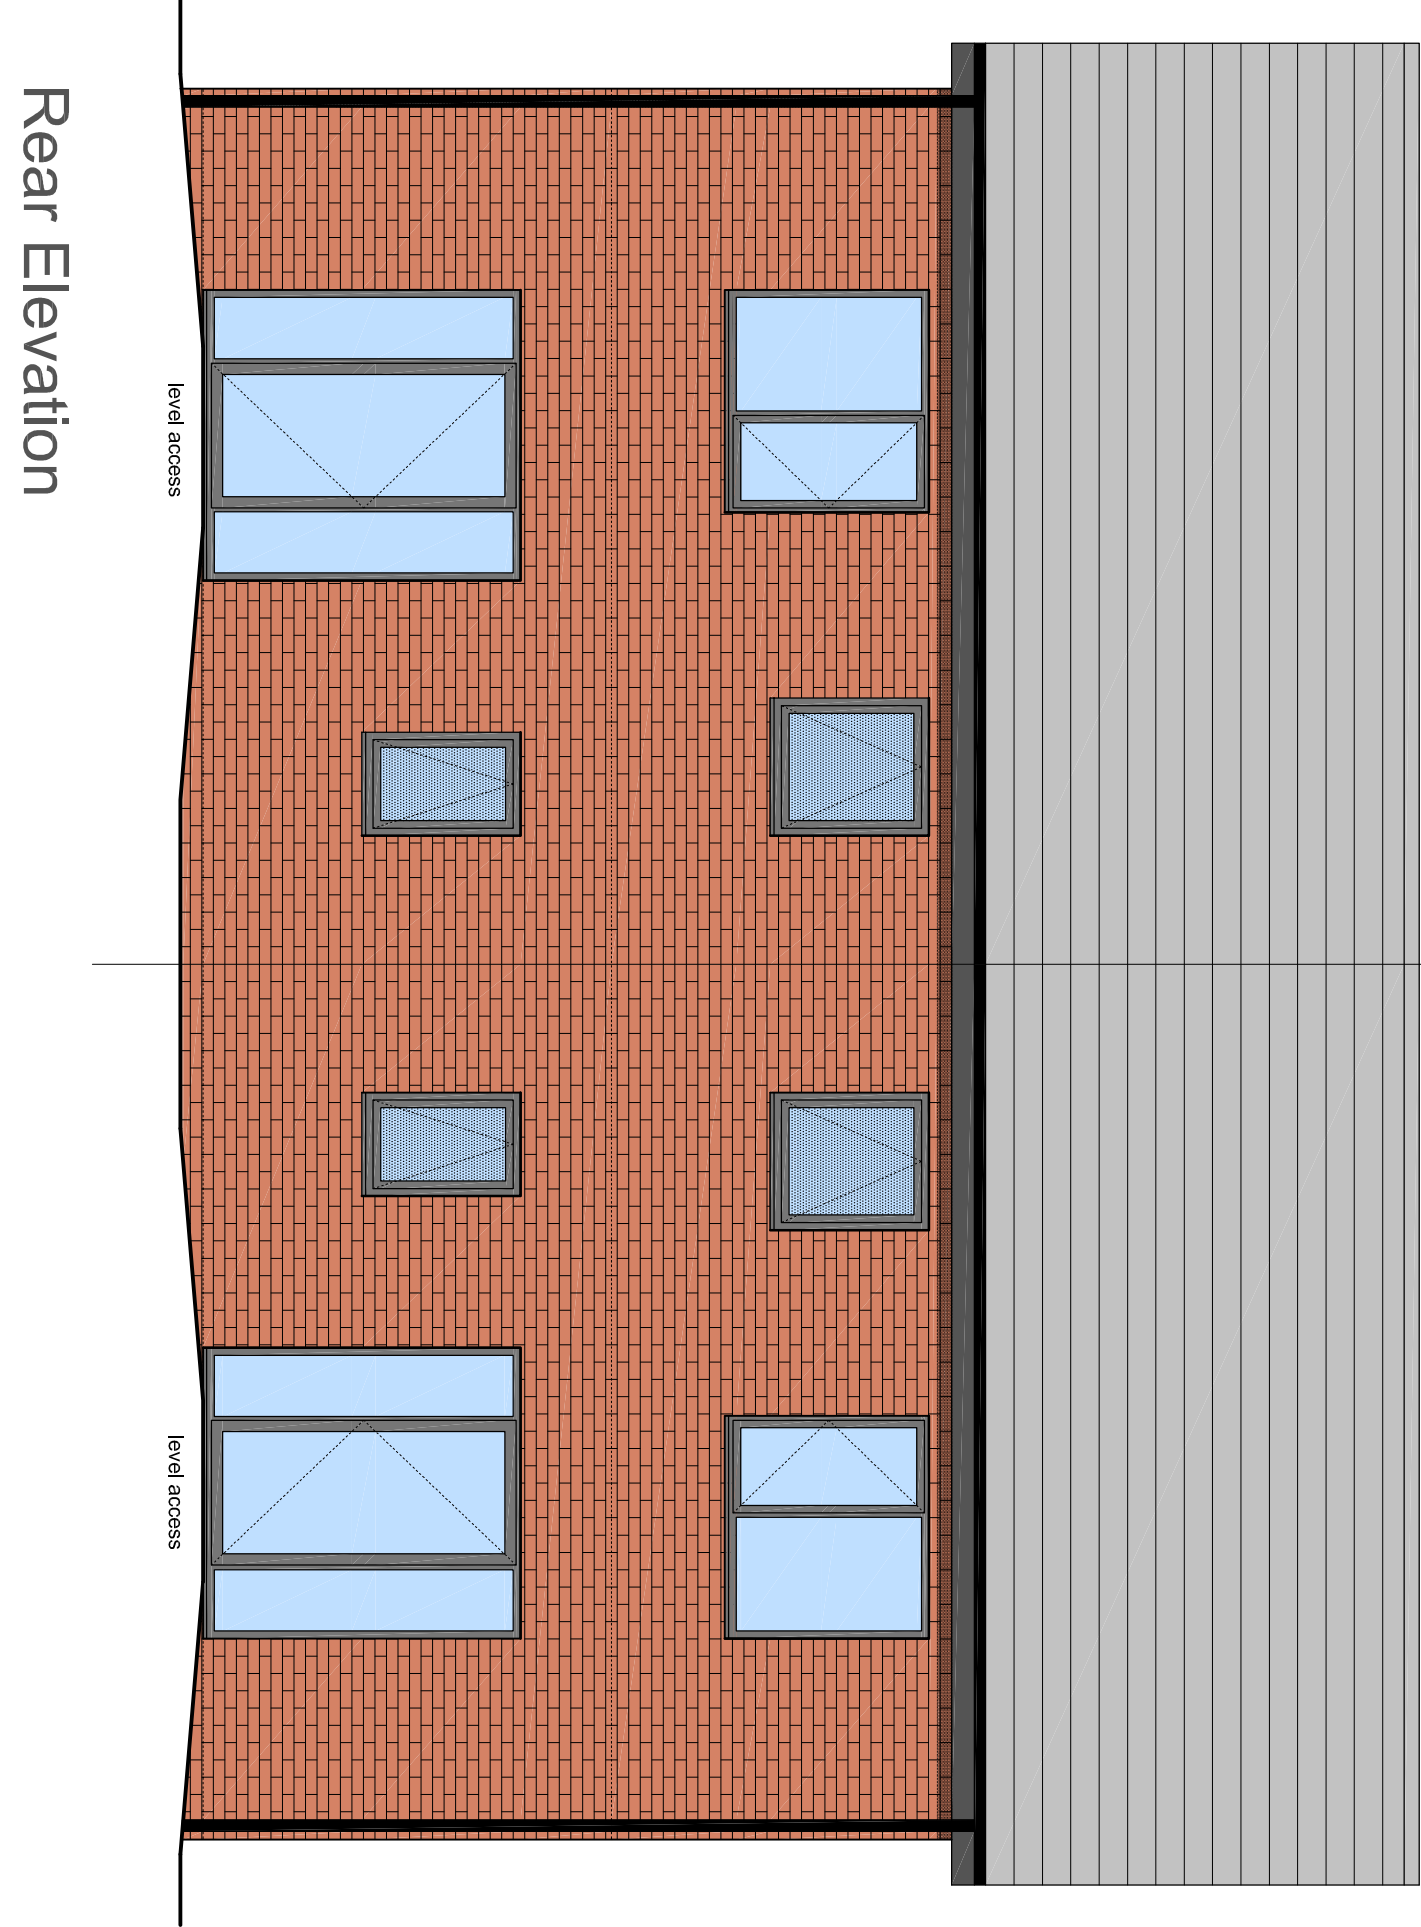

Rear Elevation

| Revision | Date   | Details                                                                    |
|----------|--------|----------------------------------------------------------------------------|
| A        | Oct 12 | Entrance canopy amended to suit client's comments. Kitchen units increased |
|          |        |                                                                            |
|          |        |                                                                            |
**nicol thomas** architects  
project manages construction cost consultants  
Registered in England and Wales, Reg No. 2140639  
Quality Assured to BS EN ISO 9001:1994 Certificate Number GB 4723  
Horsley House, Blackshaw Lane, Horsley, Royston, Cambs, UK, SG8 6NS  
t01706 290088 f01706 290099 ecd@nicolthomas.com

Also at Birmingham (Registered office)

Do not scale from this drawing. All dimensions must be checked and verified before preparing production drawings or commencing works. This drawing and its design is the copyright of Nicol Thomas Ltd and may not be reproduced in any form whatsoever without their prior express written consent.

|                                 |                            |      |                |
|---------------------------------|----------------------------|------|----------------|
| Client:                         | Yorksire Housing           |      |                |
| Job:                            | Saunderson Road, Penistone |      |                |
| Drawing title:                  | 3 bed house proposals      |      |                |
| Drawing Number:<br>(job number) | M3551                      | (PL) | 12             |
|                                 |                            |      | Revision:<br>A |
| Scale:                          | 1:50 / 1:100 @ A1          |      |                |
| Date:                           | Sept 12                    |      |                |
| Drawn by/ checked by:           | RWB                        |      |                |

**nicol thomas**