




plans as proposed-outbuilding

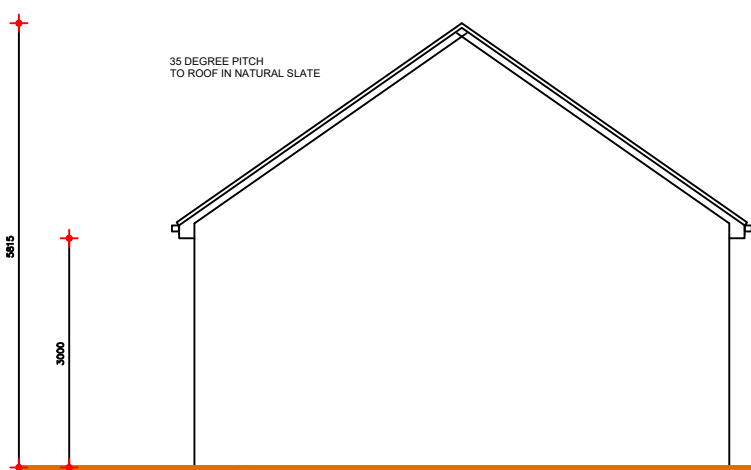


se elevation

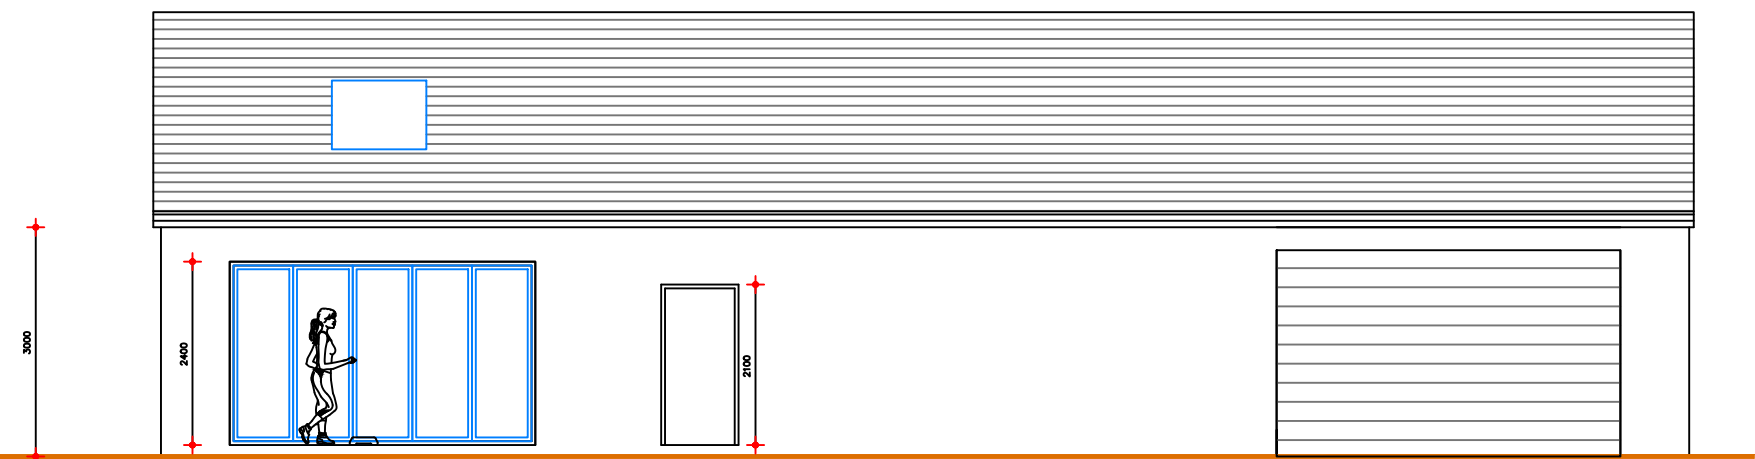


sw elevation

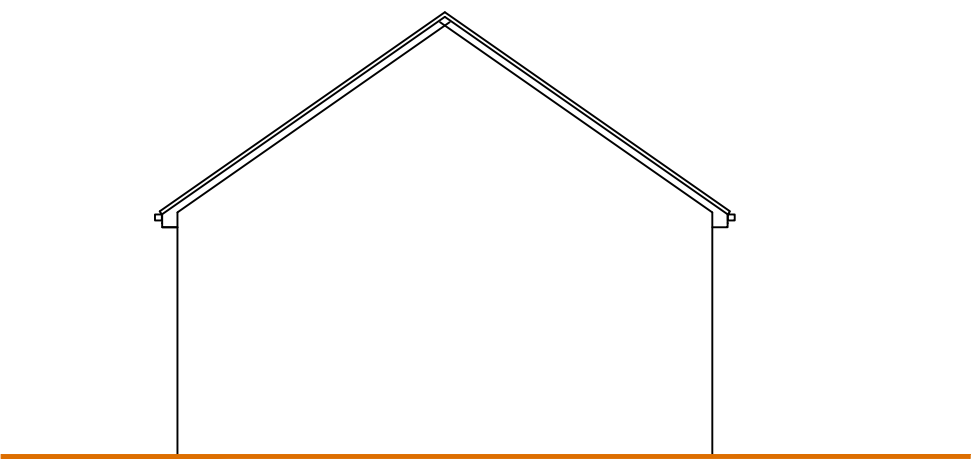


nw elevation

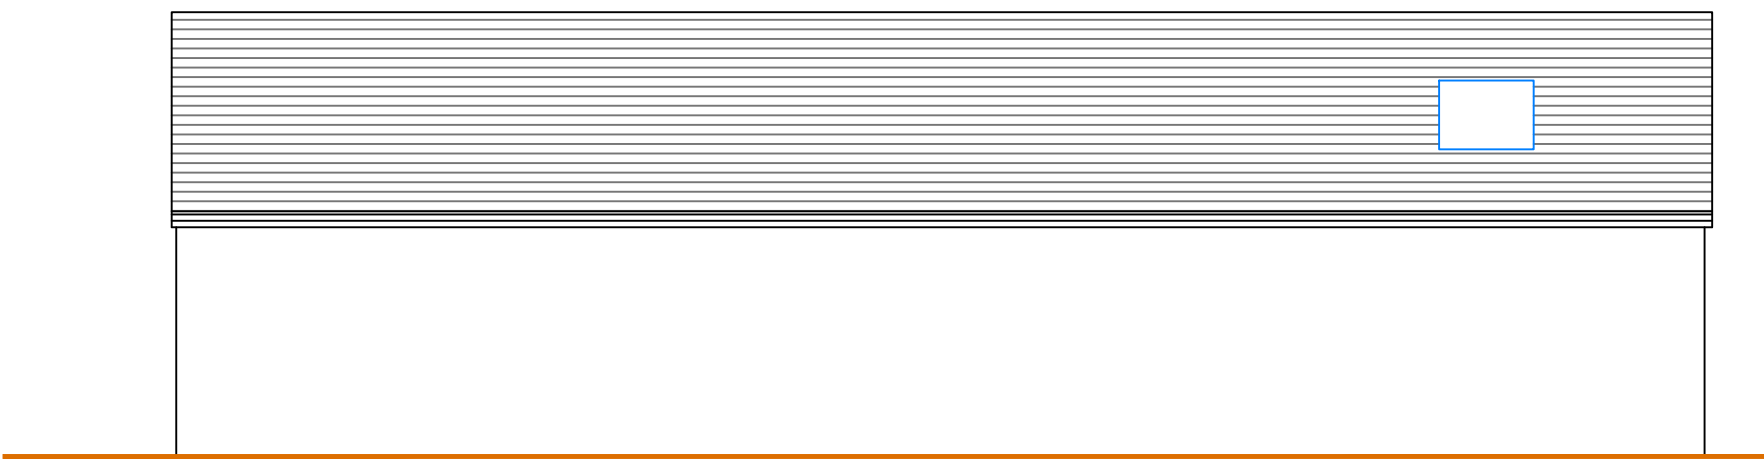


ne elevation

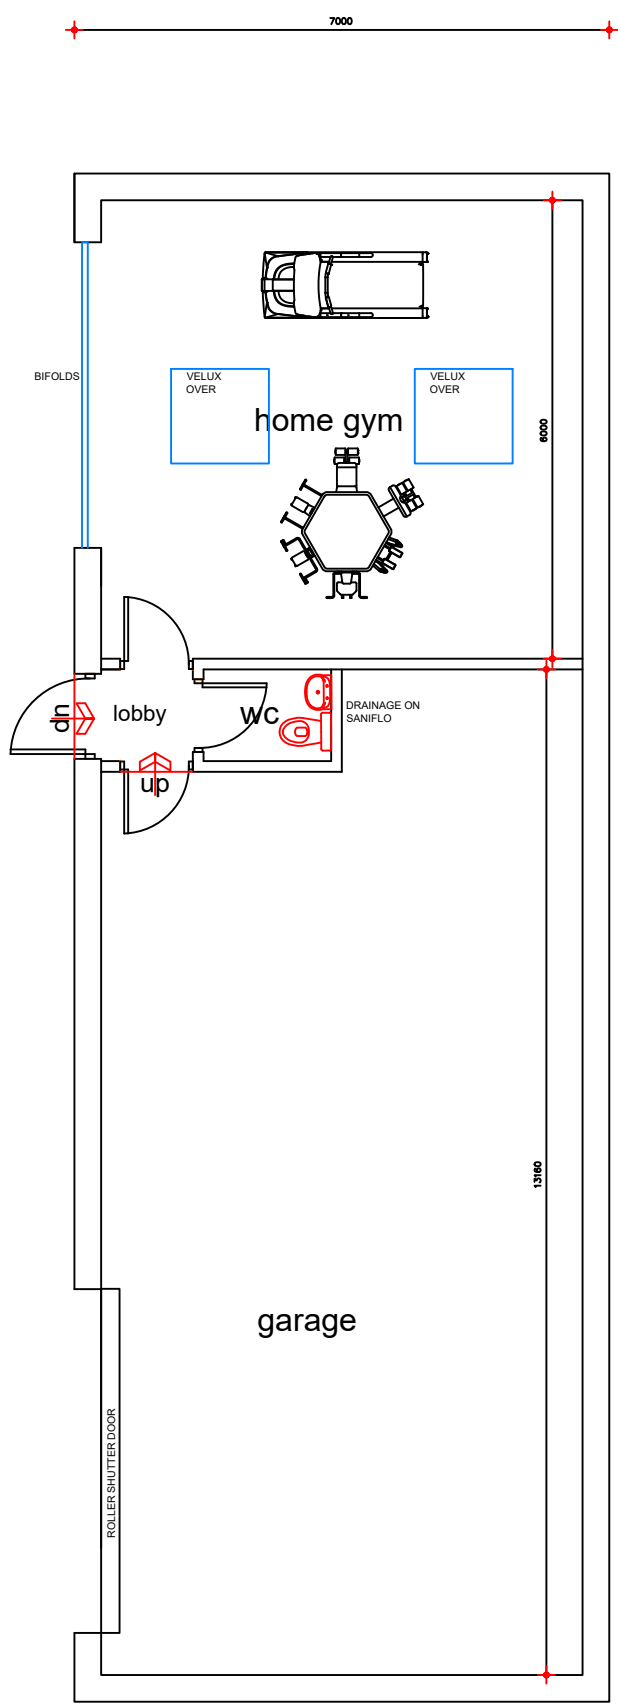


floor plan

 

roof plan

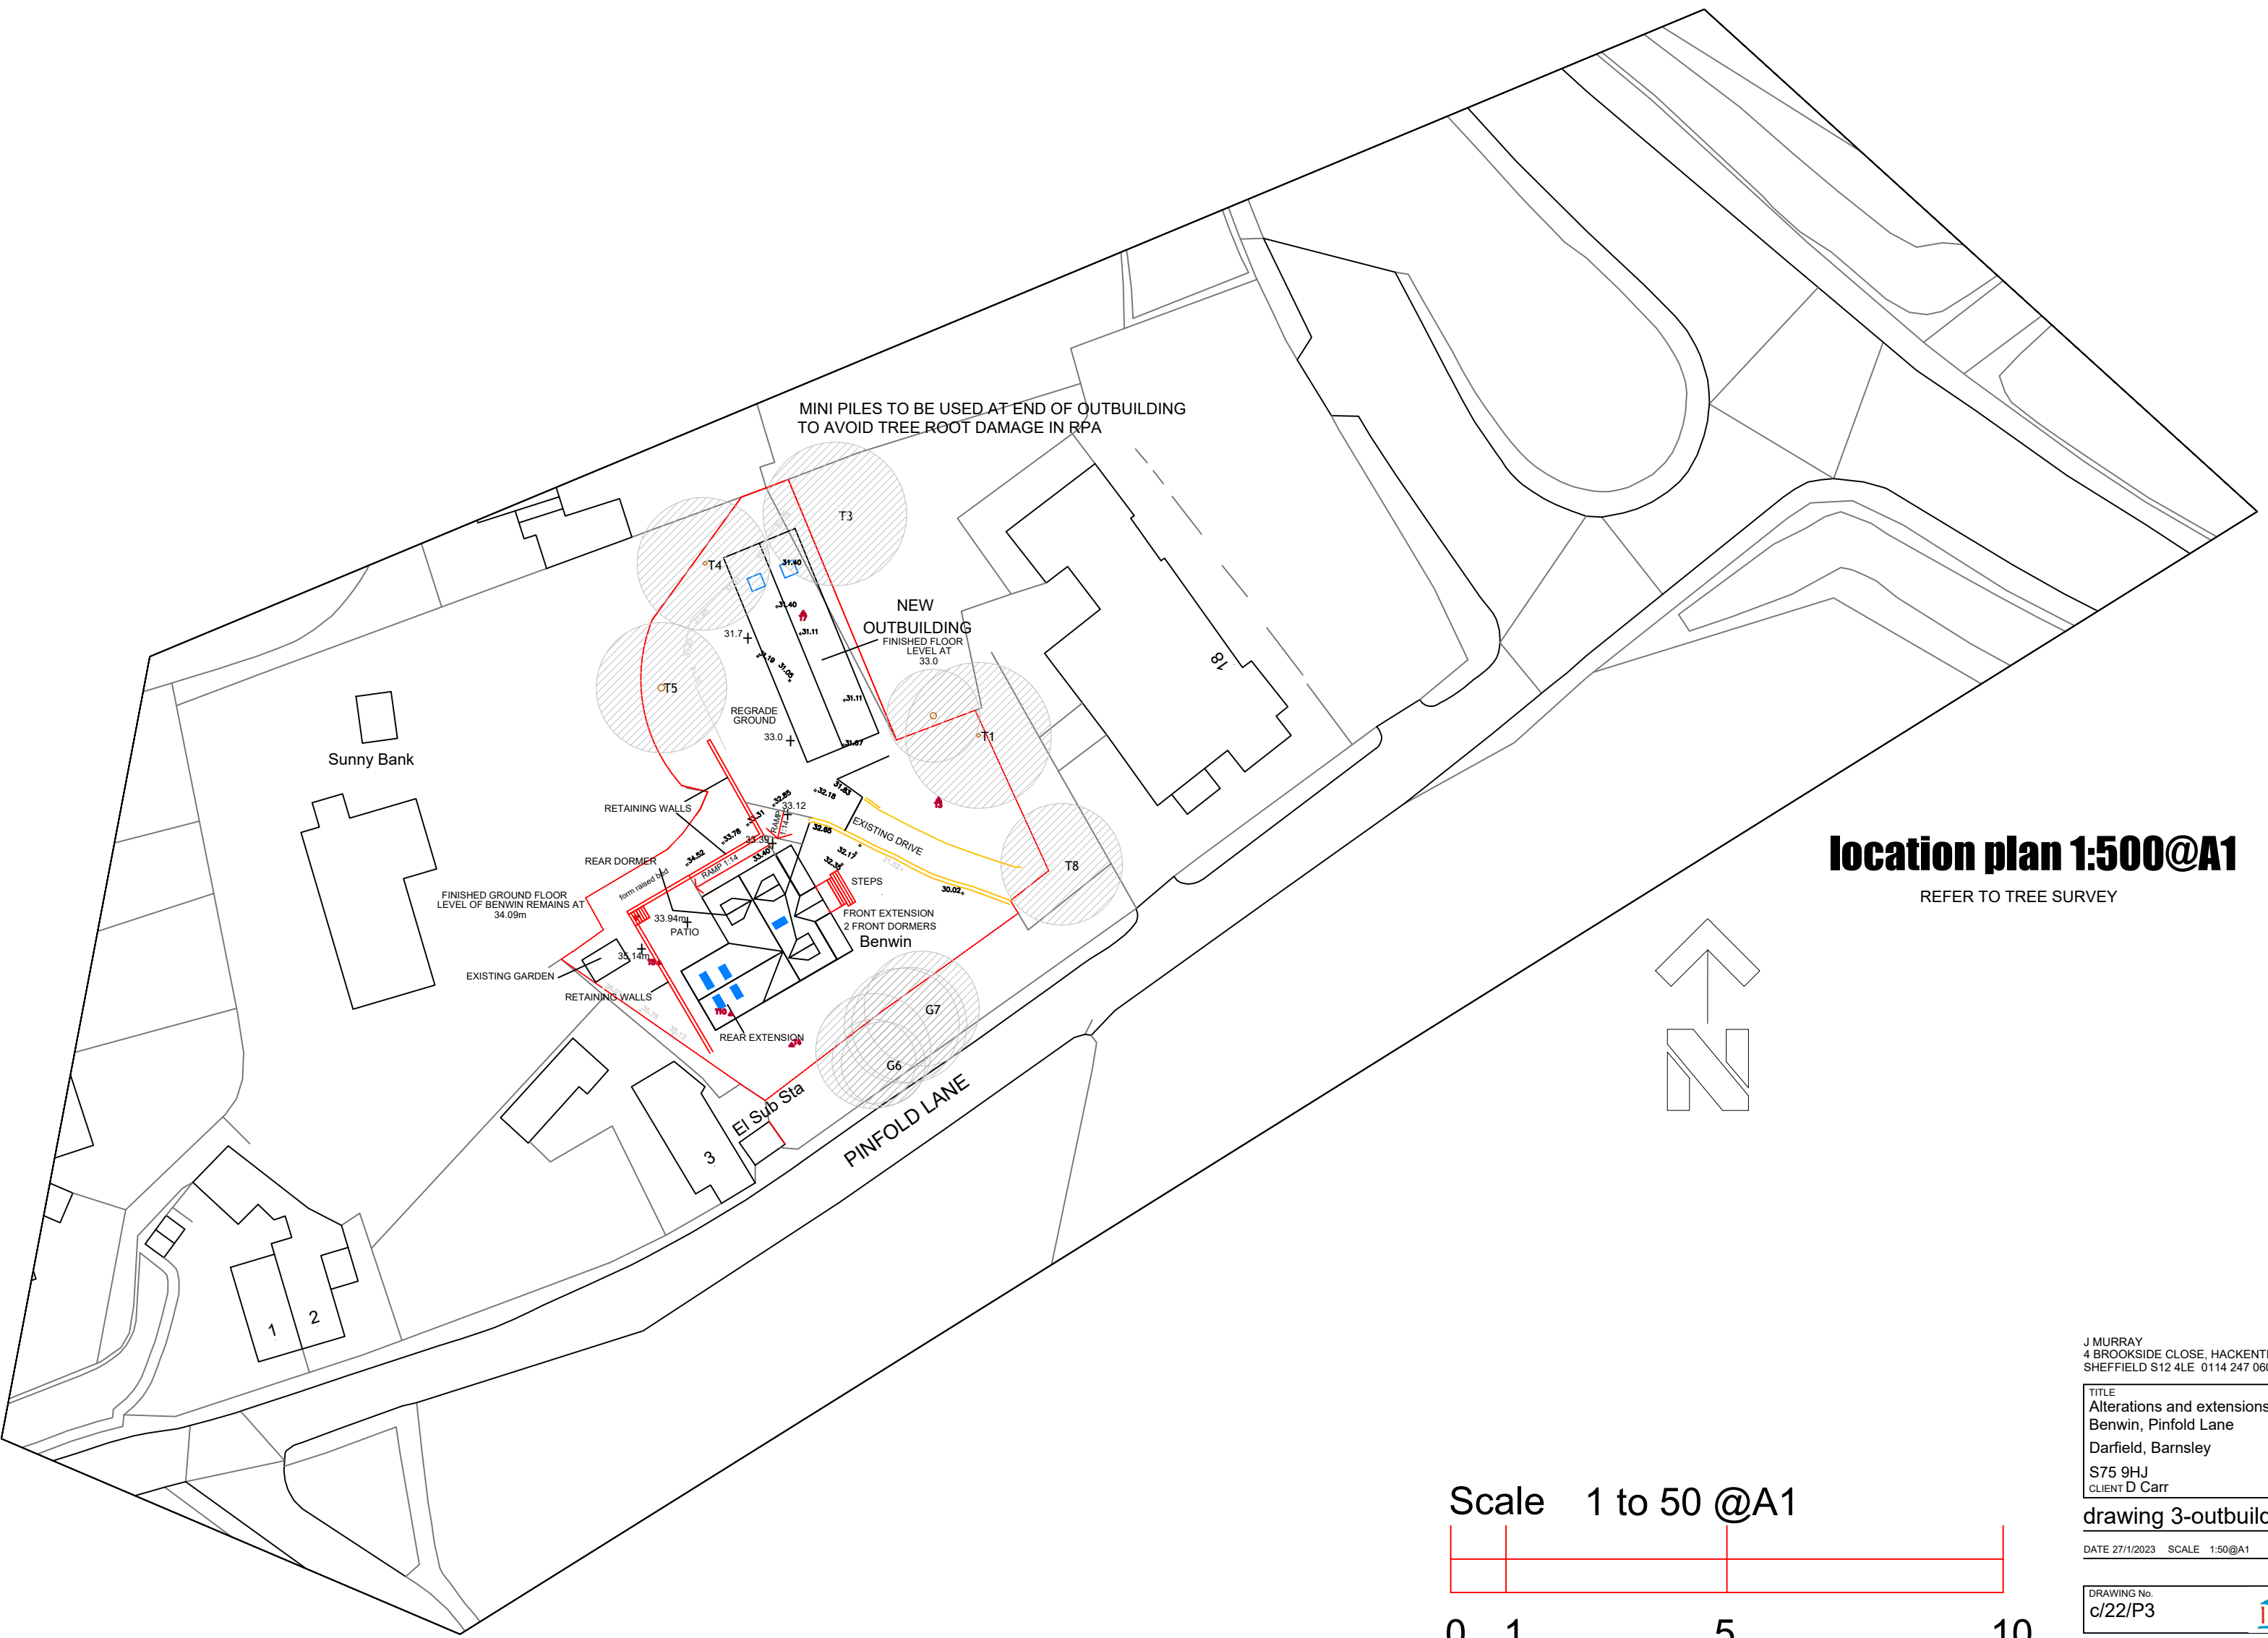

location plan 1:500@A1
REFER TO TREE SURVEY

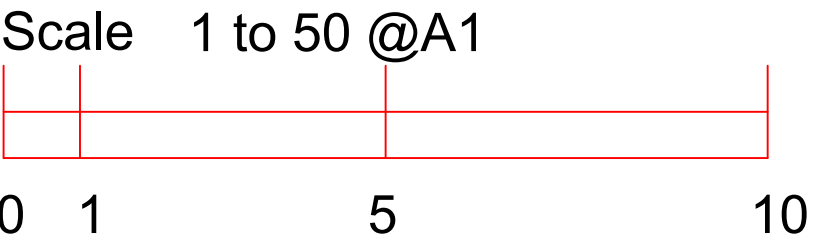

J MURRAY
4 BROOKSIDE CLOSE, HACKENTHORPE
SHEFFIELD S12 4LE, 0114 247 0802

TITLE
Alterations and extensions
Benwin, Pinfold Lane
Darfield, Barnsley
S75 9HU
CLIENT D Carr

drawing 3-outbuilding

DATE 27/10/2023 SCALE 1:50@A1

DRAWING No:
c/22/P3

REVISION