




NOTES
All dimensions must be checked on site and not scaled from this drawing.

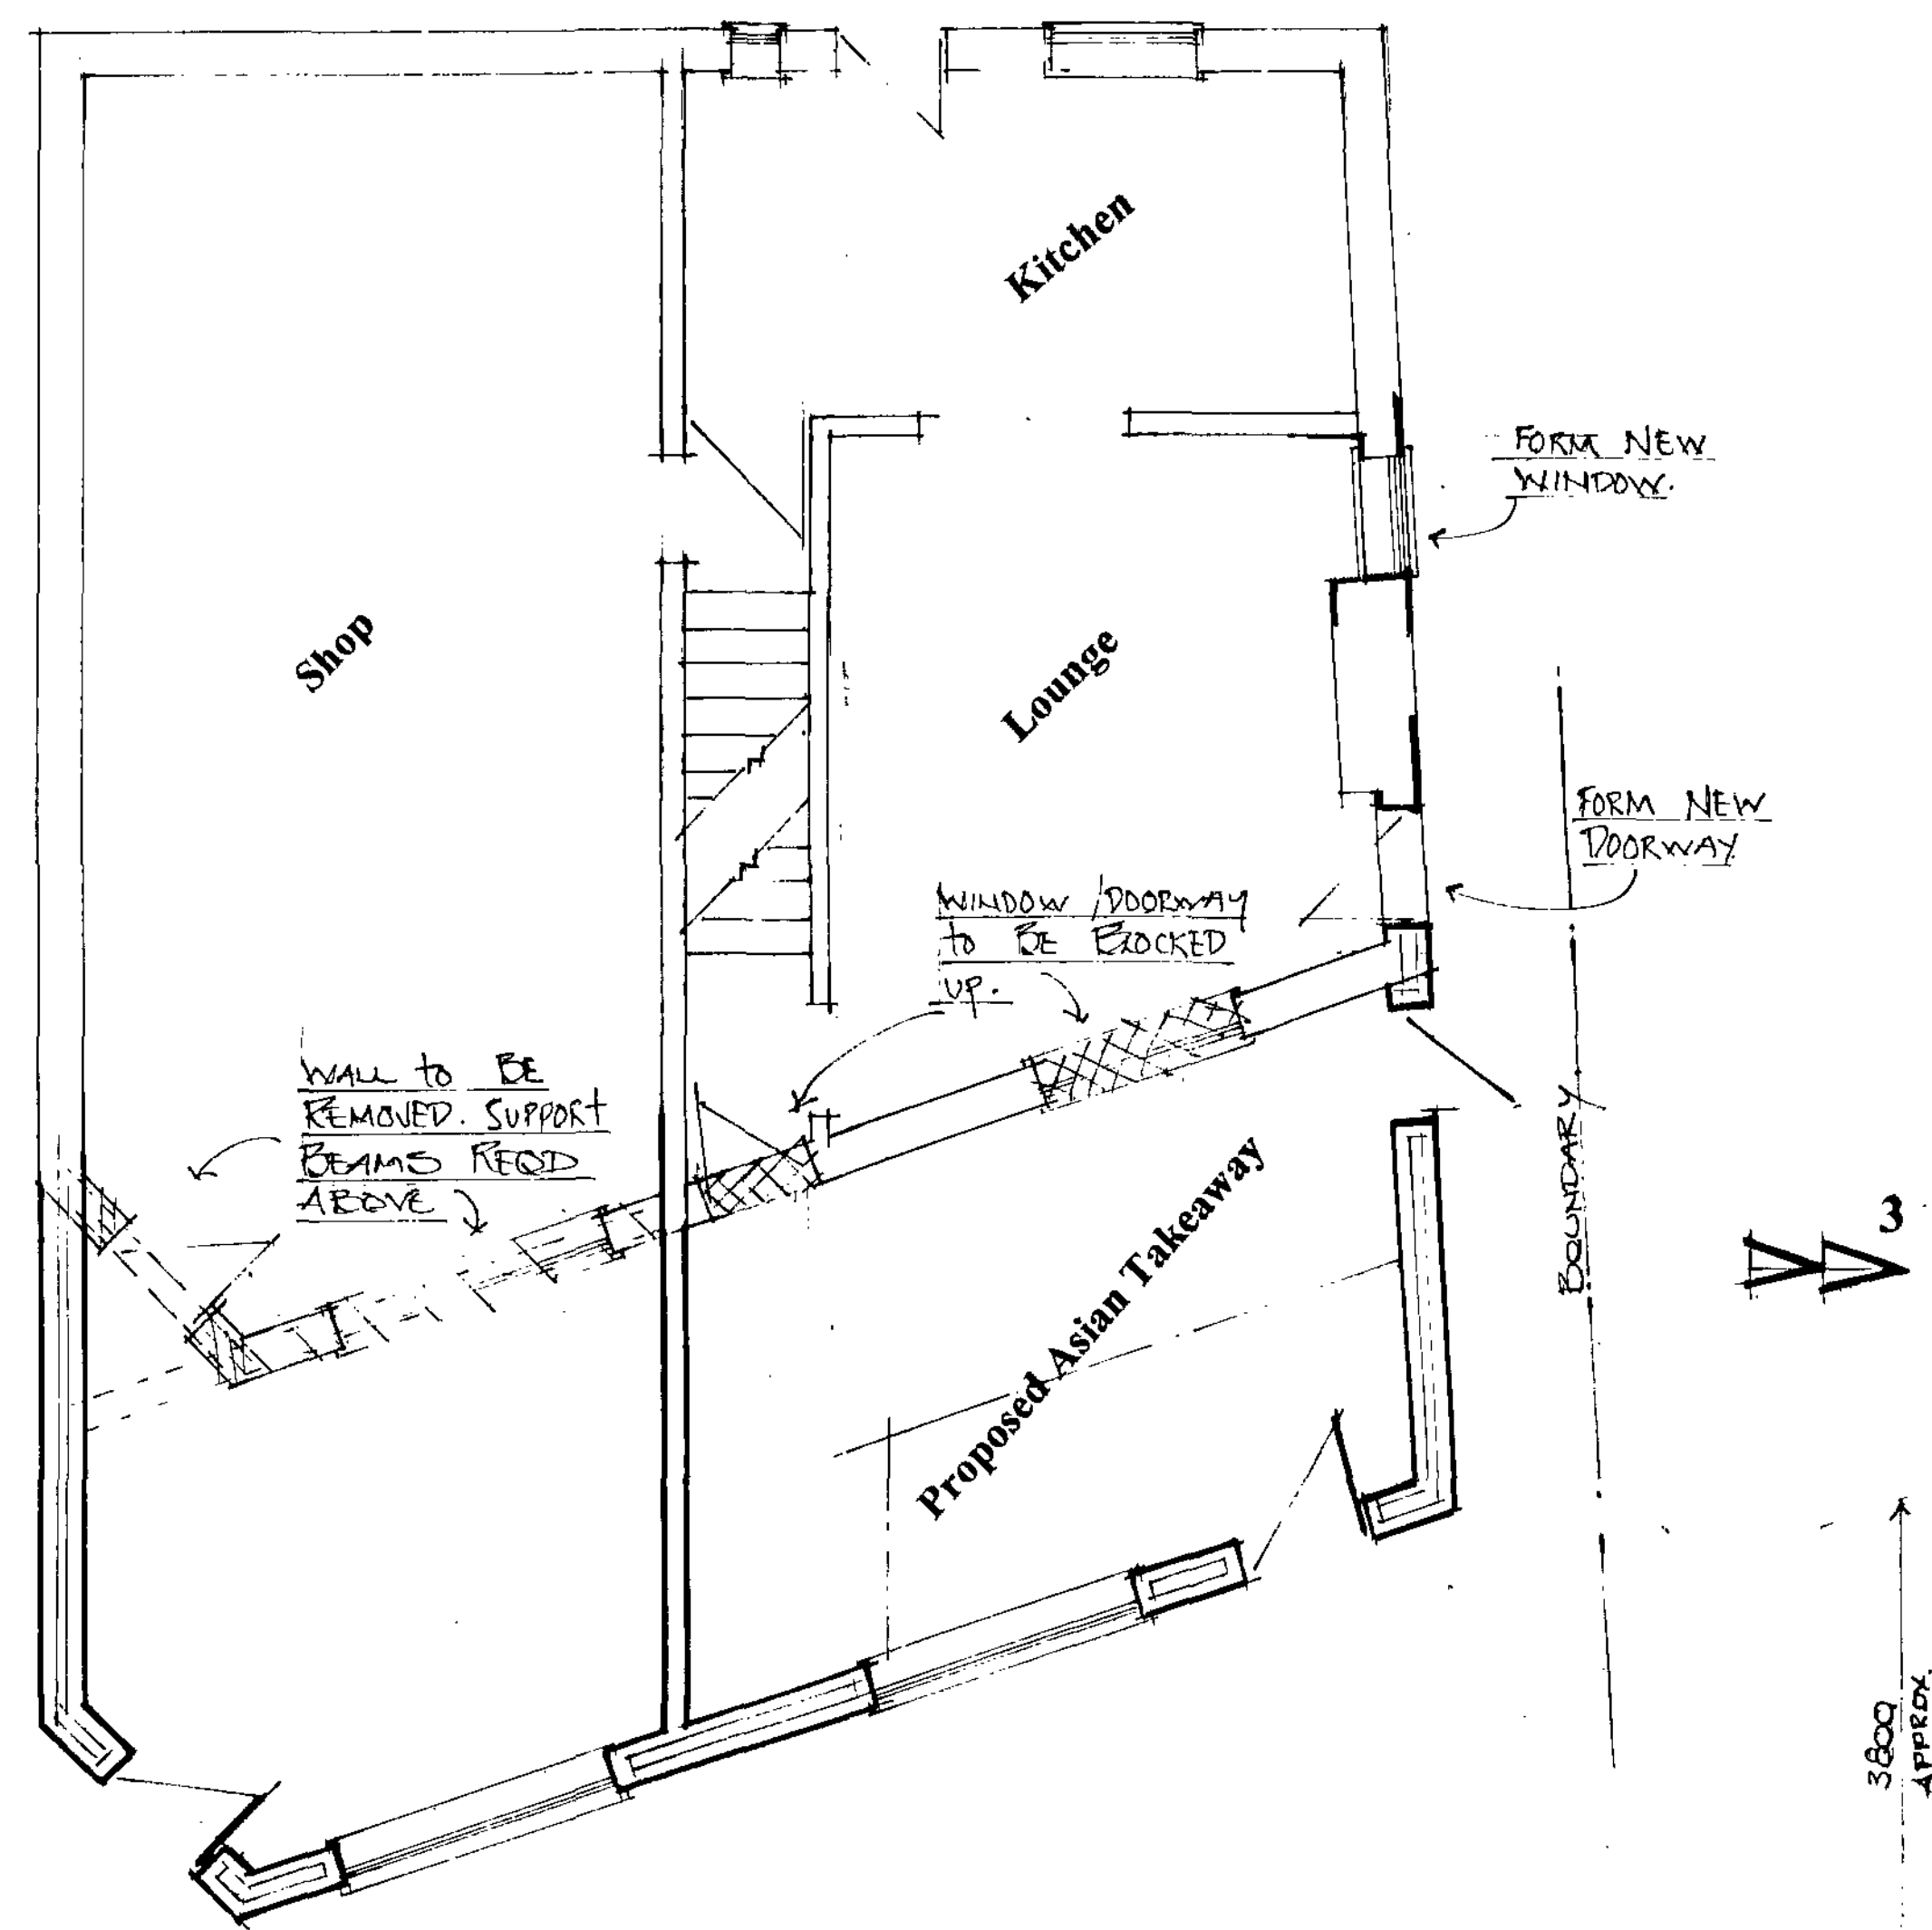


Existing / Proposed Ground Floor Layout

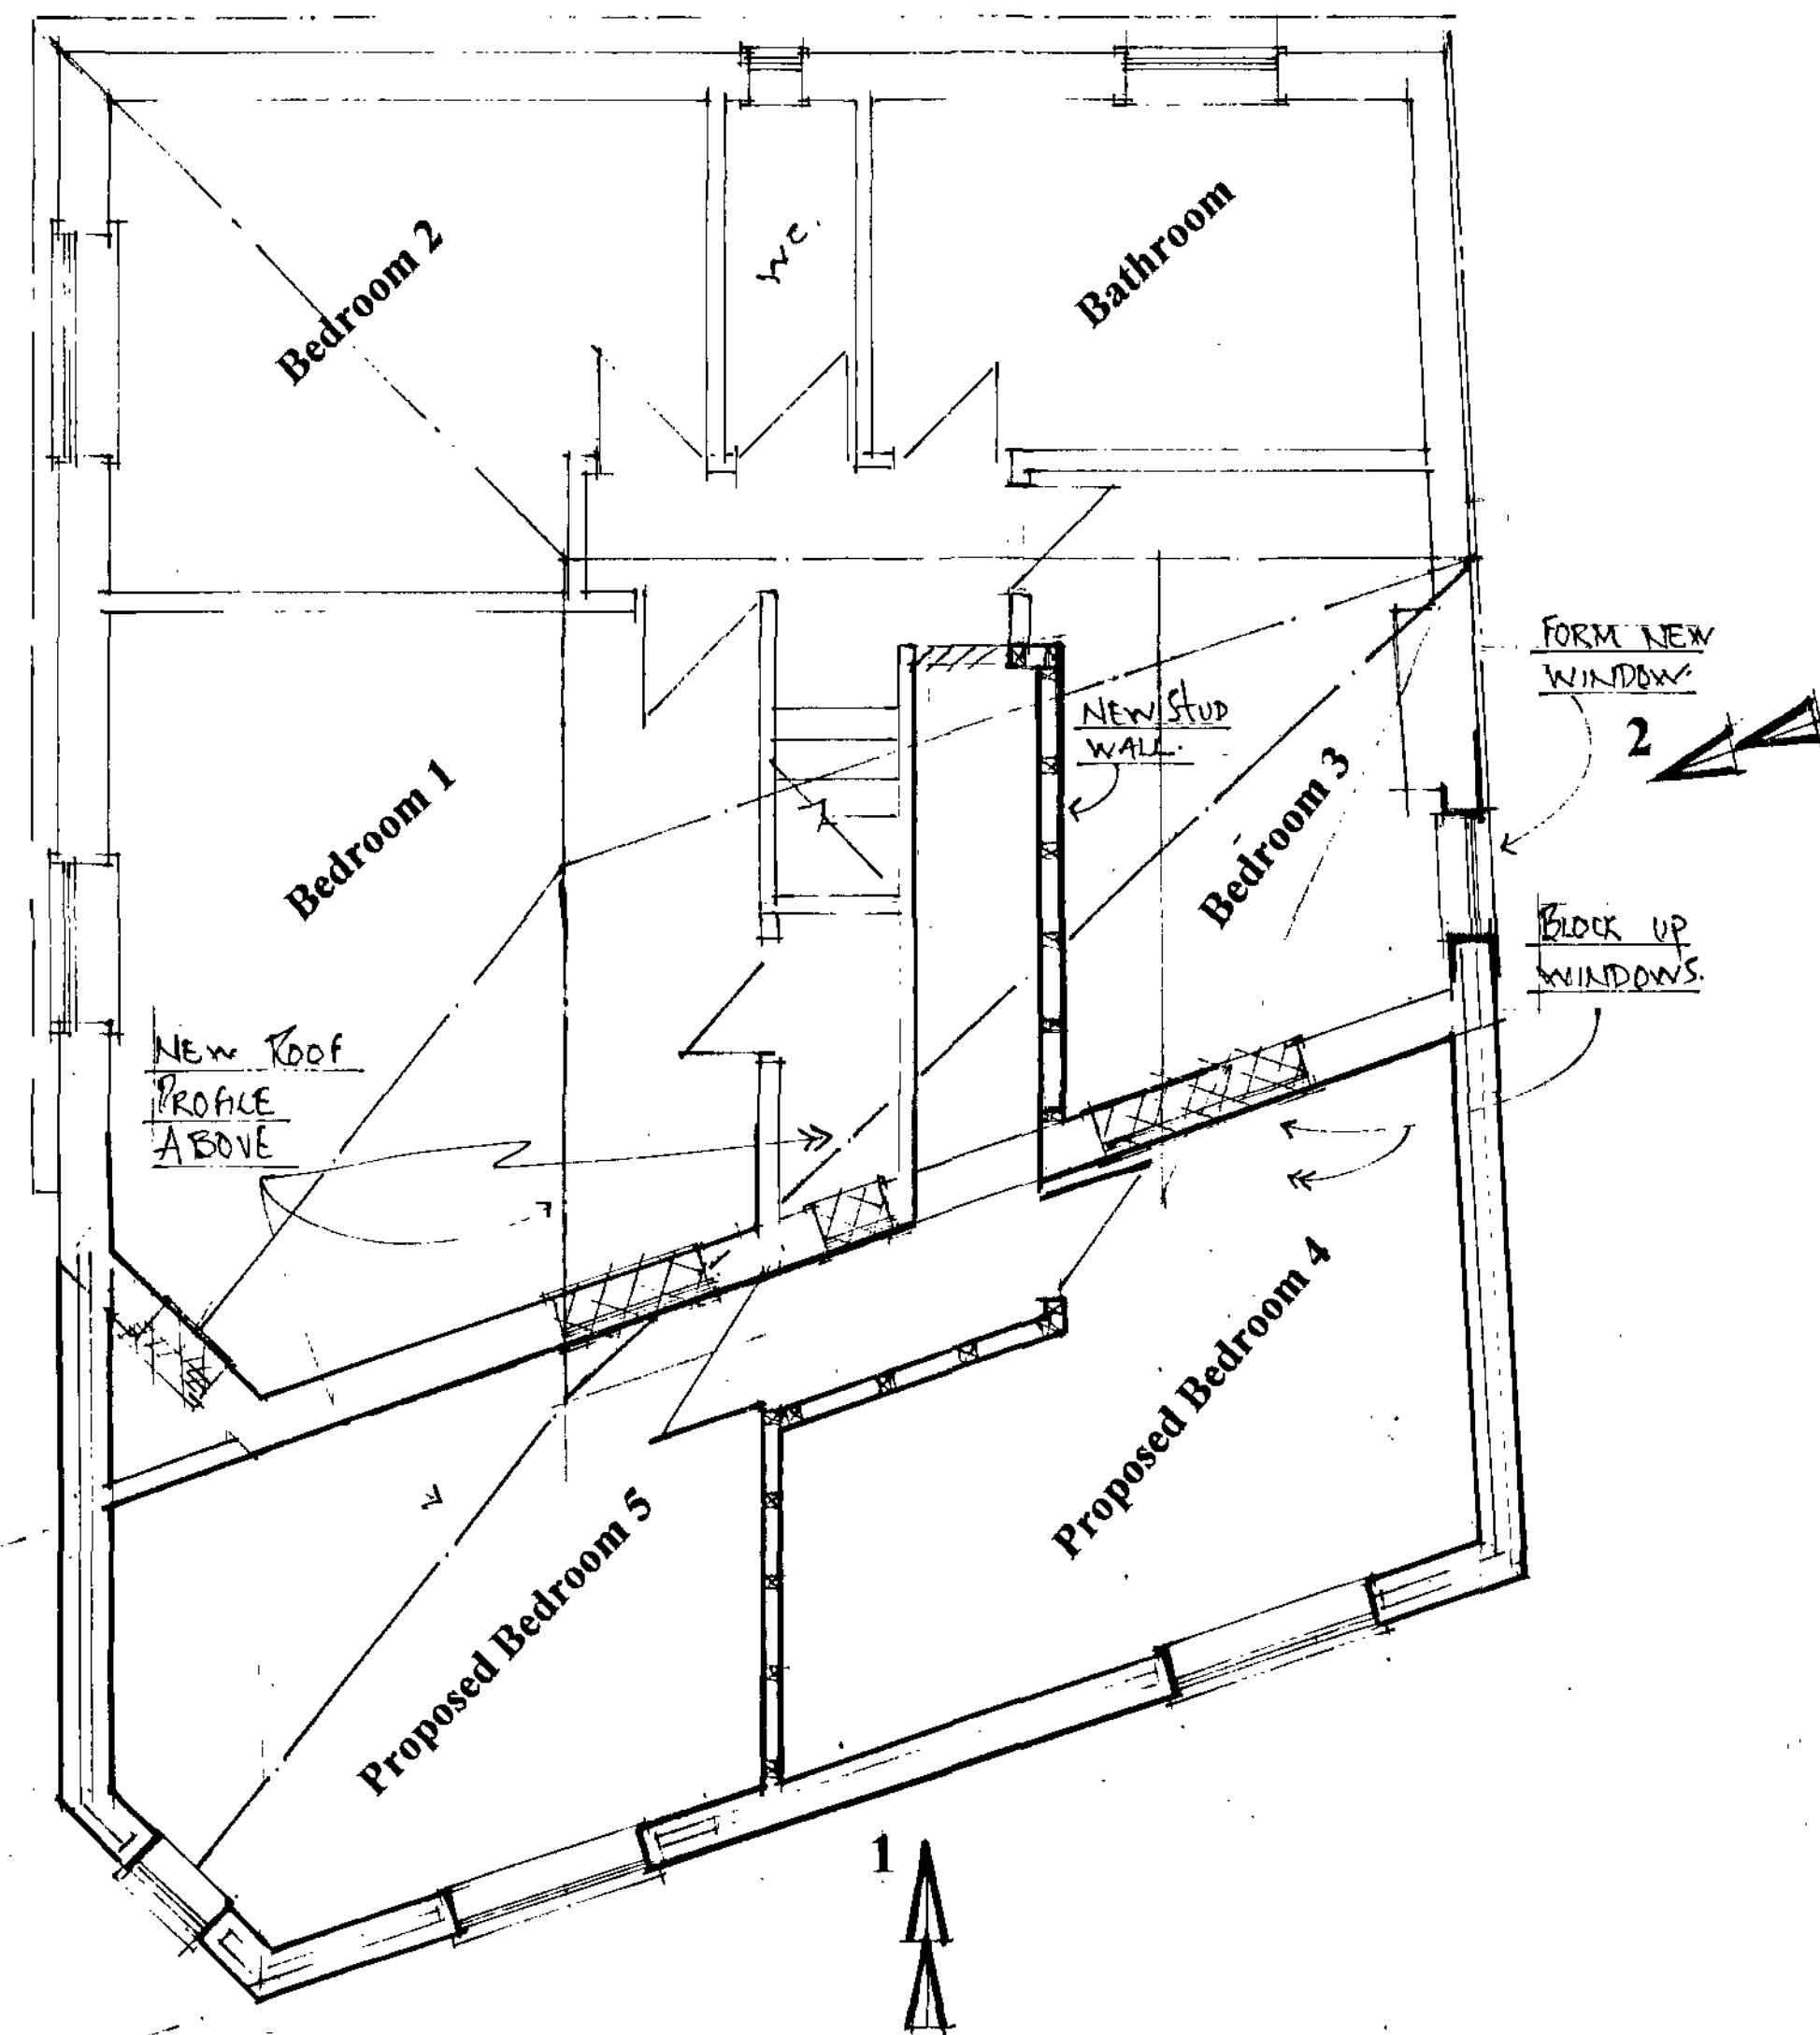


Existing / Proposed First Floor Layout

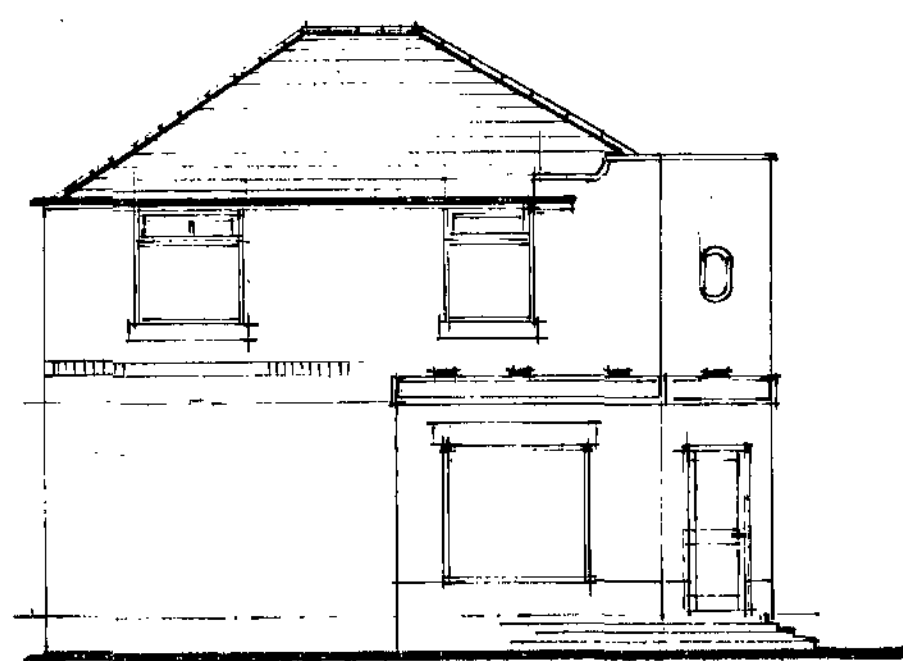

Existing Elevation On 3

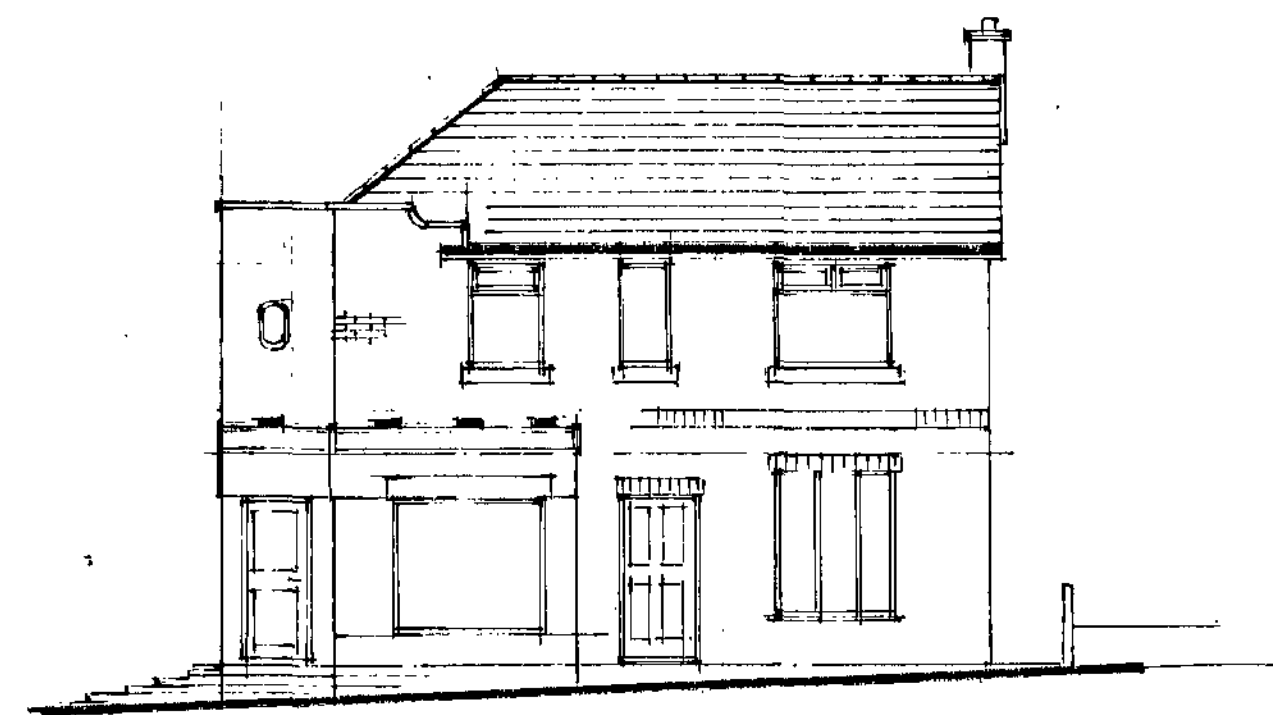


Existing Front Elevation On 1

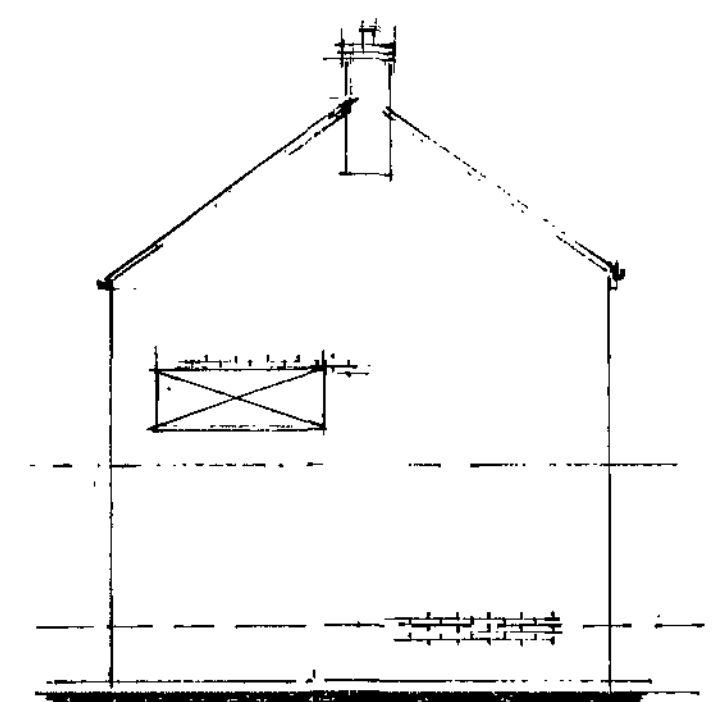


Existing Side Elevation On 2


All Brickwork / roof tiles and windows to match existing.

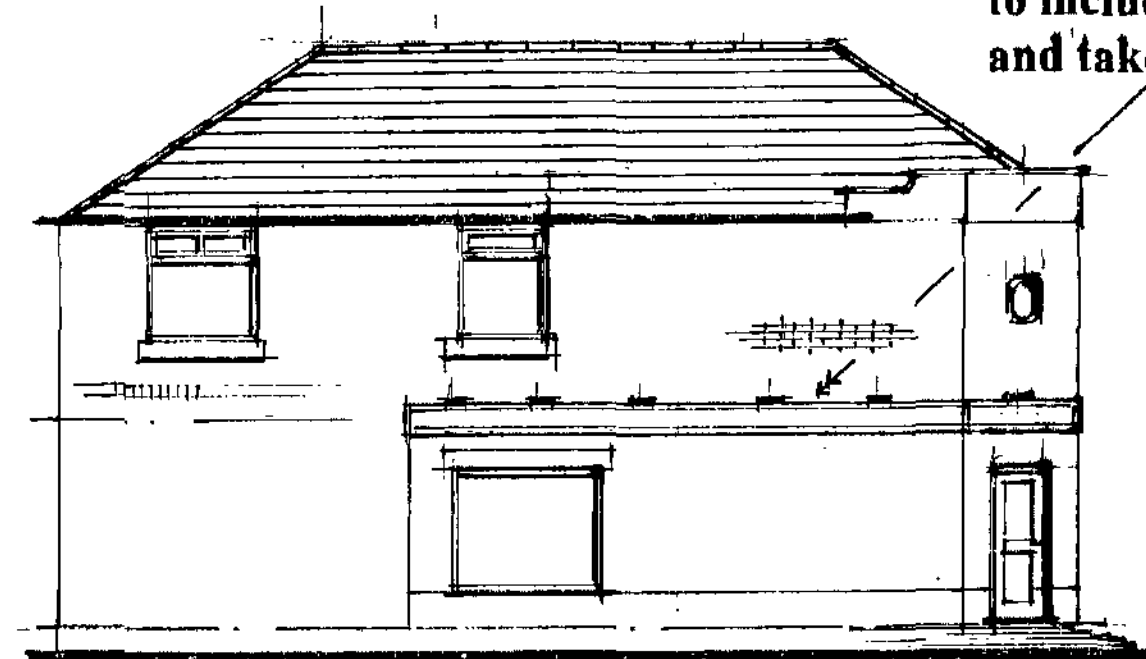

Propose Elevation On 3

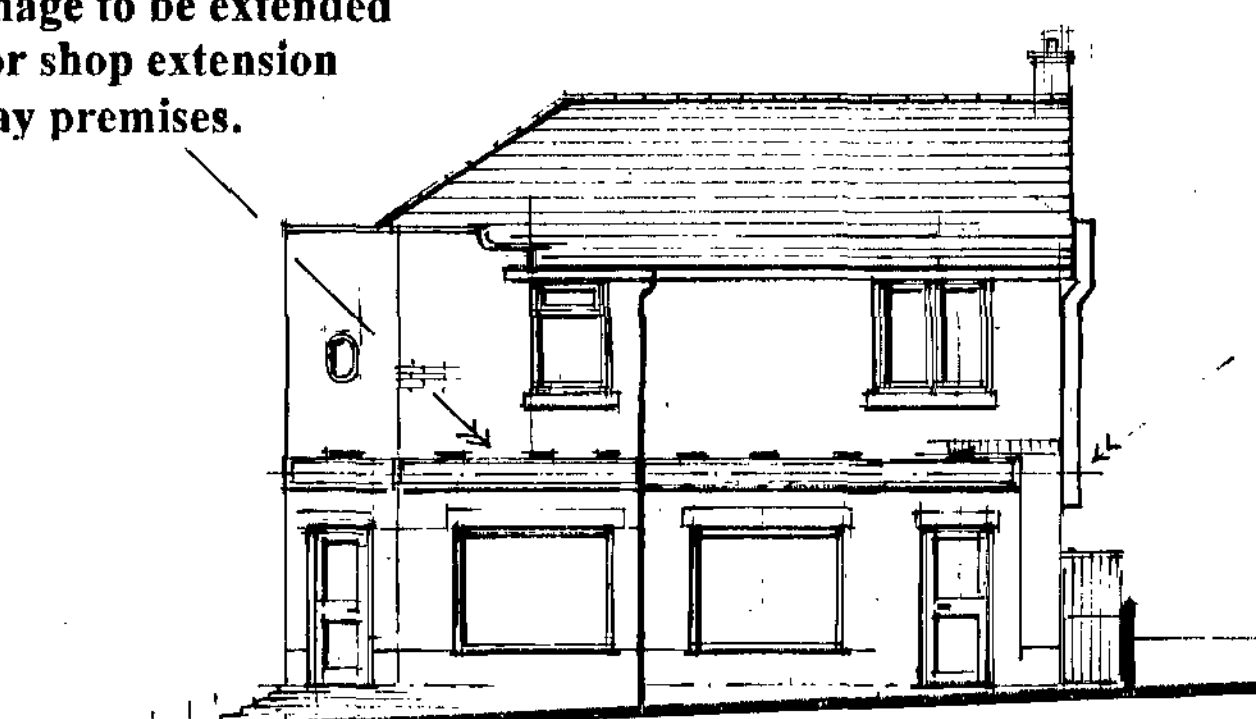

Proposed Front Elevation On 1

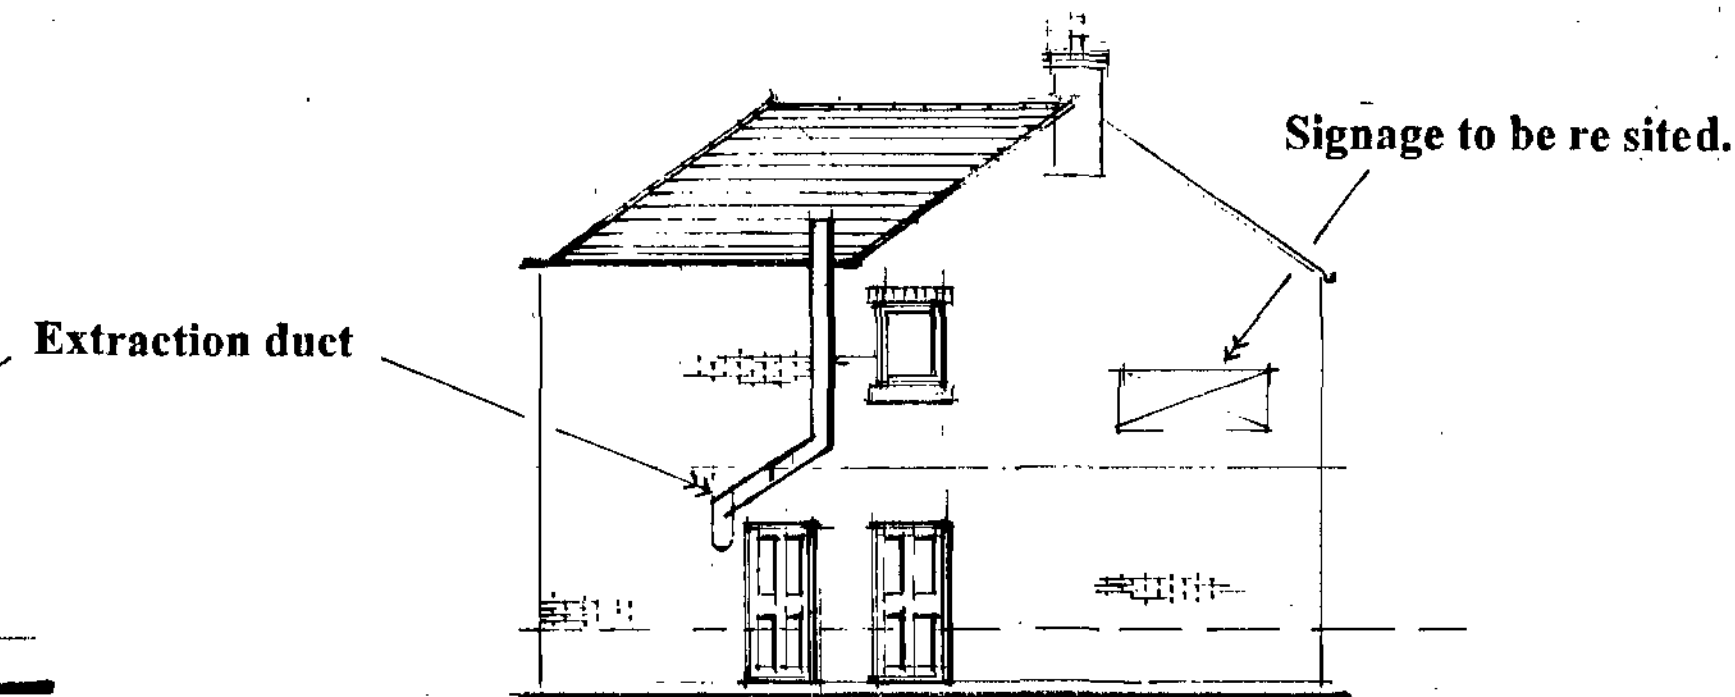


Proposed Side Elevation On 2

24 High Stone Road
Worsborough Common
Barnsley
S70 4DD

Client
Mr S Singarajah

Job Title

Proposed extension to existing shop
and first floor living accommodation.
+
The Introduction of an Asian Takeaway.

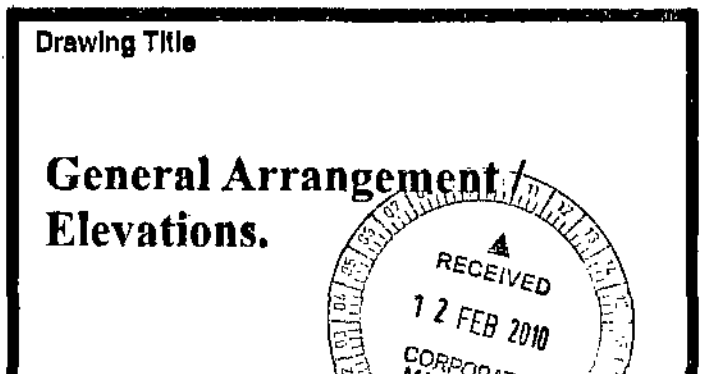

Scale 1 : 50 1 : 100

Date 8.2.10 Drawn by Steve Camps

Drq No. SS / 01