




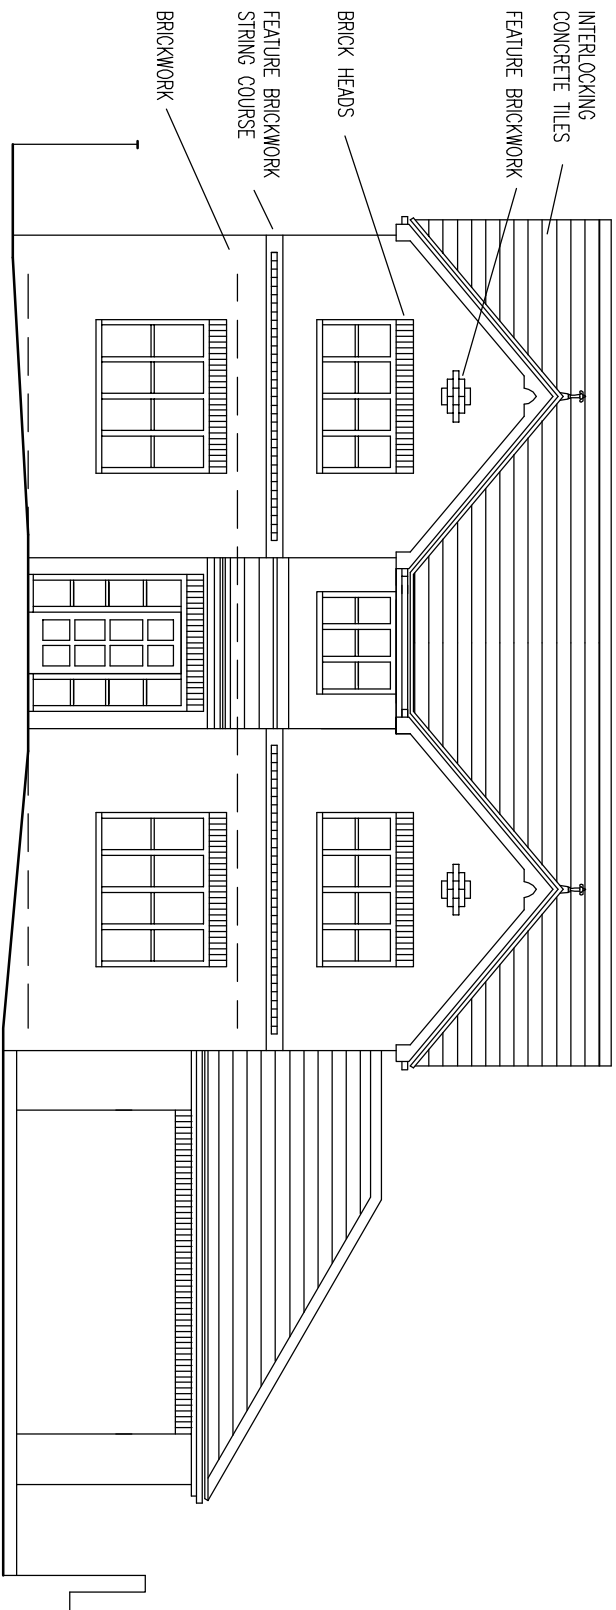


EAST ELEVATION 1:100

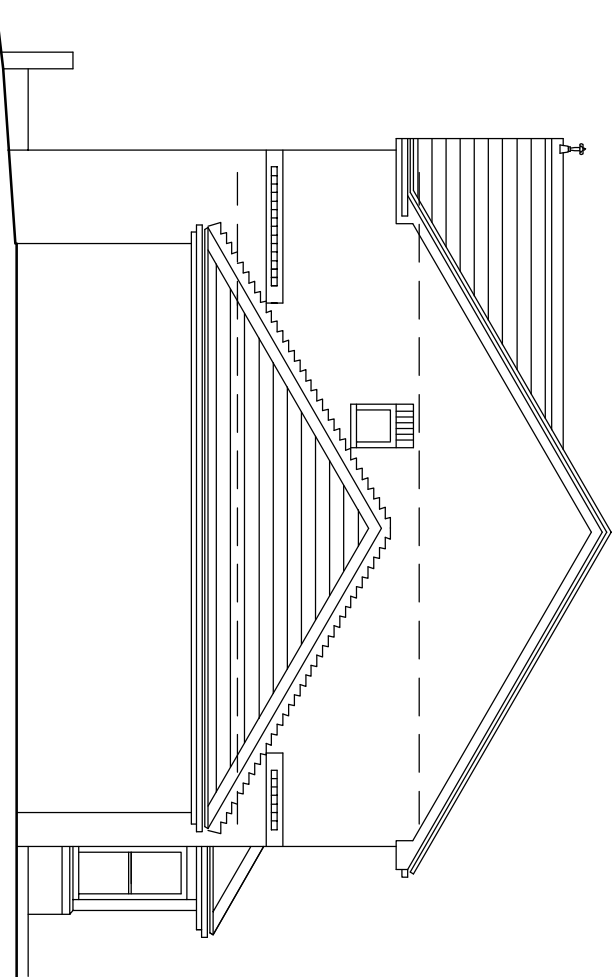


NORTH ELEVATION 1:100

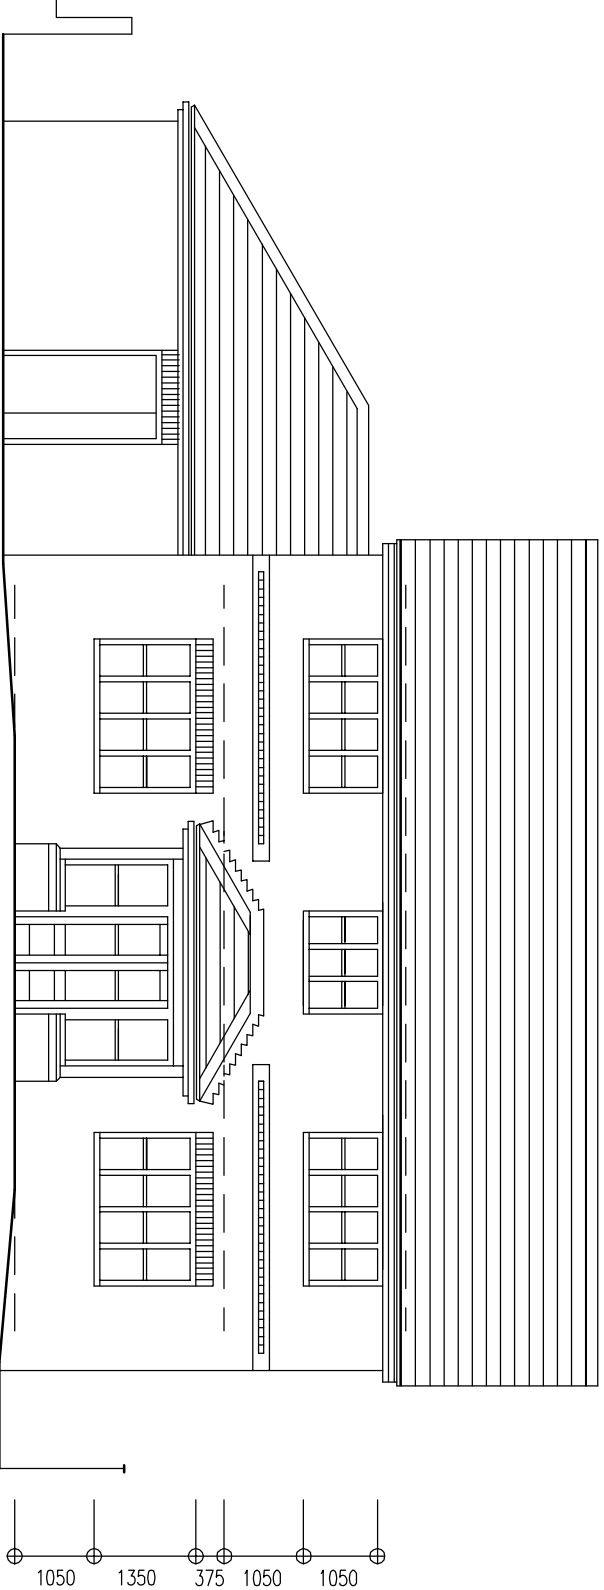


WEST ELEVATION 1:100

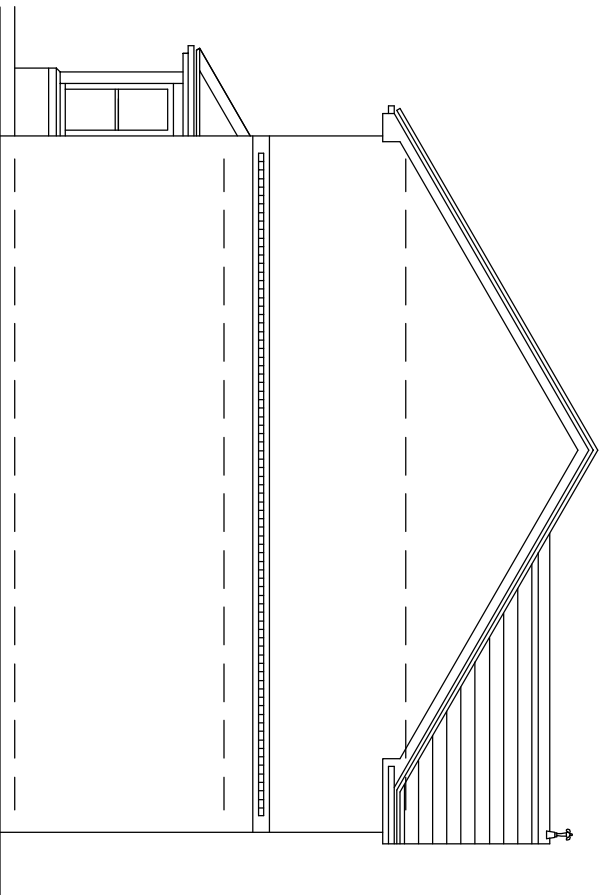

SOUTH ELEVATION 1:100

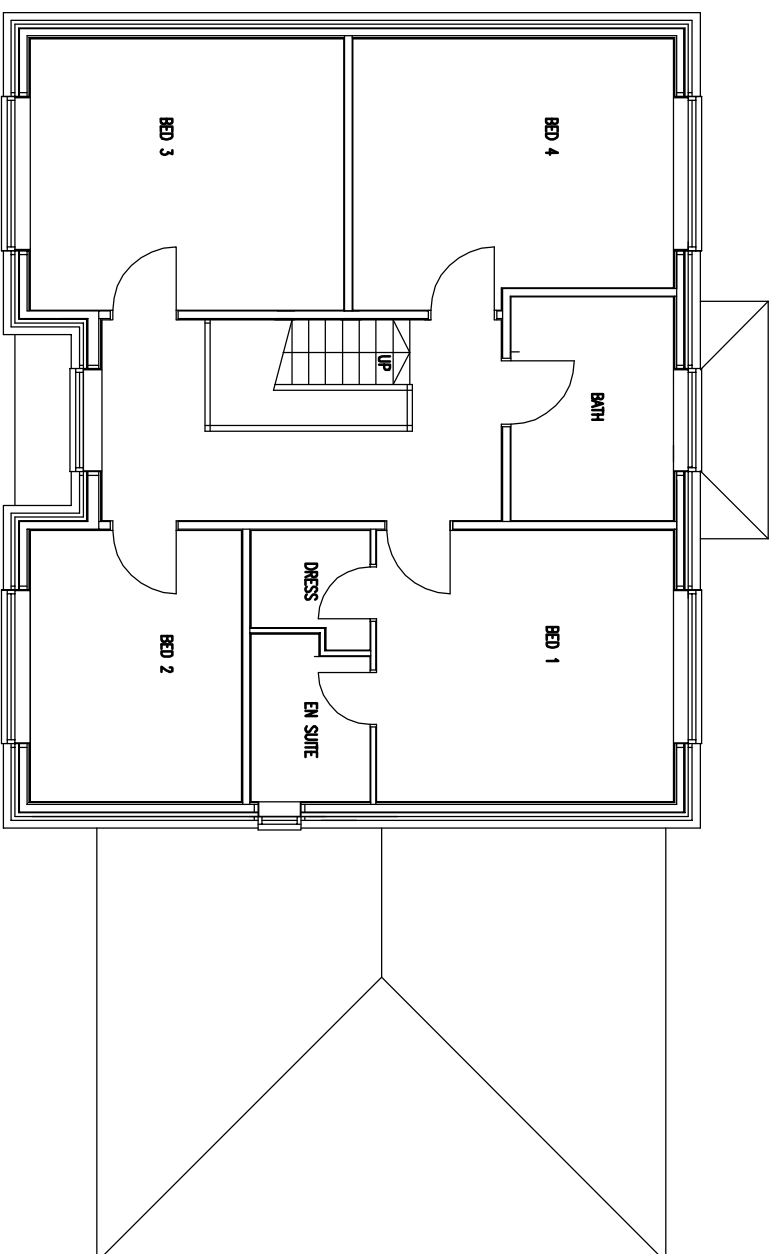

FIRST FLOOR PLAN 1:100

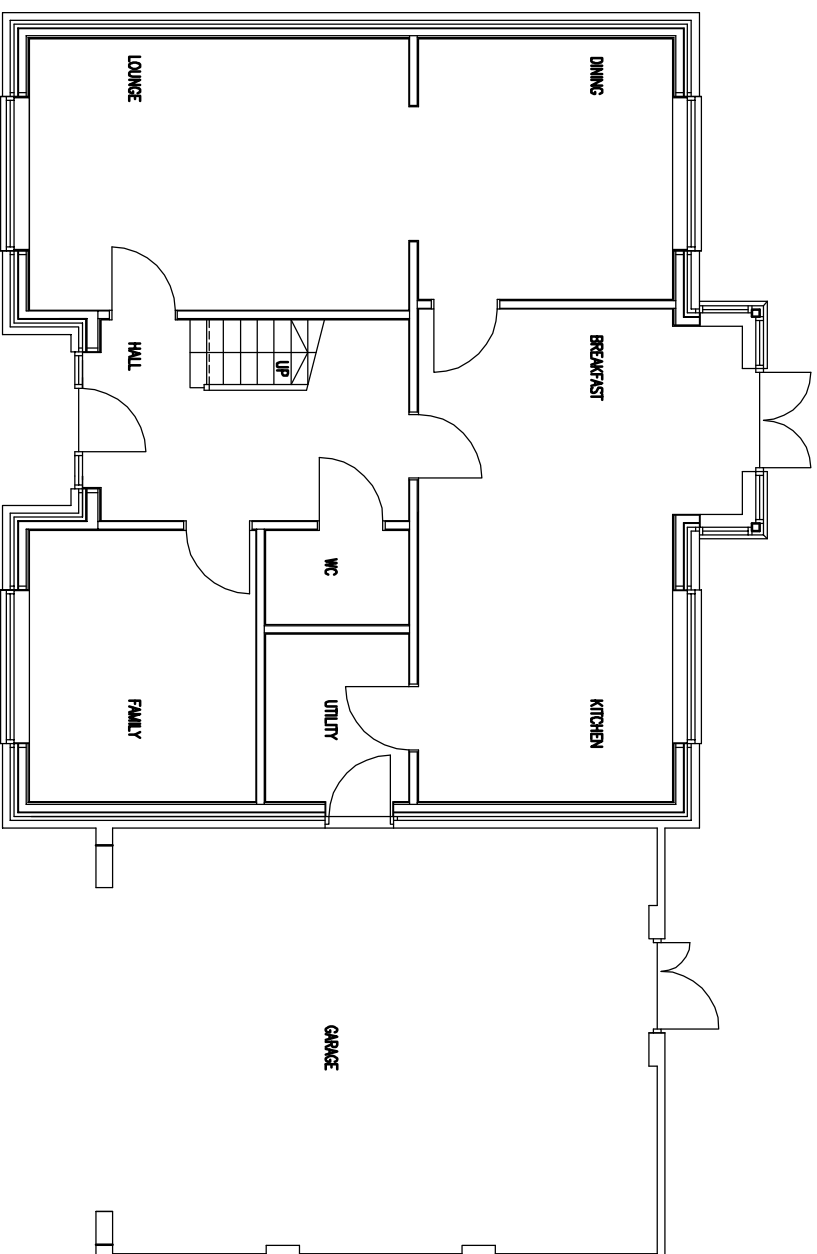

GROUND FLOOR PLAN 1:100

1:100 METRES 0 1 2 3 4 5

Notes:

1. THIS DRAWING AND THE COPYRIGHTS AND PATENTS HEREIN ARE THE PROPERTY OF NUTTALL YARWOOD & PARTNERS LIMITED. IT IS TO BE USED ONLY FOR THE PROJECT AND NOT BE REPRODUCED OR TRANSMITTED IN ANY FORM OR BY ANY MEANS, ELECTRONIC OR MECHANICAL, INCLUDING PHOTOCOPYING, RECORDING, OR BY ANY INFORMATION STORAGE AND RETRIEVAL SYSTEM, WITHOUT PERMISSION IN WRITING FROM NUTTALL YARWOOD & PARTNERS LIMITED.
2. CONTRACTORS AND SUB-CONTRACTORS MUST CHECK AND CONFIRM ALL DIMENSIONS AND LEVELS BEFORE STARTING WORK.
3. CONTRACTORS ARE RESPONSIBLE FOR OBTAINING THE NECESSARY PERMITS AND APPROVALS FROM THE LOCAL AUTHORITY BEFORE STARTING WORK.
4. ALL DIMENSIONS ARE TO FACE UNLESS OTHERWISE SPECIFIED.

Revisions:

Date	Suffix	Description
28/2/12	A	HOUSE & GARAGE DWG'S
29/2/12	B	SCALE

Revisions:

Date	Suffix	Description

NUTTALL YARWOOD & PARTNERS LIMITED

CHARTERED ARCHITECTS

120 Main Street, Bury - in - Wharfedale, LS29 7JX, Tel: 01943 864441 Fax: 01943 862300 e-mail: info@nyarchitects.com

Project: DEMOLITION OF EXISTING & ERECTION OF NEW DWELLING 30 CHURCH ST. ROYSTON Client: MR. S. WHEATLEY

Drawing Title: PLANS ELEVATIONS Date: FEB. 12 Scale: 42 @ 1:100

Ref: 42/50 Dwg. No. PIB Rev. B



BRISTOL LEEDS BRISTOL