


1st Floor Plan for Proposed Extensions 52 Wingfield Rd
Armsley South, Bardsley, S71 3PL

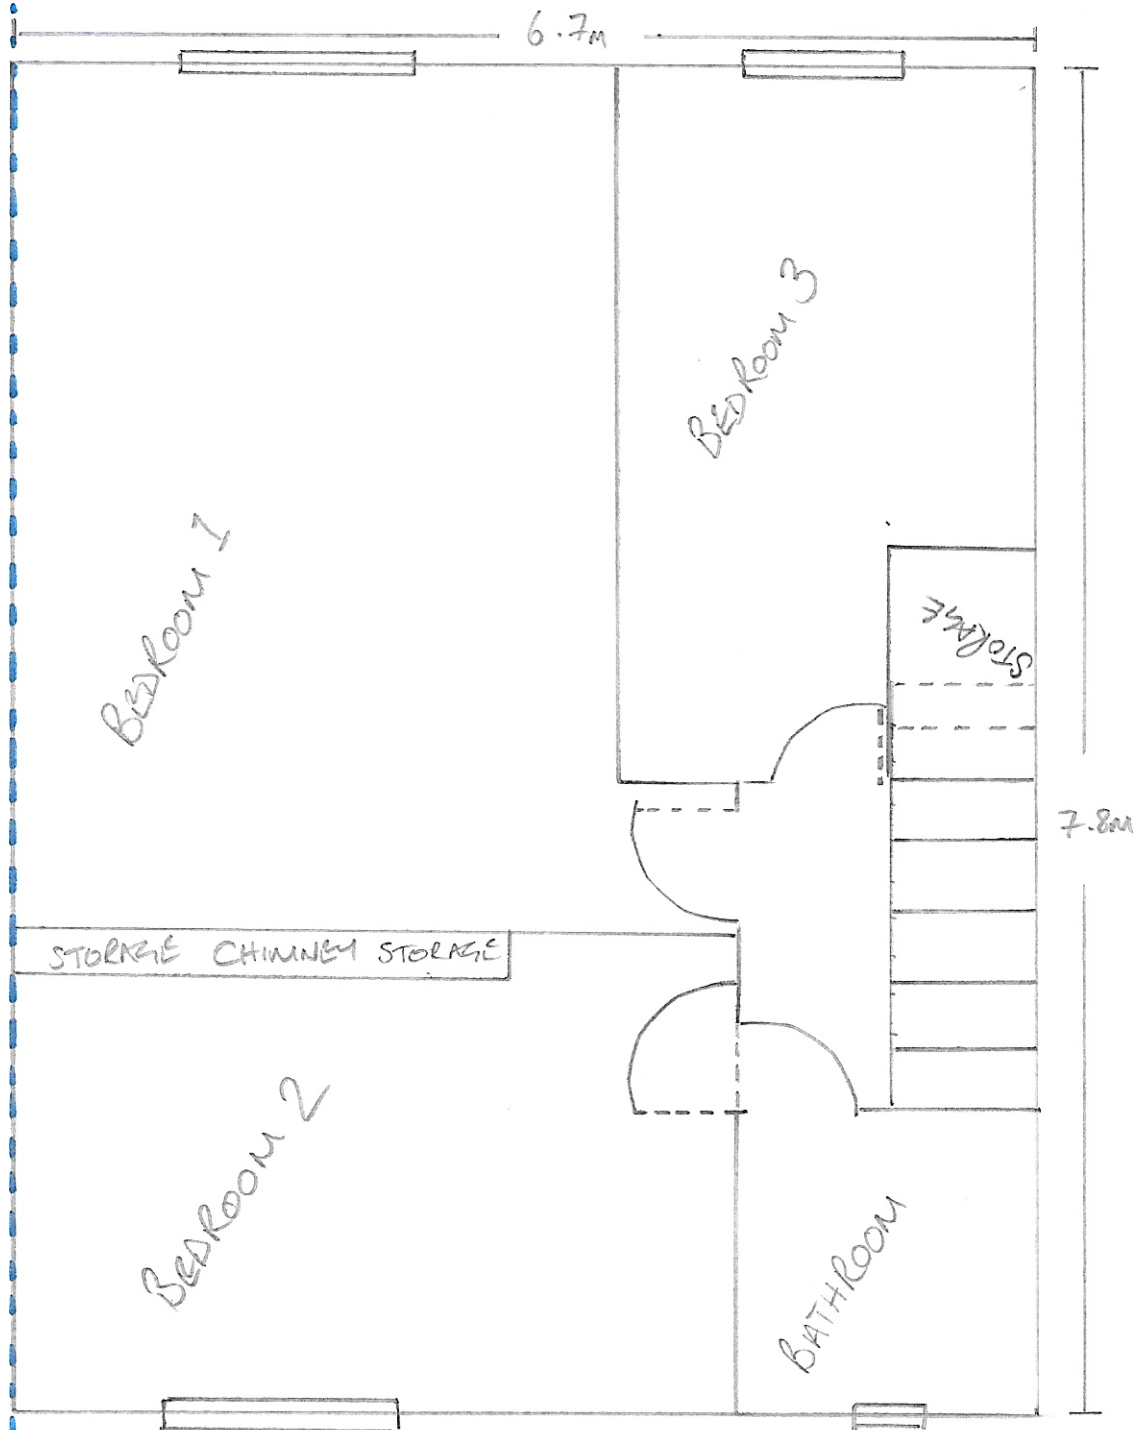

KEY

----- Property Boundary Line

Scale 1:50

1 = 10mm

TO REAR

V