



Harris R. Harris F.C.S.D.
M. E. Harris B.A.(hons)
design & construction

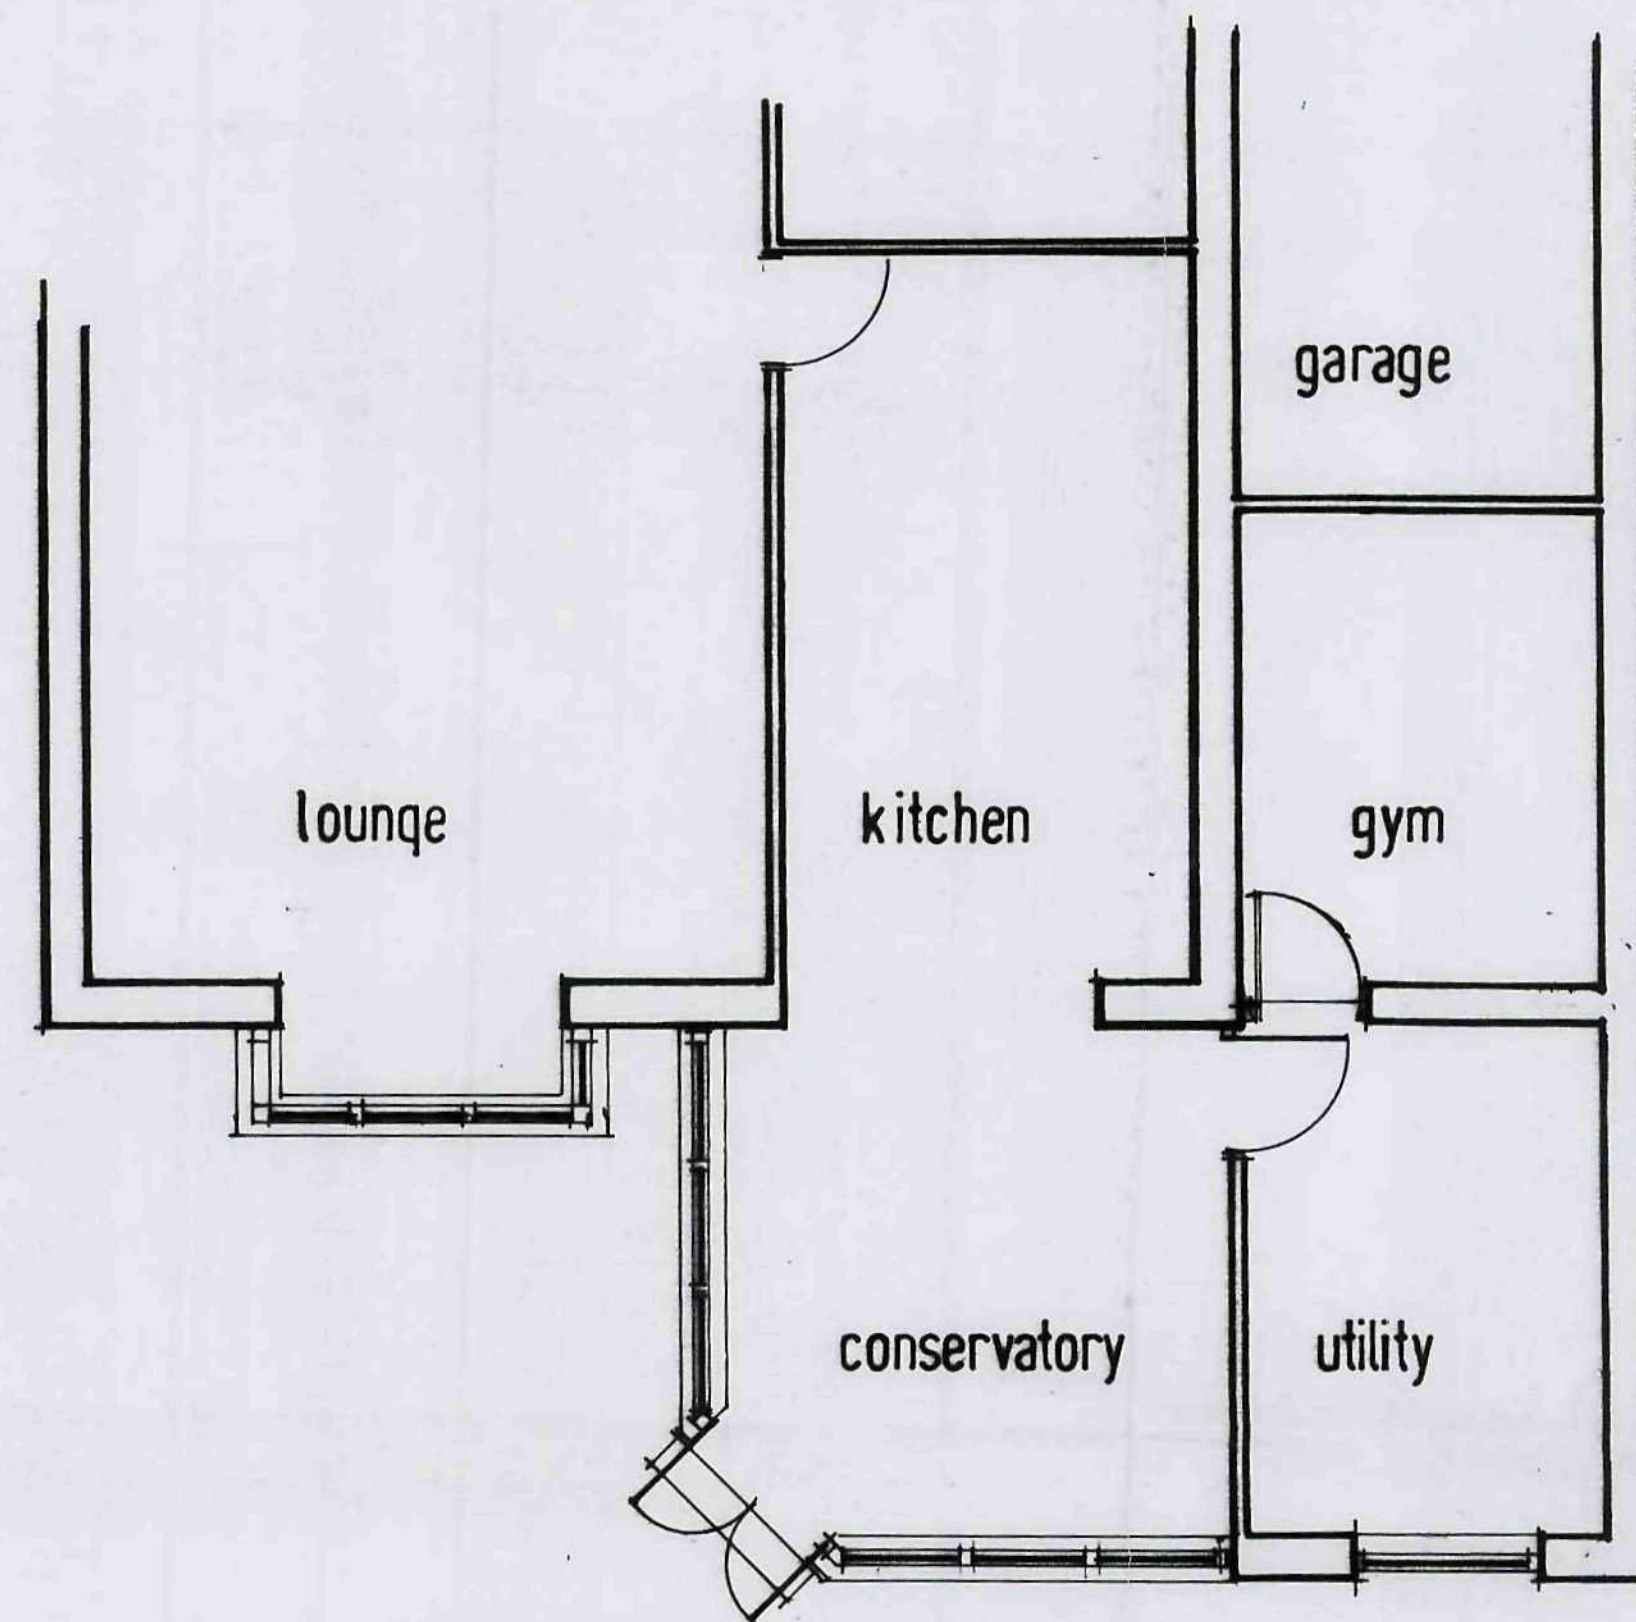

GROUND FLOOR PLAN EXISTING

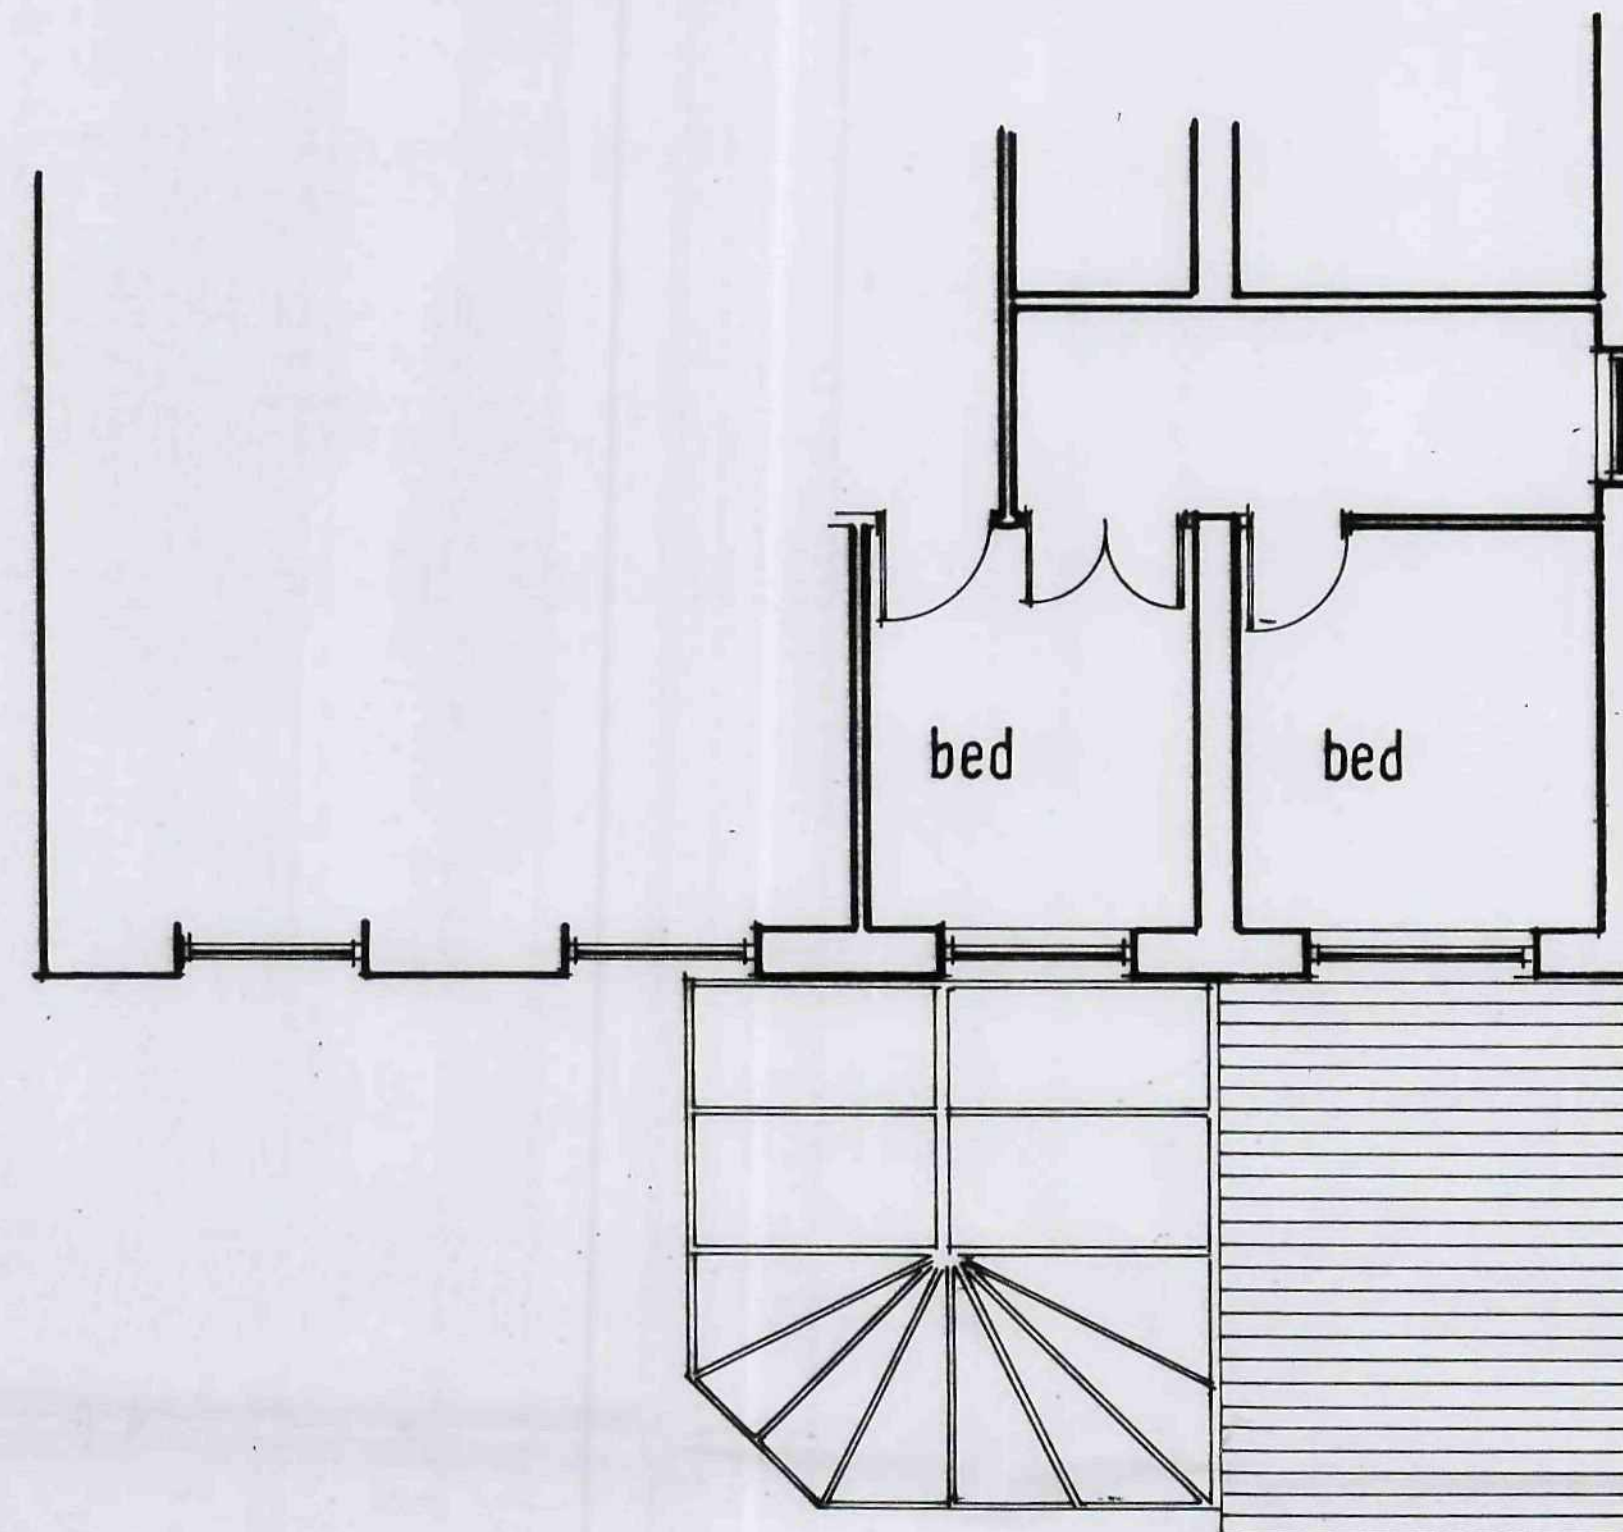

FIRST FLOOR EXISTING



REAR ELEVATION EXISTING



AS EXISTING

NO 1 WHINBY CROFT
DODWORTH
S75 3TN

SCALE 1:50

DATE NOV 2011

DRAWN HARRIS

2011:69:01

Millé design

R. Harris F.C.S.D.
M. E. Harris B.A. (hons)
design & construction

Architectural planning,
building & interiors
tel: & fax:
0114 2886929