
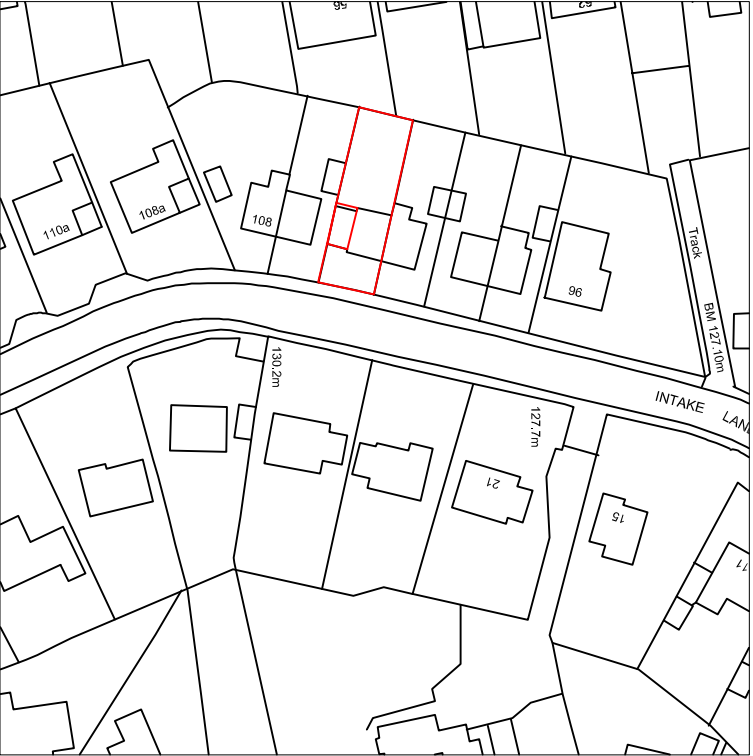



Drawing No.	Rev No.
MMD001 -001	

DO NOT SCALE: Contractor to check all dimensions and report any omissions or errors

NOTES

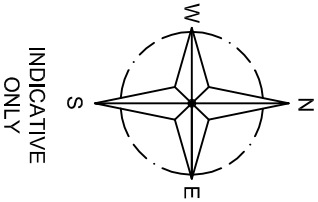

LOCATION PLAN
SCALE 1:1250 AT A3

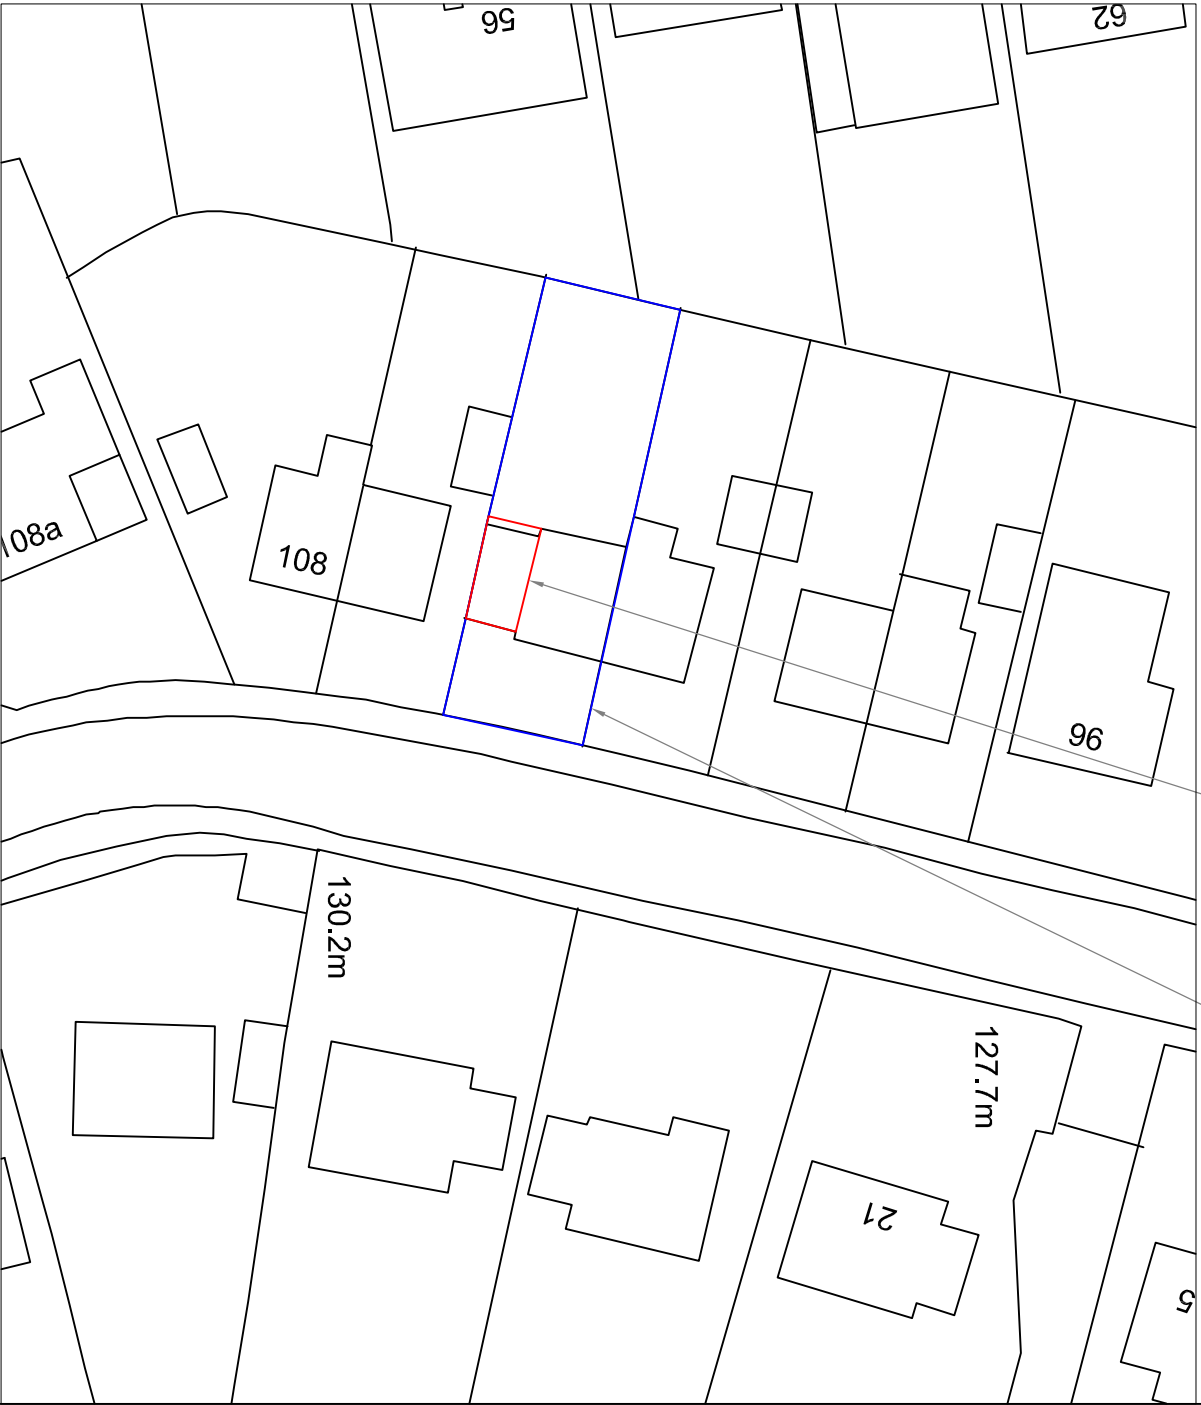

SITE PLAN
SCALE 1:500 AT A3

Rev	Description	By	CHK	App	Date
-----	-------------	----	-----	-----	------

JRB DESIGNS LTD
1 Saville Road
Cudworth
Barnsley
S72 8LT
Tel: 01226 383542
Fax: 01226 380078
Mob: 07970 541192
Email: jrb@jrbdesigns.co.uk
This drawing is copyright. © Jrbdesigns Ltd.

Client **MR. M DRANSFIELD**

Drawing Title **SITE PLANS**

Address

**104 INTAKE LANE
GAWBER
BARNSELEY
S75 2HX**

Project Title: **PROPOSED FIRST FLOOR
SIDE EXTENSION**

Purpose of Issue:

PLANNING

Drawing Status **FIRST ISSUE**

Scale at A3 AS SHOWN	Drawn By JRB	Date 09/03/2010		
Checked By MD	Date 09/03/2010	Approved By MD	Date 09/03/2010	
Project No. MMD001	Drawing No. 001		Revision -	

APPROVAL ☒ INFORMATION ☐ TENDER ☐ CONTRACT ☐ CONSTRUCTION ☐