



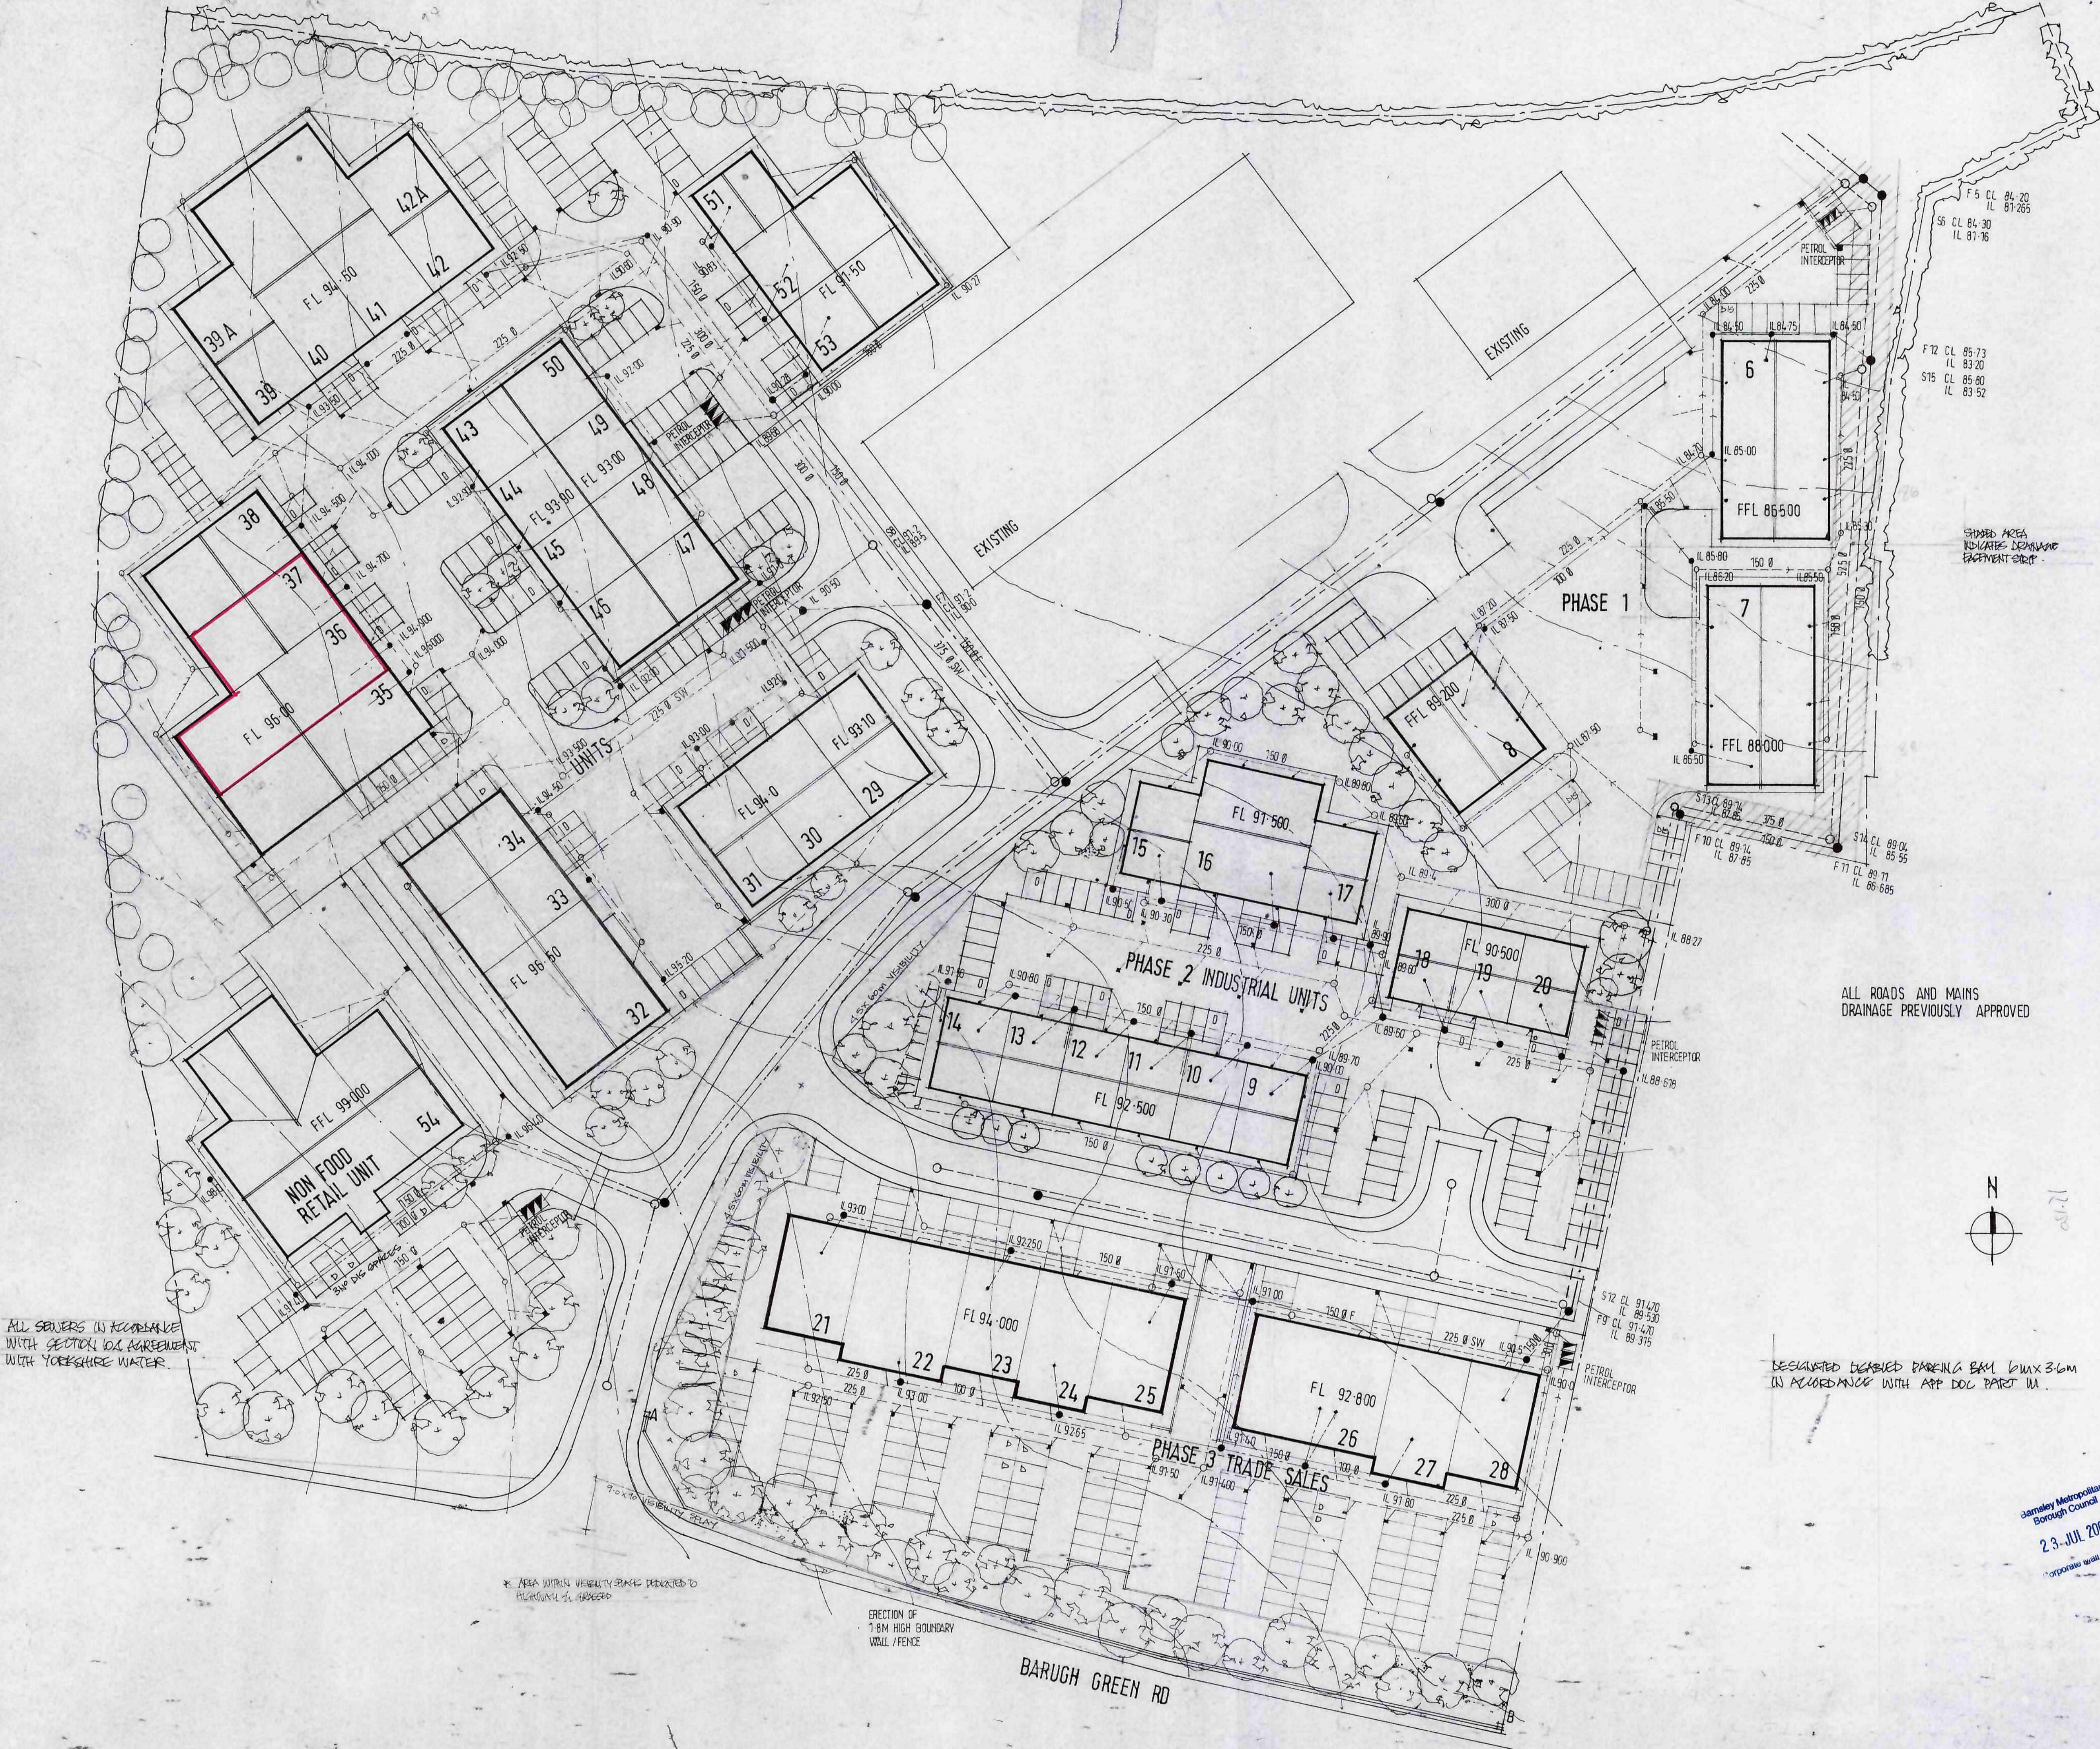

ALL SEWERS IN ACCORDANCE WITH SECTION 105 AGREEMENT WITH YORKSHIRE WATER

ALL ROADS AND MAINS DRAINAGE PREVIOUSLY APPROVED

DESIGNATED DEARIED PARKING BAY 6m x 3.6m IN ACCORDANCE WITH APP DOC PART III

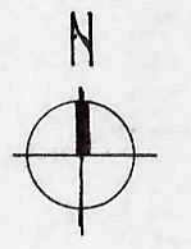

Ref.	Revision	Date
Client		

F BOOKER BUILDERS LTD
Project
CLAYCLIFFE INDUSTRIAL EST
BARUGH GREEN
BARNSELY

Title
SITE PLAN

Scale: 1:500 Drawn: SL
Date: OCT 05 Drawing No: L/23/4



BUILDING DESIGN SERVICES
15 Hunters Avenue Barnsley S70 6PL
Tel: 01226 733224

Barnsley Metropolitan Borough Council
23-JUL-2008
Corporate use Room

* AREA WITHIN VELOCITY RANGE DESIGNATED TO HIGHWAY IN AGREEMENT

ERECTION OF 1.8M HIGH BOUNDARY WALL / FENCE

BARUGH GREEN RD