



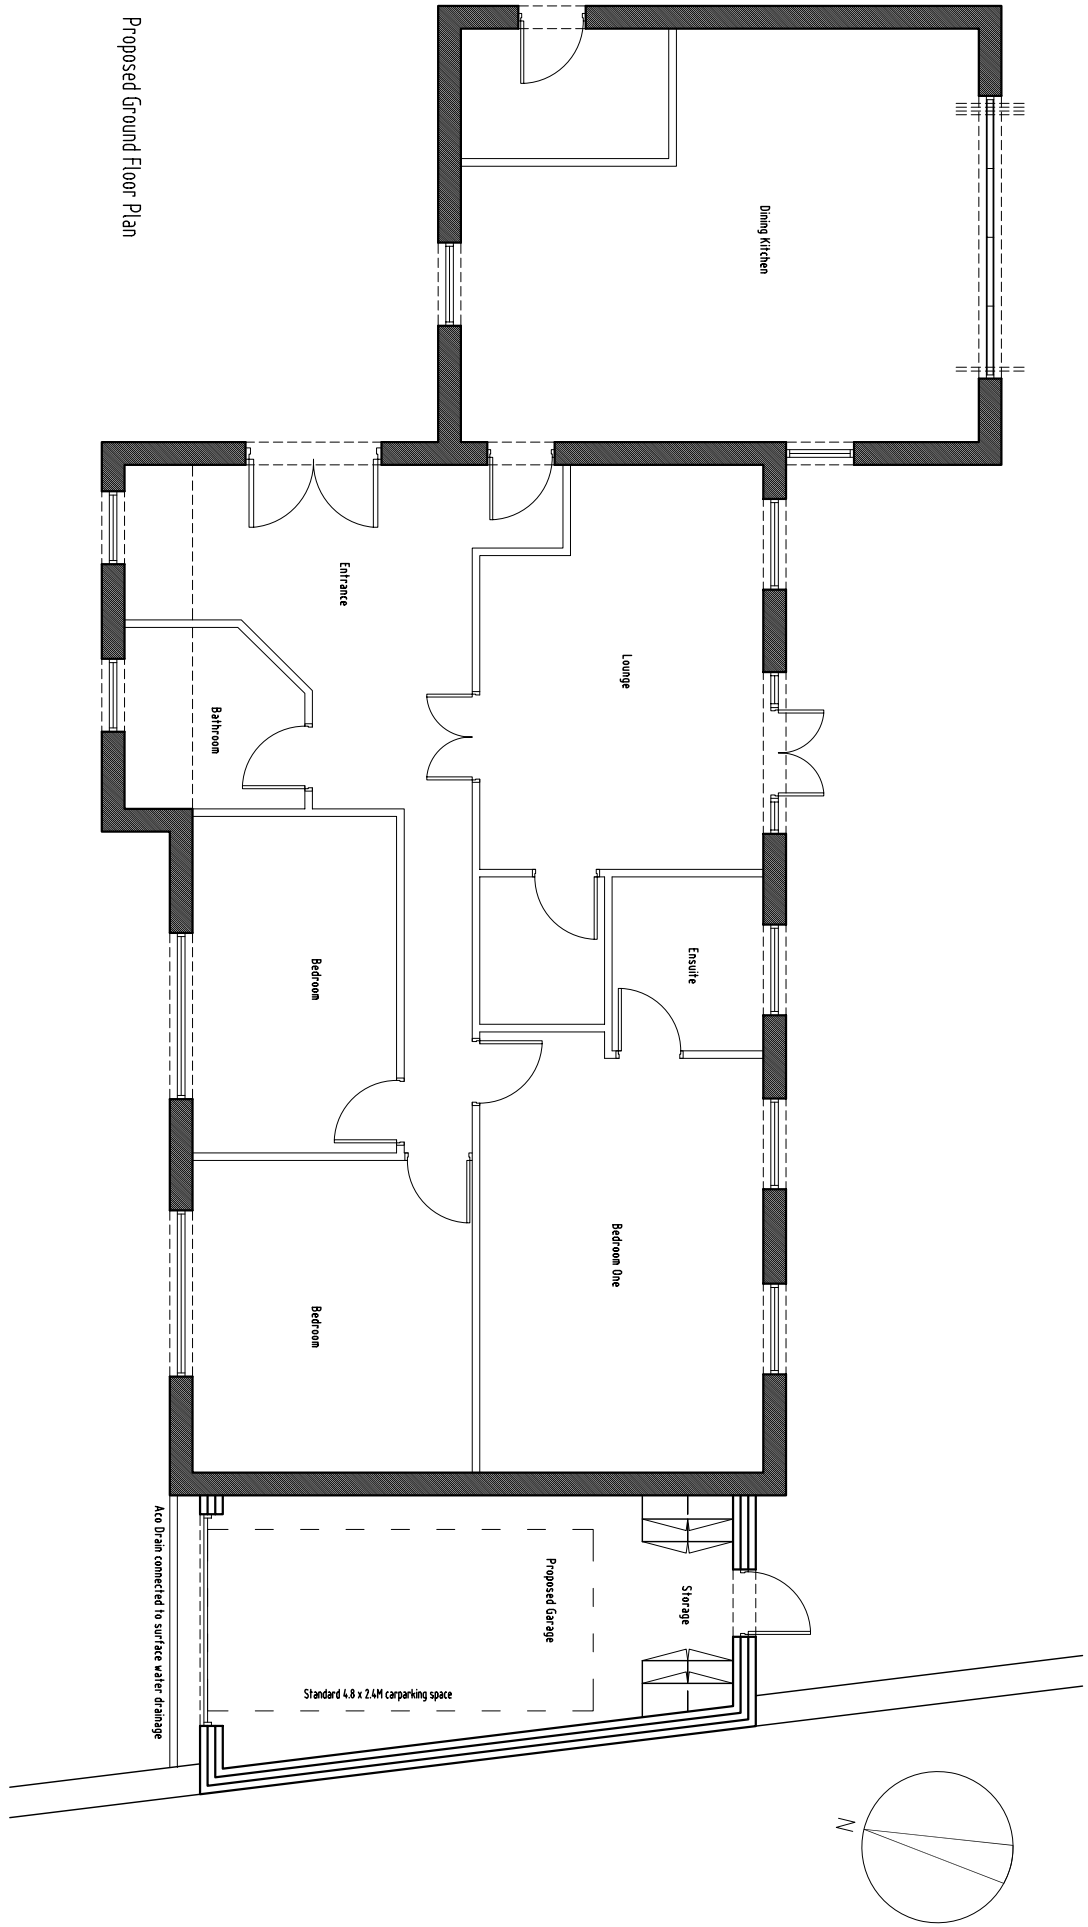


Proposed Ground Floor Plan

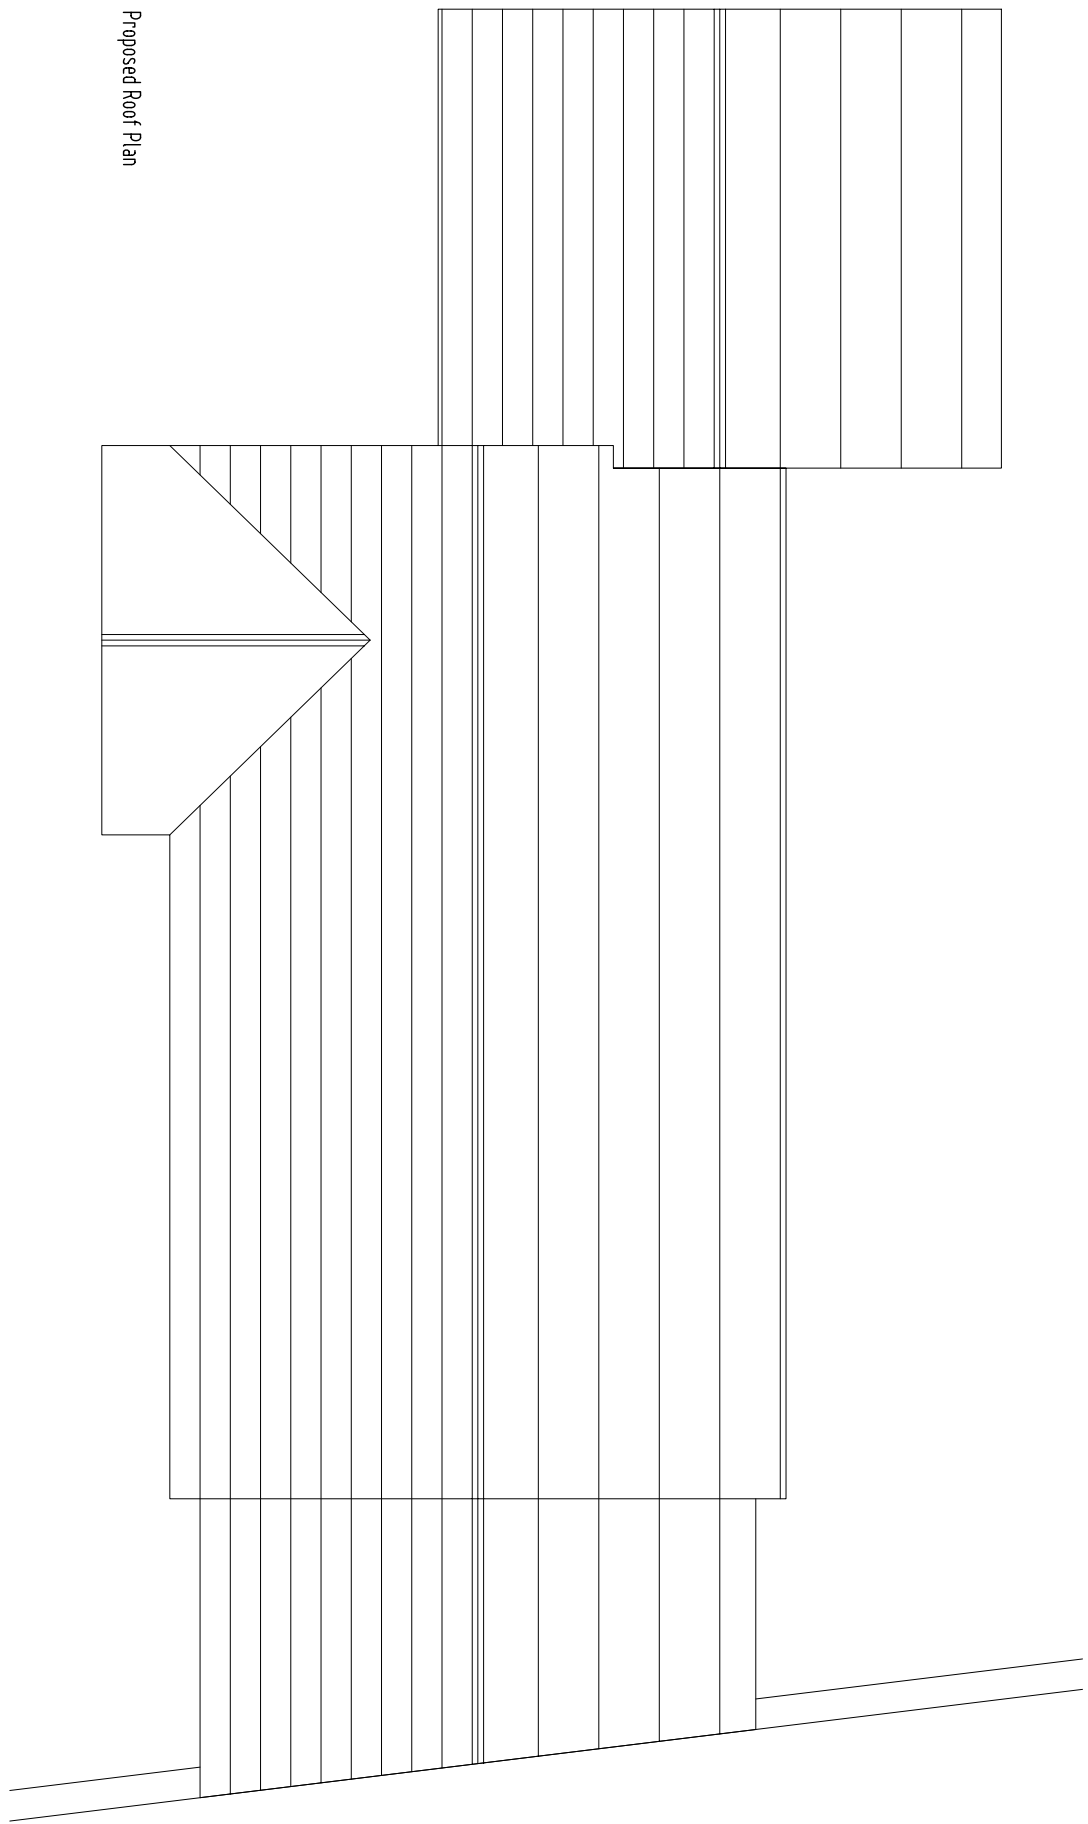


Proposed Roof Plan




Proposed Site Plan

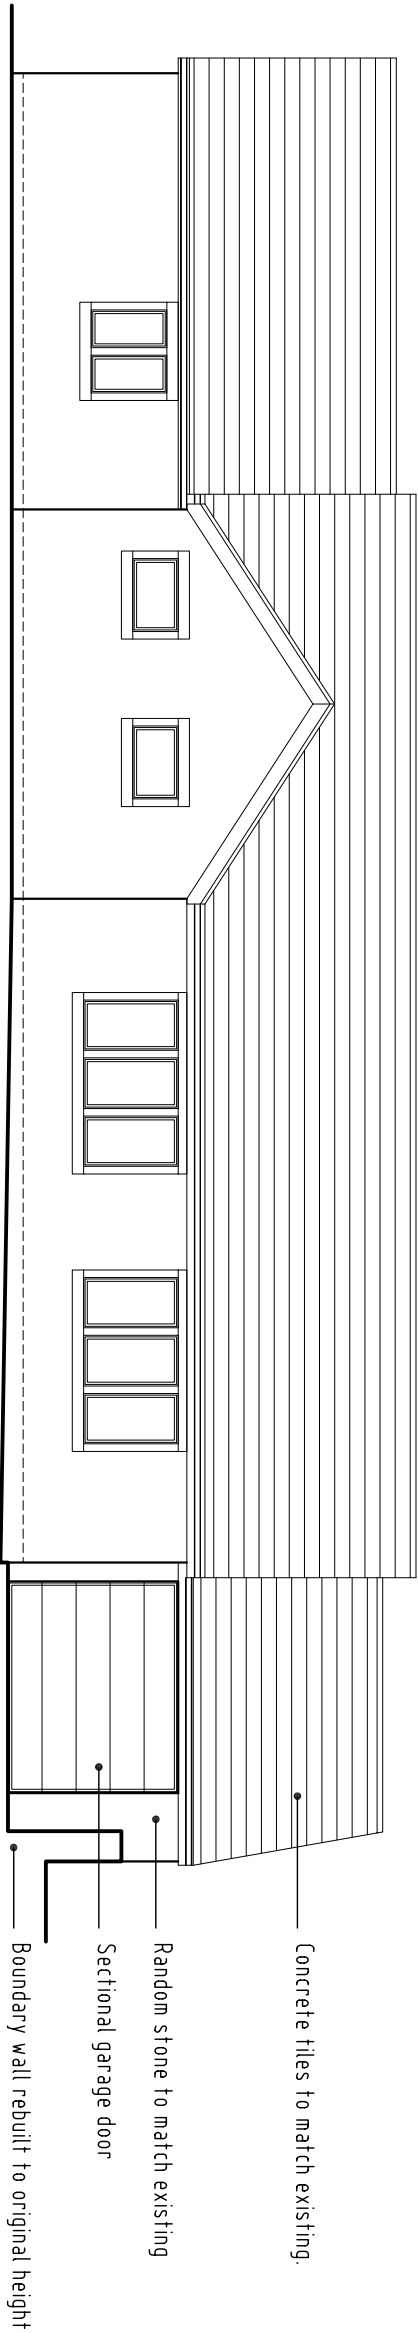


Proposed North Elevation

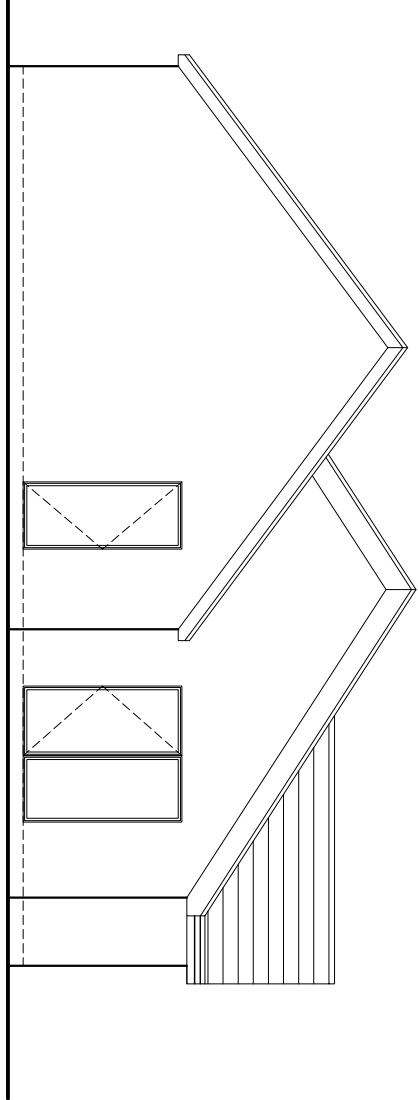

Proposed East Elevation

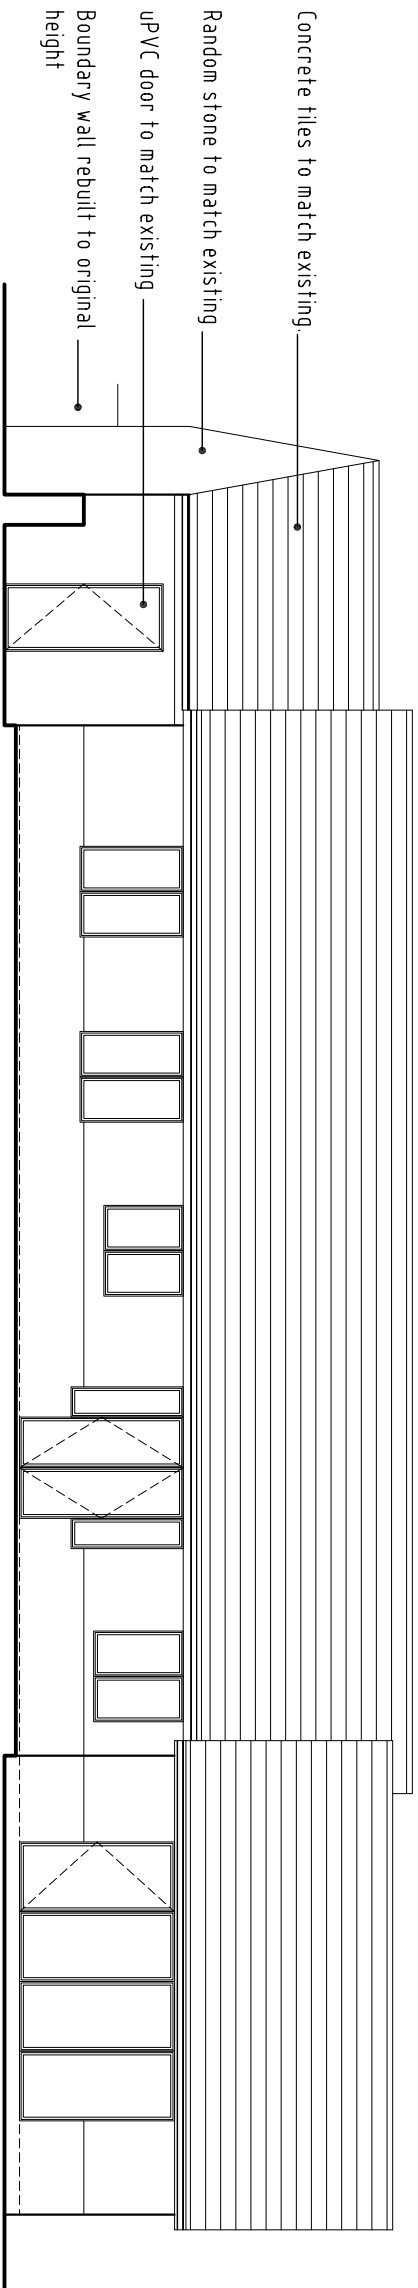

Proposed South Elevation

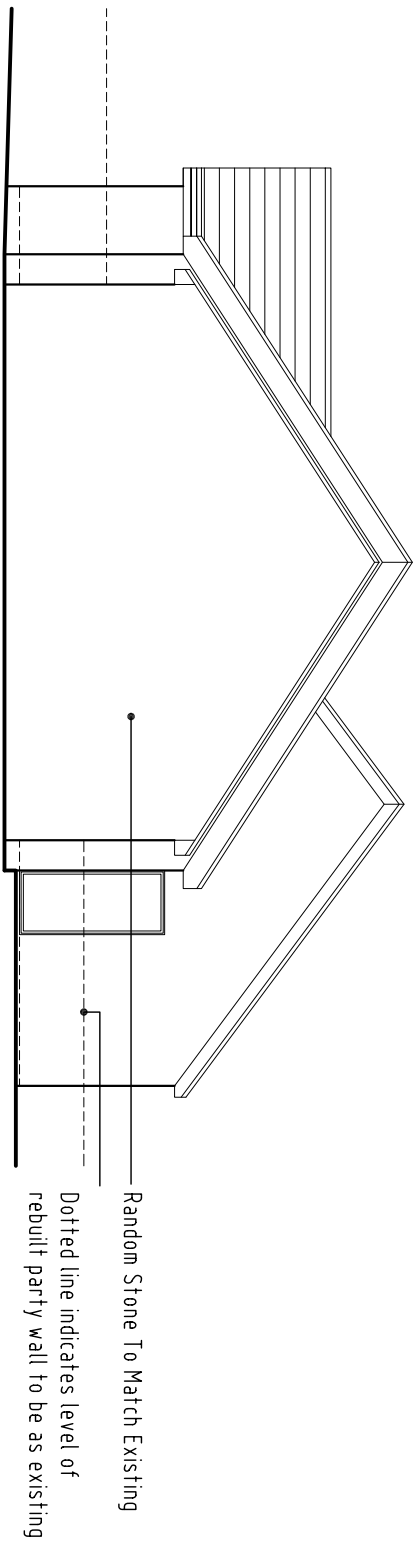

Proposed West Elevation

Essence Architecture Ltd

Ms Veronica Bell
25 South Croft

Project

Garage Extension
25 South Croft, Upper Derby

Drawing Title

Proposed Plans,
Elevations and Site Plan

Scale

A1 1:100

Drawn

SH

Checked

AVR

Project No.

2015-57

Drawn By

CHW

Head Office:

Upper Bishop House
25 South Croft
Belper Derby
Derbyshire
S42 8JQ

Head Office:

Tel: 01484 882000
Email: info@essencearch.co.uk
Web Site: www.essencearch.co.uk

Date

15 12 2015

Revision

PR01