

Notes:

PLANNING DRAWINGS, NOT TO BE USED FOR BUILDING REGULATIONS OR CONSTRUCTION PURPOSES
COPYRIGHT OF THIS DRAWING BELONGS TO DESIGNSPACE ARCHITECTS, STRICTLY NO COPYING, HIRING OR LENDING WITHOUT AUTHORISATION

Revision: --

Revision List:





Project/ Client: Catshaw Cross Cottage / O Brien

Drawing Title: Floor Plans - PROPOSED


Drawing Number: 2107/TP/005

Scale at A3: 1:100


Date: Feb 21

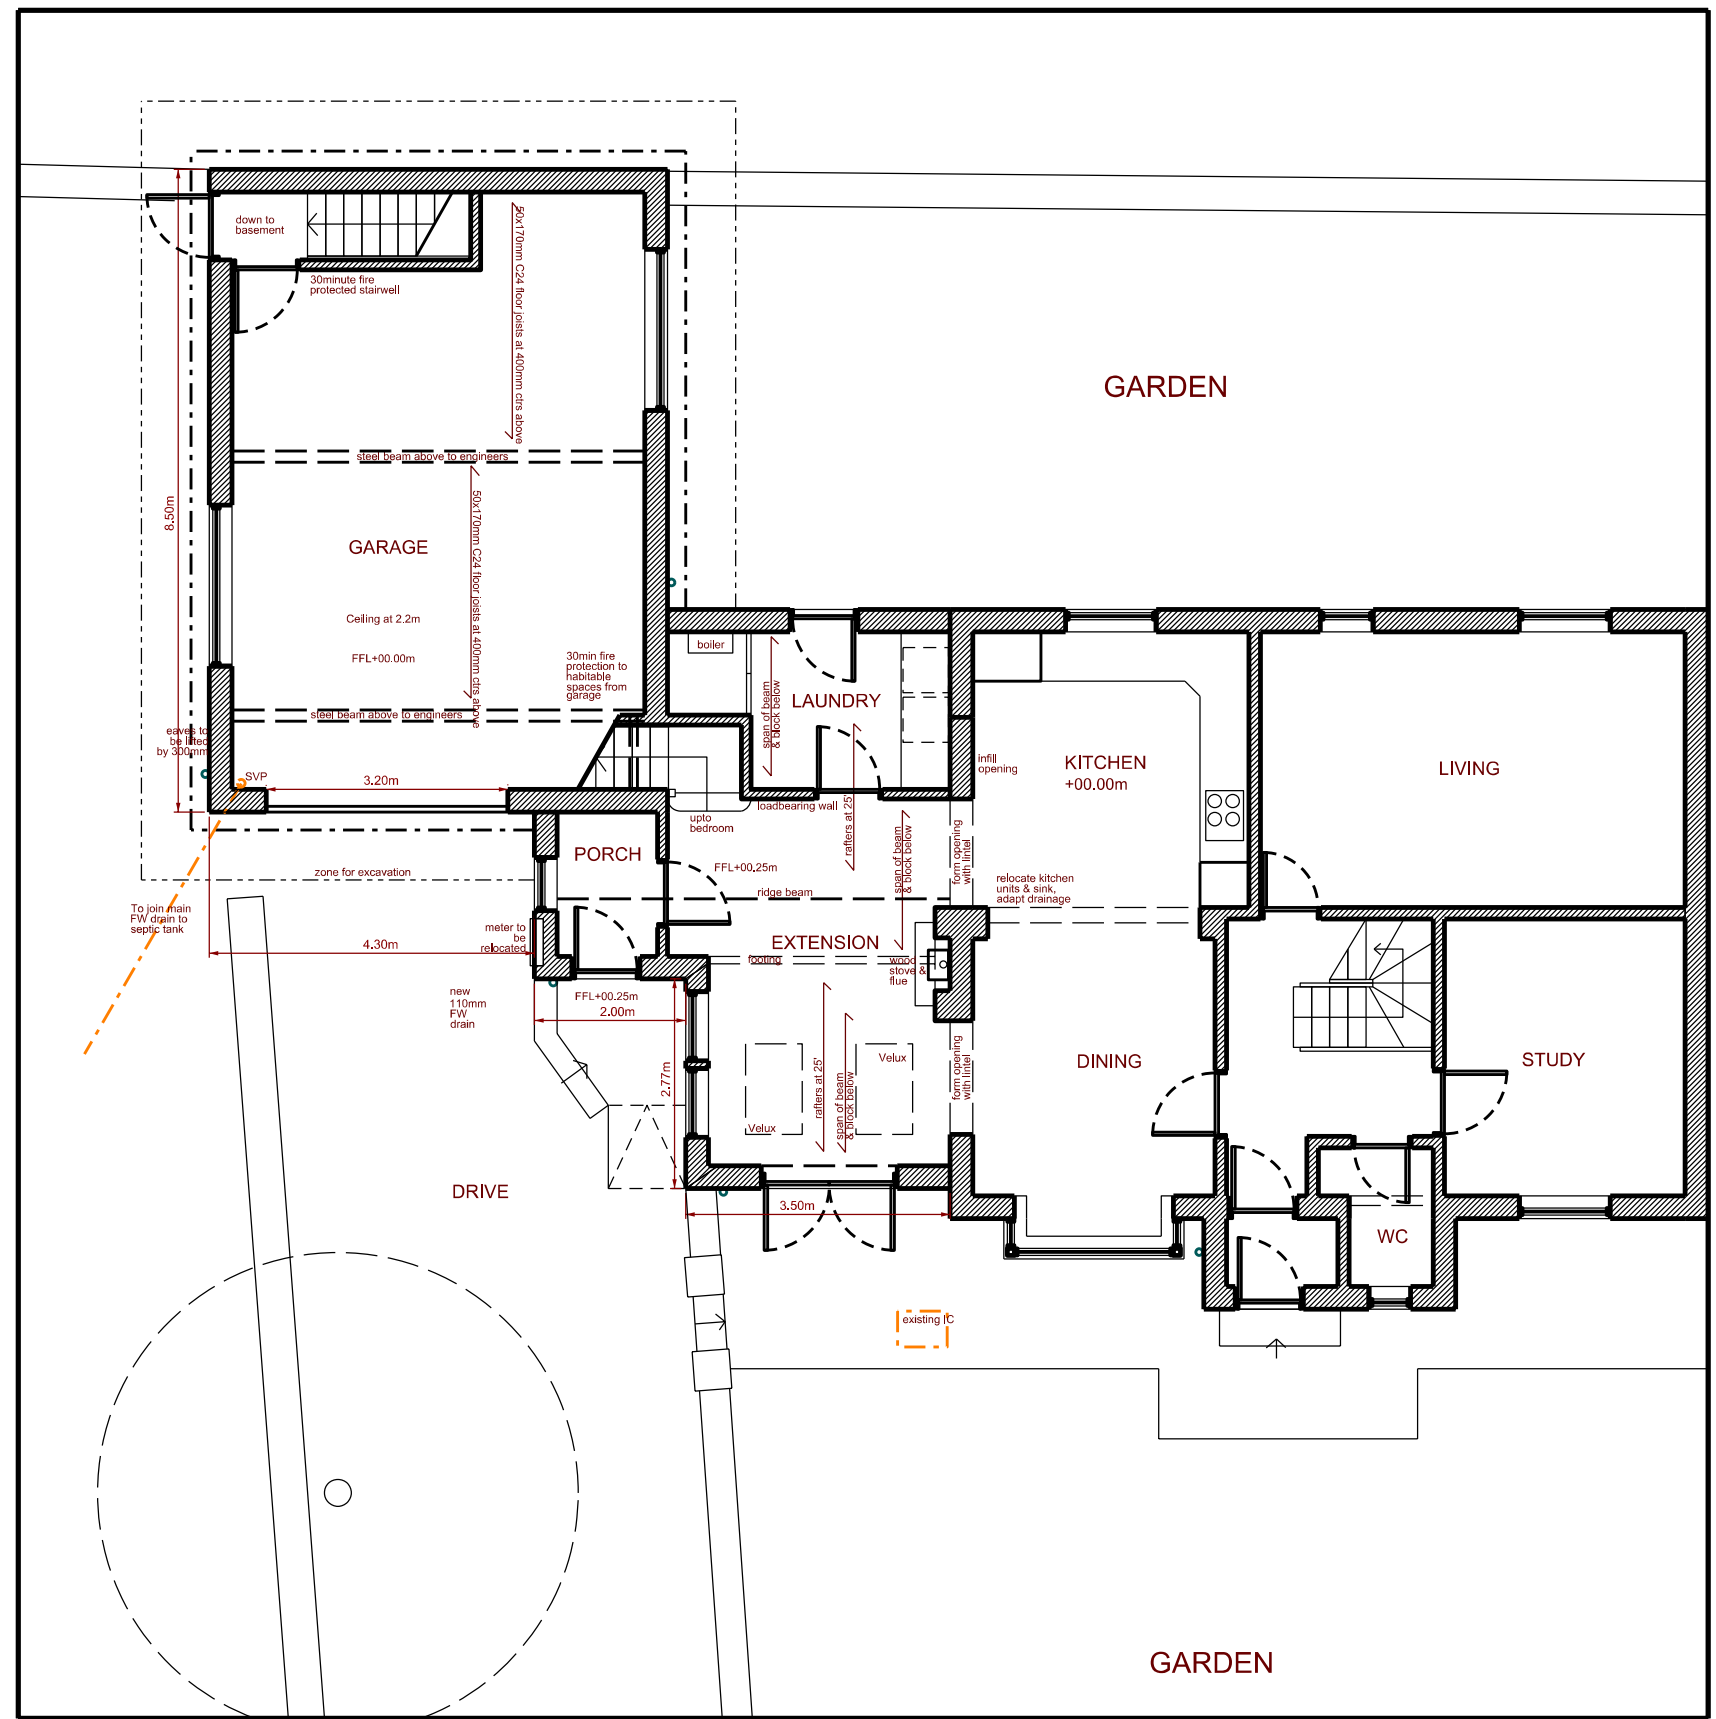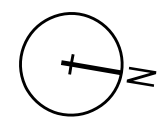

Ground Floor Plan

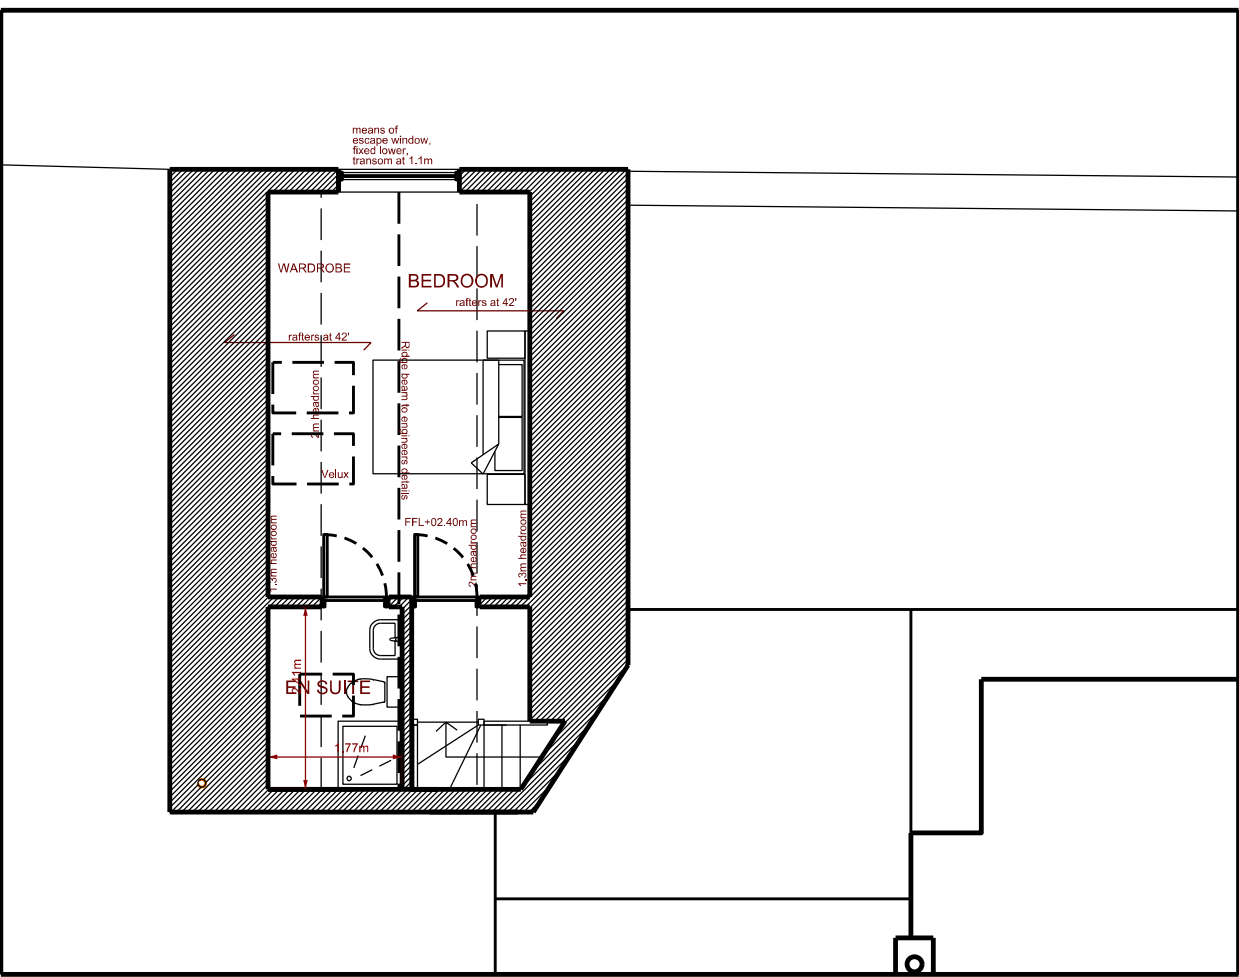

First Floor Plan

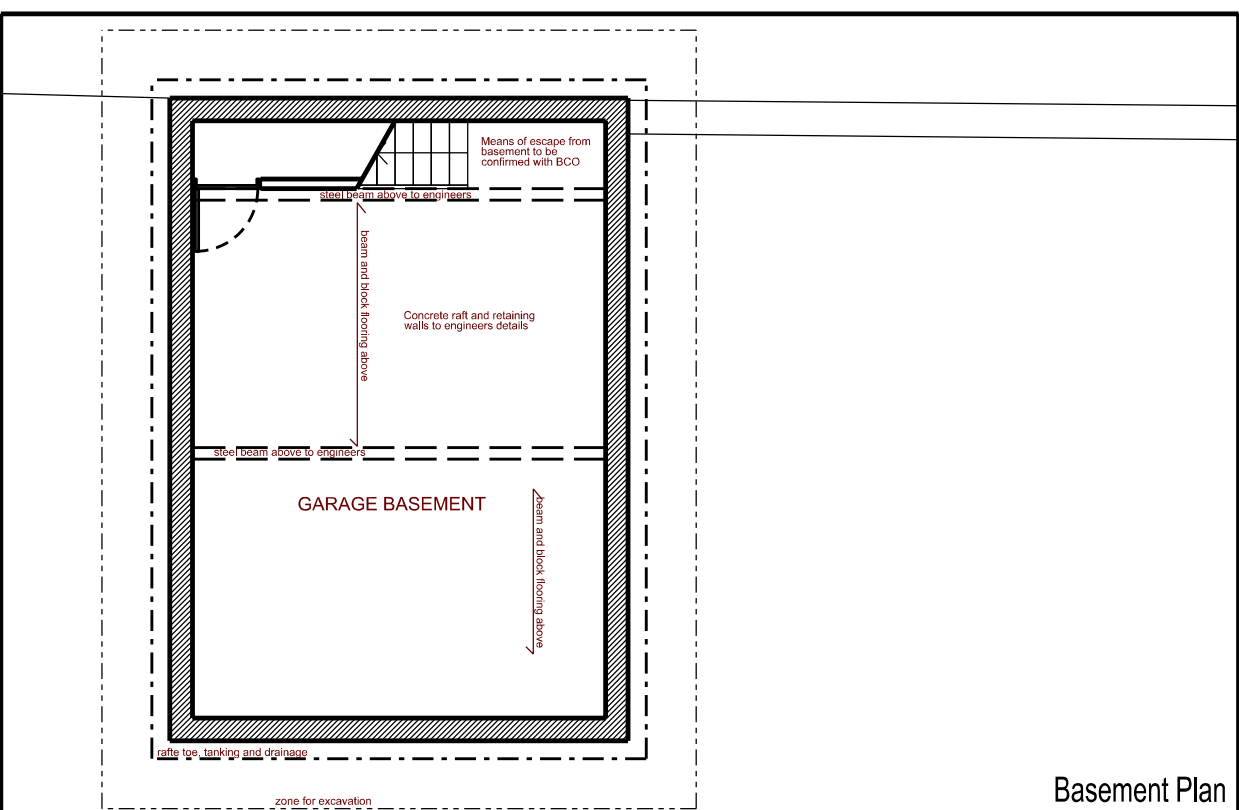

Basement Plan