



NOTES
DO NOT SCALE FROM THIS DRAWING.
It is the Contractor's responsibility to check all governing dimensions and verify all dimensions on site before commencing any work or making any shop drawings.
This drawing is to be read in conjunction with schedules of work, specifications, bills of quantities and other relevant information. Any discrepancies are to be reported to the Project Architect.
Work and materials are to be in accordance with the Building Regulations and to comply with the relevant British Standards.
This drawing is copyright of Mark Brotherton Ltd and should not be reproduced in whole or part without their written permission.


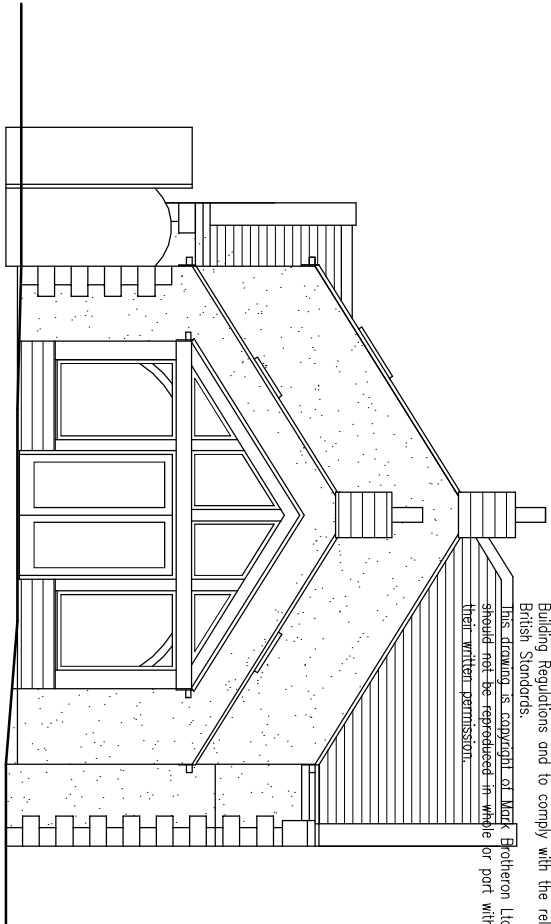


South West Elevation

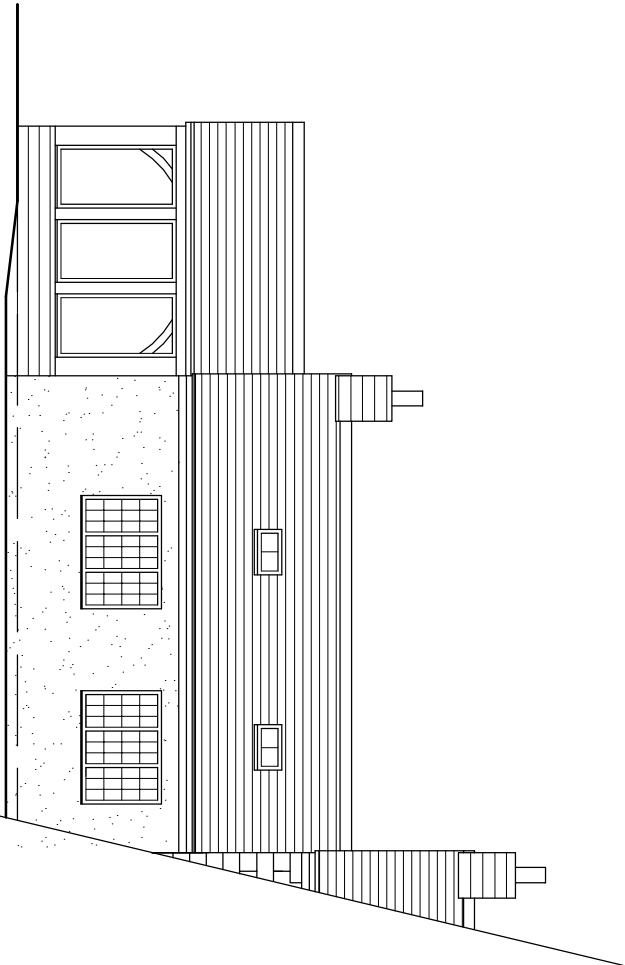


South East Elevation

First Floor

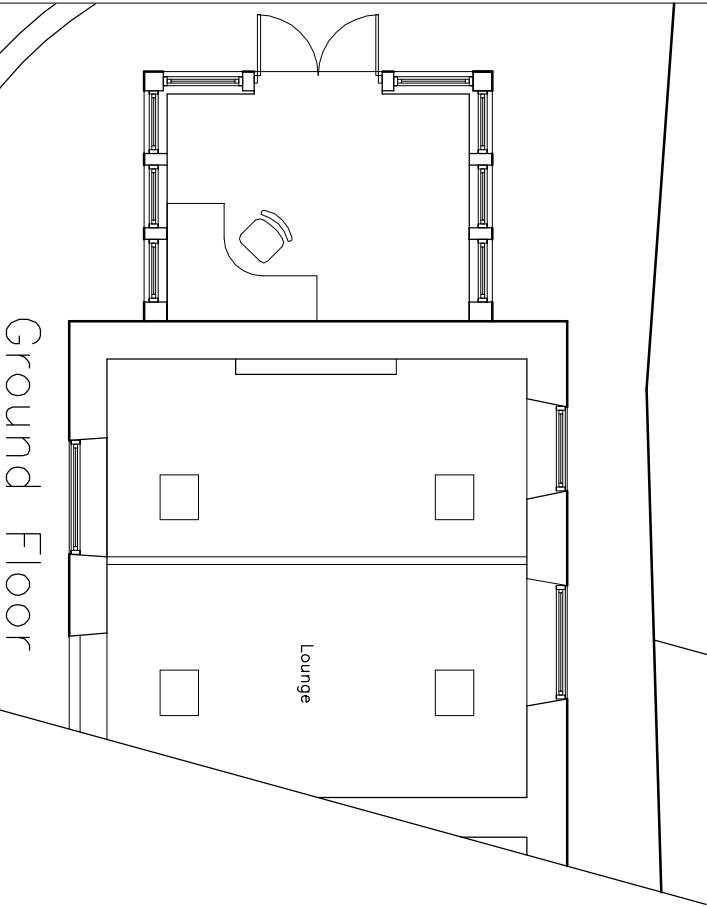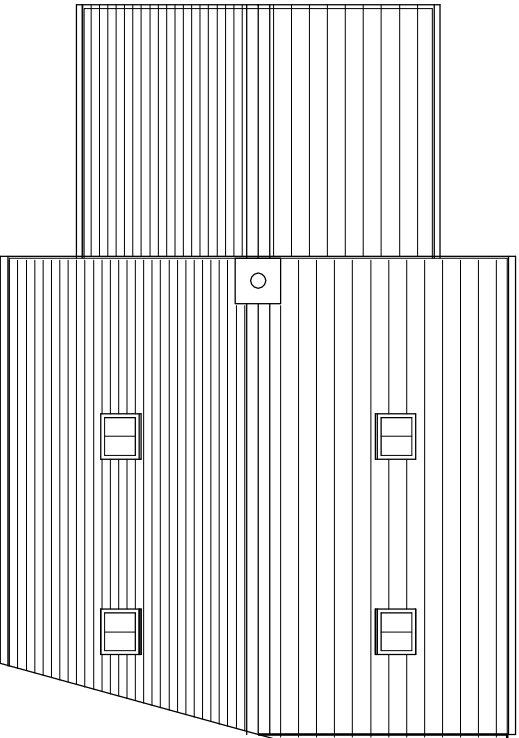


Ground Floor

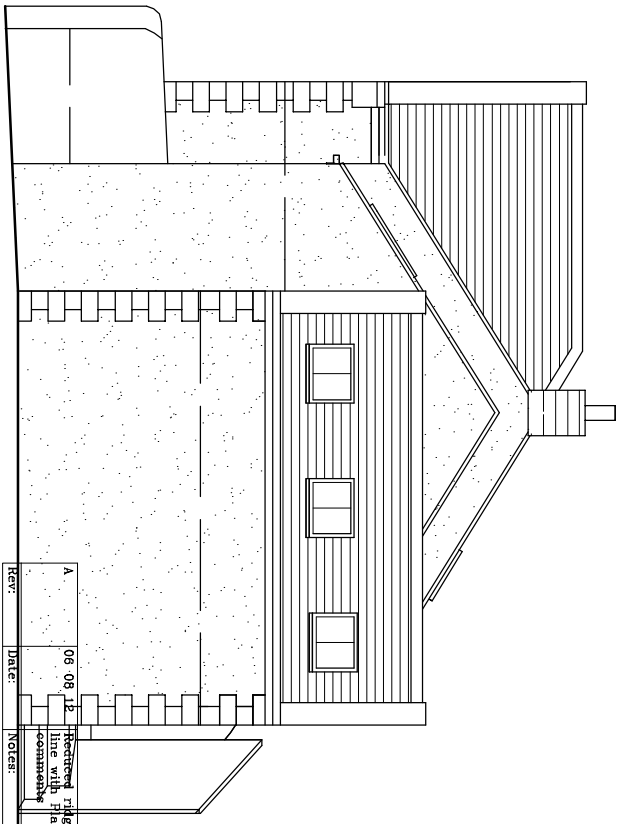

North East Elevation

North West Elevation

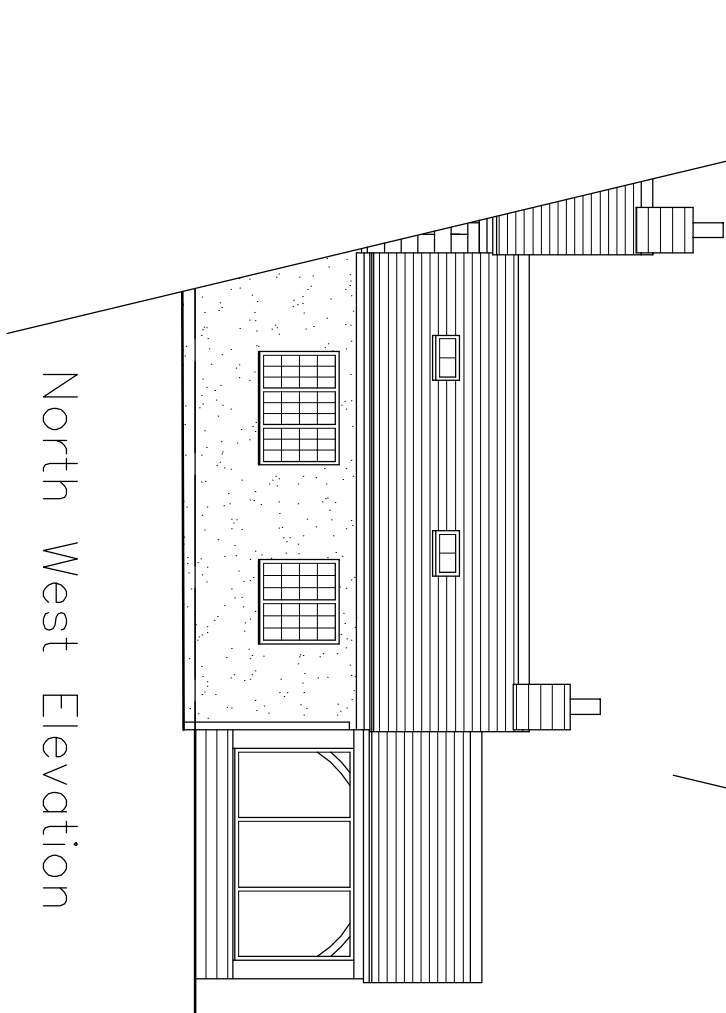

Construction
Walls – Regular Course Stone
Roof – Stone slate to match existing
Windows – Oak framed
Drainage – modify existing foul & surface water, drainage to suit

Client: Mr & Mrs Bowser	
Project: Rosemount Cottage, High Hoyland, Extension & Alteration	
Drawing: Proposed Layout & Elevations	
Date: July 2012	Scale: 1:100
Drawing No: 1223/111	Rev: A

FOX COTTAGE WHITLEY ROAD WHITLEY
WF12 0LU
TEL / FAX: 01924 49321
email:lrmba@linjworld.co.uk

Mark Brotherton Ltd

Chartered Architect