


- notes
1.

DO NOT SCALE FROM THIS DRAWING - USE FIGURED DIMENSIONS ONLY
2.

TO BE READ IN CONJUNCTION WITH ALL OTHER CONSULTANTS / SPECIALISTS DRAWINGS. REPORT ANY DISCREPANCIES BEFORE AFFECTED WORK COMMENCES
3.

ALL SETTING OUT DIMENSIONS TO BE CHECKED ON SITE BY CONTRACTOR BEFORE WORK COMMENCES

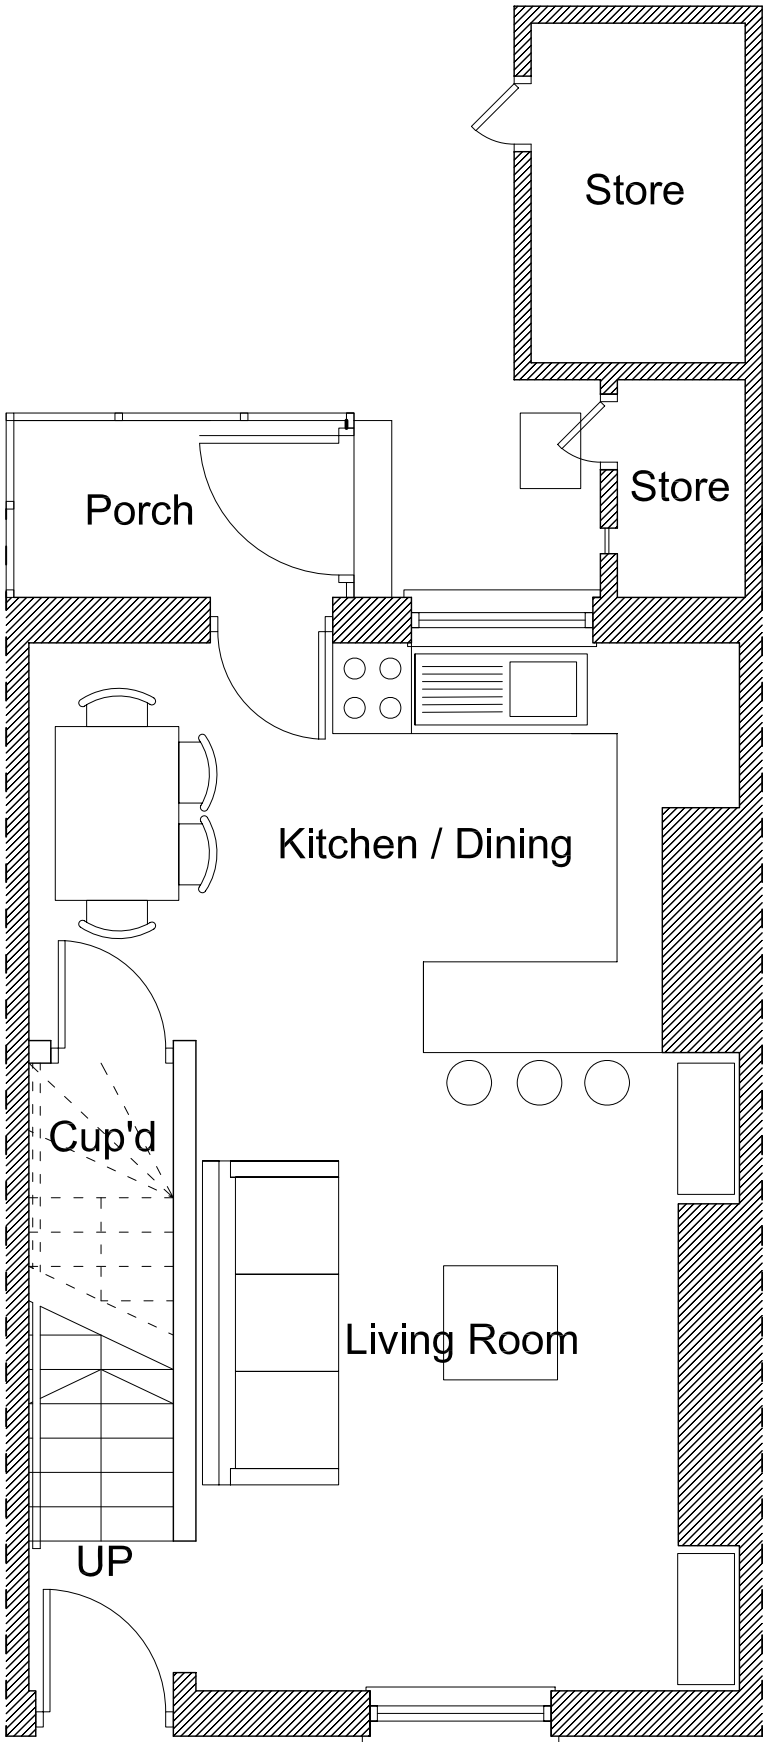

rev. description

Name	Mr J Oldroyd
project	-
drawing title	Existing Ground Floor Plan
drawing number	JO-102
revision	-
drawing status	Planning
scale	1:50@A3
date	12.09.2011

Existing Ground Floor