




SIDE ELEVATION

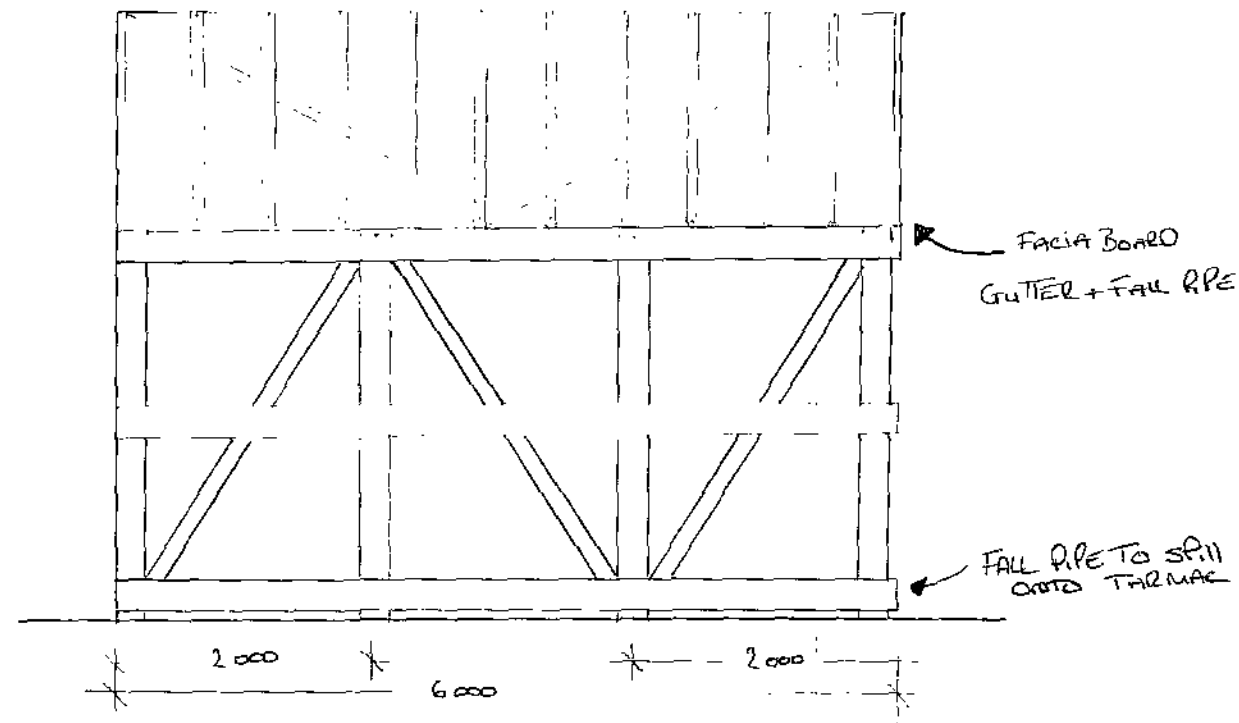


POST AND WALL PLATE
FIXING DETAILS.

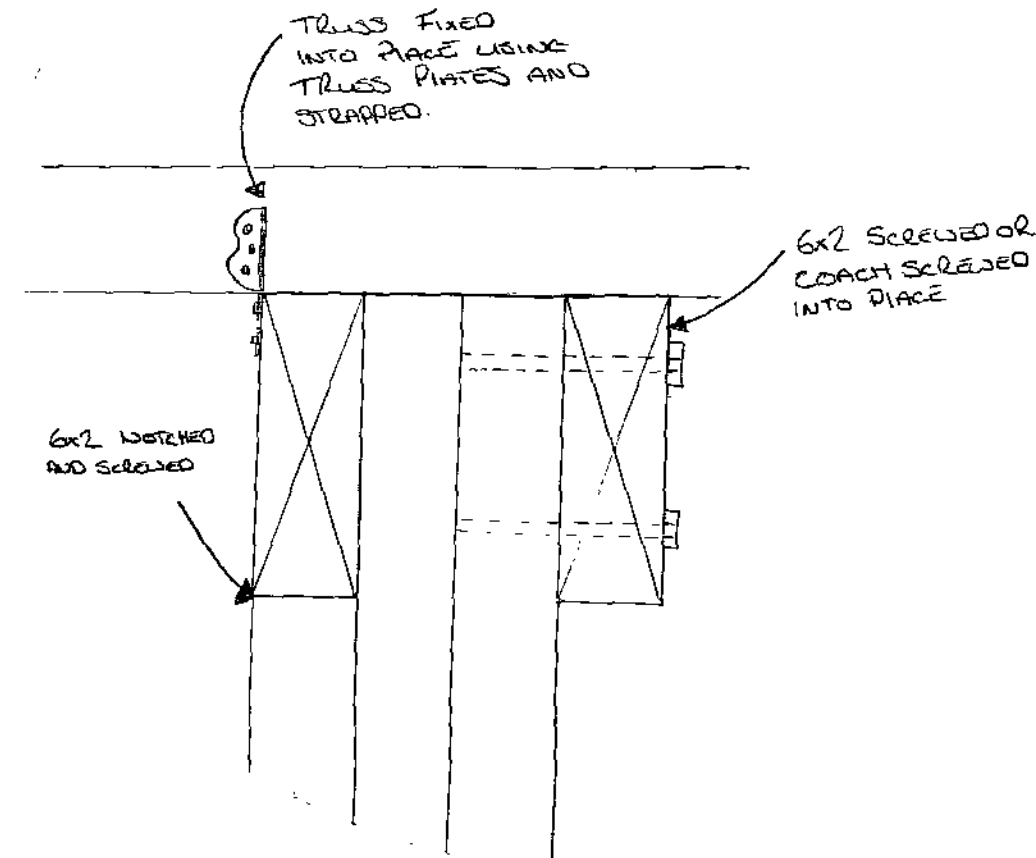


FRONT ELEVATION

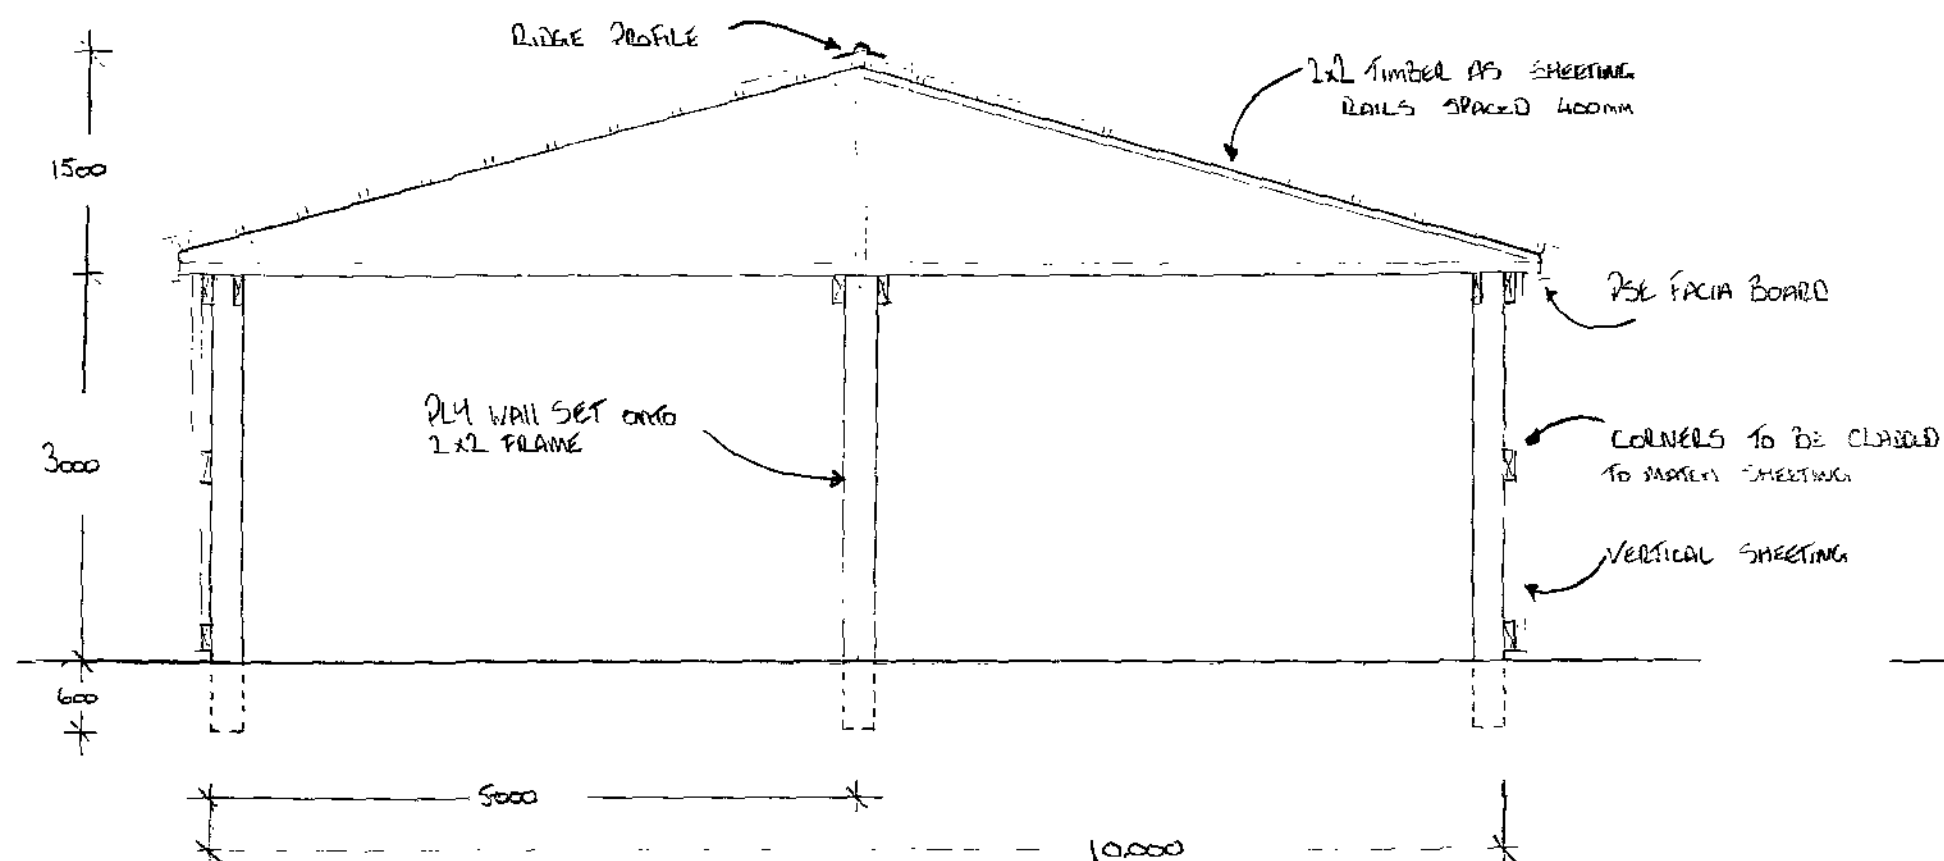

BACK ELEVATION

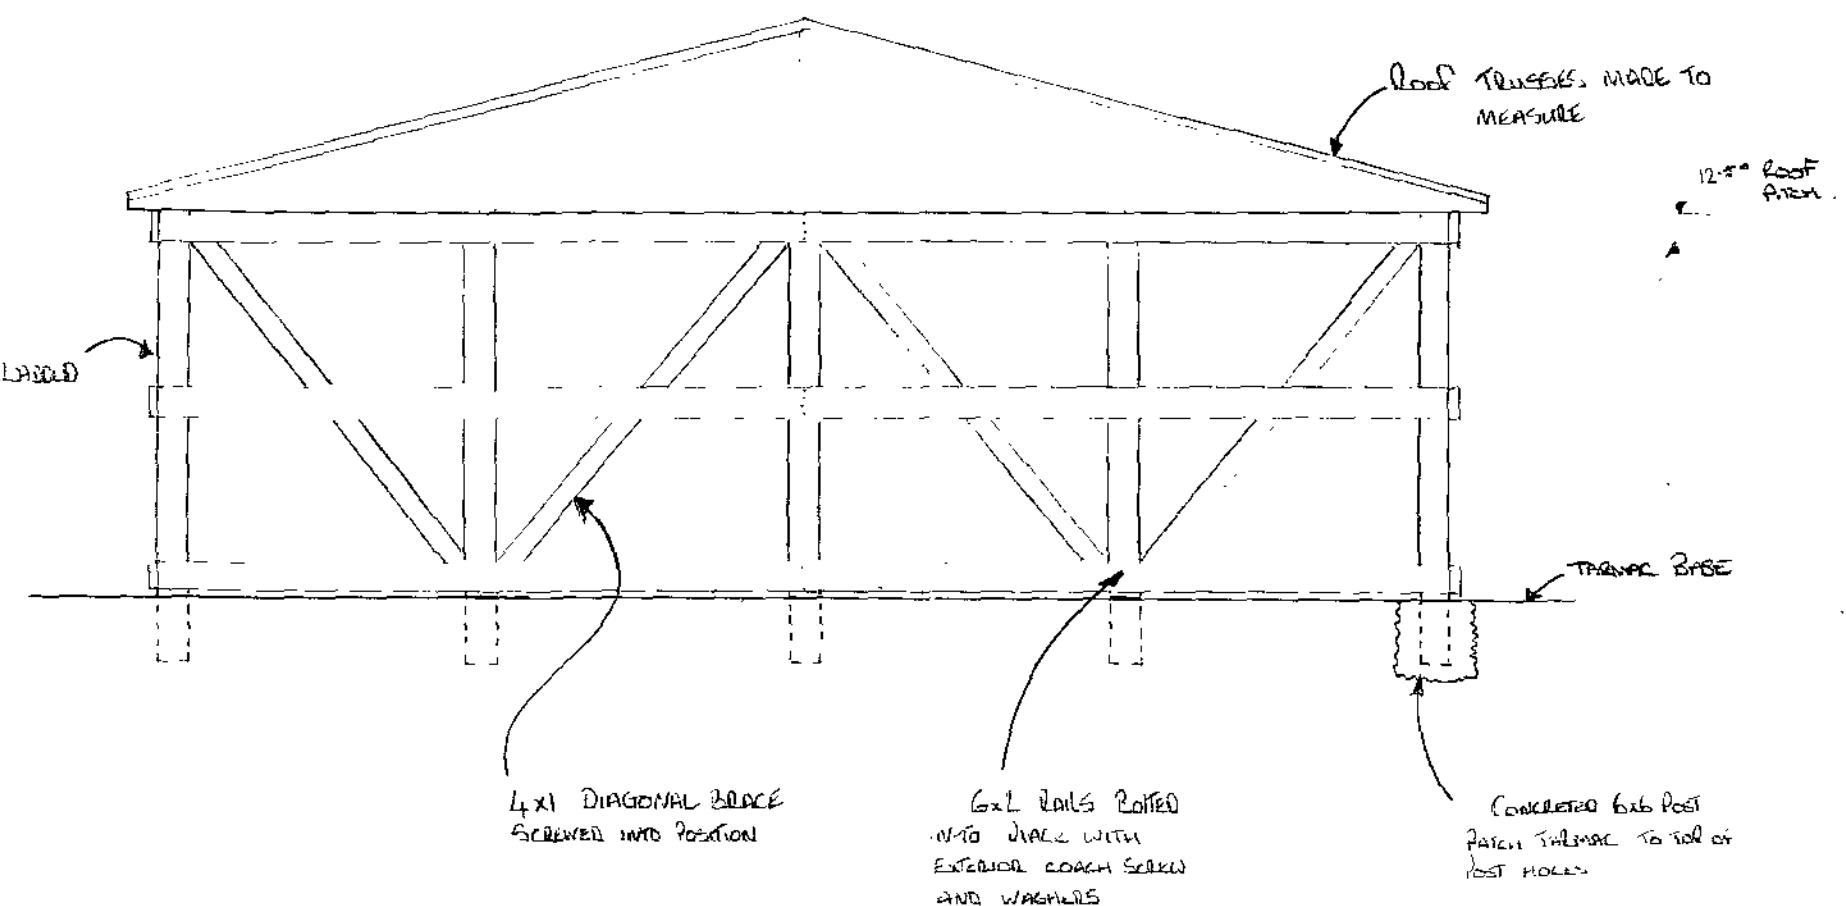

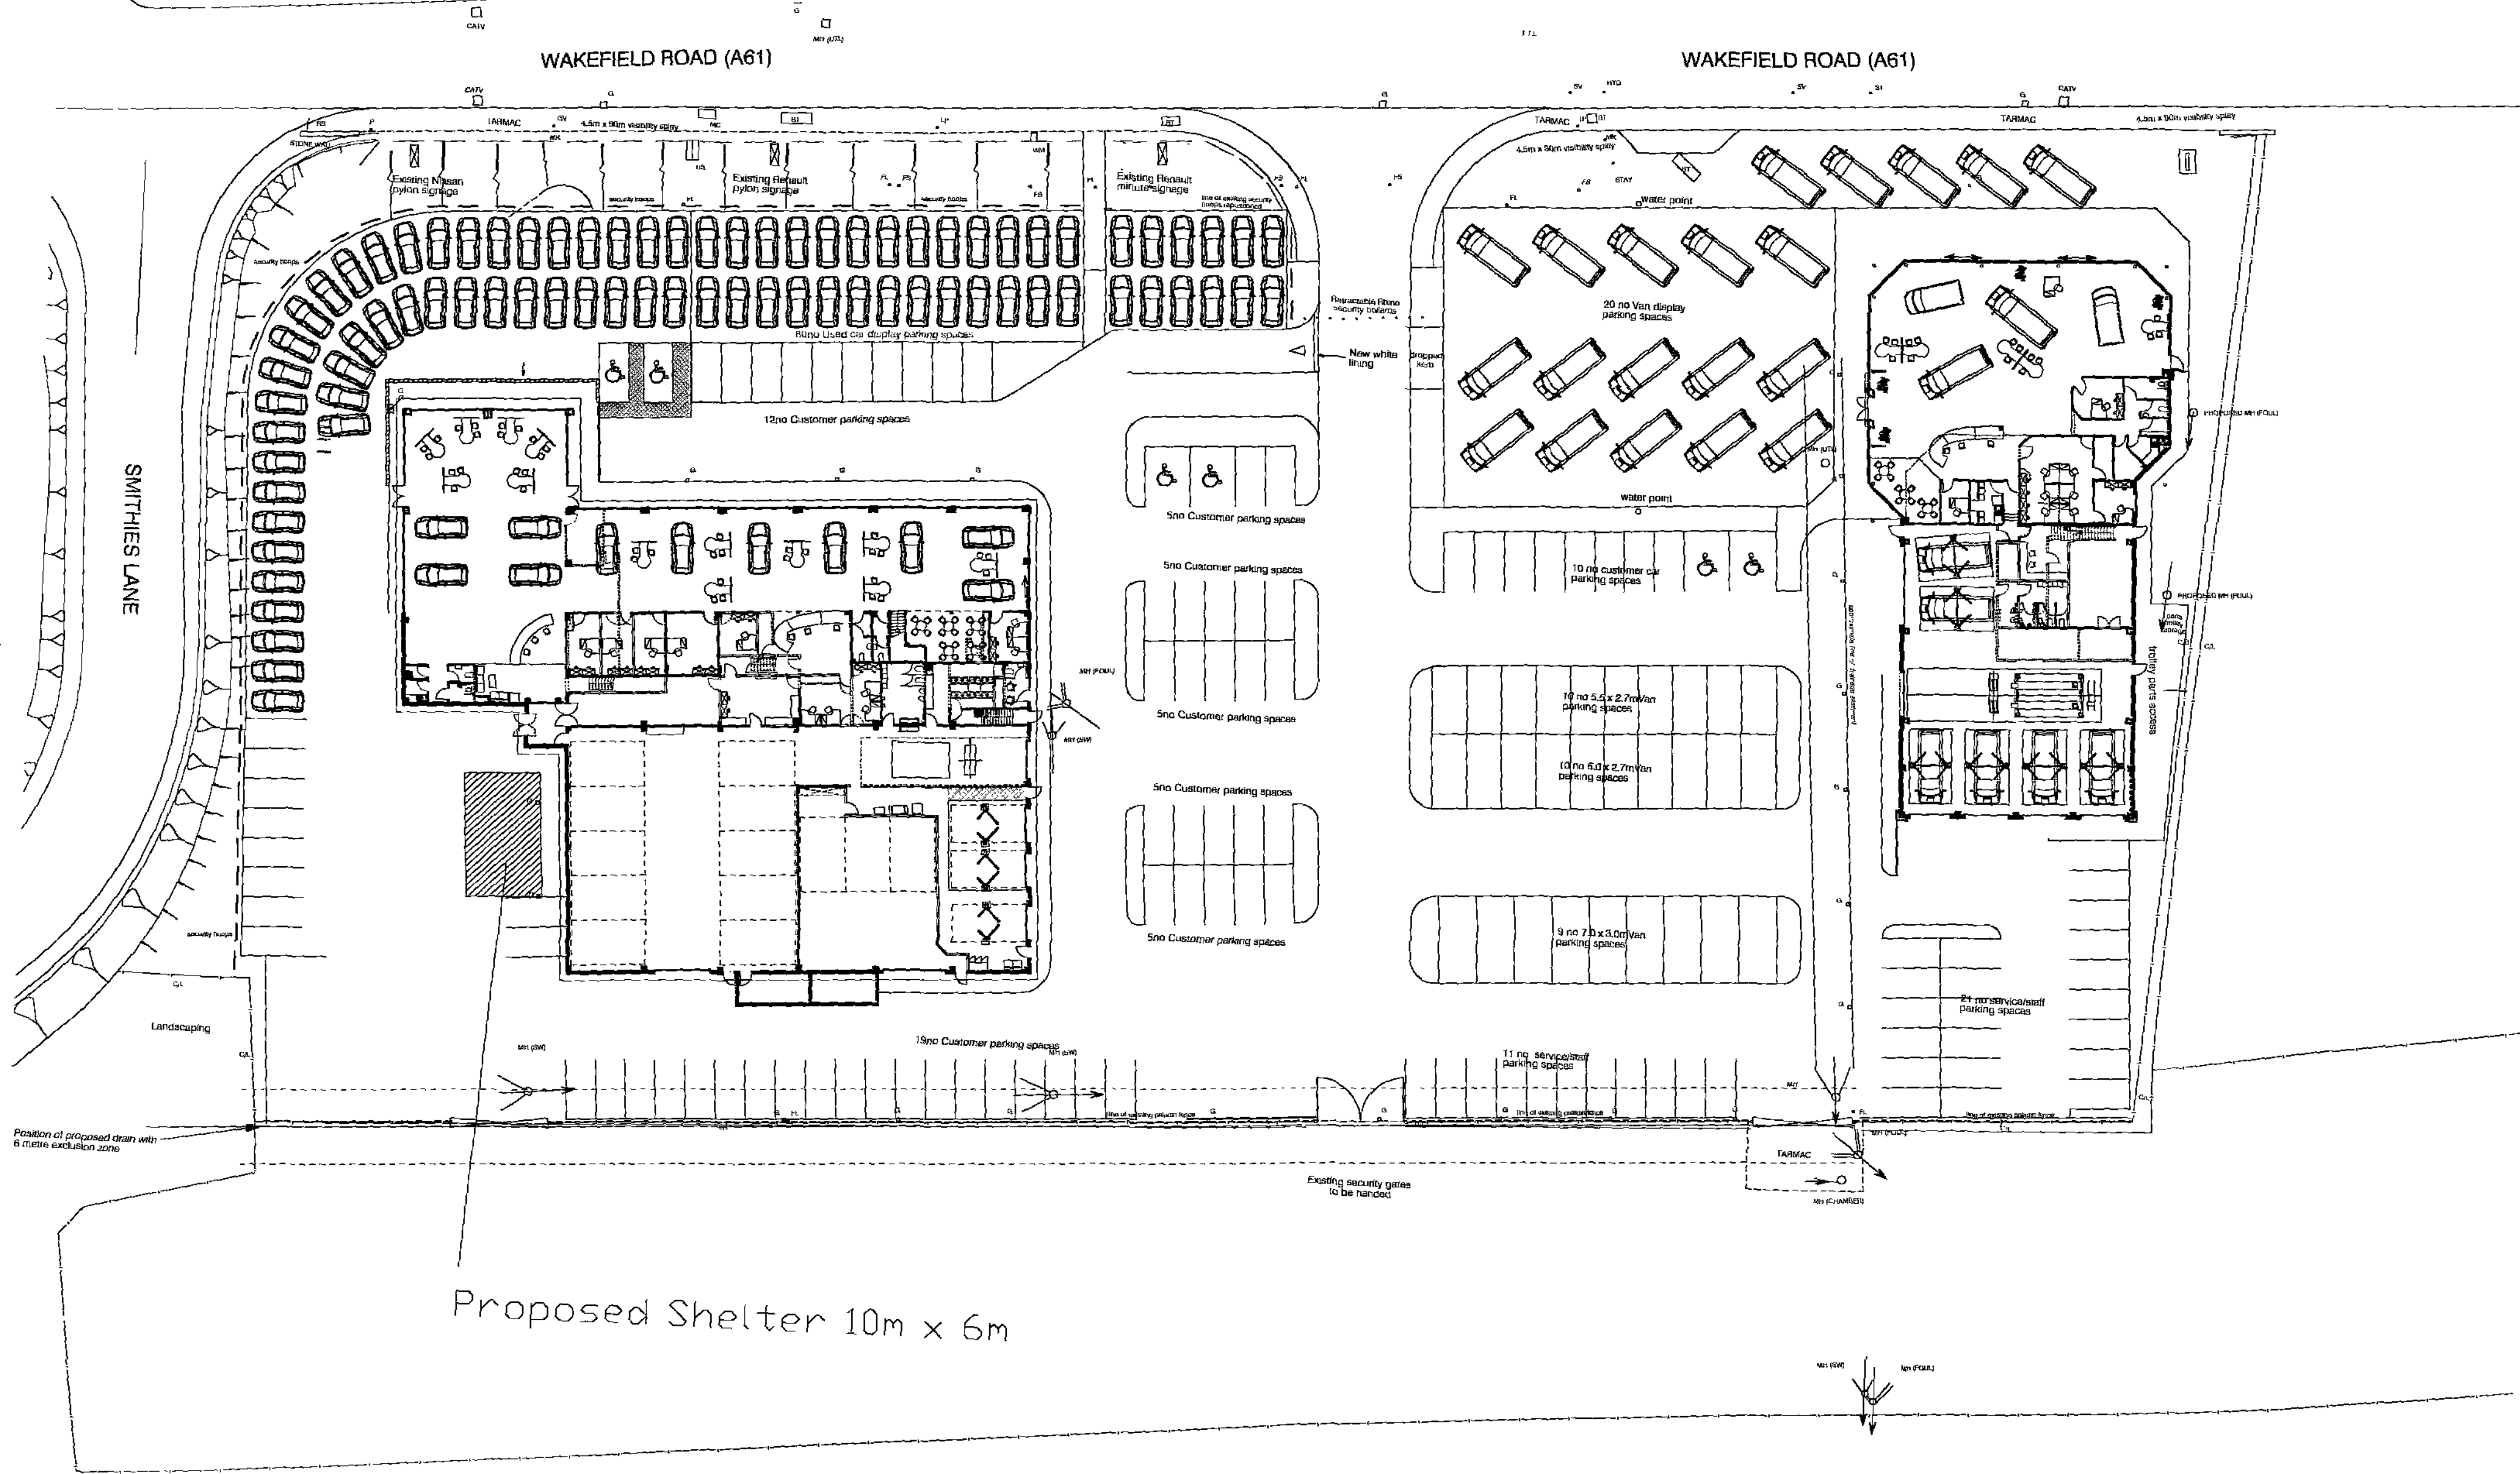

Proposed Shelter 10m x 6m

1 This drawing is based on information provided by others no guarantee of its accuracy can be given until a detailed site survey has been undertaken.
 2 Furniture layouts are shown for indicative purposes only. Layouts are to be confirmed prior to any mechanical and/or electrical installations commence.

POLAR MOTOR COMPANY
 FORD SHOWROOM

scale 1:250@A1
 1:500@A3
 date 01.02.13

drawn PC
 checked SP

drawing name PROPOSED SITE PLAN
 job no. 08-039 dwg no. (SK)003 revision