



ALL EXISTING DIMENSIONS BASED ON SURVEY CARRIED OUT BY NPS. FURTHER SURVEY IS ADVISED PRIOR TO COMMENCEMENT OF WORKS

KEY PLAN



PLOTS 11
AND 12

Notes:

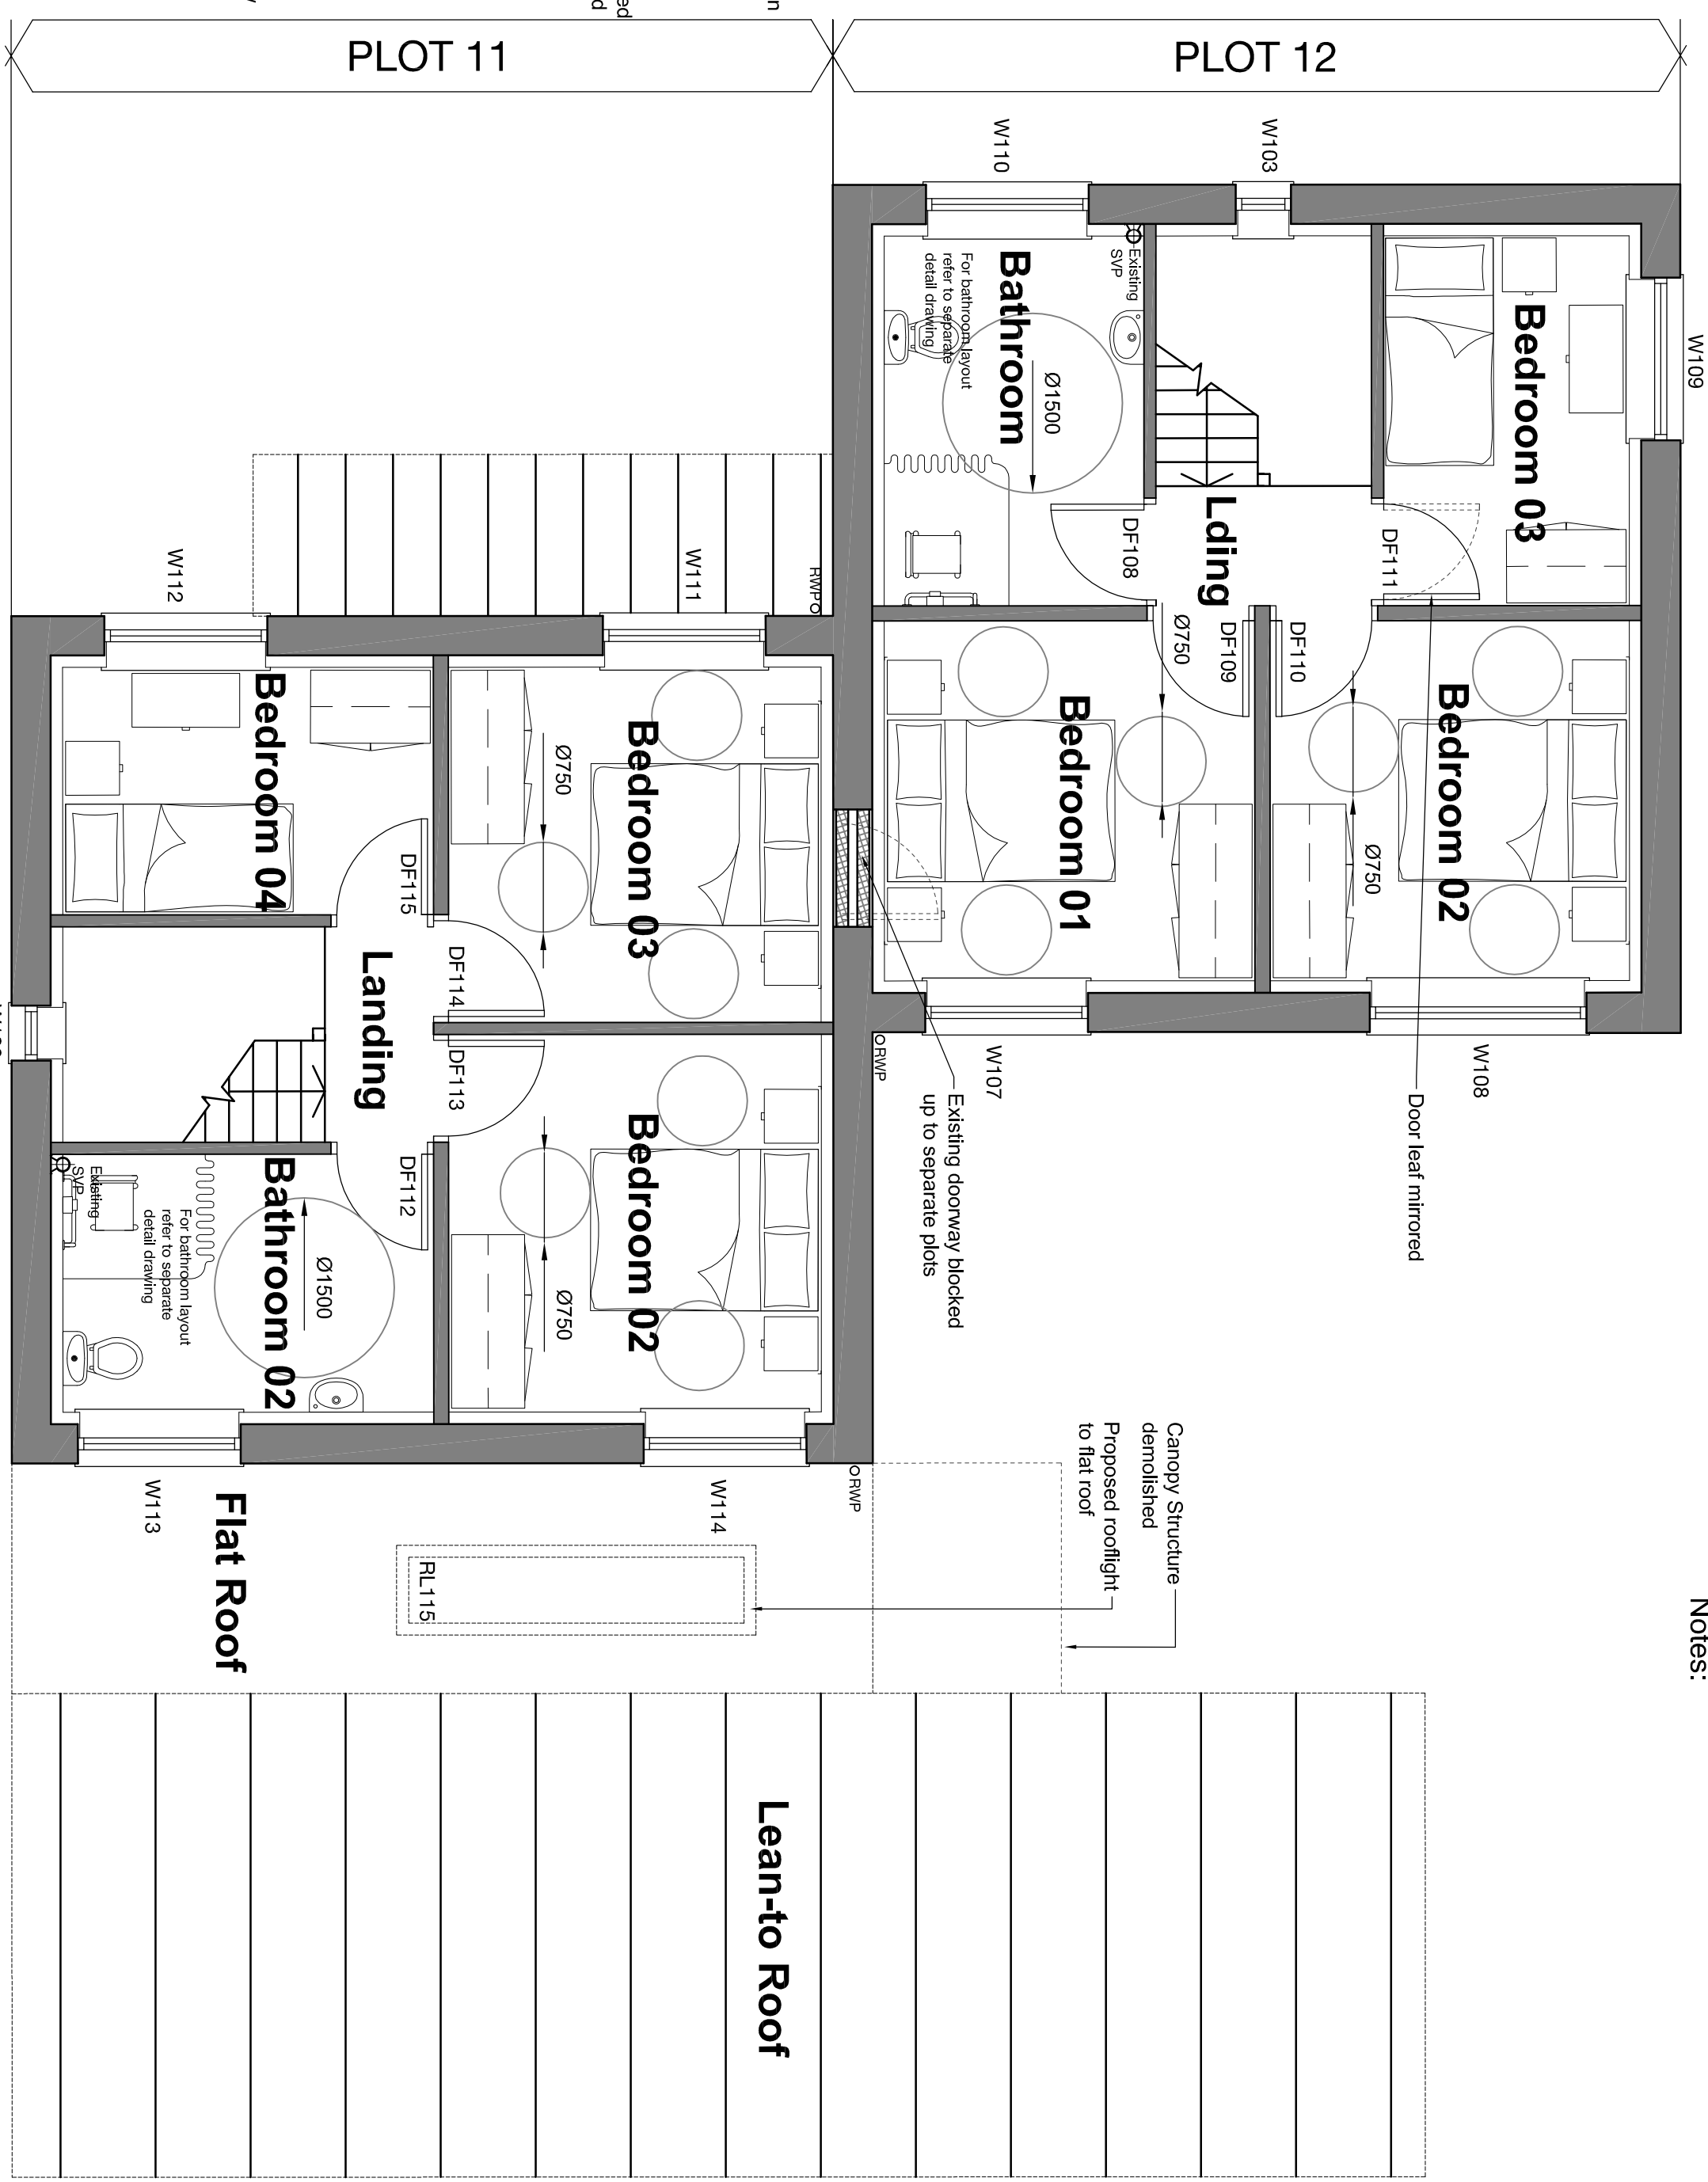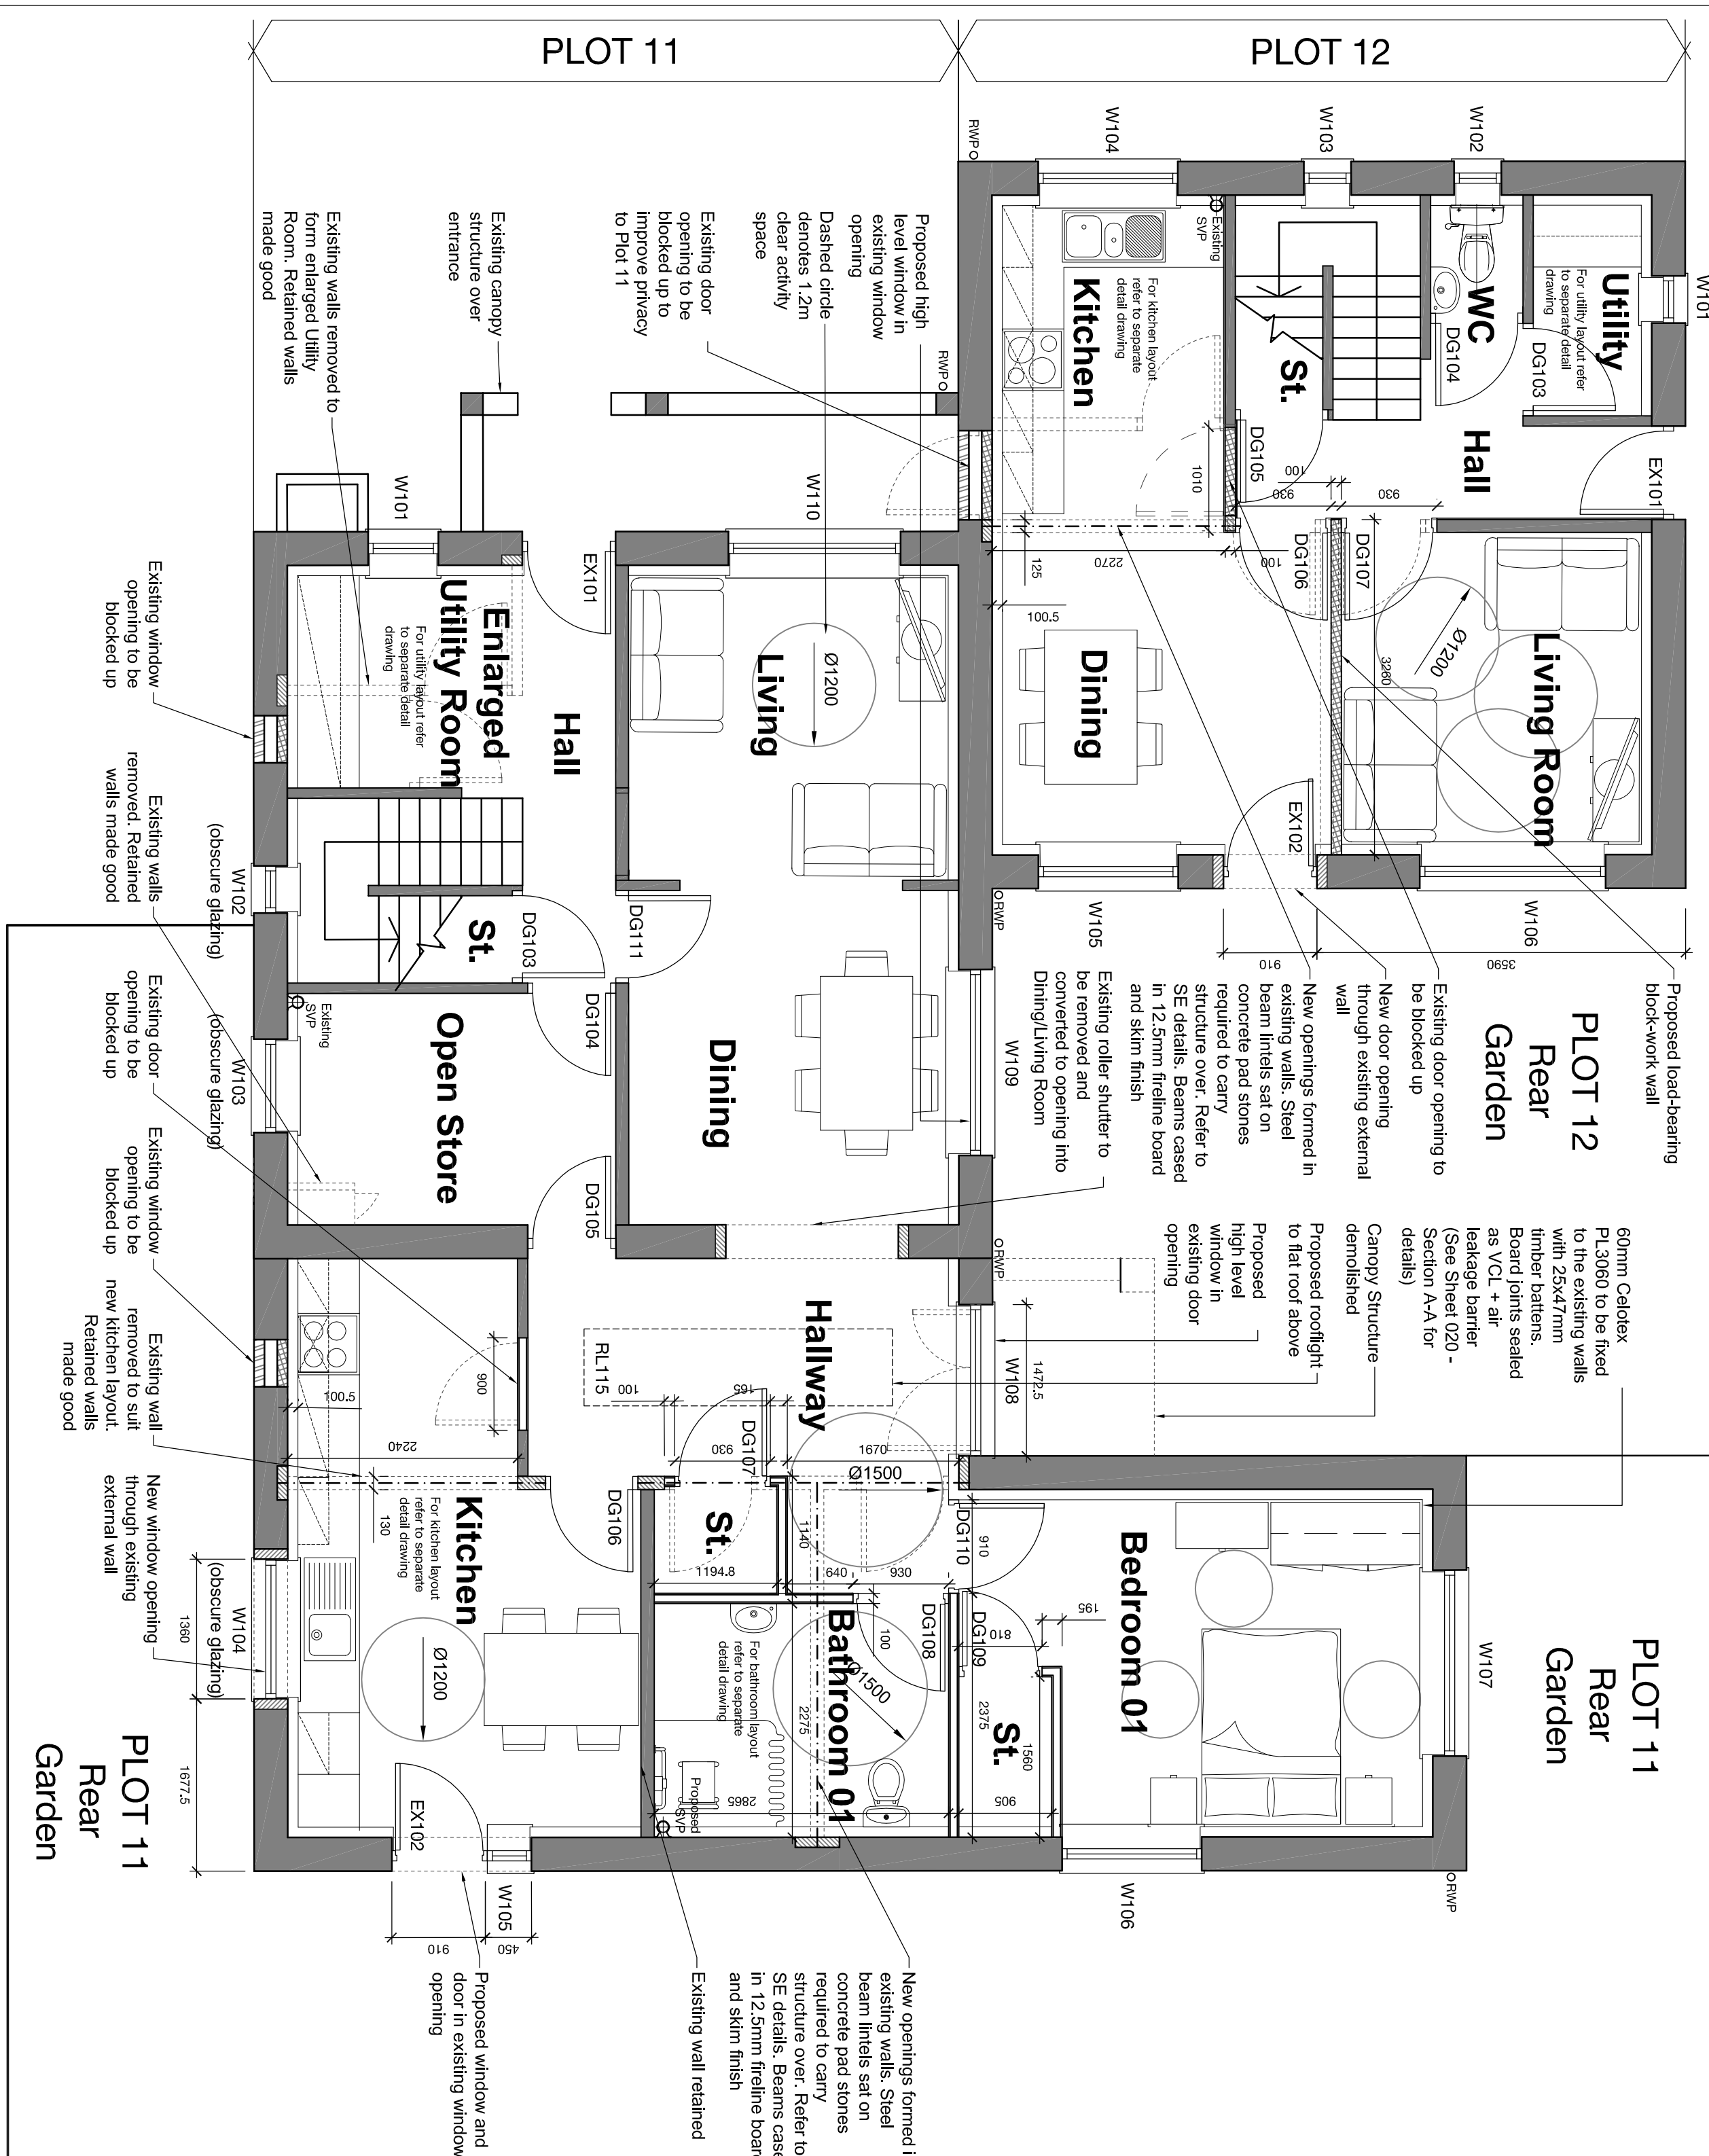

PLOT 11 - 12 PROPOSED GROUND FLOOR PLAN

PLOT 11 - 12 PROPOSED FIRST FLOOR PLAN

				PROJECT NUMBER	
SCALES		DISCIPLINE		PROJECT NUMBER	
1:50		ARCHITECT		07-17-18-1-1409	
DRAWING NUMBER				REV. CODE	
NPS-DR-A-(00)-018				P1	
STATUS CODE		PURPOSE OF ISSUE		DRAWN BY	
S0		TENDER		WC	
NPS Group NPS Group Ltd Gateway Plaza, Suite 400 Vancouver, BC V6P 2B2 Tel: 604.251.7746/61, Email: info@nps.ca www.nps.ca					