
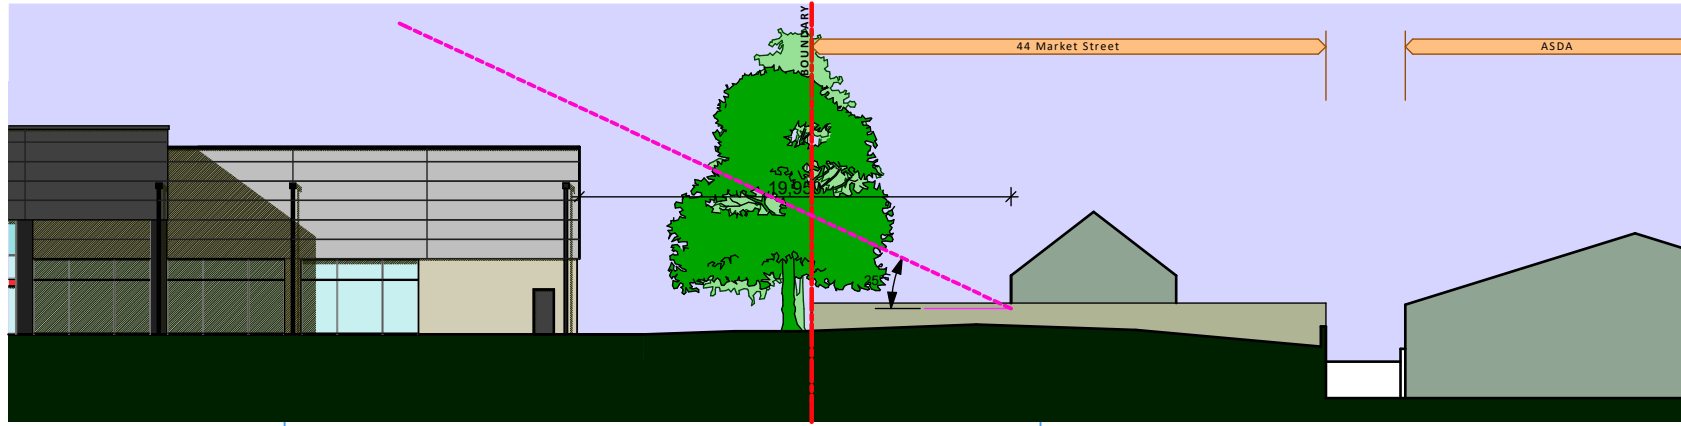


Station	Easting	Northing	Level
ST01	446262.644	404327.095	52.560
ST02	446214.827	404375.443	52.351
ST03	446188.643	404315.187	51.205
ST04	446227.482	404294.019	51.823

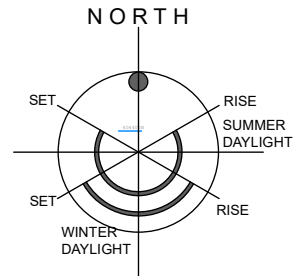

NOTES
ALL WORK TO BE CARRIED OUT IN ACCORDANCE WITH THE BUILDING REGULATIONS AND THE REQUIREMENTS OF THE LOCAL AUTHORITY.

SECTION ZZ

BOUNDARY LEGEND

- A-B - Existing paladin fence on brick wall to be retained and repaired as required
- B-C - Existing brick wall retained and made good
- C-D - Retained palsade fence
- D-E - Retained paladin fence
- E-G - Existing brick wall
- G-H - Existing brick wall with railing above retained and made good where required
- H-I - Retained existing brick wall, new wall to areas of blocked up openings to match existing and made good as required
- I-A - Existing wall retained and made good
- I-A - Existing wall removed

Extent of boundary required to have 2.5m Noise barrier as Noise Assessment



O	Minor amendments to entrance and disabled bays further to LA comments, visibility plays added.	IR	04/10/19
N	Charging bays added.	IR	19/09/19
M	Unit plan amended to suit elevation/plan revisions	IR	03/09/19
L	Amended as tenant comments	IR	19/07/19
K	Units 1-5 removed, external works altered to suit.	IR	19/07/19
J	Minor amendments further to discussions with planning, pedestrian access routes added alterations to external works to suit. Units 1-5 altered to face existing highway	IR	16/07/19
I	Extent of noise barrier added.	IR	12/04/19
H	Section ZZ added.	IR	26/03/19
G	Minor revision to external works adjacent to retained tree in public realm	IR	05/03/19
F	Minor revision to external works.	IR	01/03/19
E	Fence and gate to service yard Unit 6 relocated tree 18 removed, note added to tree 9.	IR	28/02/19
D	Minor alteration to public area to allow for root protection to retained tree.	IR	22/02/19
C	Minor amendments to car parking to retain tree on southern boundary.	IR	19/02/19
B	Tree survey and tracking added.	IR	18/02/19
A	Sub-station position and access amended	IR	06/02/19

LOROC
ARCHITECTS
25A PARK SQUARE WEST, LEEDS, LS1 2PW
T: 0113 333 7755
W: www.loroc.co.uk
3RD FLOOR, 86-90 PAUL STREET, LONDON, EC2A 4NE
T: 0203 875 5333

CLIENT
WARRIOR DEVELOPMENTS LIMITED

PROJECT
HIGH STREET / DONCASTER ROAD
GOLDTHORPE, S63 9NG

TITLE
Planning Information
PROPOSED SITE PLAN

DRAWING NO.	1526-101(P)	REVISION	0
SCALE	1:500 @ A2	DATE	JAN 19
DRAWN BY		CHECKED BY	

PURPOSE OF ISSUE			
● PLANNING	○ BUILDING REGS	○ TENDER	
○ COMMENT	○ INFORMATION	○ CONSTRUCTION	

THIS DRAWING IS COPYRIGHT AND THE INTELLECTUAL PROPERTY OF LOROC ARCHITECTS LIMITED. THIS DRAWING MAY NOT BE REPRODUCED IN WHOLE OR IN PART WITHOUT WRITTEN AUTHORITY. NO DIMENSIONS TO BE SCALED FROM THIS DRAWING. ALL DIMENSIONS TO BE CHECKED ON SITE PRIOR TO COMMENCEMENT OF WORKS AND ANY DISCREPANCIES REPORTED TO THE ARCHITECT/ENGINEER/CONTRACTOR.

