
 
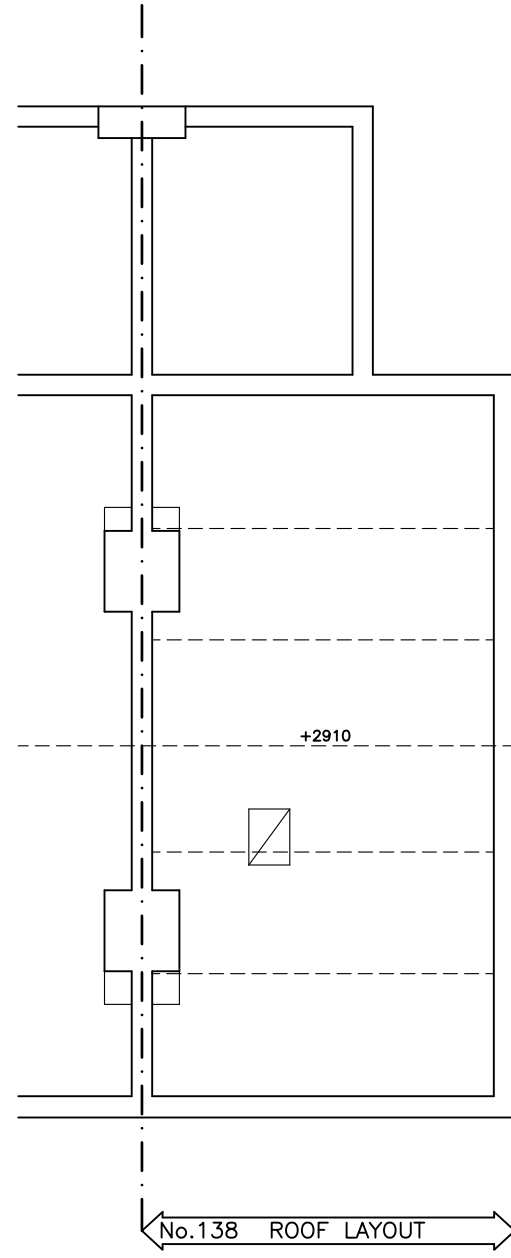
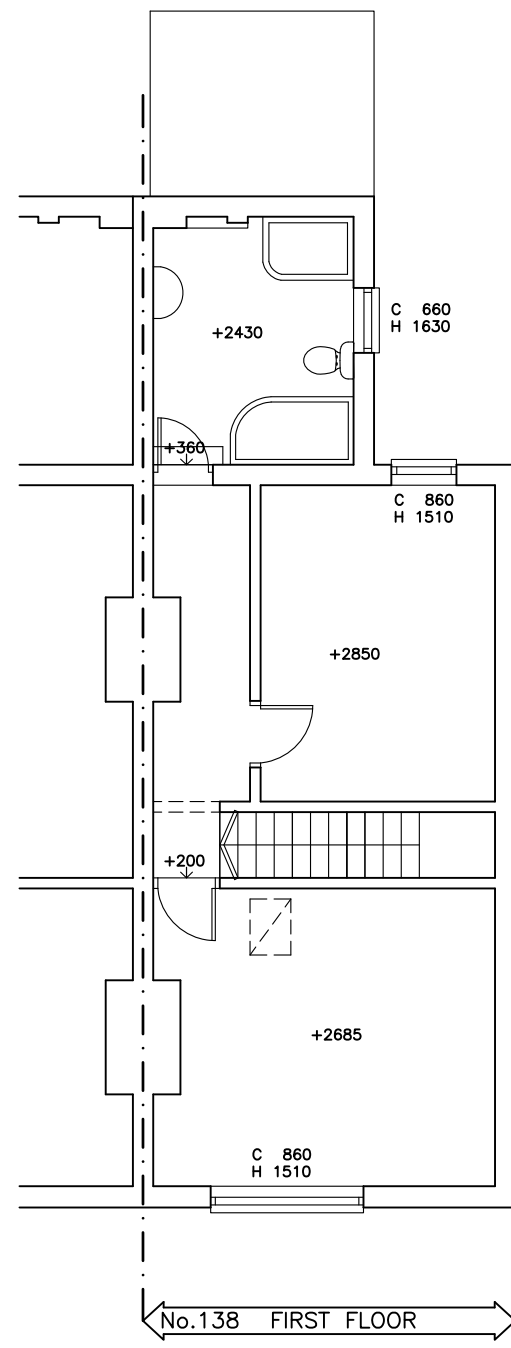
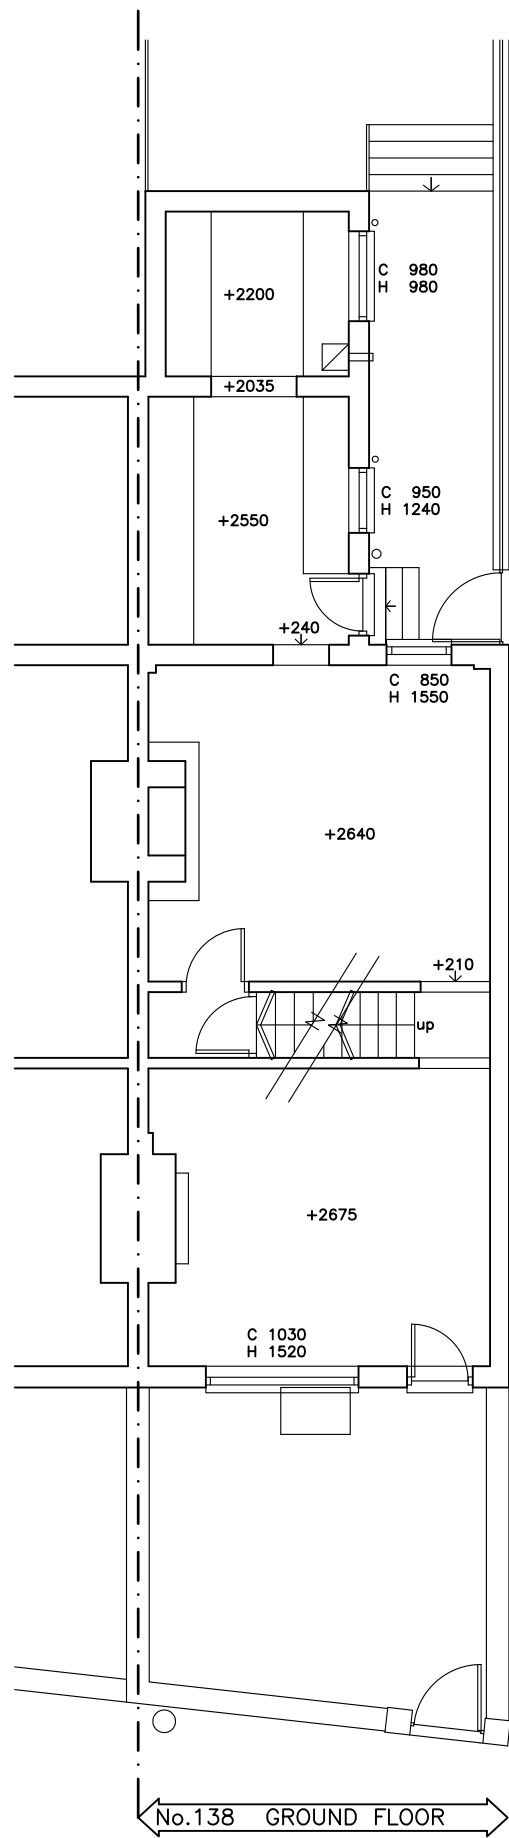
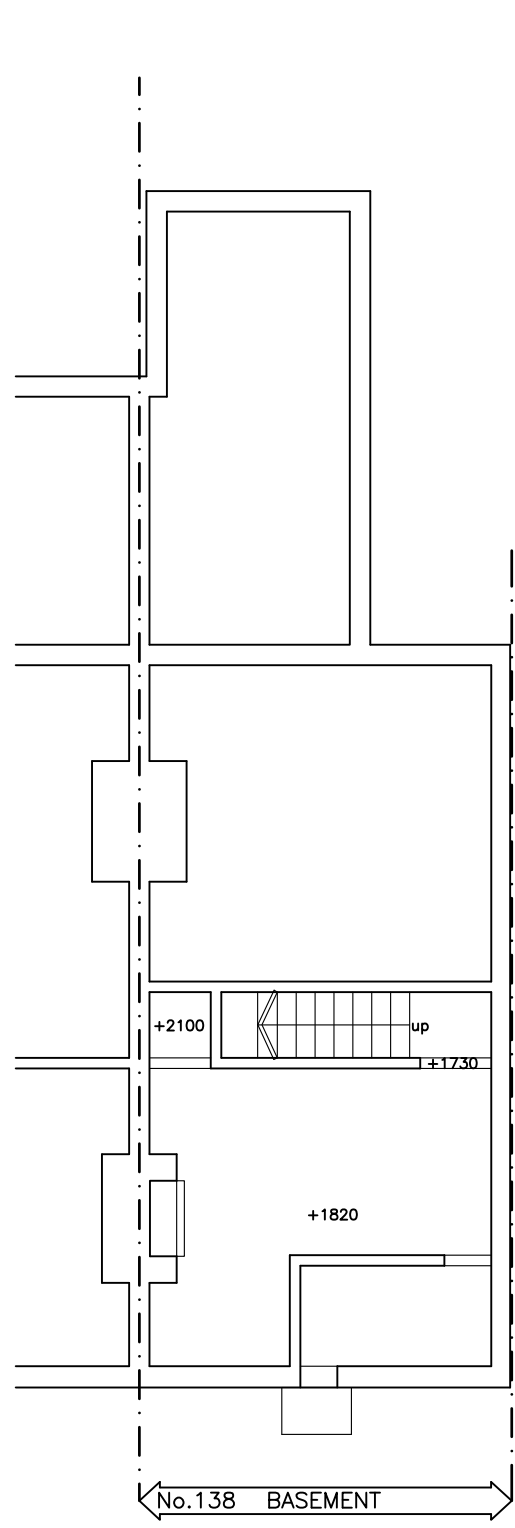


CHECK ALL DIMENSIONS ON SITE.
IF INFORMATION IS NOT CLEAR OR CONSISTANT CONSULT ARCHITECT.
THIS DRAWING IS COPYRIGHT.

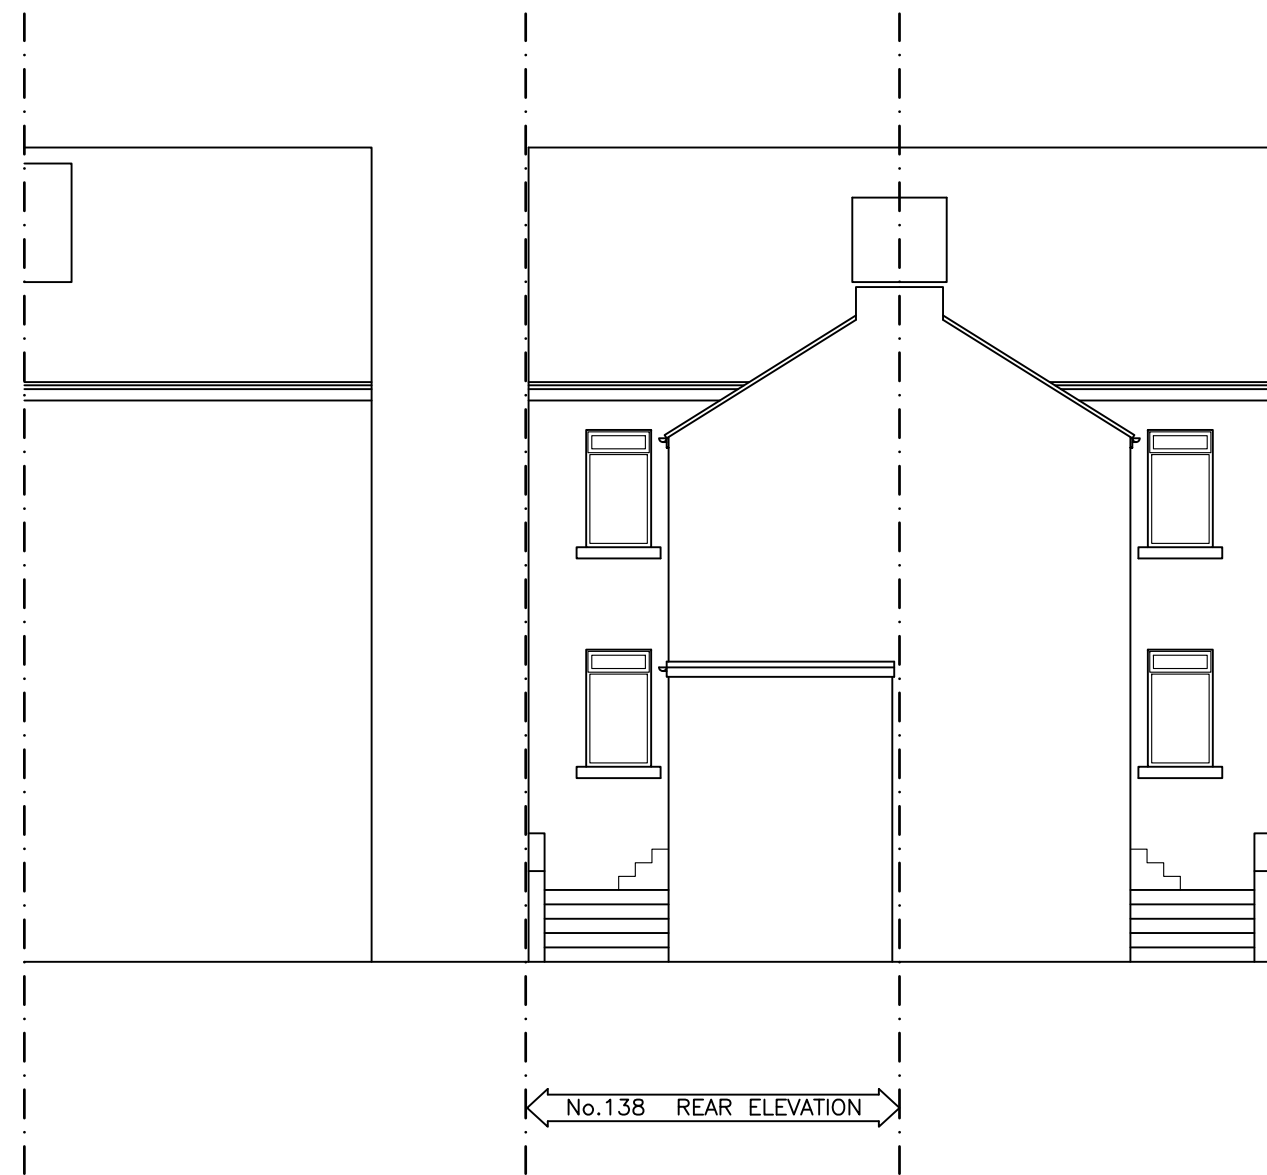

Client:
Mr and Mrs Edwards
Project Title:
138 Furlong Road
Bolton Upon Deane
South Yorkshire

Drawing Title:
Existing Floor Plans & Elevations

Drawn: Date: 18.09.2017

Scale: 1:100 @ A1

Dwg.No.: FR.01.01

HARTLEYS PROJECTS LTD
PO BOX 43391, LONDON
N5 1SZ 020 73549268