




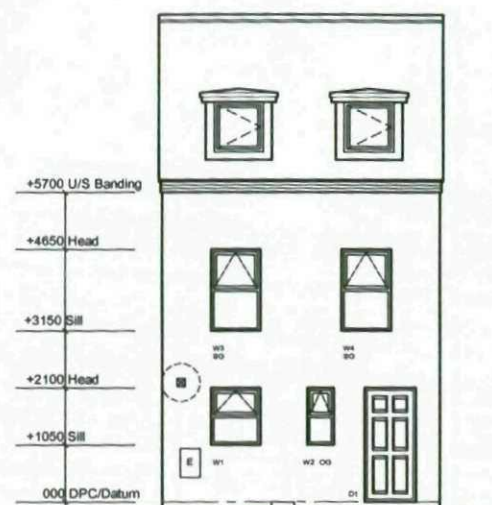


Front Elevation (as)

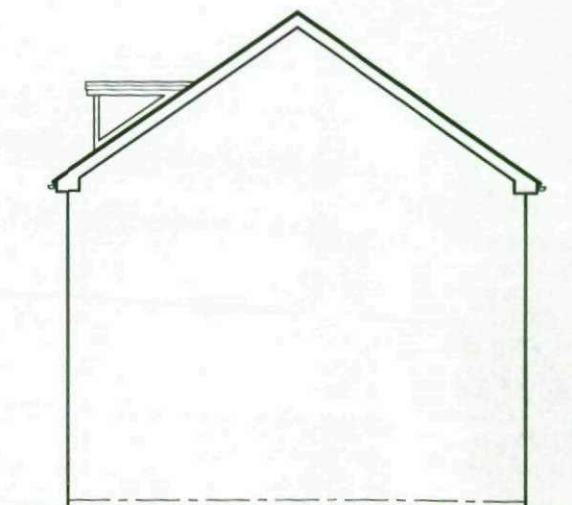


Side Elevation (as)

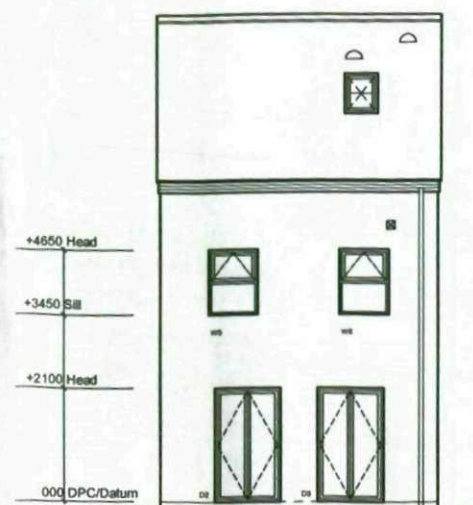


Rear Elevation (as)

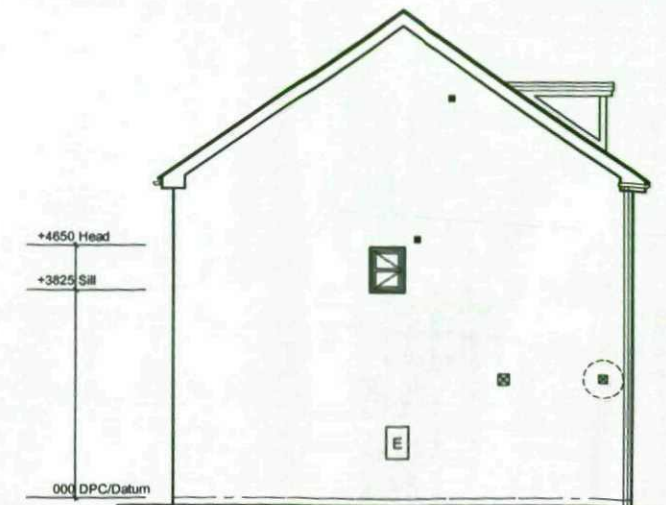


Side Elevation (as)

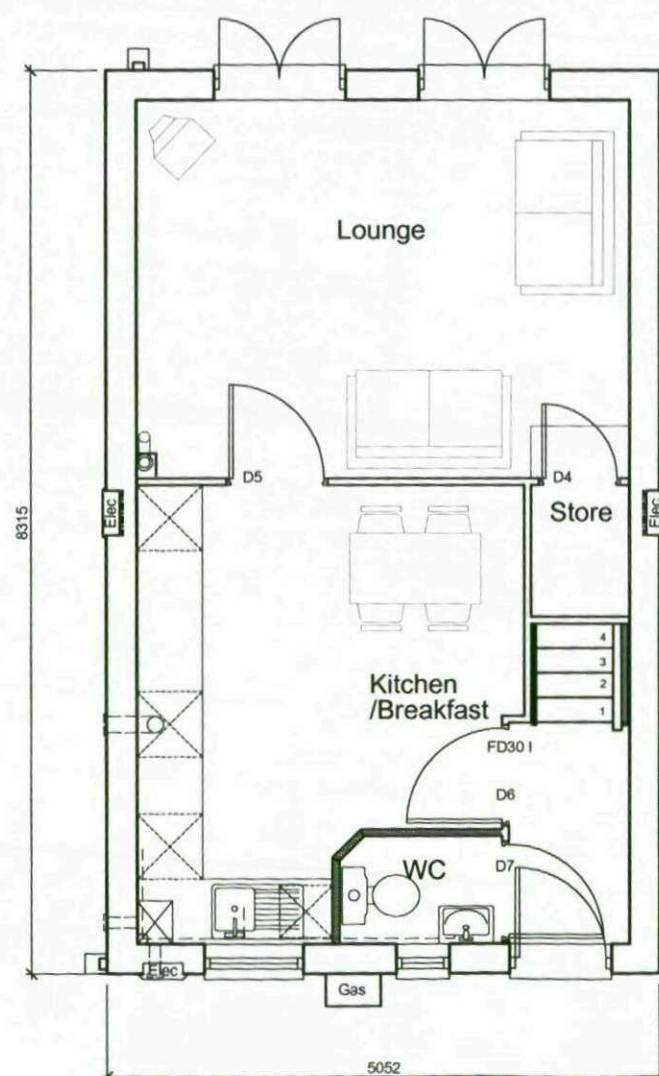

Ground Floor Plan

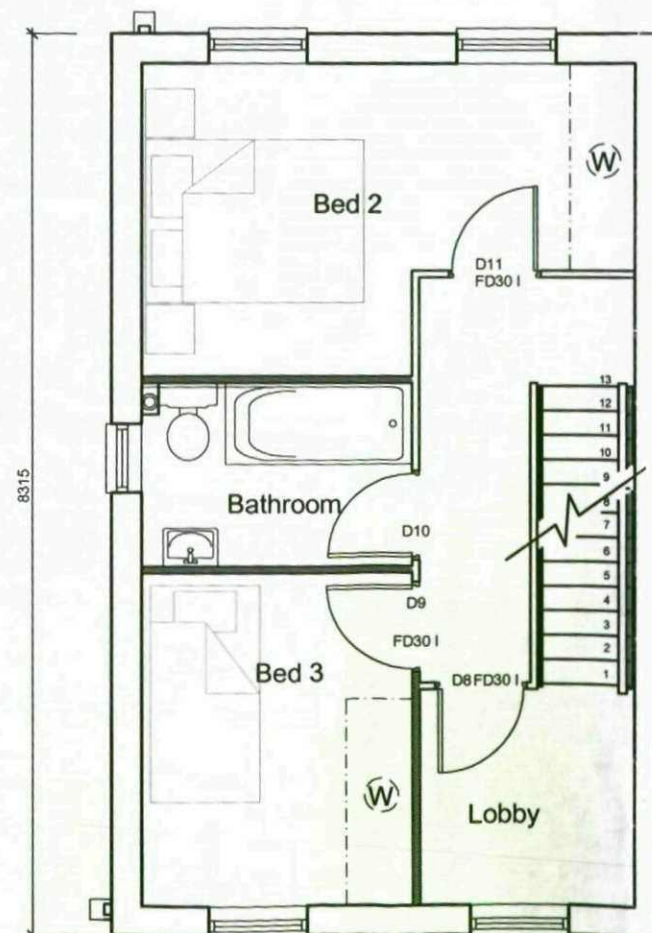

First Floor Plan

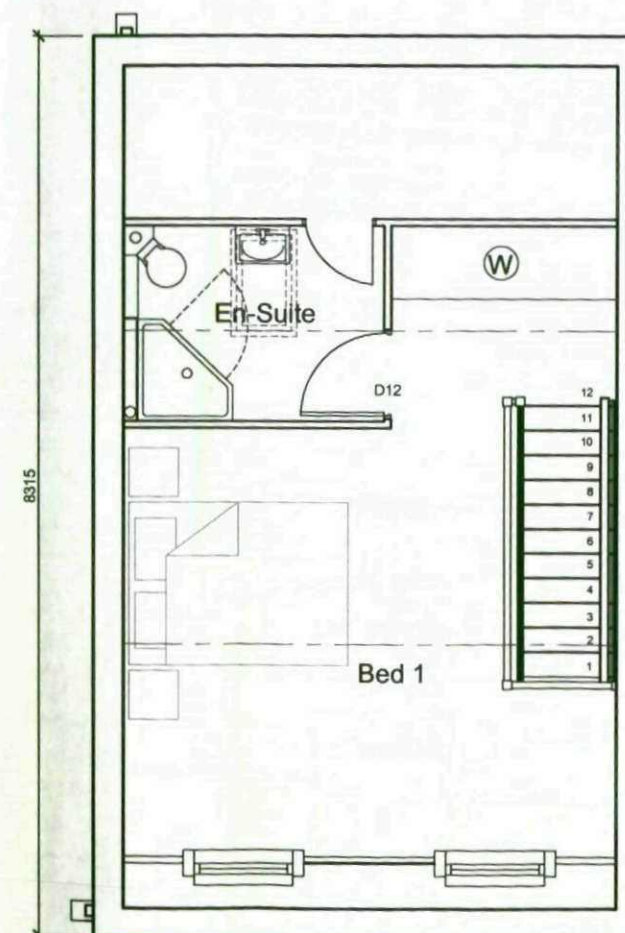

Second Floor Plan

Rev	Details	Date	Drawn	Chk
Haslam Homes Limited				
House Type 1011 2006 Combi Edition				
Planning Drawing				
Dwg No.: HH05/1011Combi/02 Drawn: D.F.				
Date: March 2006 Checked:				
Scale: 1:50 & 1:100 Copyright © Haslam Homes Limited				
Haslam Homes Ltd, Ten Pound Walk, Doncaster, DN4 5DX Tel: 01302 347800 Fax: 01302 347805 www.haslam-homes.co.uk				