



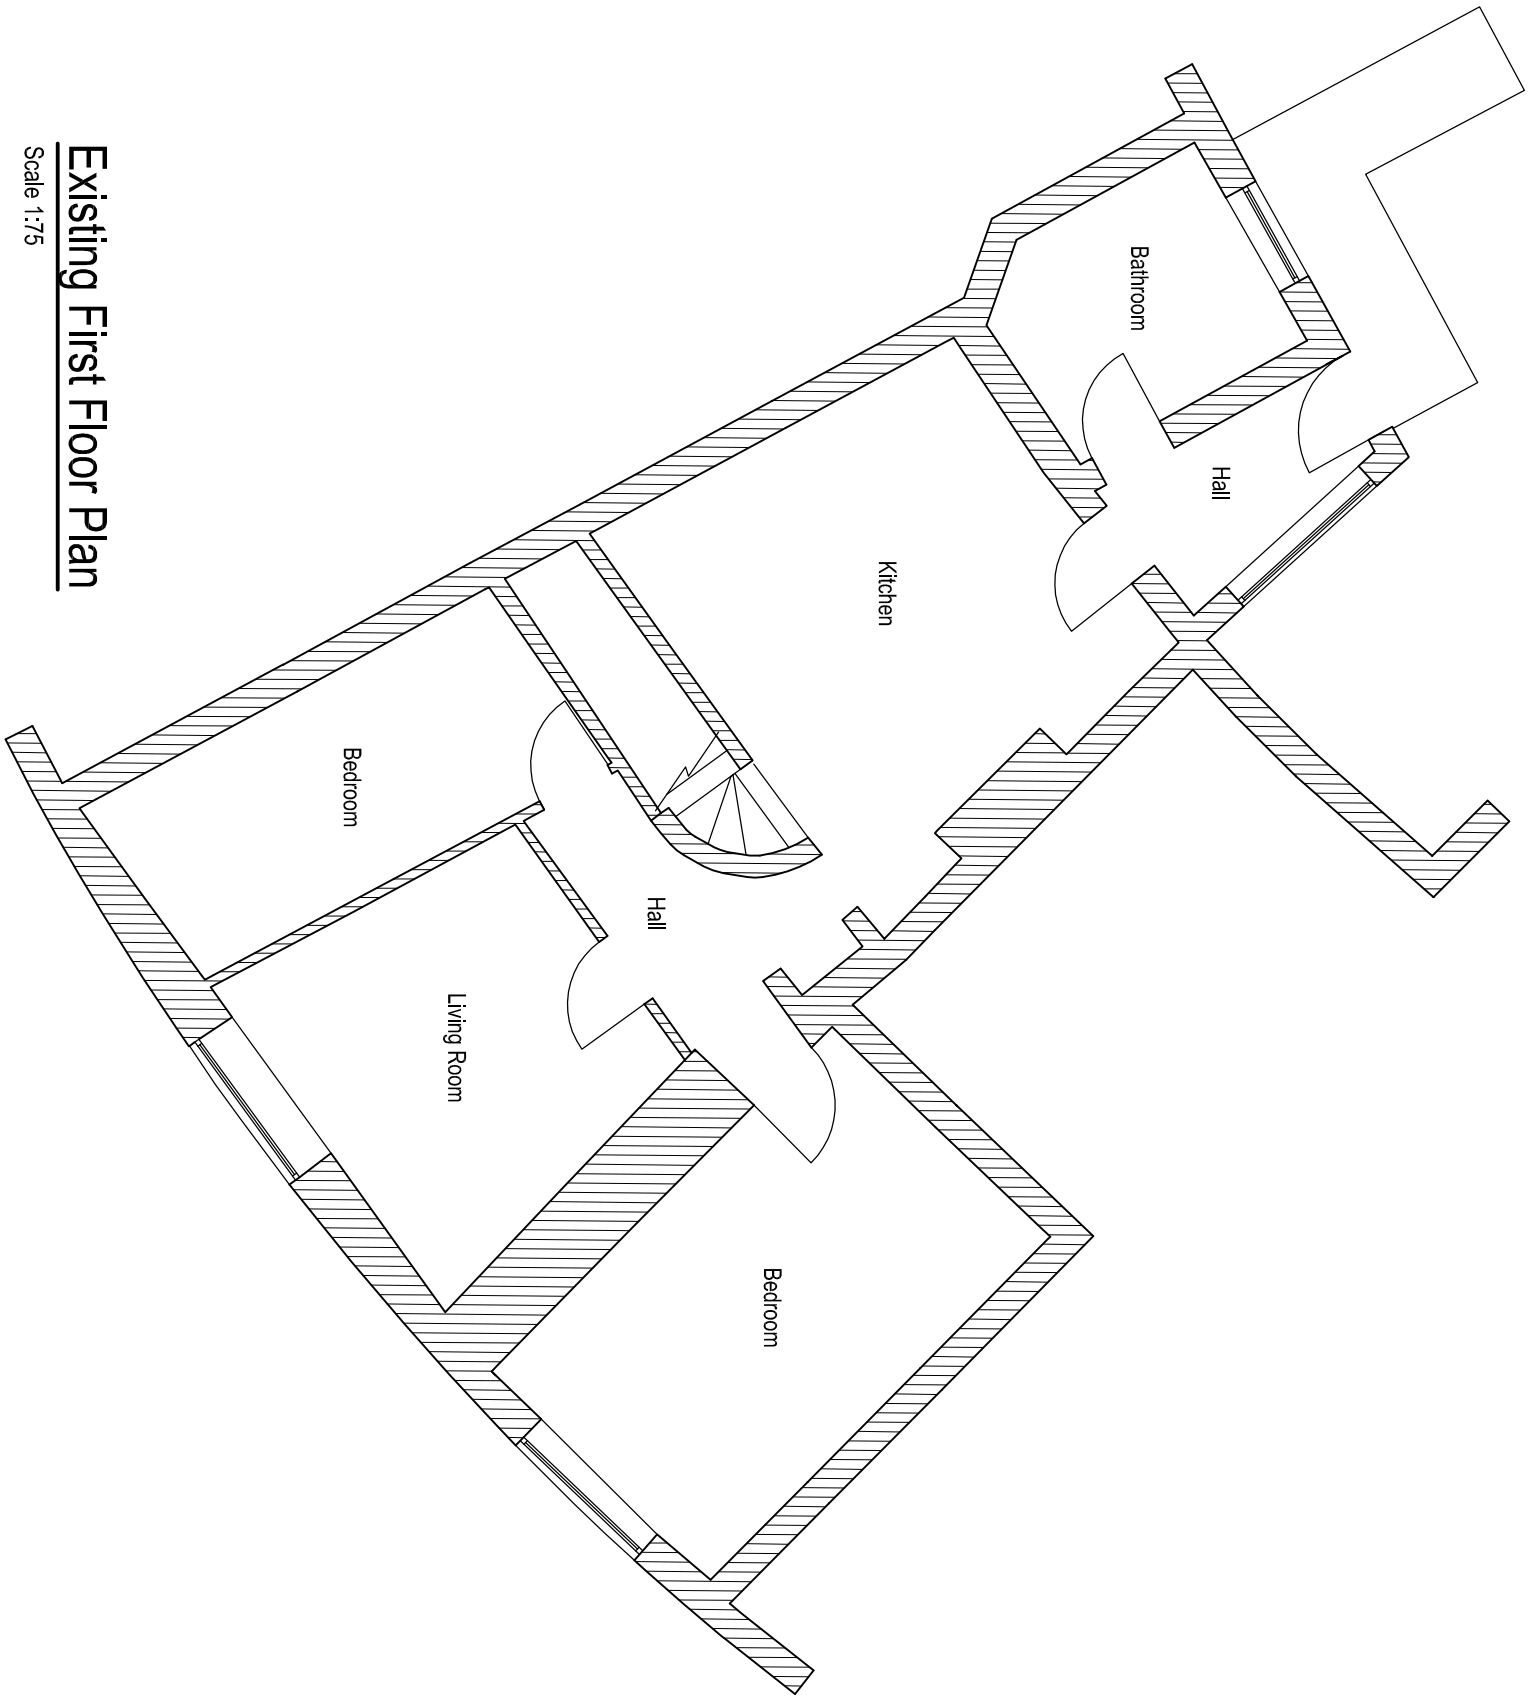


Existing First Floor Plan
Scale 1:75

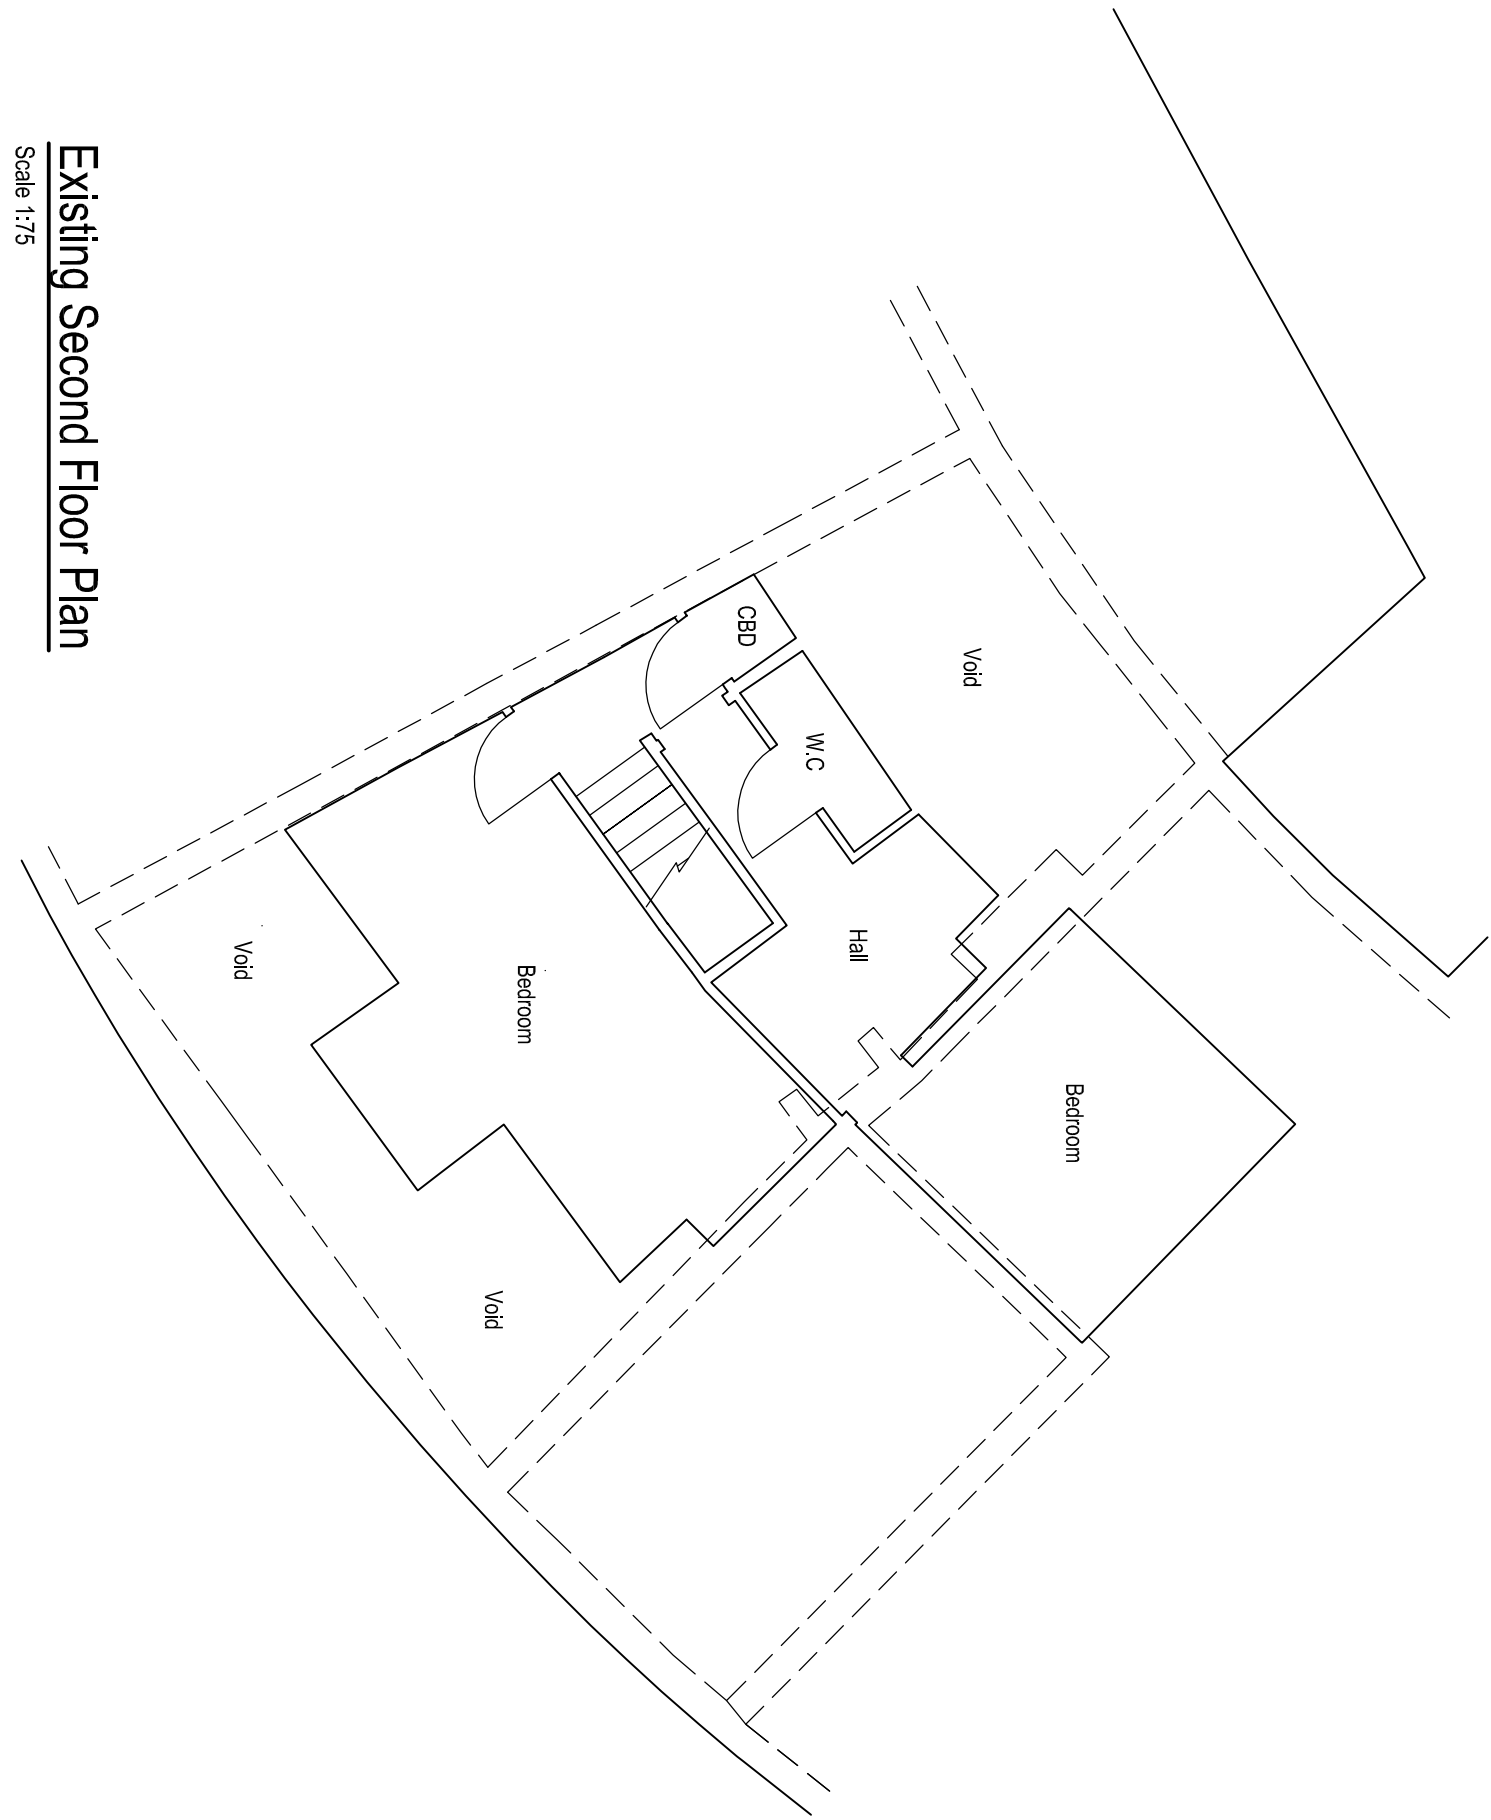


Existing Second Floor Plan
Scale 1:75



Proposed First Floor Plan
Scale 1:75

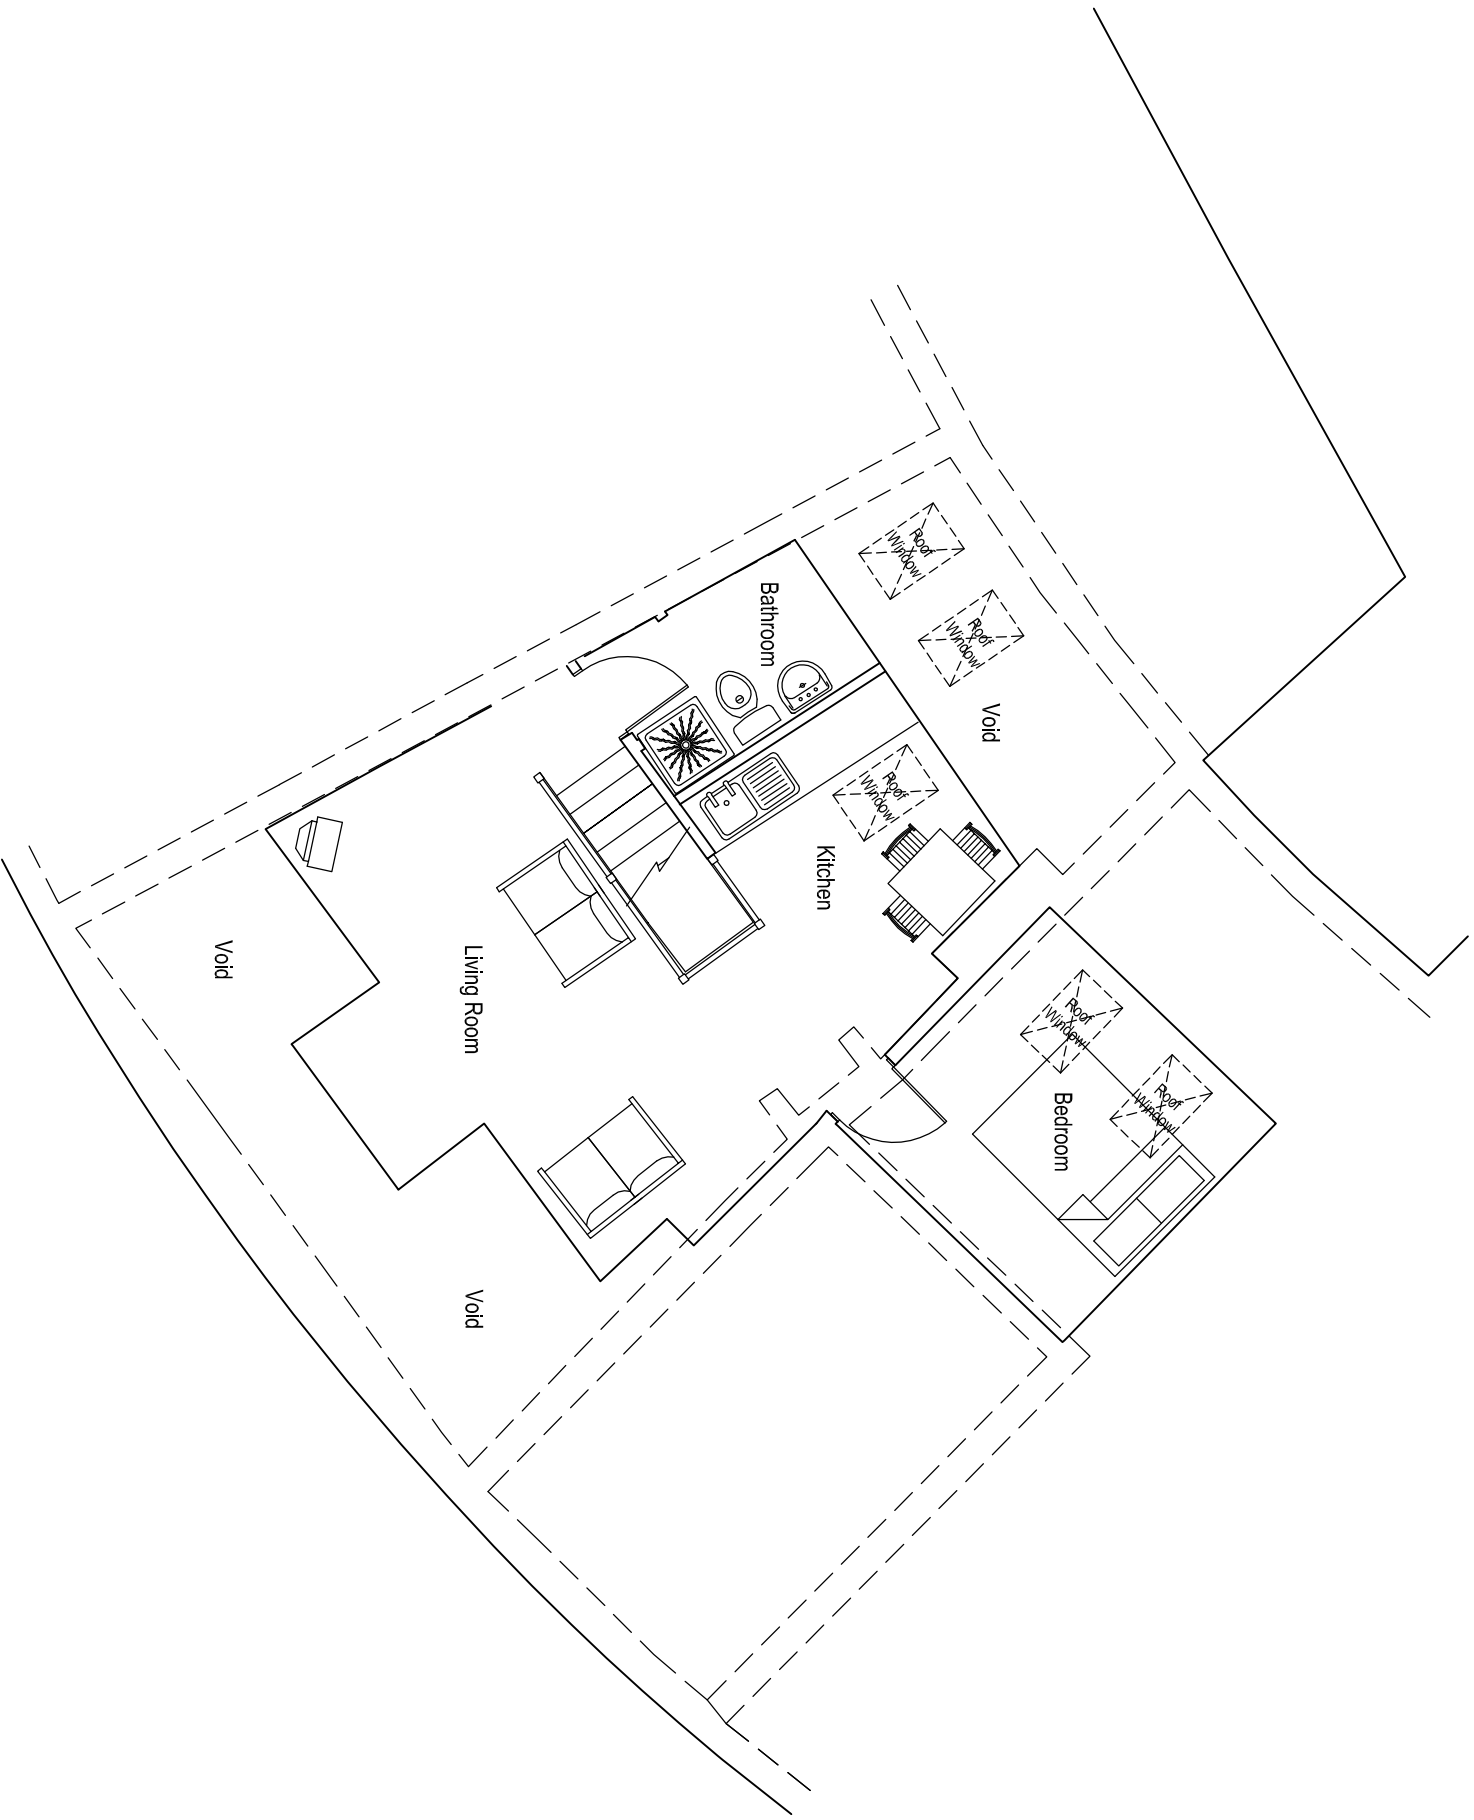

Proposed Second Floor Plan
Scale 1:75

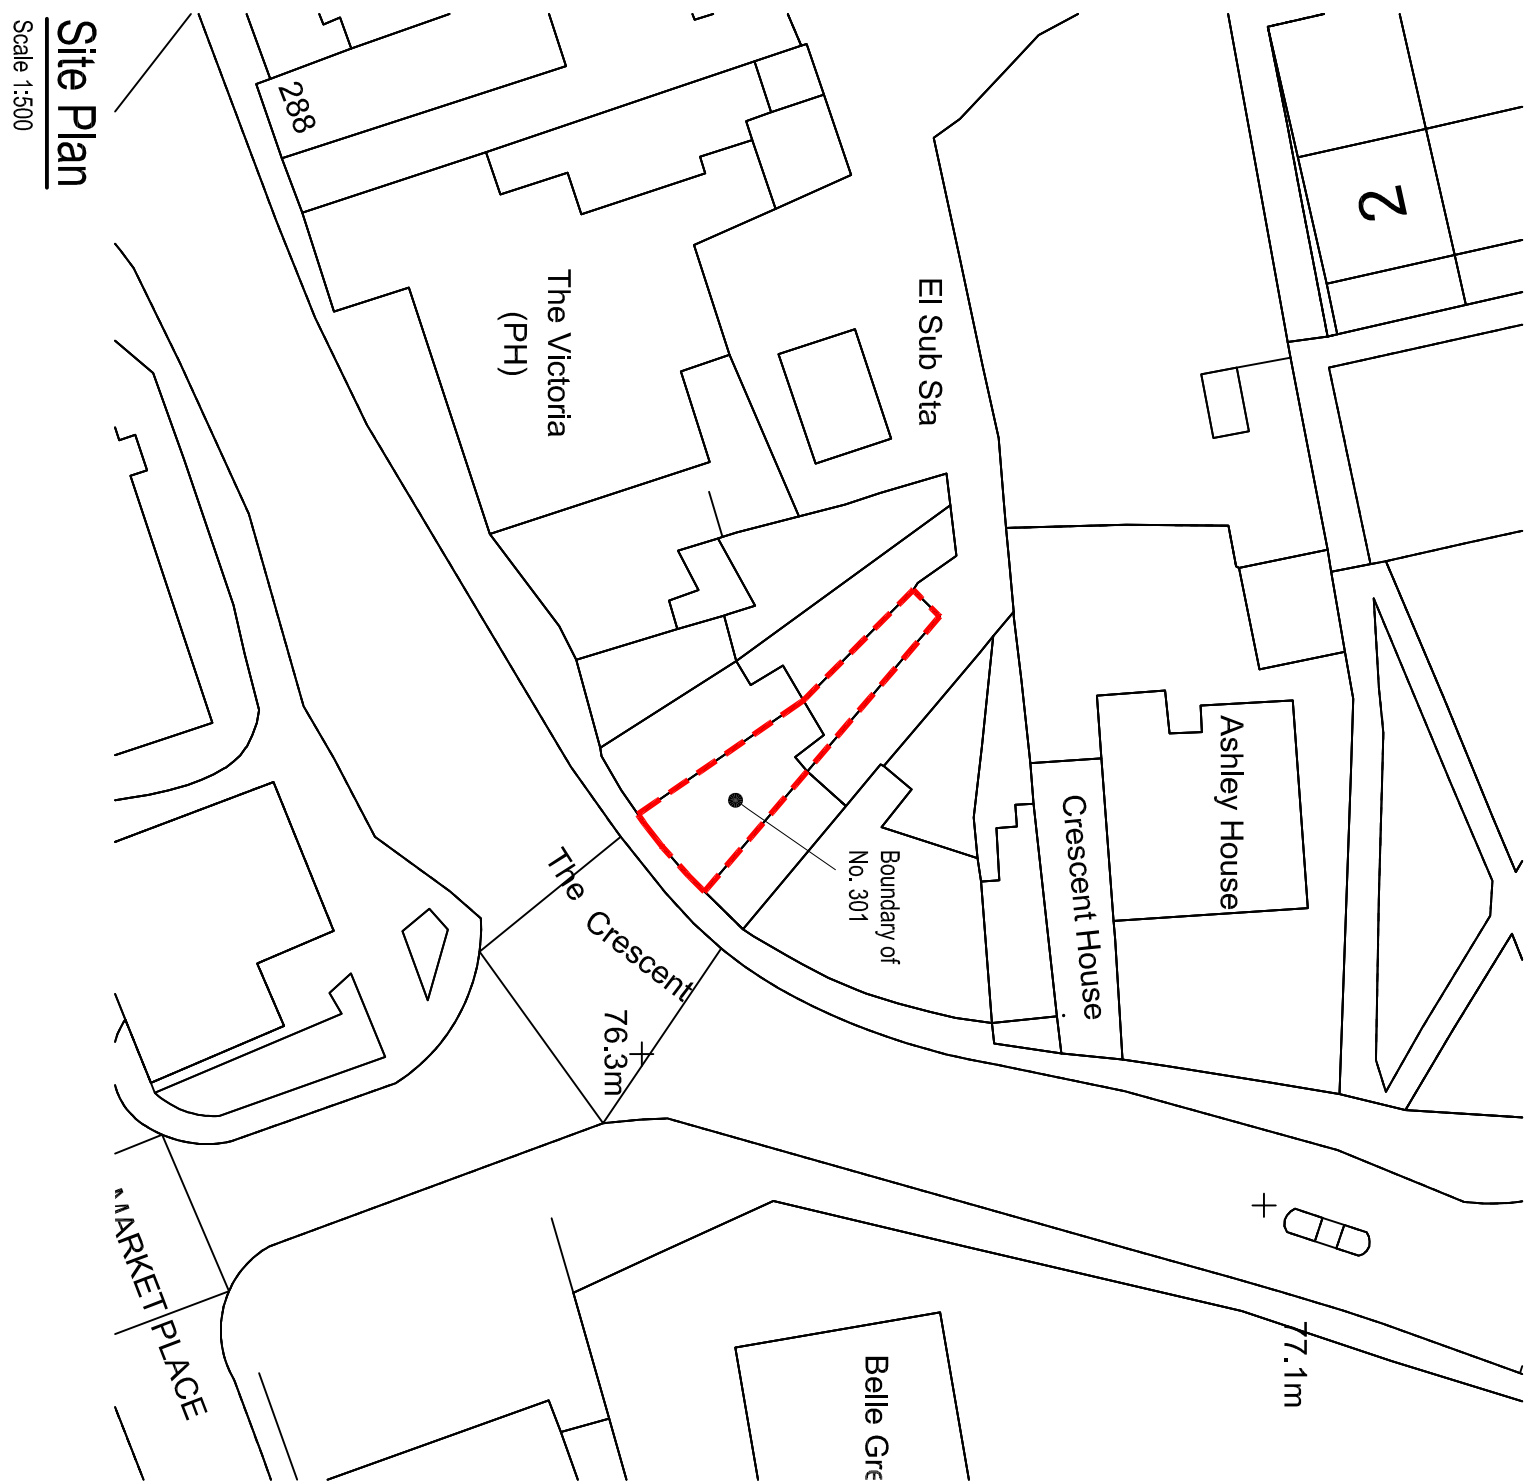

Site Plan
Scale 1:500



Front Elevation
Scale 1:15



Rear Elevation
Scale 1:15

E2A Ltd 51 Birchall Bank Elsacar Barnsley South Yorkshire S70 6BQ Tel: 0114 255 0123 Mobile: 073 406 5744 Email: enquiries@e2a-buildingdesigners.co.uk Web: www.e2a-buildingdesigners.co.uk				PROJECT Conversion of Single Apartment in to Three 301 Barnsley Road, Cudworth South Yorkshire, S72 8SZ			
CLIENT Mr. Jamie Walker				TITLE Planning Application			
SCALE: 1:50, 1:50 @ A1 DATE: March 10				DRAWN BY: CWT CHECKED BY: JFW DESIGNED BY: FOW REV: -			