



EXISTING SECTION A-A 1:200



PROPOSED SECTION A-A 1:200

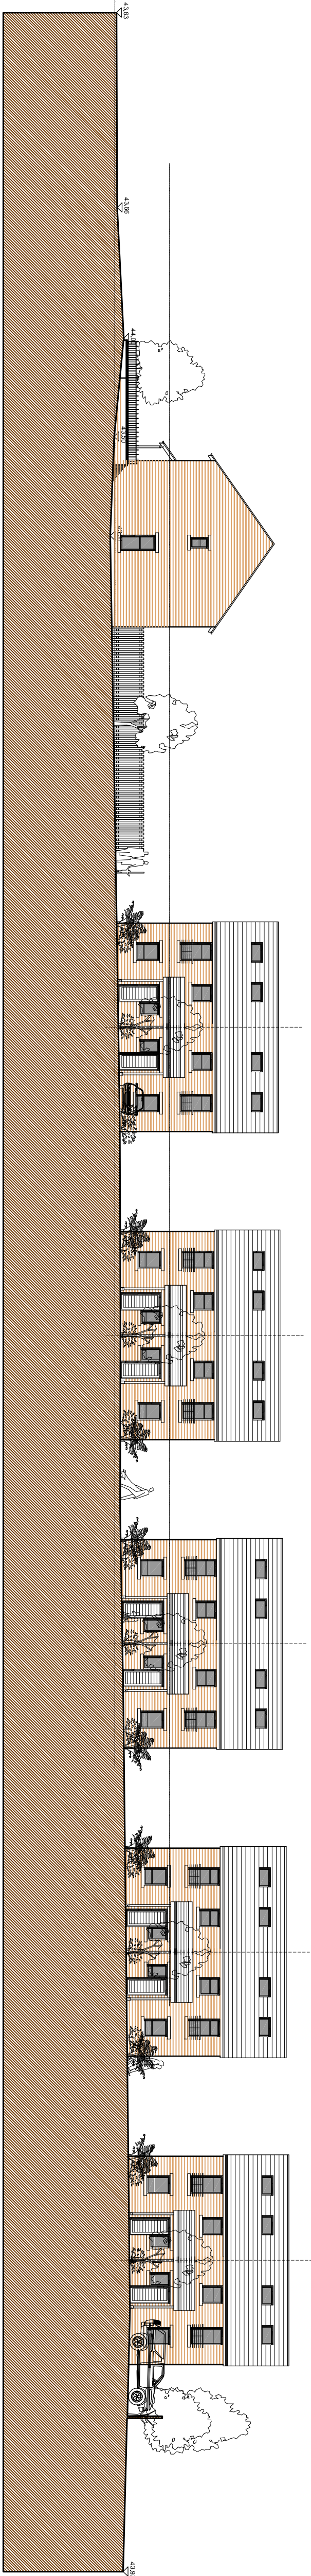

SITE PLAN 1:500

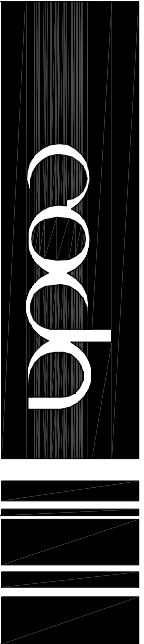

Coda Studios Ltd
Hope Works, 25 Monday Street,
Sheffield, S3 8EL
t: 0114 279 8003 f: 0114 279 6004
e: info@coda.co.uk

Client JAGUAR ESTATES Client

Job THURNSCOPE Job

Drawing SITE SECTIONS Title

DRAWN	CHECKED	DATE	SCALE	AS ISSUE	AT ISSUE
UJ	DC	08.12	-	1:200/1:500	
REVISION	DRAWING STATUS	DRAWING NUMBER			
A	status	1989-006			

© COPYRIGHT EXISTS ON THE DESIGN AND INFORMATION SHOWN ON THE DRAWING
The Contractor must verify all dimensions on site before making any openings
Architect to be notified of any discrepancies in dimensions immediately.