



MATERIAL
SCHEDULE


Walls – Exposed steel frame with
painted rendered blockwork and existing
box profiled steel cladding above
Roof – Zinc/aluminium with standing
seams
Windows/Doors – Powder coated
aluminium & Hardwood timber
Rainwater Goods – Galvanised steel

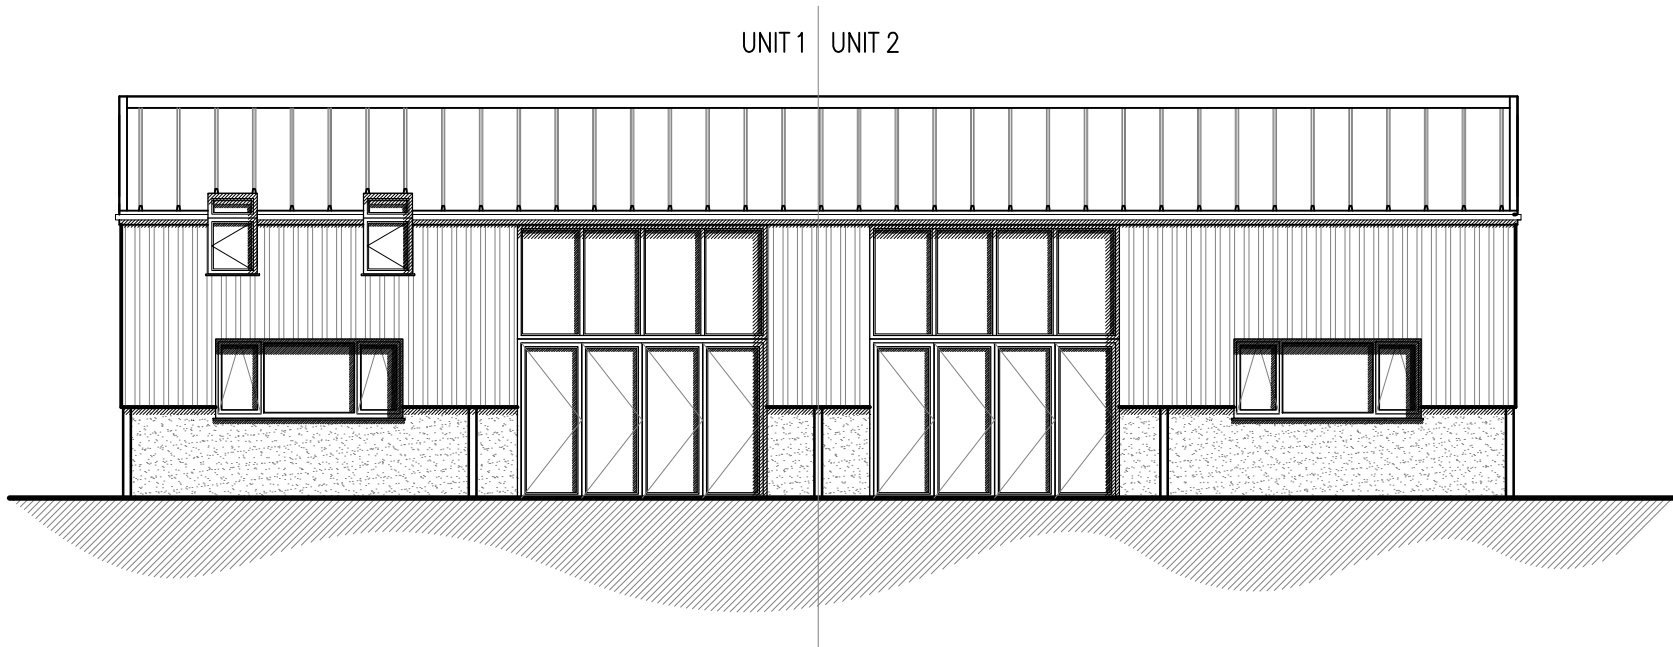


SOUTH WEST ELEVATION
Scale 1:100

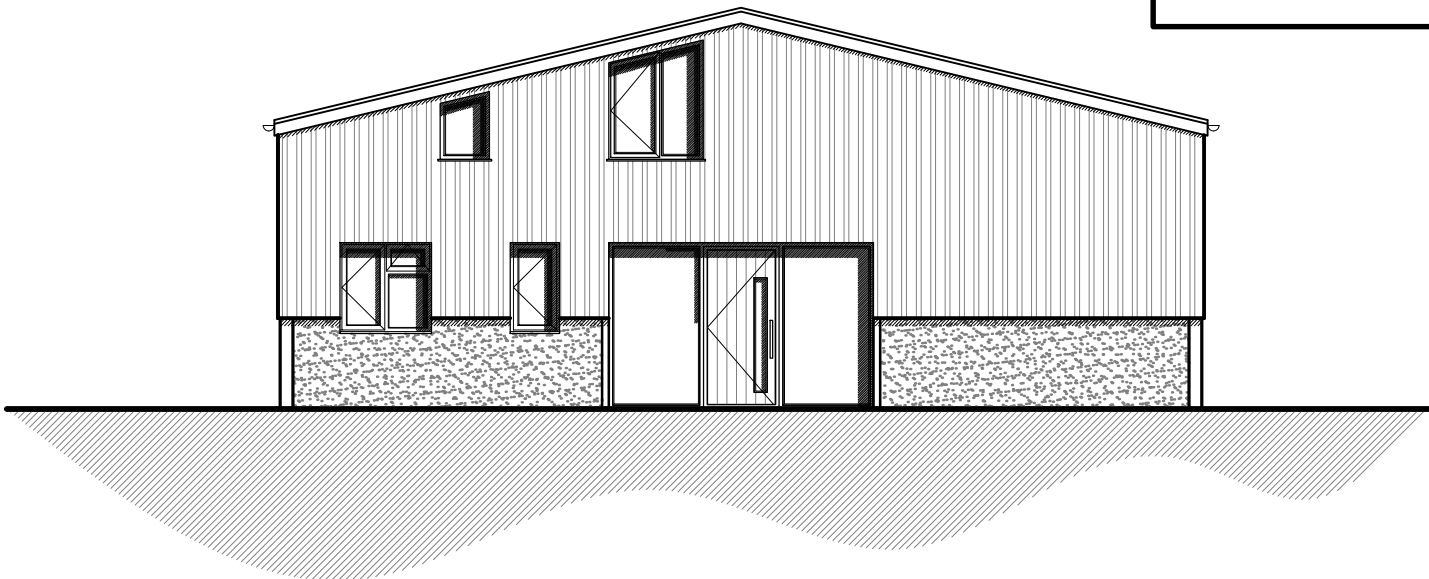


NORTH WEST ELEVATION
Scale 1:100

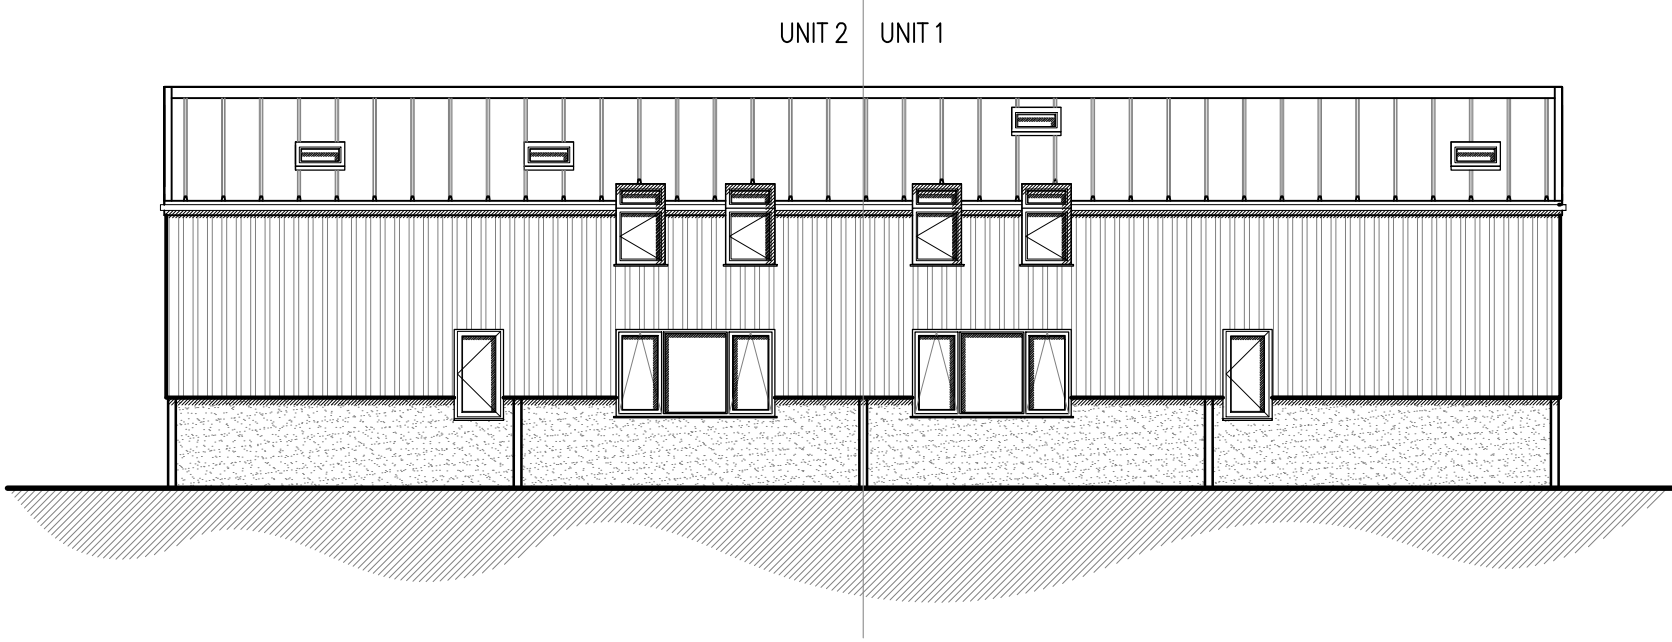

NORTH EAST ELEVATION
Scale 1:100

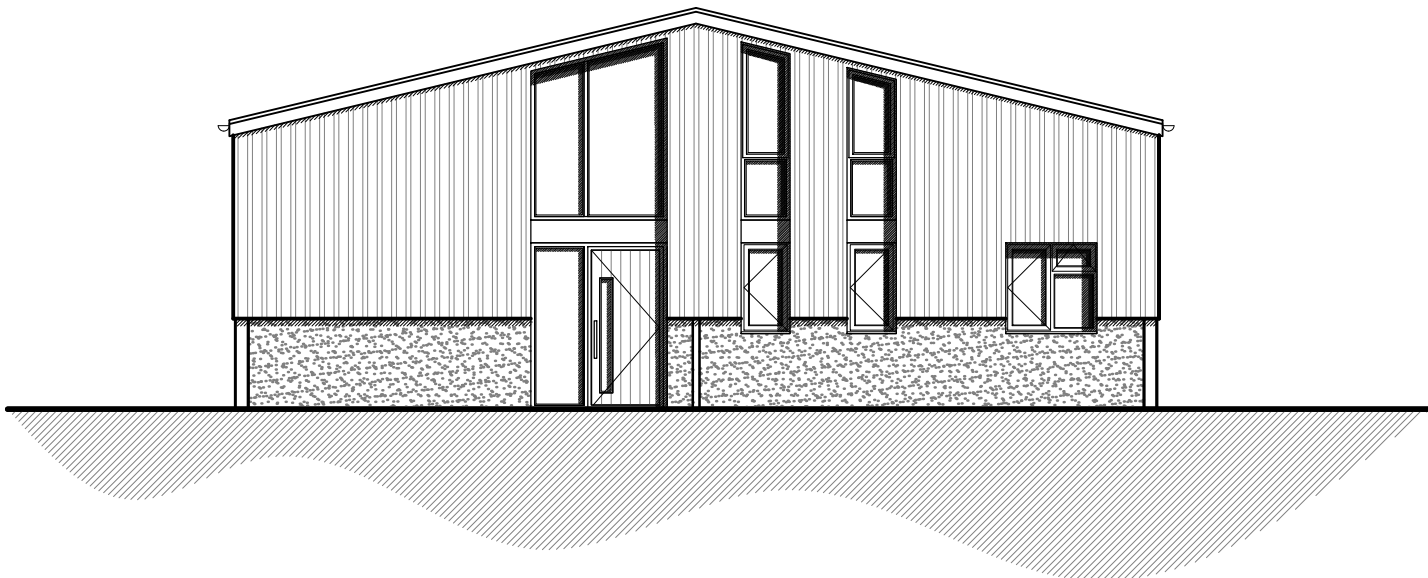

SOUTH EAST ELEVATION
Scale 1:100

 

 Prism Agriculture Ltd				Cross Royd Farm, Cross Lane, Thurlstone, Penistone, Sheffield, S36 9QJ			
NO.		REVISION		DATE		Mr French	
						Proposed Class Q Barn Conversion	
						Proposed Elevations	
DRAWN		CHECK		SIZE		DATE	
ND		TW		A2		March ' 19	
				SCALE		DRAWING NO.	
				AS SHOWN		200.04	
						REVISION	