




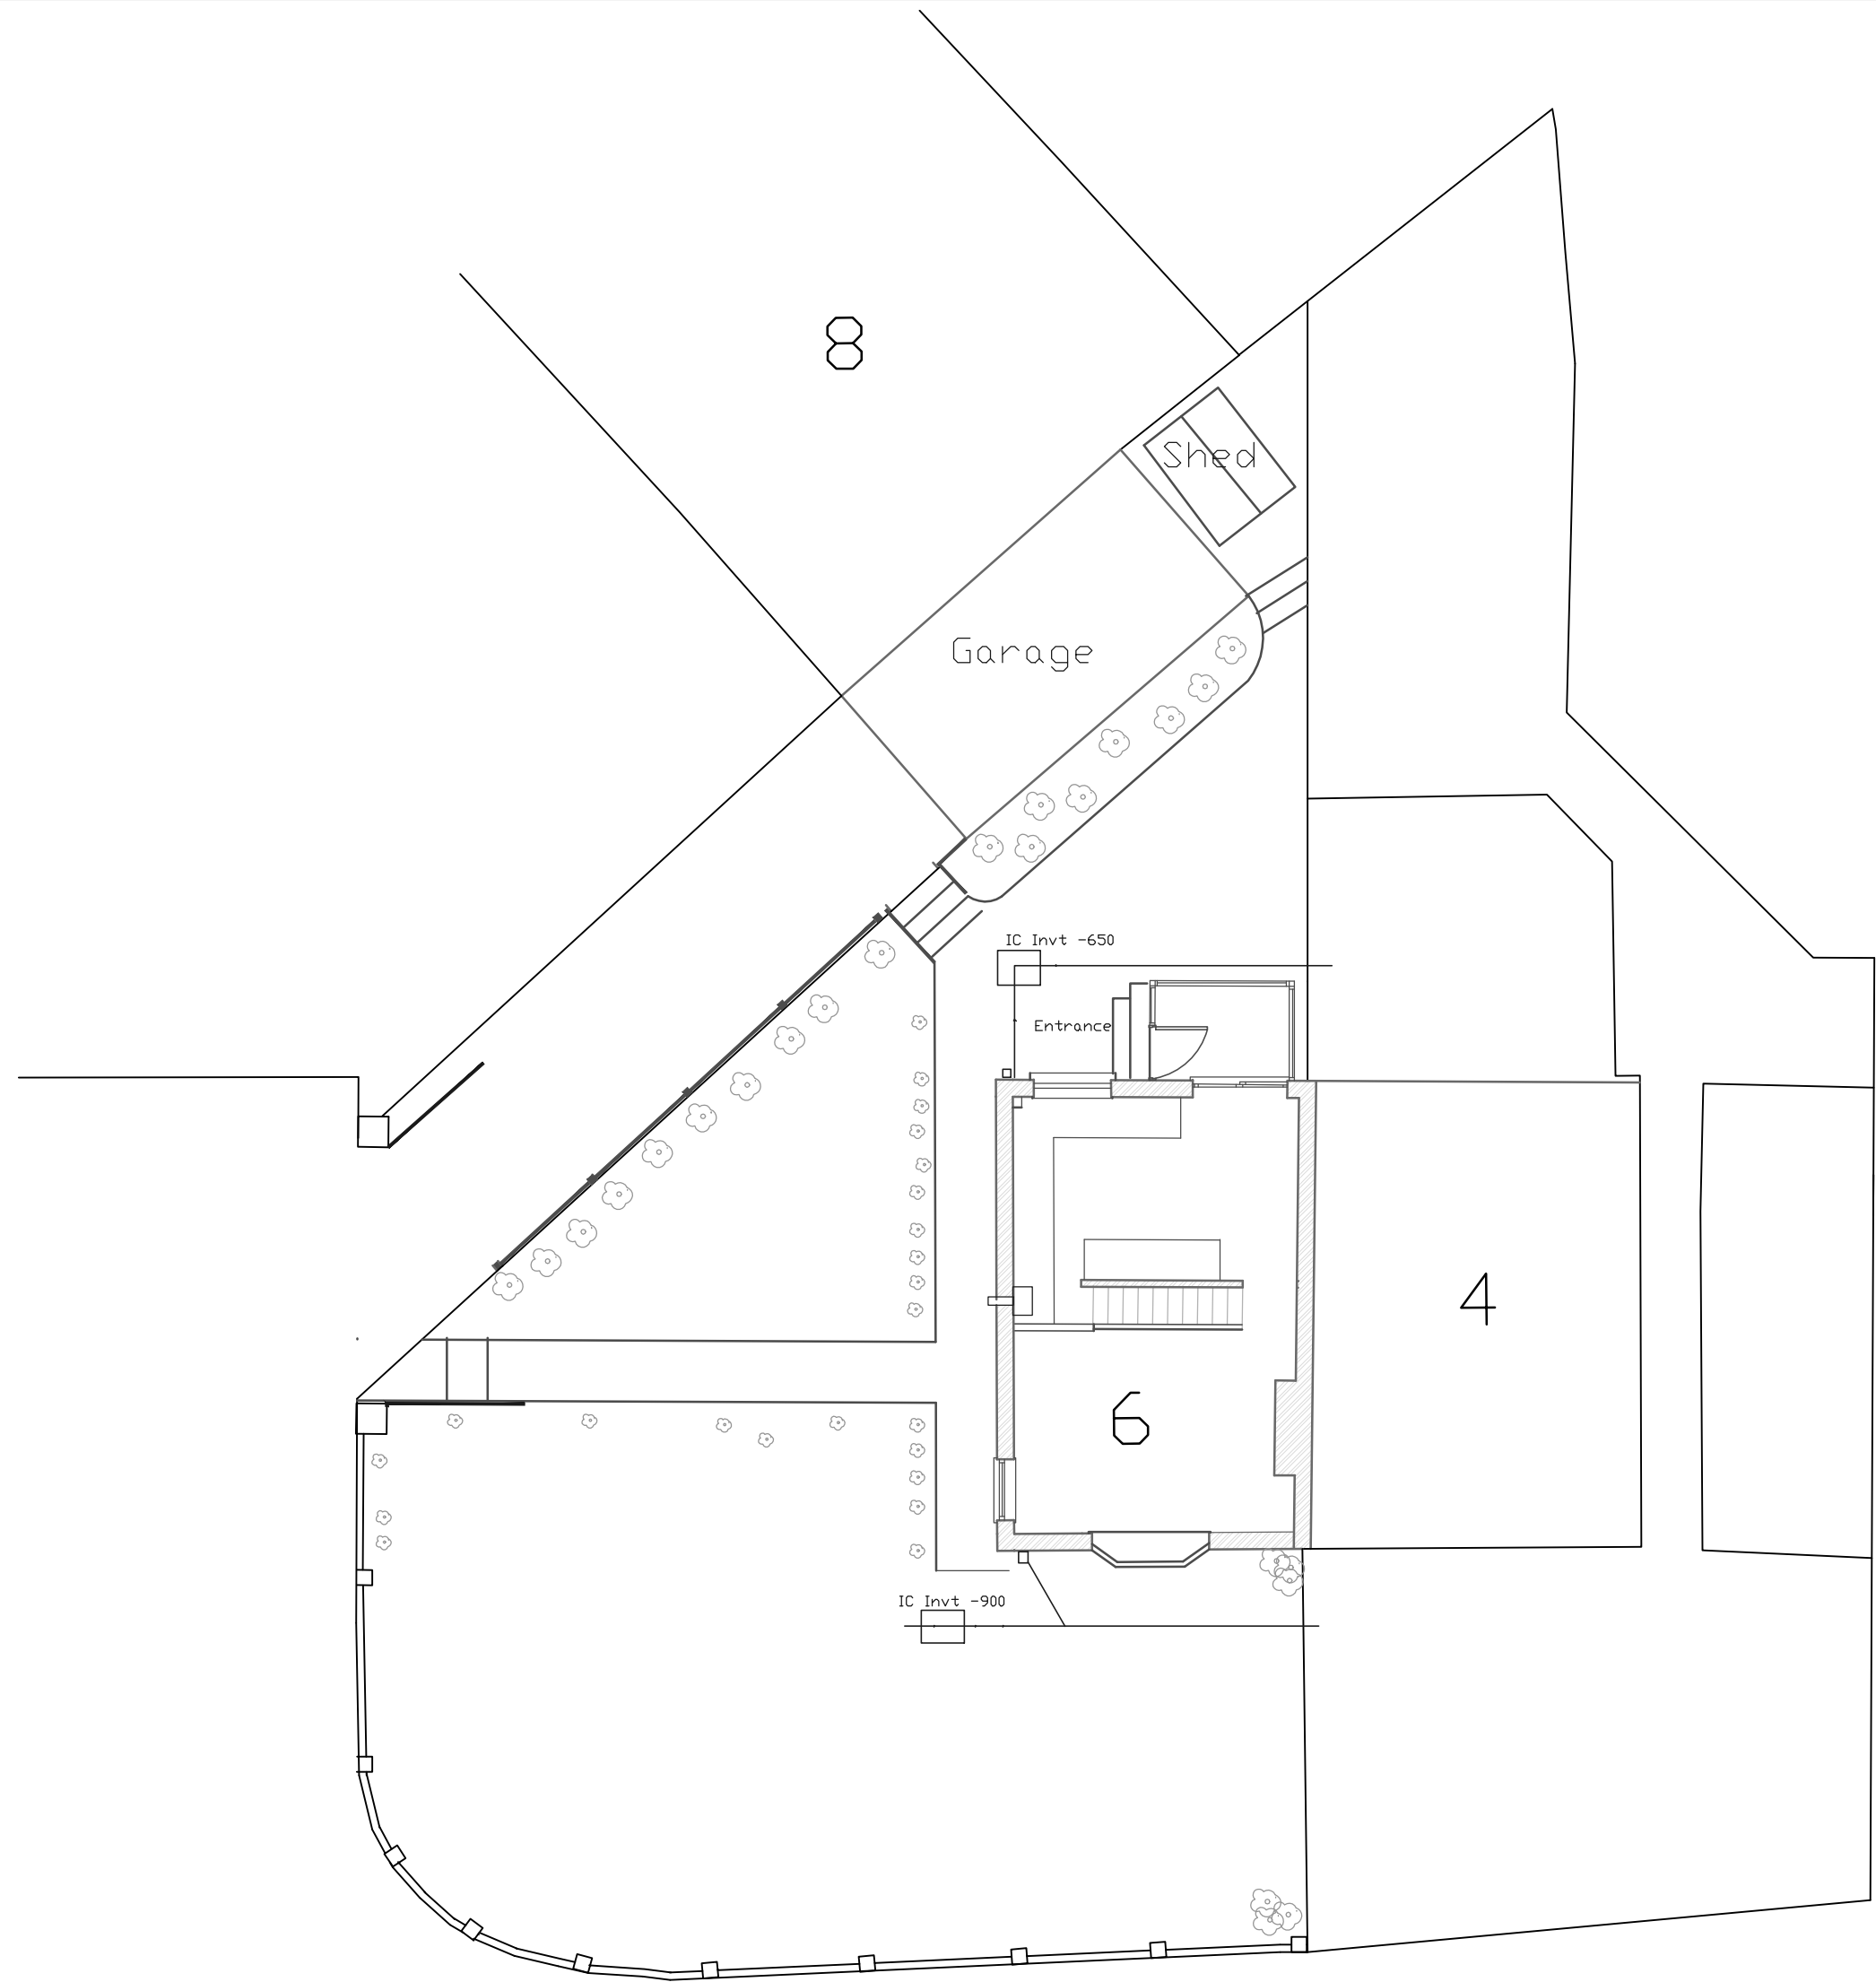


EXISTING SITE PLAN SCALE 1-100

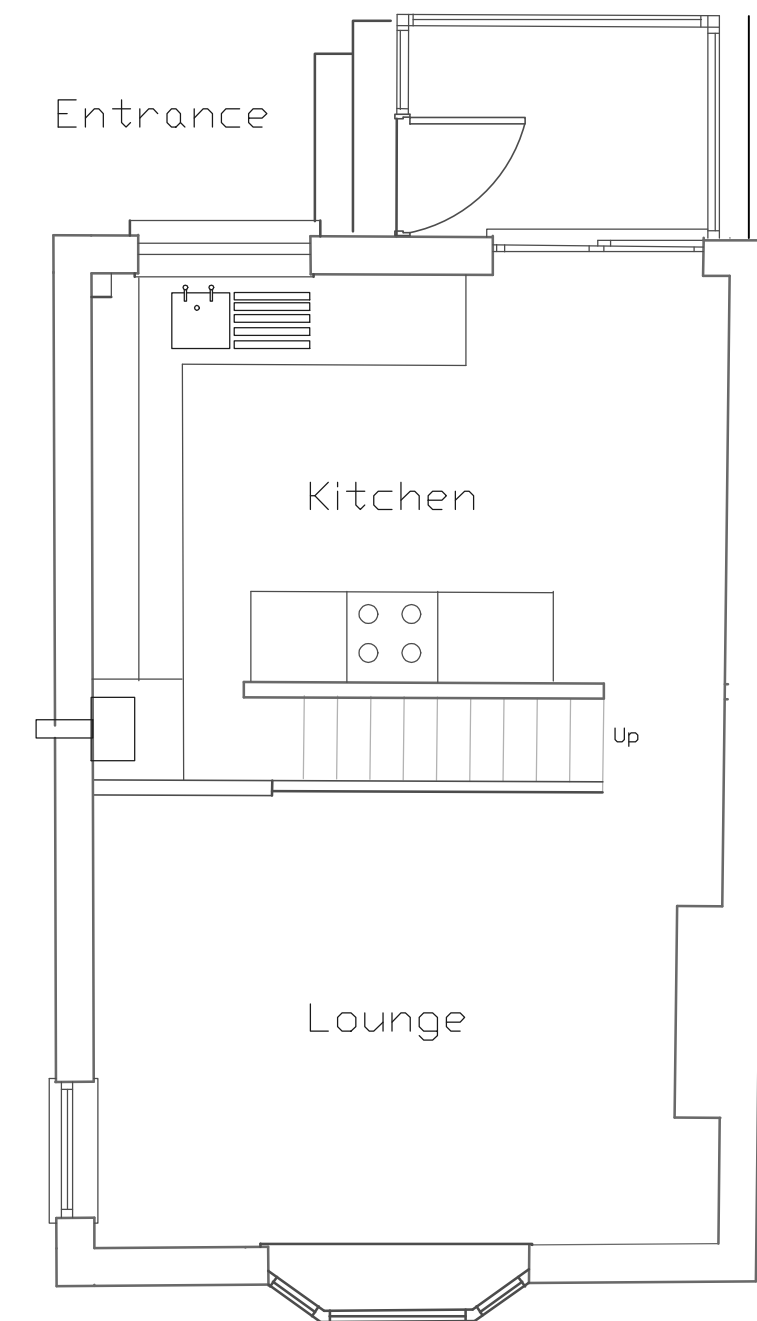

EXISTING FLOOR PLANS SCALE 1-50

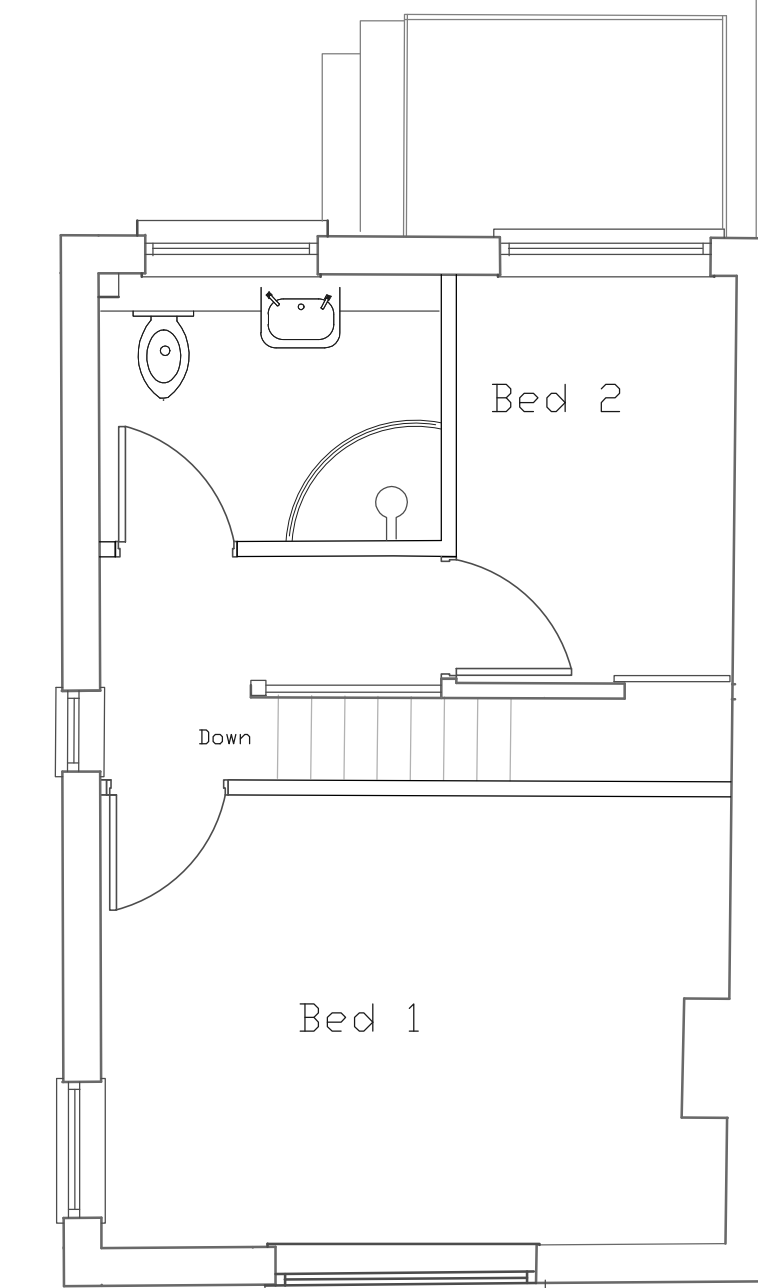

FRONT NORTH ELEVATION

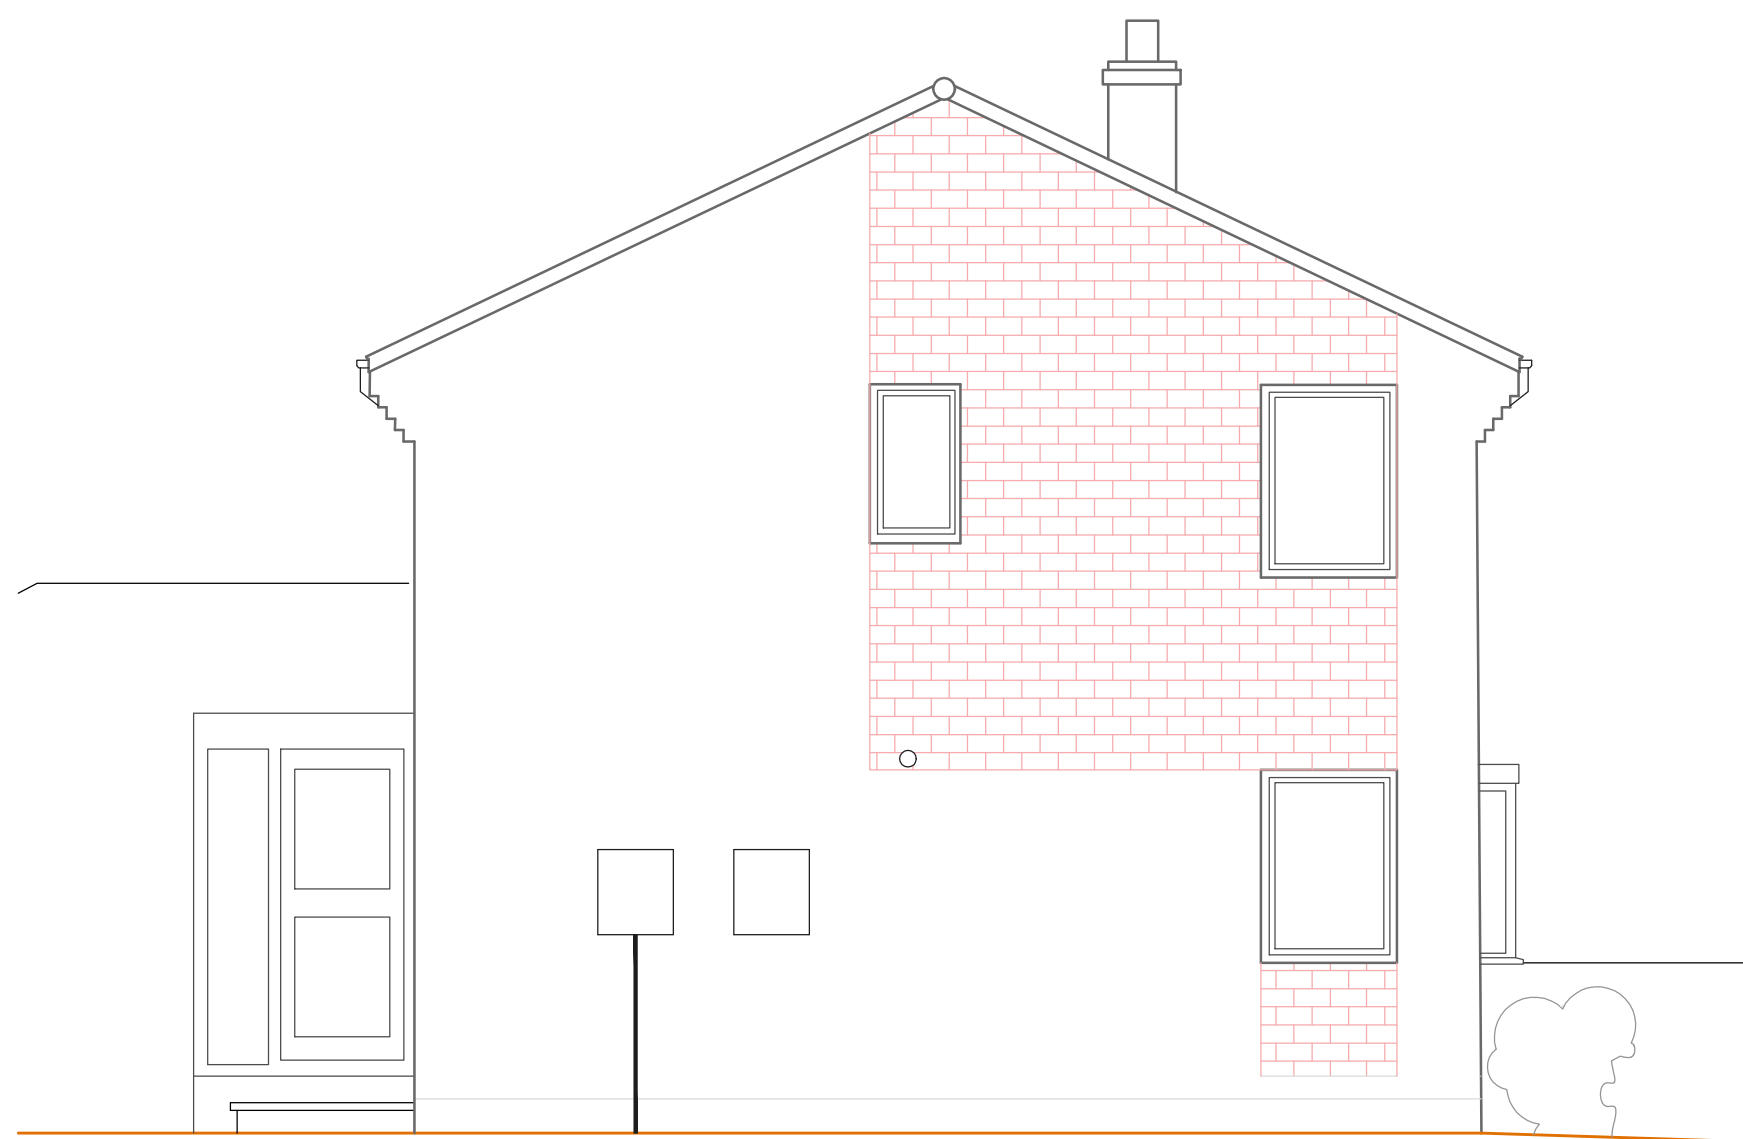


SIDE EAST ELEVATION



REAR SOUTH ELEVATION

EXISTING ELEVATIONS SCALE 1-50

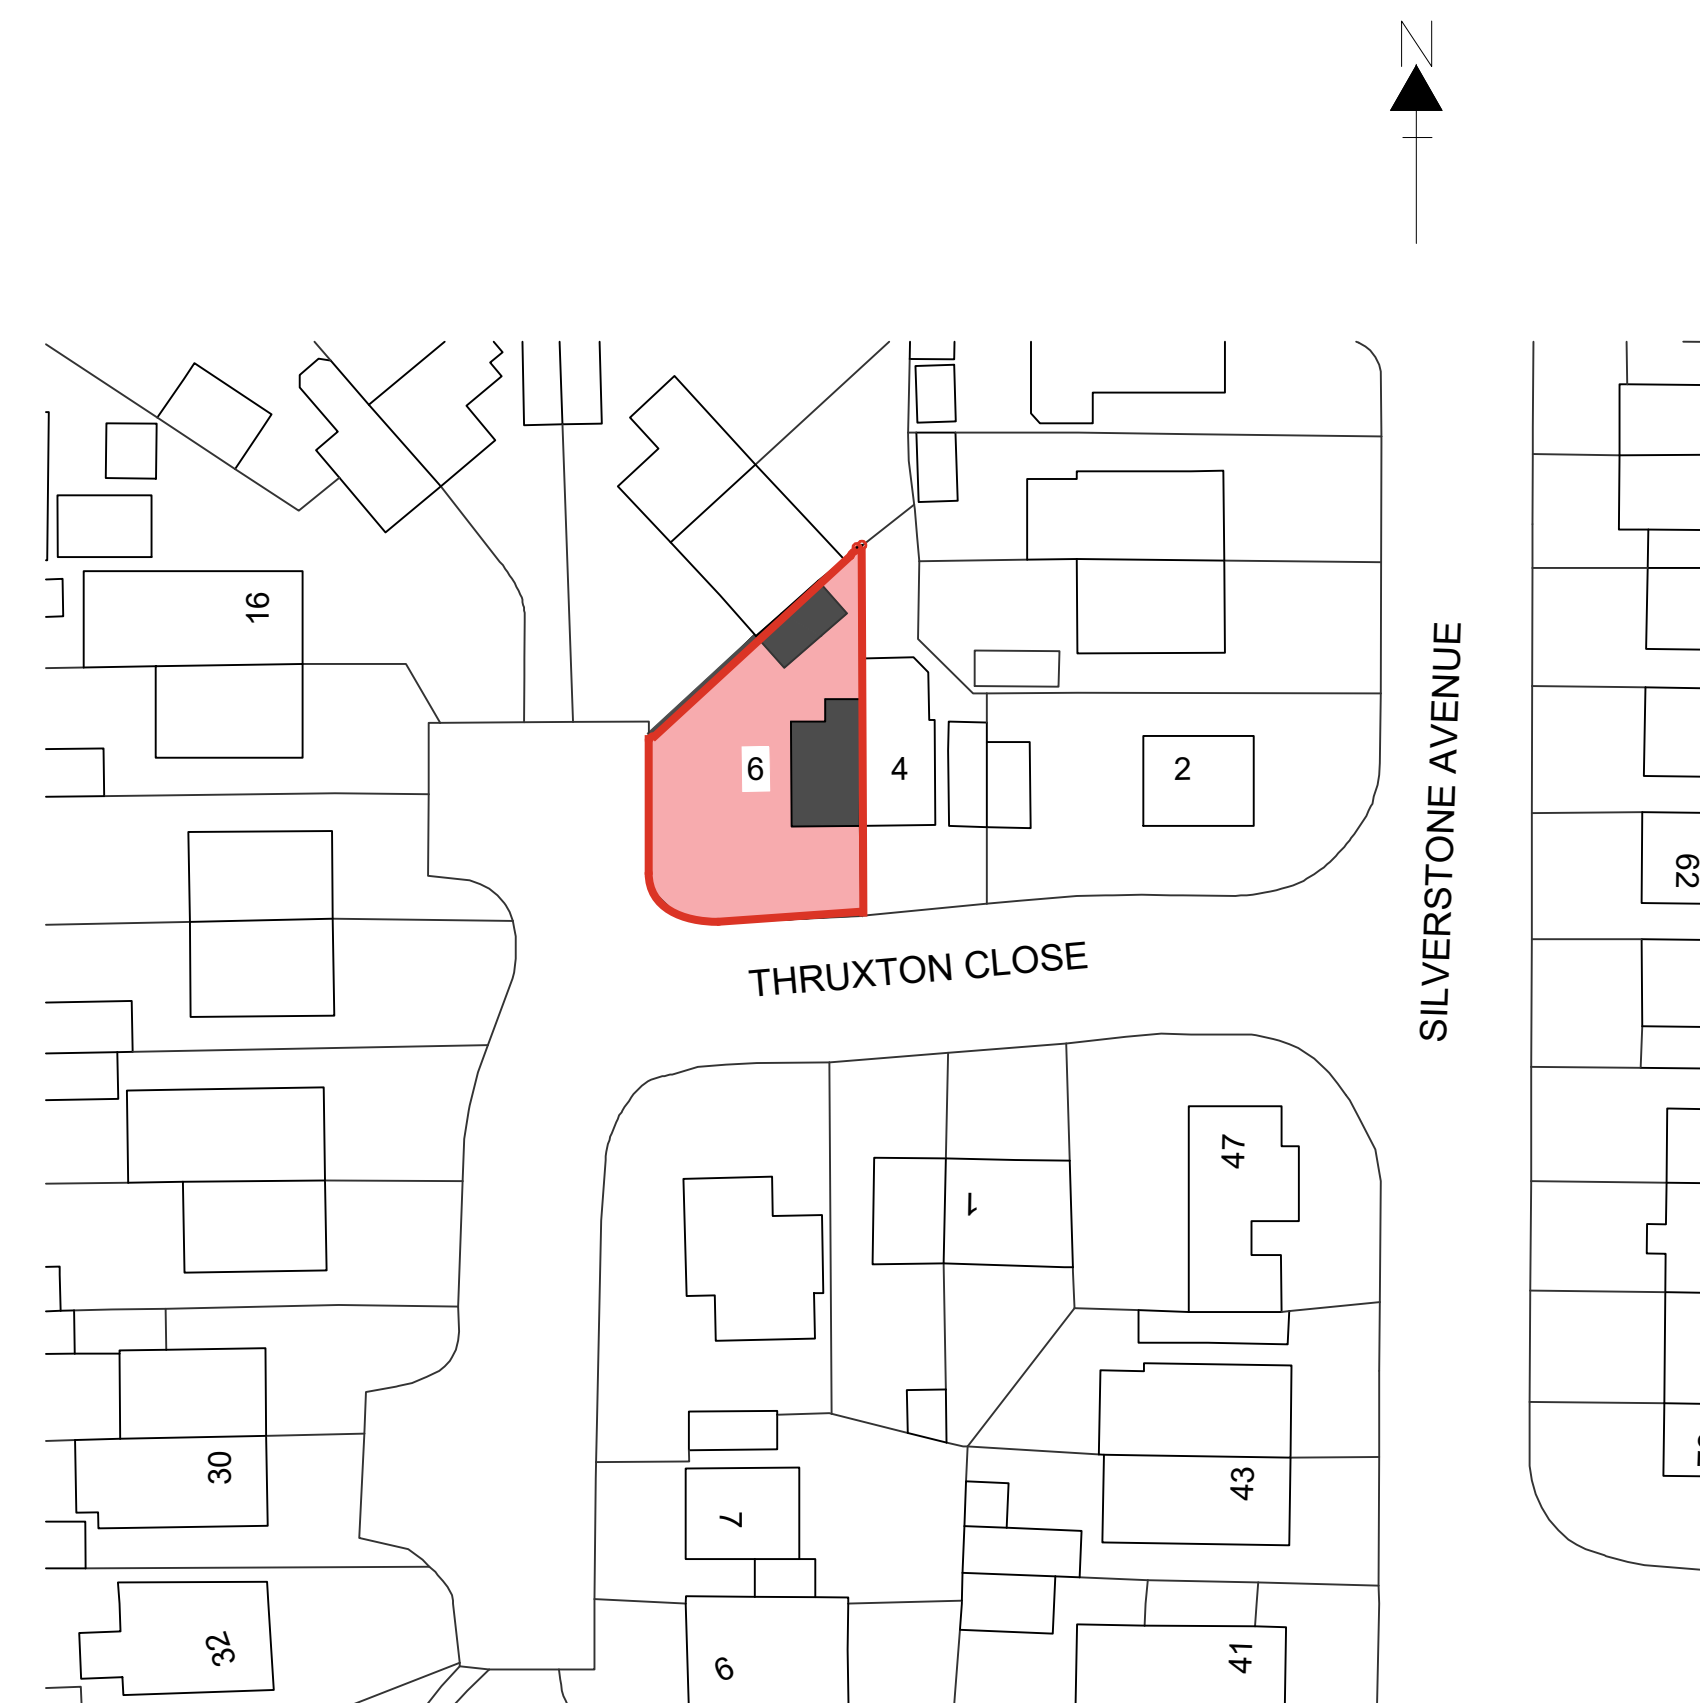

Ordnance Survey, (c) Crown Copyright 2026. All rights reserved. Licence number 10002243

LOCATION PLAN SCALE 1-500

NOTES:
Do not scale from drawings check all measurements on site. All drawings should be read in conjunction with written specification.

NOTES
General
Traditional Semi detached 2 bed house of brown/buff wire cut brick with reconstituted stone infill panels. White UPVC DG windows with a sandstone concrete tile roof.

Built circa 1979
GIA
House = 56sqM
Garage = 13.75sqM

Gross
Site = 225sqM

GIA
New Extension 24.65sqM

A Addition of existing drainage to site plan
Red line added to Location Plan site boundary

Building	6 Thrupton Close Cudworth, Bamsley South Yorkshire S72 8NB		
Project	Planning for new extension		
Drawing	EXISTING LAYOUTS		
Scale	Date	Oct 2026	
Shown	Drawn by	P KENWRIGHT	
Drawing Number	Rev.		
AKCUDO1	A		