



Drawing No.	Rev No.
ASP001 -002	A

DO NOT SCALE: Contractor to check all dimensions and report any omissions or errors


NOTES

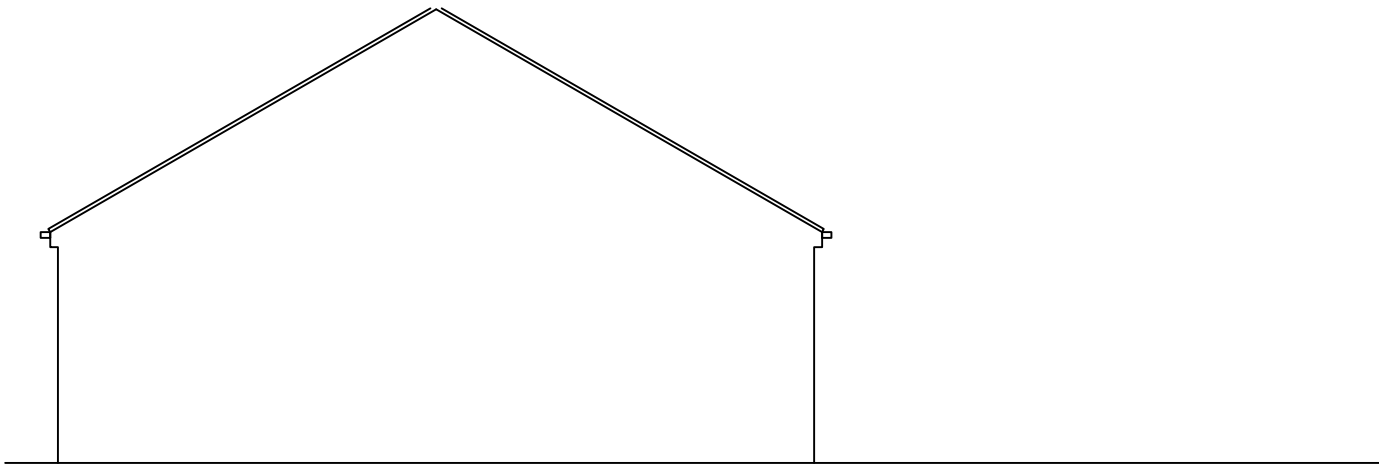

EXISTING FRONT ELEVATION
SCALE 1:100 AT A3

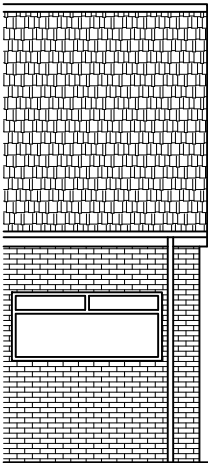

EXISTING SIDE ELEVATION
SCALE 1:100 AT A3

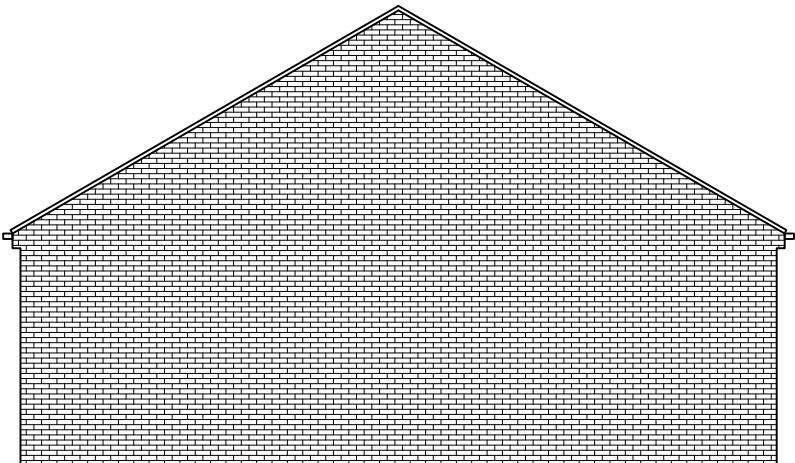

PROPOSED REAR ELEVATION
SCALE 1:100 AT A3

EXISTING REAR ELEVATION
SCALE 1:100 AT A3



PROPOSED SIDE ELEVATION
SCALE 1:100 AT A3

EXISTING END ELEVATION
SCALE 1:100 AT A3

A	Attached to existing with pitched roof	JRB			29/03/18
Rev	Description	By	Chk	App	Date

JRB DESIGNS Ltd
1 Saville Road
Cudworth
Barnsley
S72 8LT
Tel: 01226 383542
Fax: 01226 380078
Mob: 07970 541192
Email: john@jrbdesigns.co.uk

This drawing is copyright. © jrbdesigns Ltd.

Client
ASPIRE IN THE COMMUNITY

Drawing Title
EXISTING ELEVATIONS

Address
**13 & 13A STATION ROAD
LUNDWOOD
BARNSELEY
S71 5LA**

Project Title:
**PROPOSED SINGLE STOREY
RESIDENTIAL CARE ANNEX**

Purpose of Issue:
PLANNING

Drawing Status
FIRST ISSUE

Scale at A3 AS SHOWN	Drawn By JRB	Date 22/11/2017
Checked By	Date 22/11/2017	Approved By 22/11/2017
Project No. ASP001	Drawing No. 002	Revision A

APPROVAL ☒ INFORMATION ☐ TENDER ☐ CONTRACT ☐ CONSTRUCTION ☐