




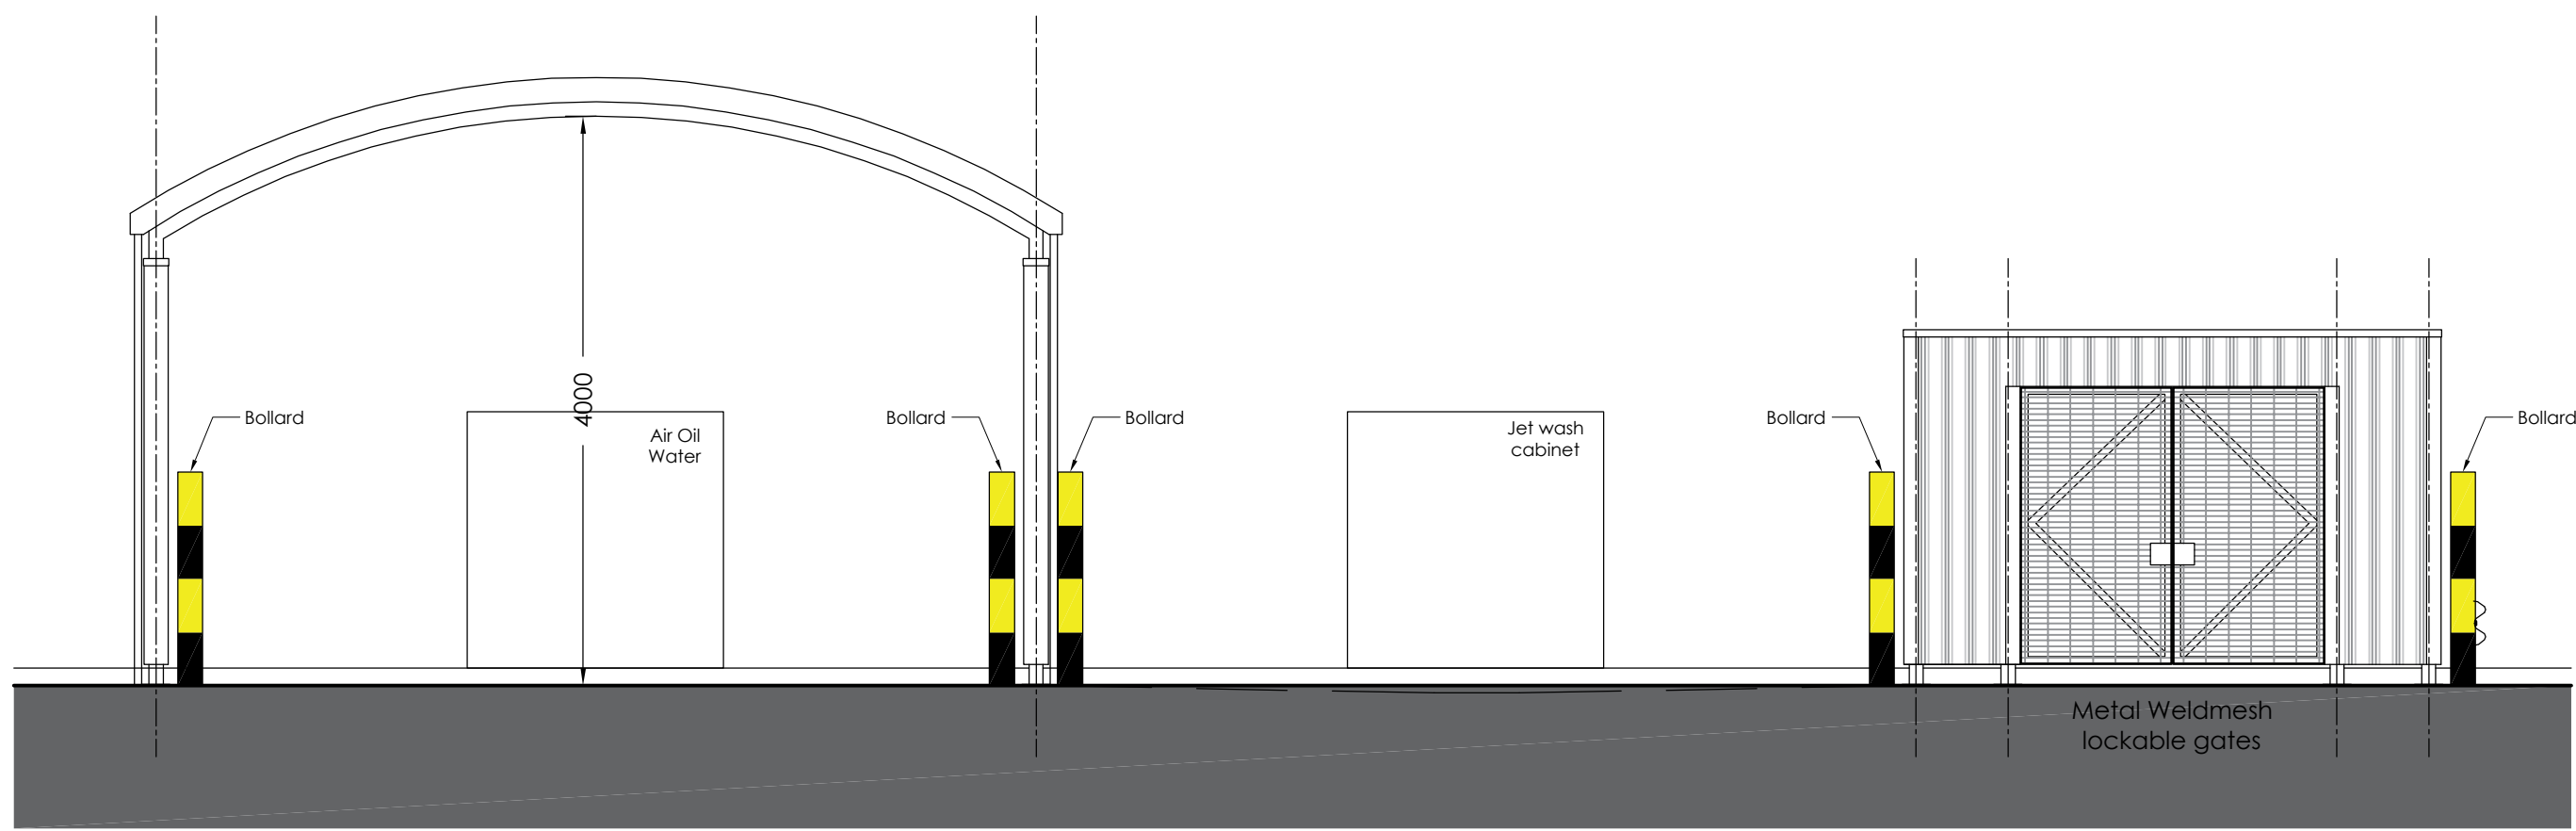


Front Elevation

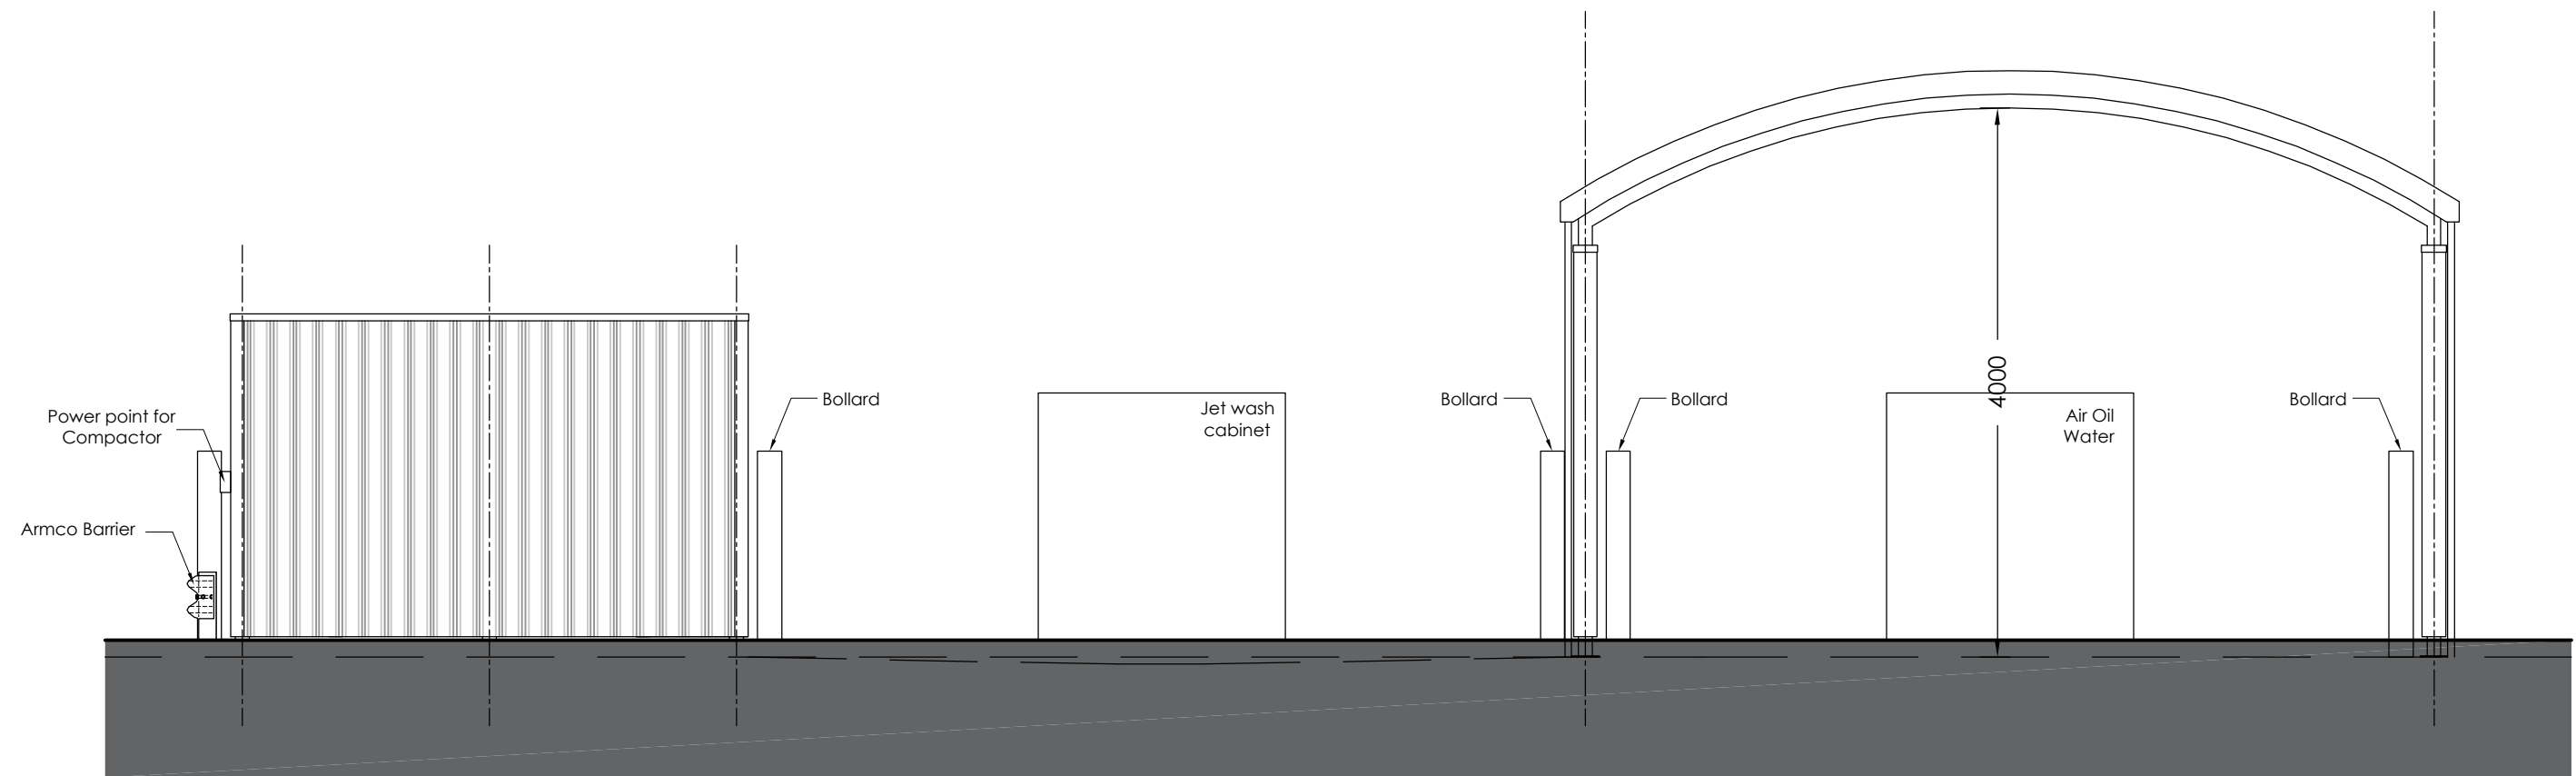

Rear Elevation

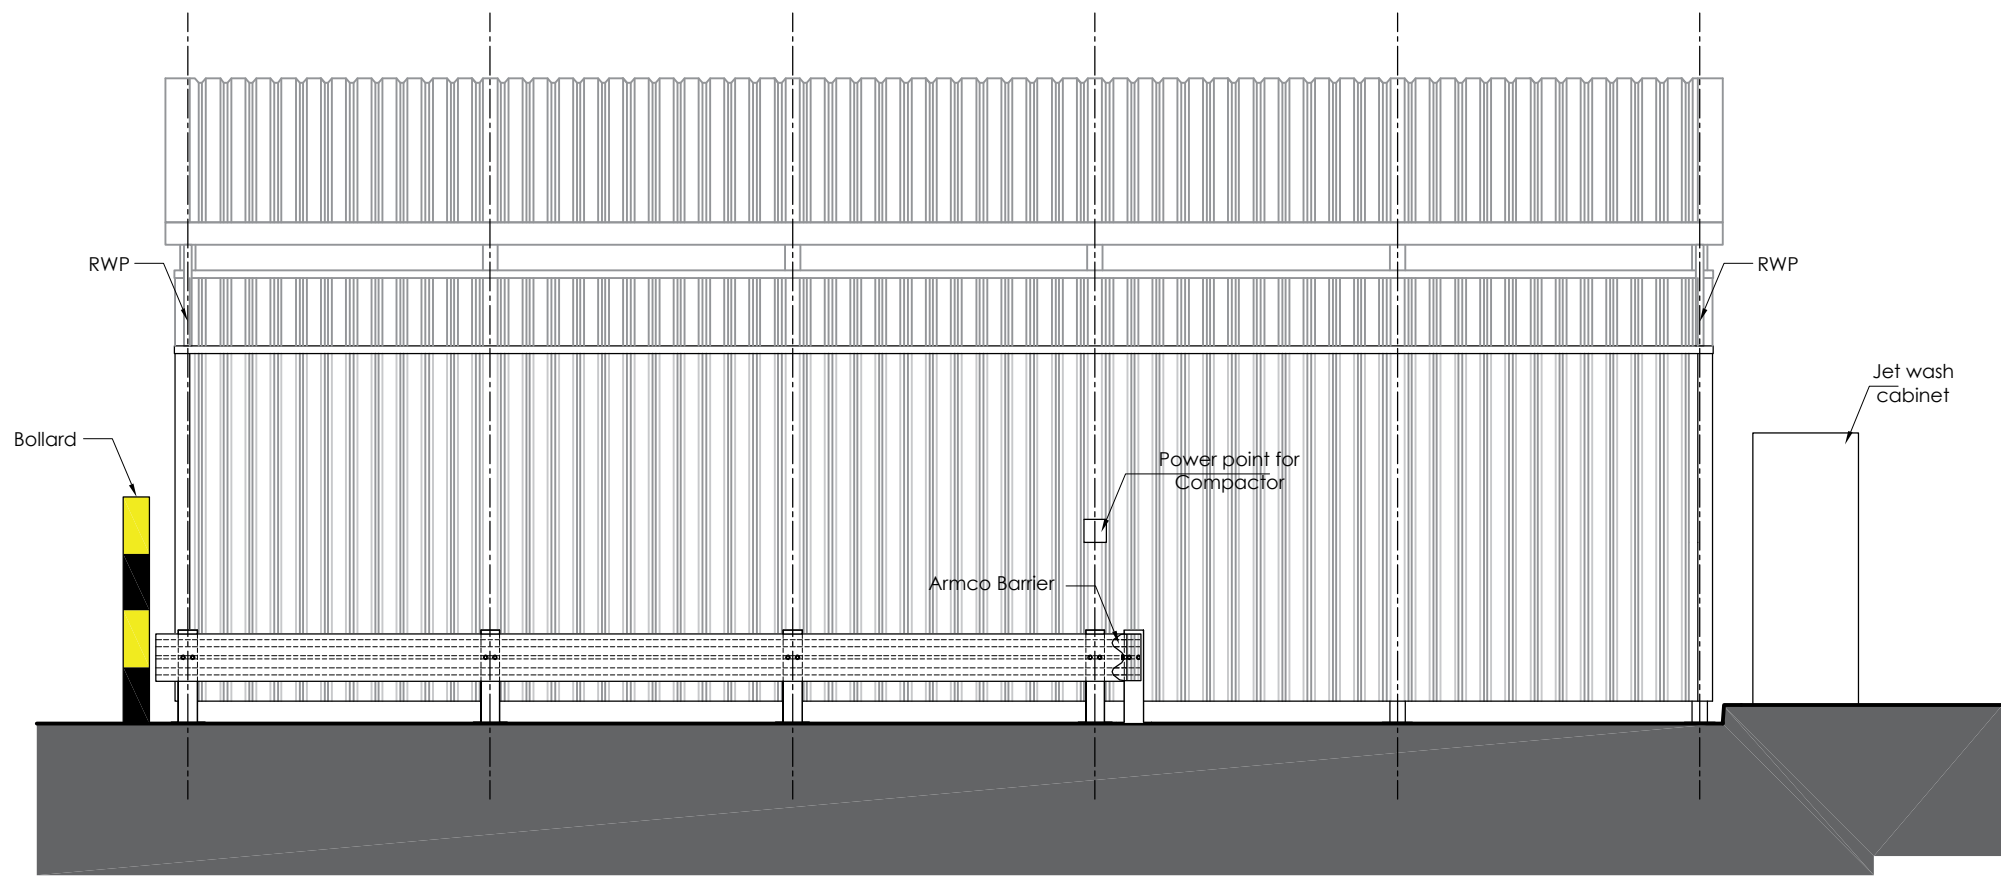


Side Elevation 1

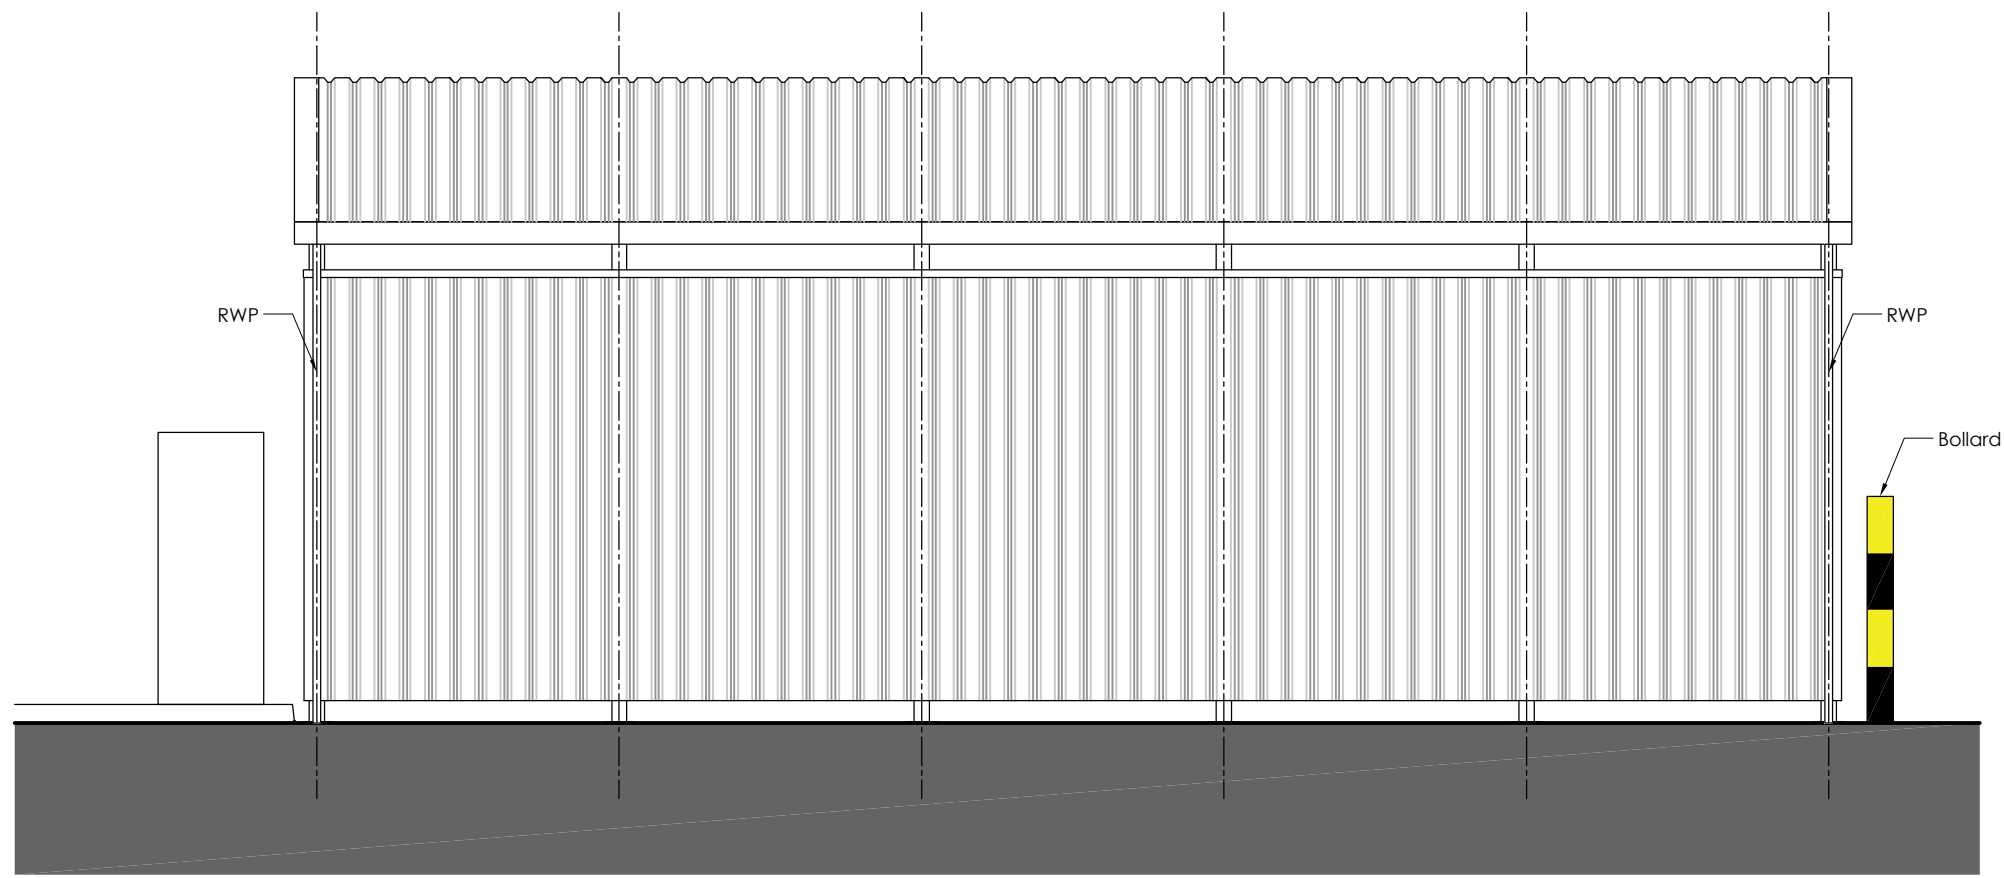

Side Elevation 2

CAD file reference J:\14001-15000\14120\17.0 Drawings and Issue Sheets\100 Series - Planning

Rear Elevation

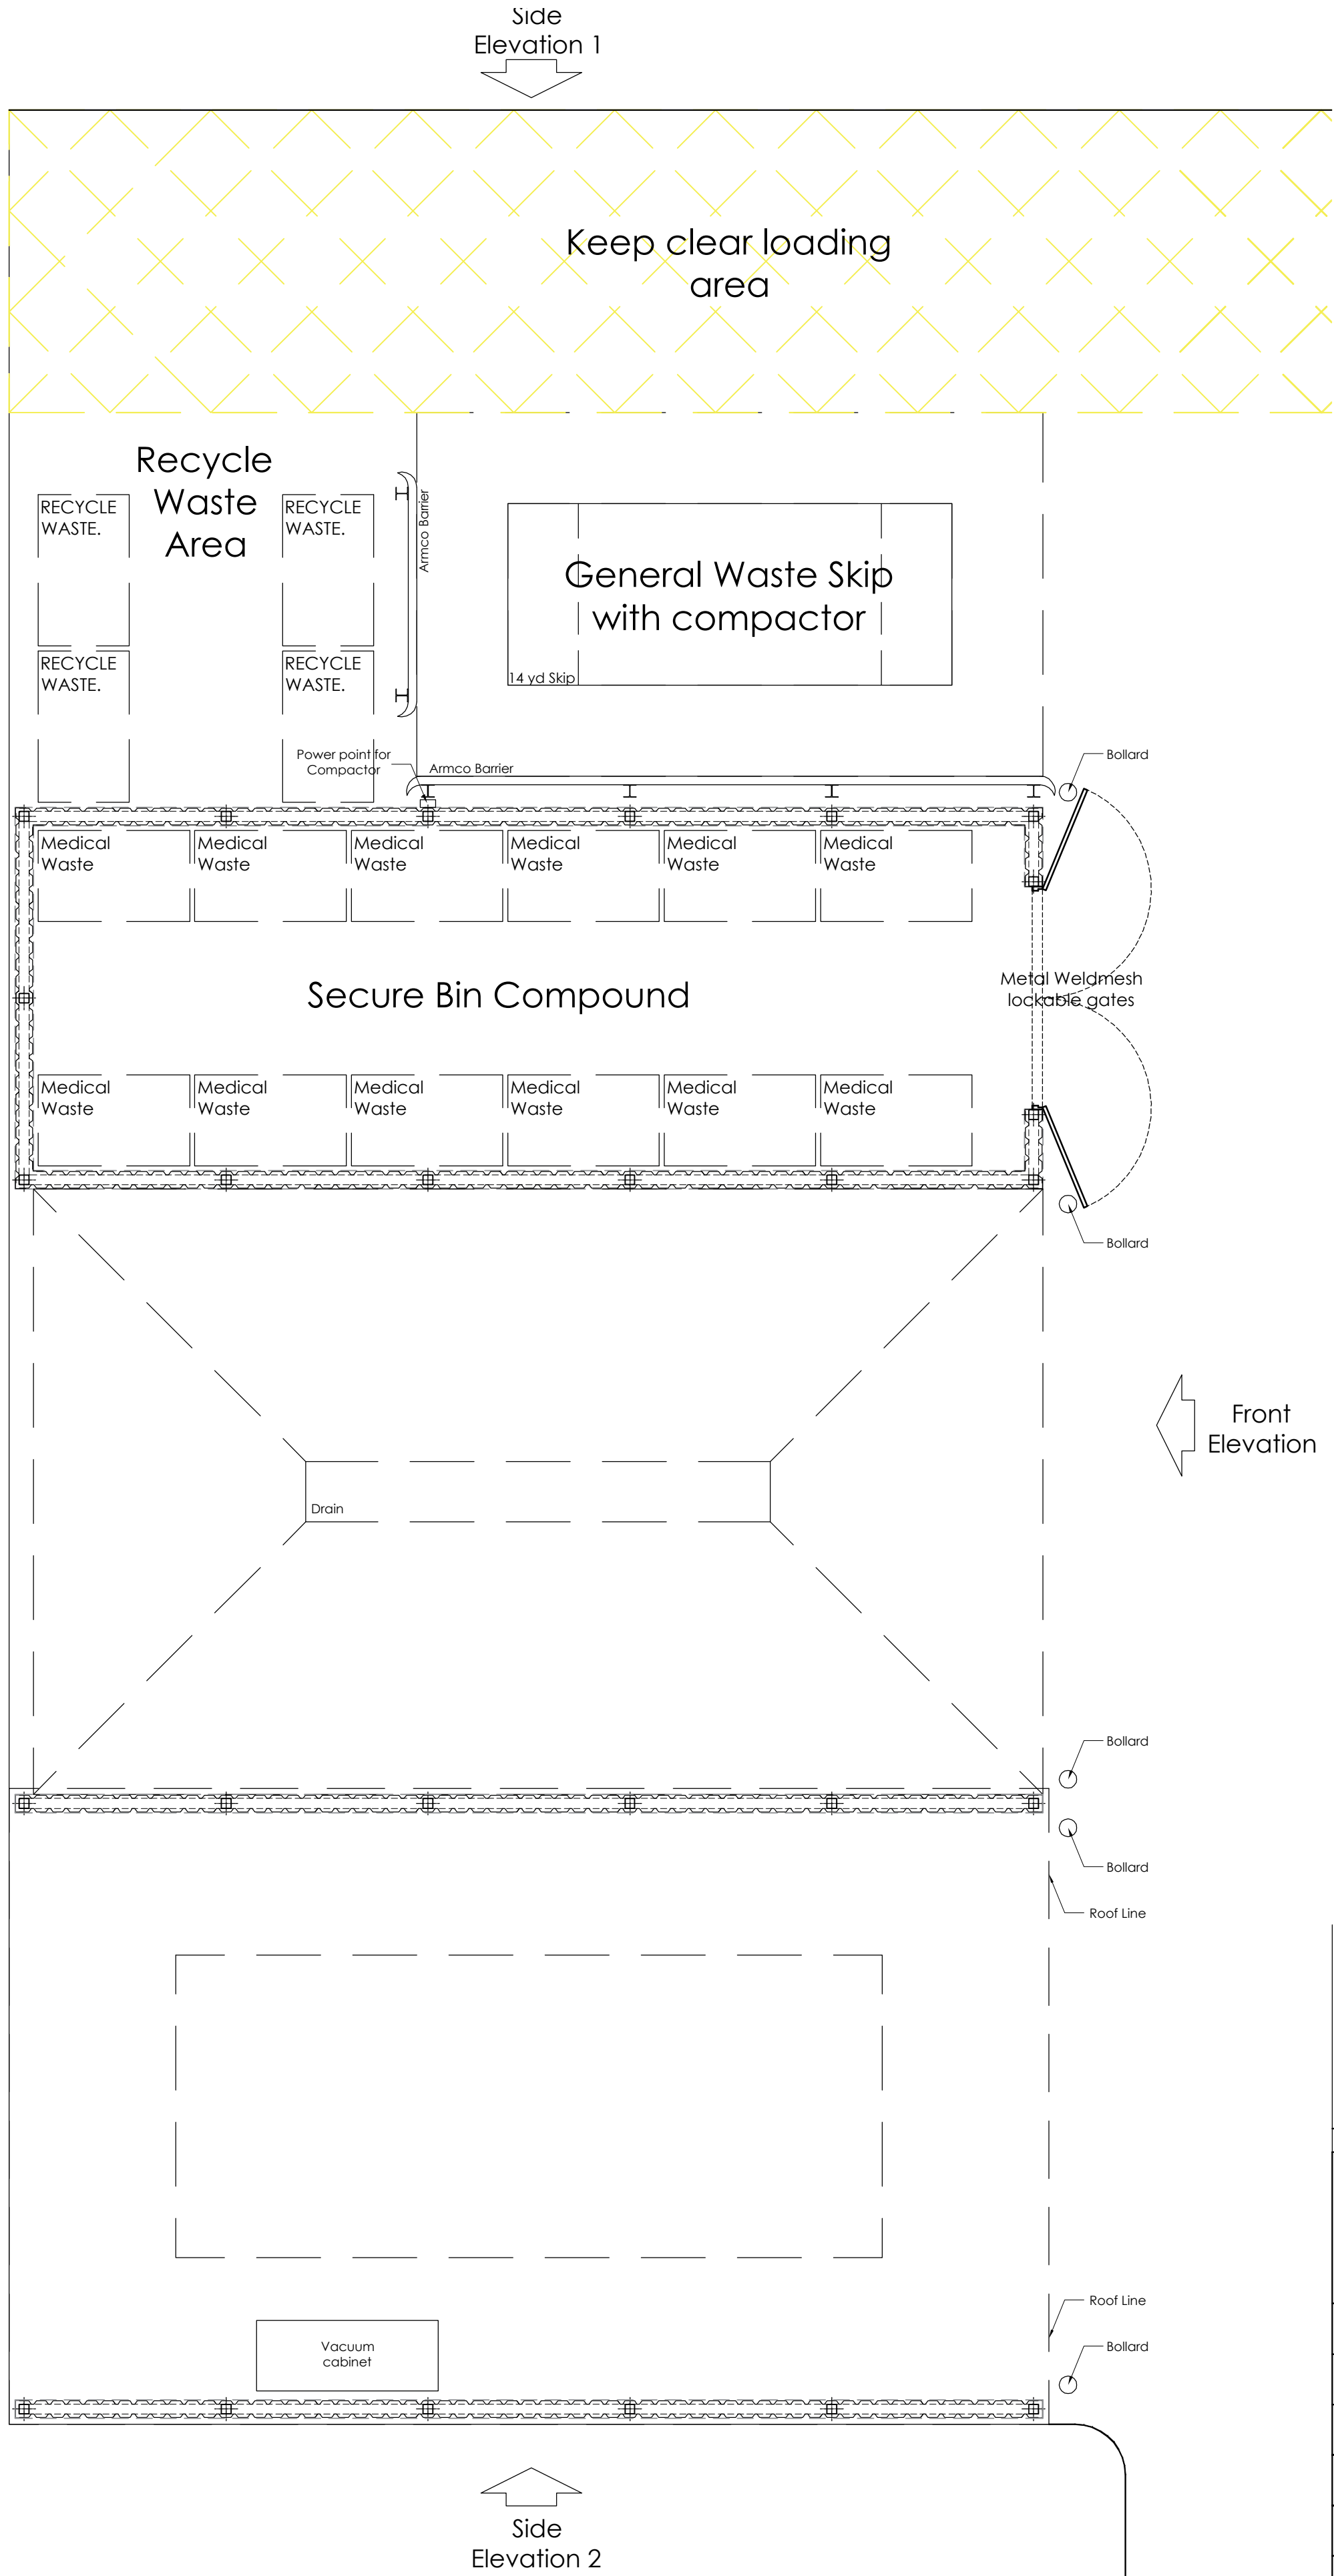

Proposed Plan

Rev	Date	Description	Rev By	CHK'd
1	06/2017	PROPOSED DEVELOPMENT	NBB	PSM
Project Title				
Capitol Park Junction 37 - M1 Higham Lane Barnsley				
Client				
CDP				
Status				
PLANNING				
Scale		1:50	Drawing Size	
			A1	
Date	06.2017	Drawn By	NBB	Checked
				PSM
Drawing Title				
PROPOSED BIN / WASH / MAINTACE COMP				
Job-Dwg No				Rev
14120-118				-
2 St. Johns North, Wakefield, WF1 3GA t. 01924 291800				
Carvers Warehouse, 77 Dale Street, Manchester, M1 2HG t. 0161 2386555				
The Old Rectory, 79 High Street, Newport Pagnell, MK16 6AB t. 01908 211577				
101 London Road, Reading, RG1 5BY t. 0118 9507700				
10 Gess Court, St Christophers Place, London, W1U 1JJ t. 0207 4091215				

