




LOCATION PLAN 1:1250'

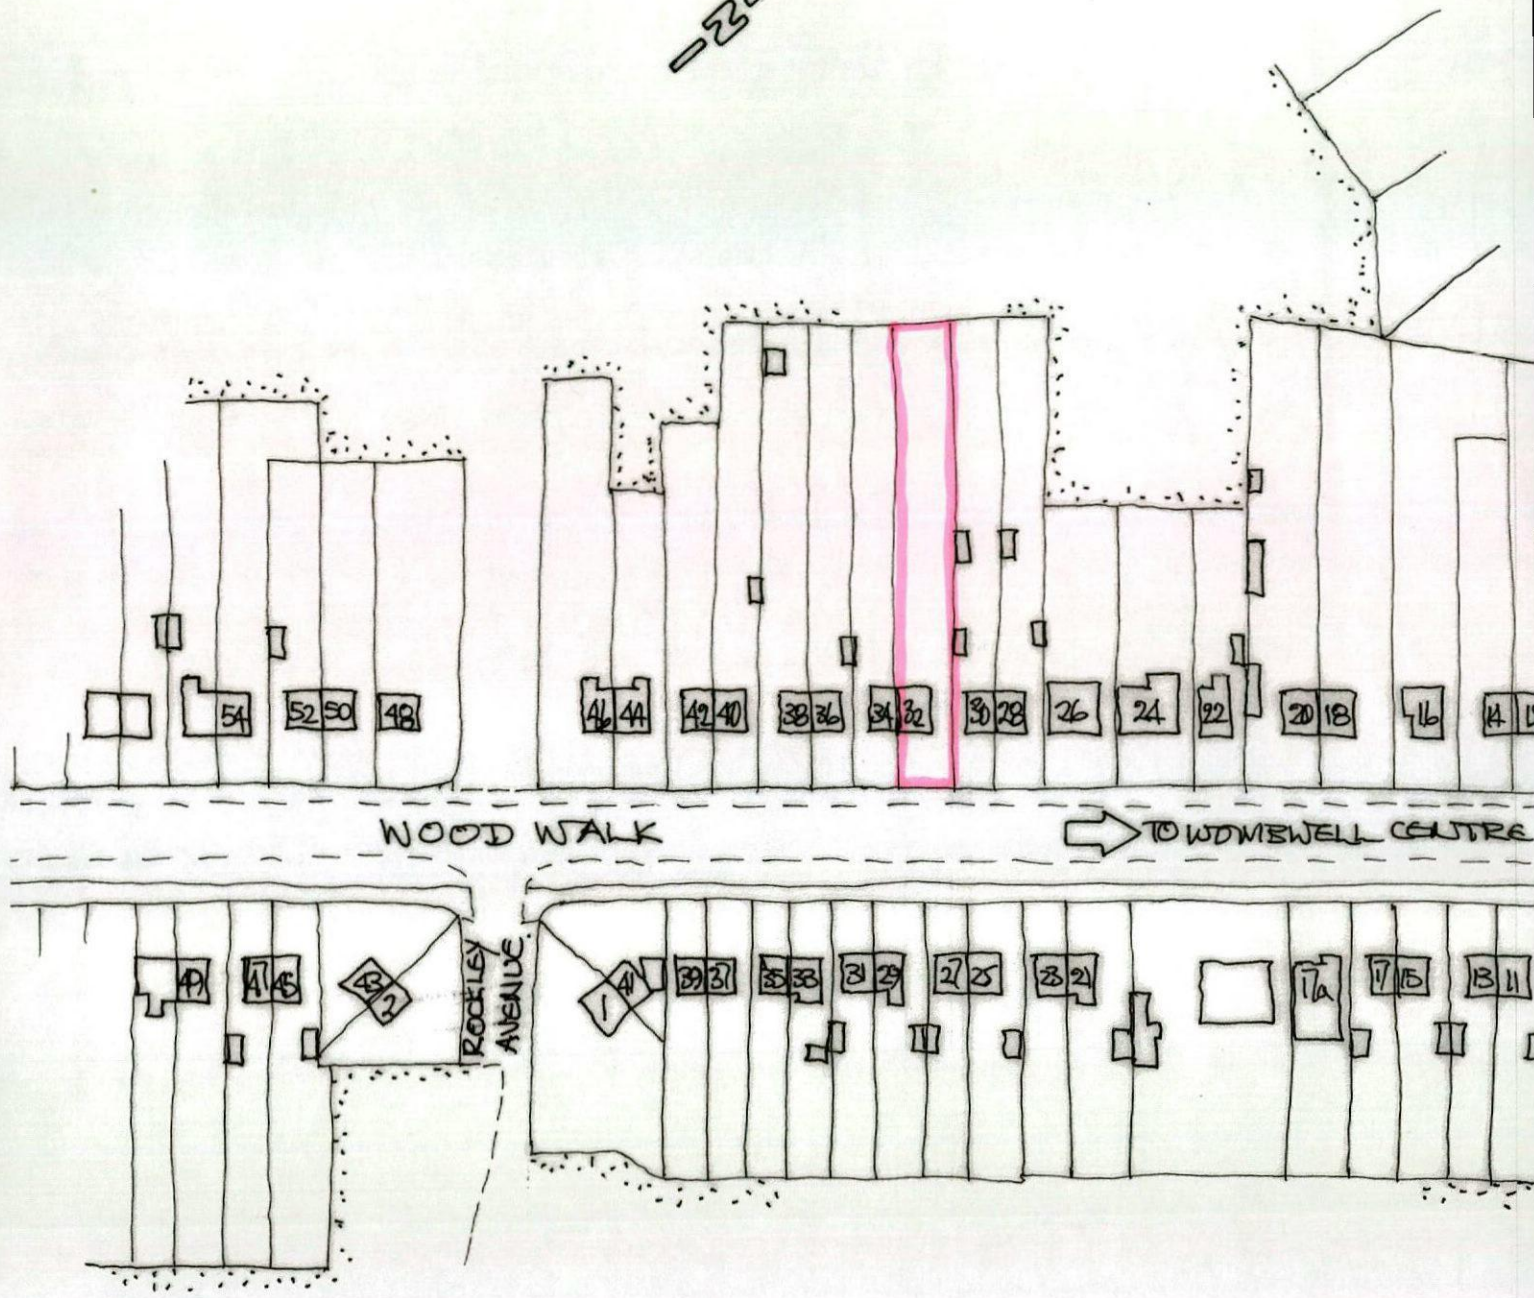


PLAN VIEW.

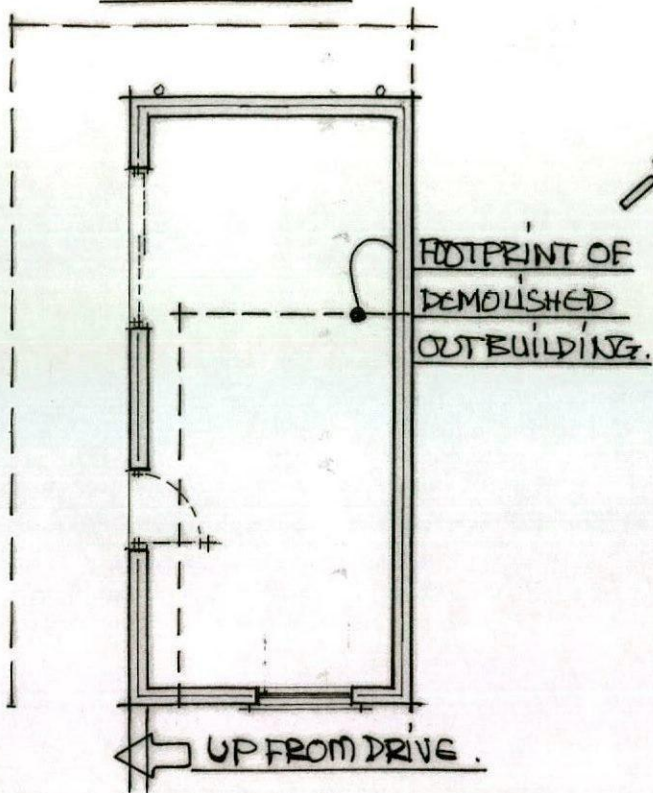


SITE PLAN @ 1:500 M.

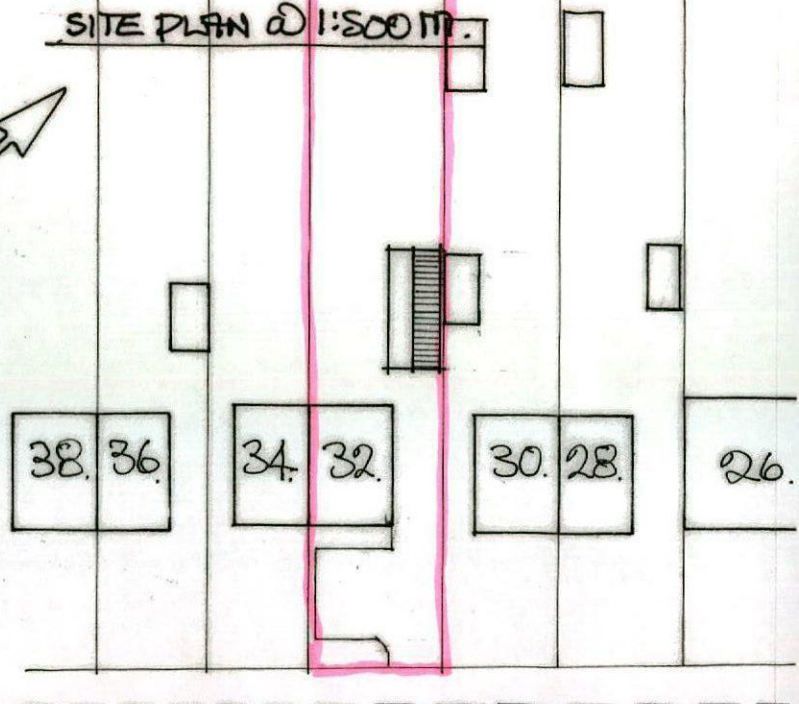

FRONT VIEW FROM DRIVE.

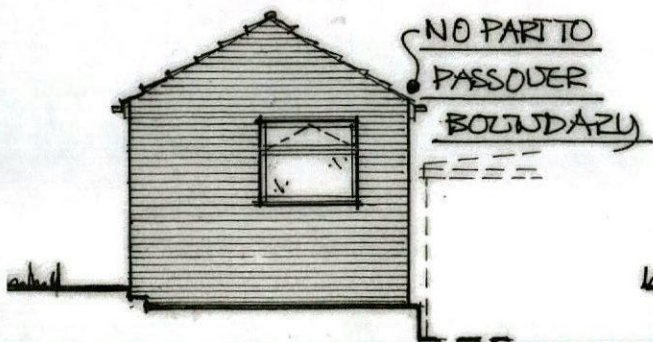


SIDE VIEW FROM NO 34.

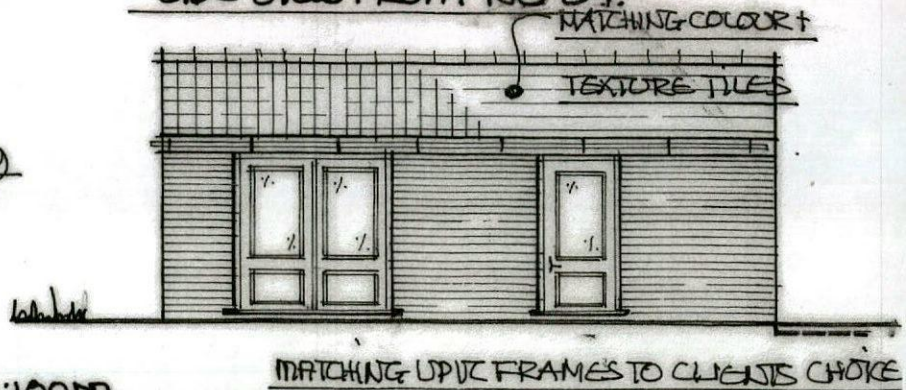

SCALE 1:100 M.

REAR VIEW FROM GARDEN.

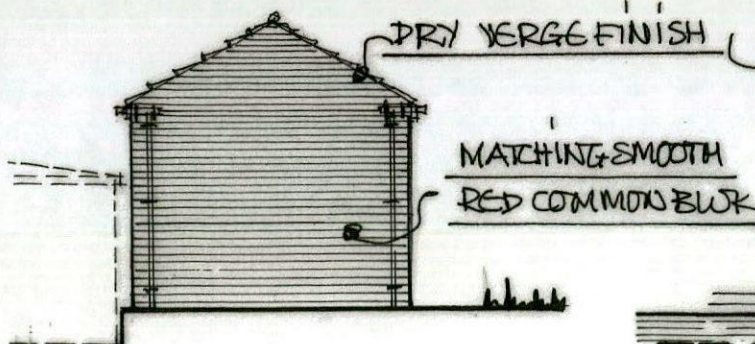

SIDE VIEW FROM NO. 30.

