




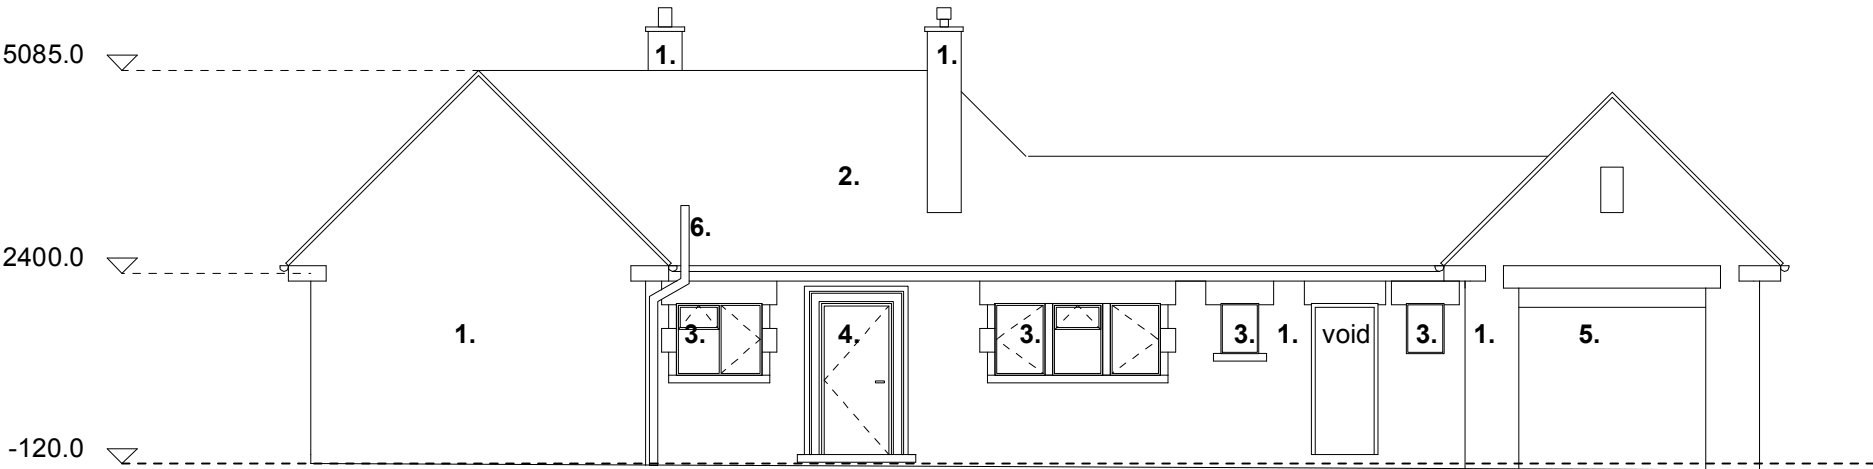


Existing North Elevation
(towards Finkle Green Lane)

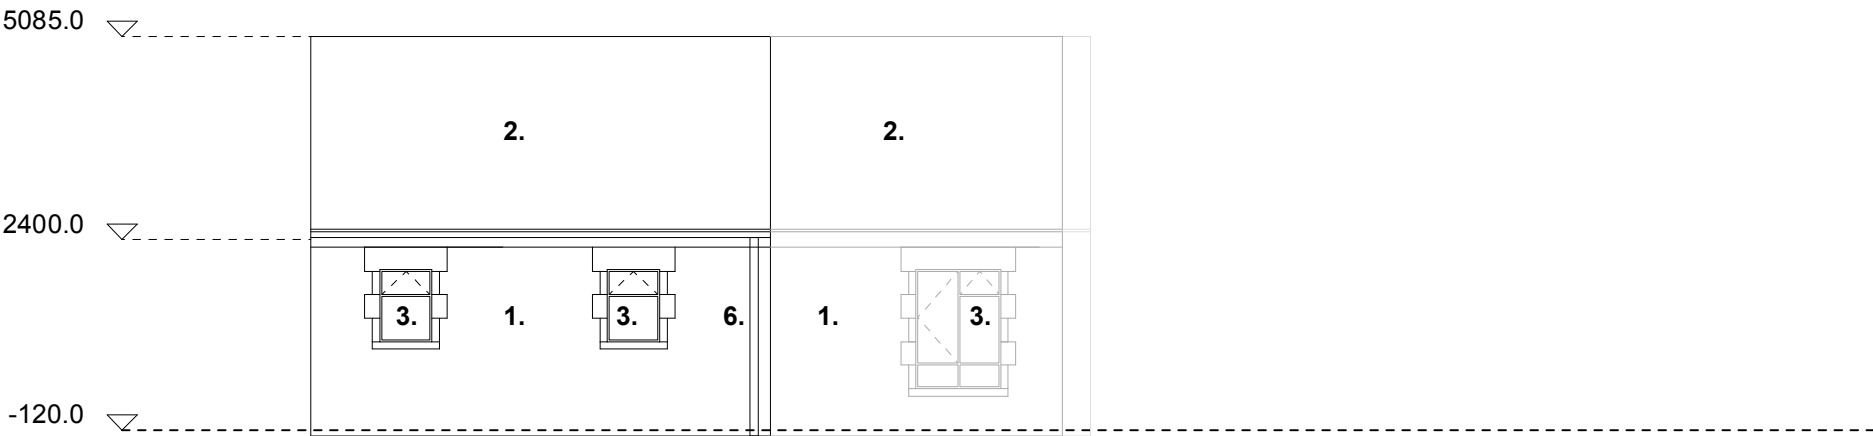

Existing West Elevation

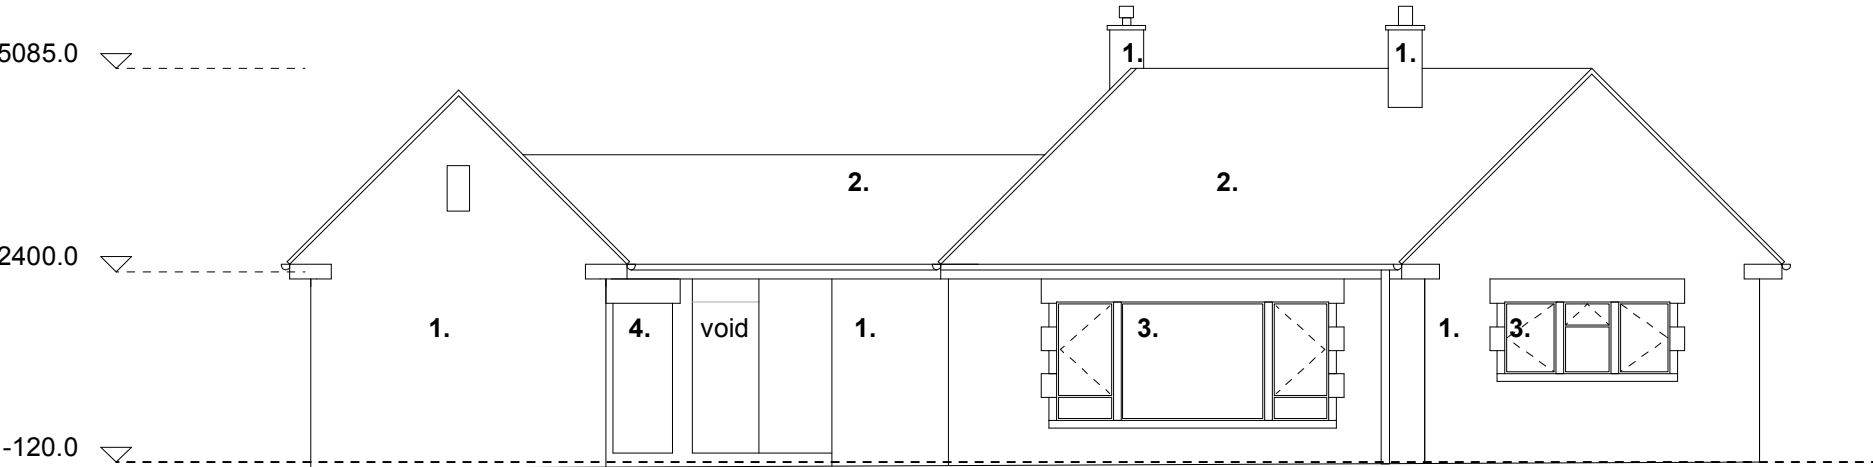

Existing South Elevation

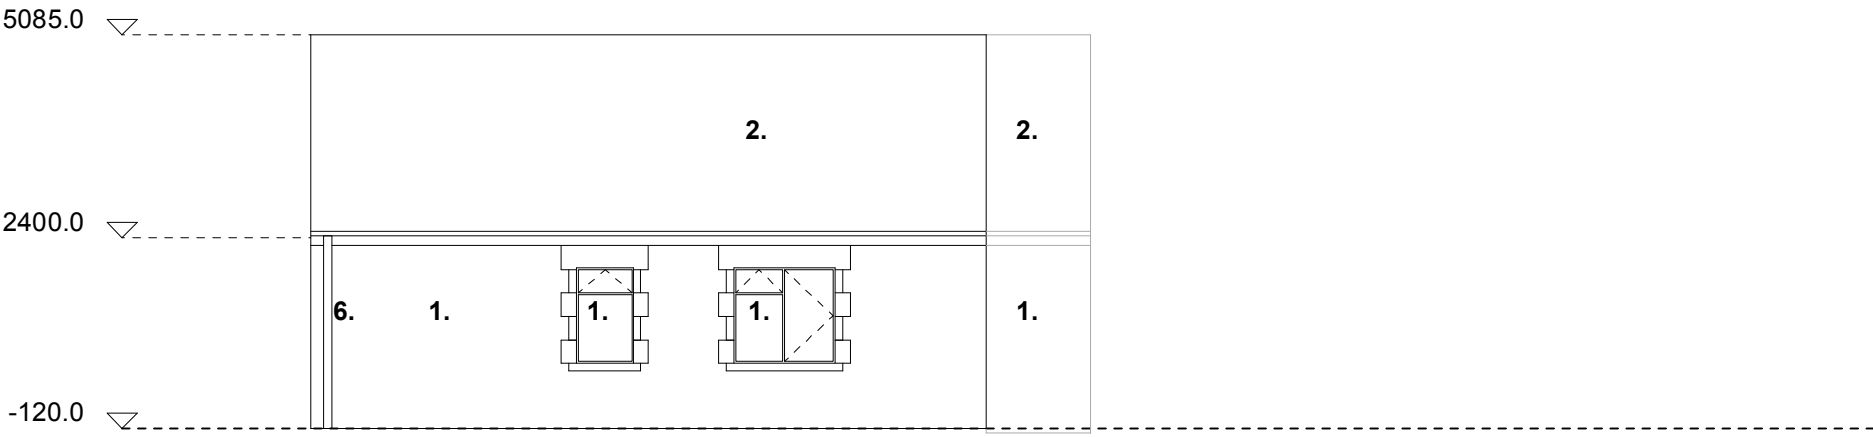

Existing East Elevation

PLANNING

- Key: Proposed materials
- 1. Stone Cladding to match
 - 2. Slate Tiles to match
 - 3. Timber Frame Windows
 - 4. Grey Powdercoated Aluminium Frame Windows/Sliding Door
 - 5. Timber Door
 - 6. Metal Box Gutter
 - 7. Metal Flue Terminal
 - 8. Metal railings

Finkle Green Cottage
Existing Elevations
FGC-200

drawn by: Liam Morrissey
t: 07793238607
e: liammorrissey@hotmail.com

drawn on: 04.02.16
scale: 1:100@A3
revision:

