



DO NOT SCALE FROM THIS DRAWING.
(DRAWING MAY BE SCALED FOR LOCAL AUTHORITY & PLANNING PURPOSES ONLY)
ALL DIMENSIONS TO BE CHECKED ON SITE .
COPYRIGHT PROTECTED.

ISSUED-FOR
INFORMATION

1. All dimensions are in millimeters.

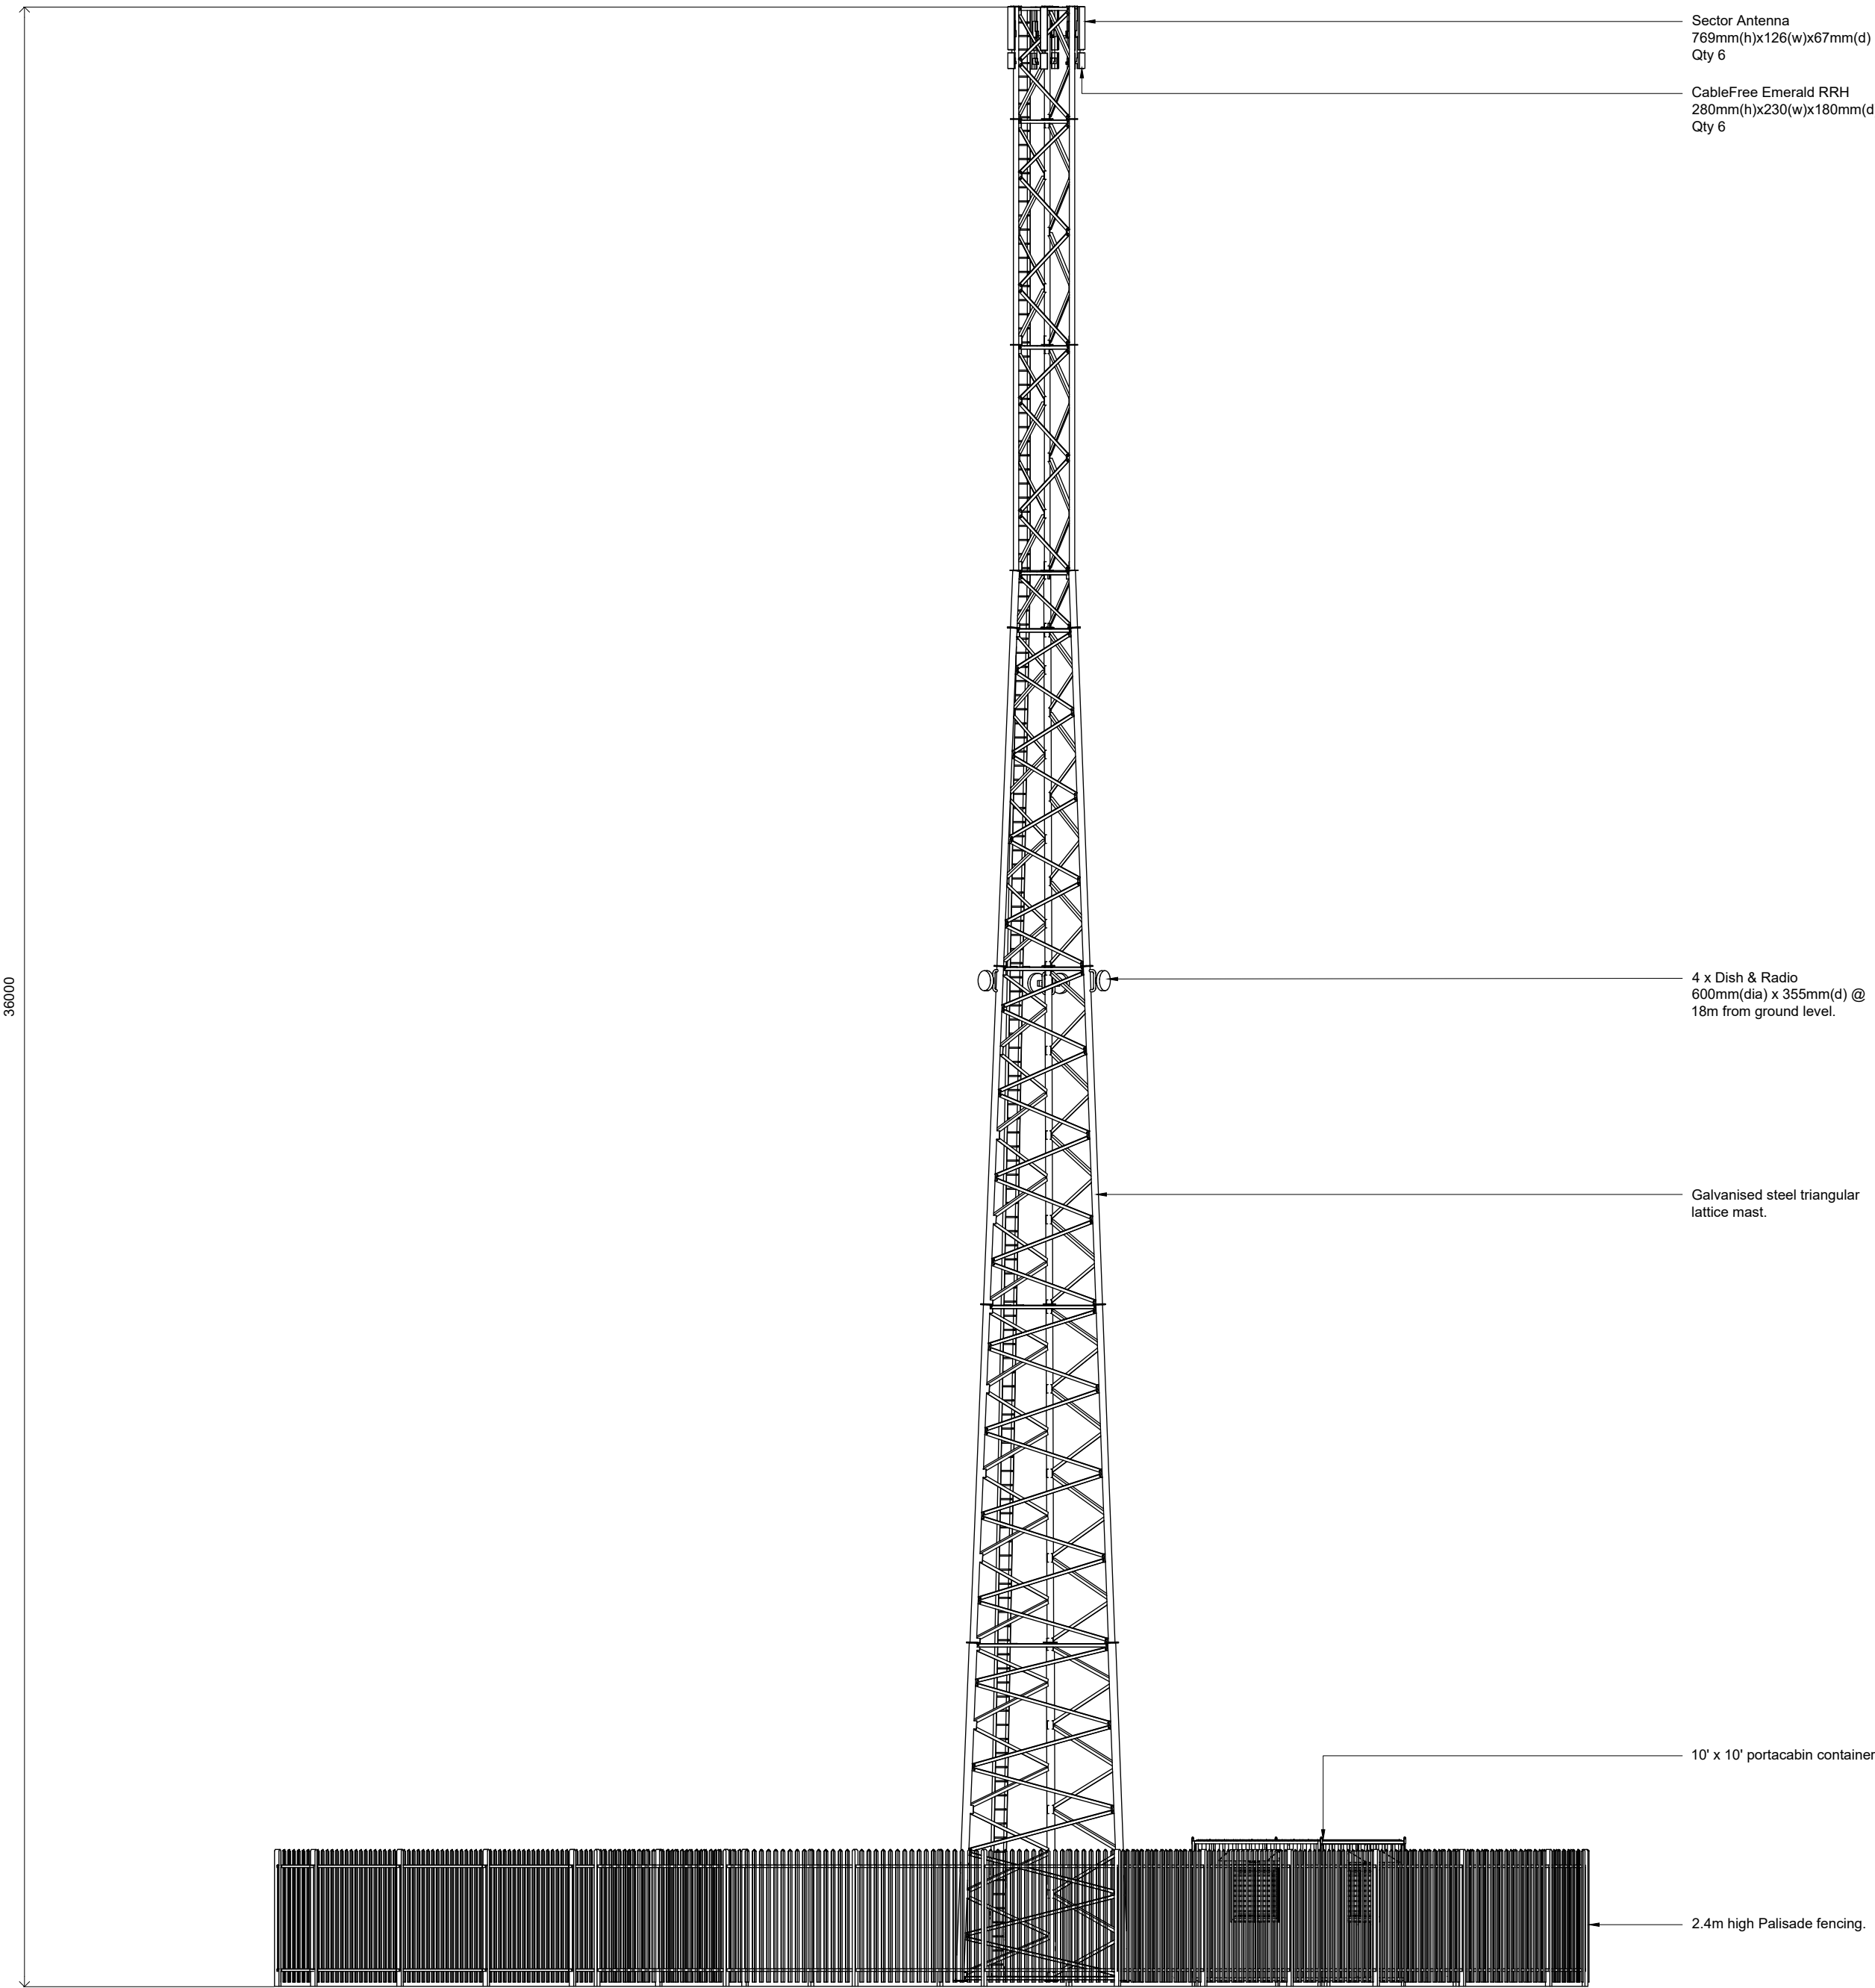

1
A1
PROPOSED EAST ELEVATION
1:100
ELEVATIONS

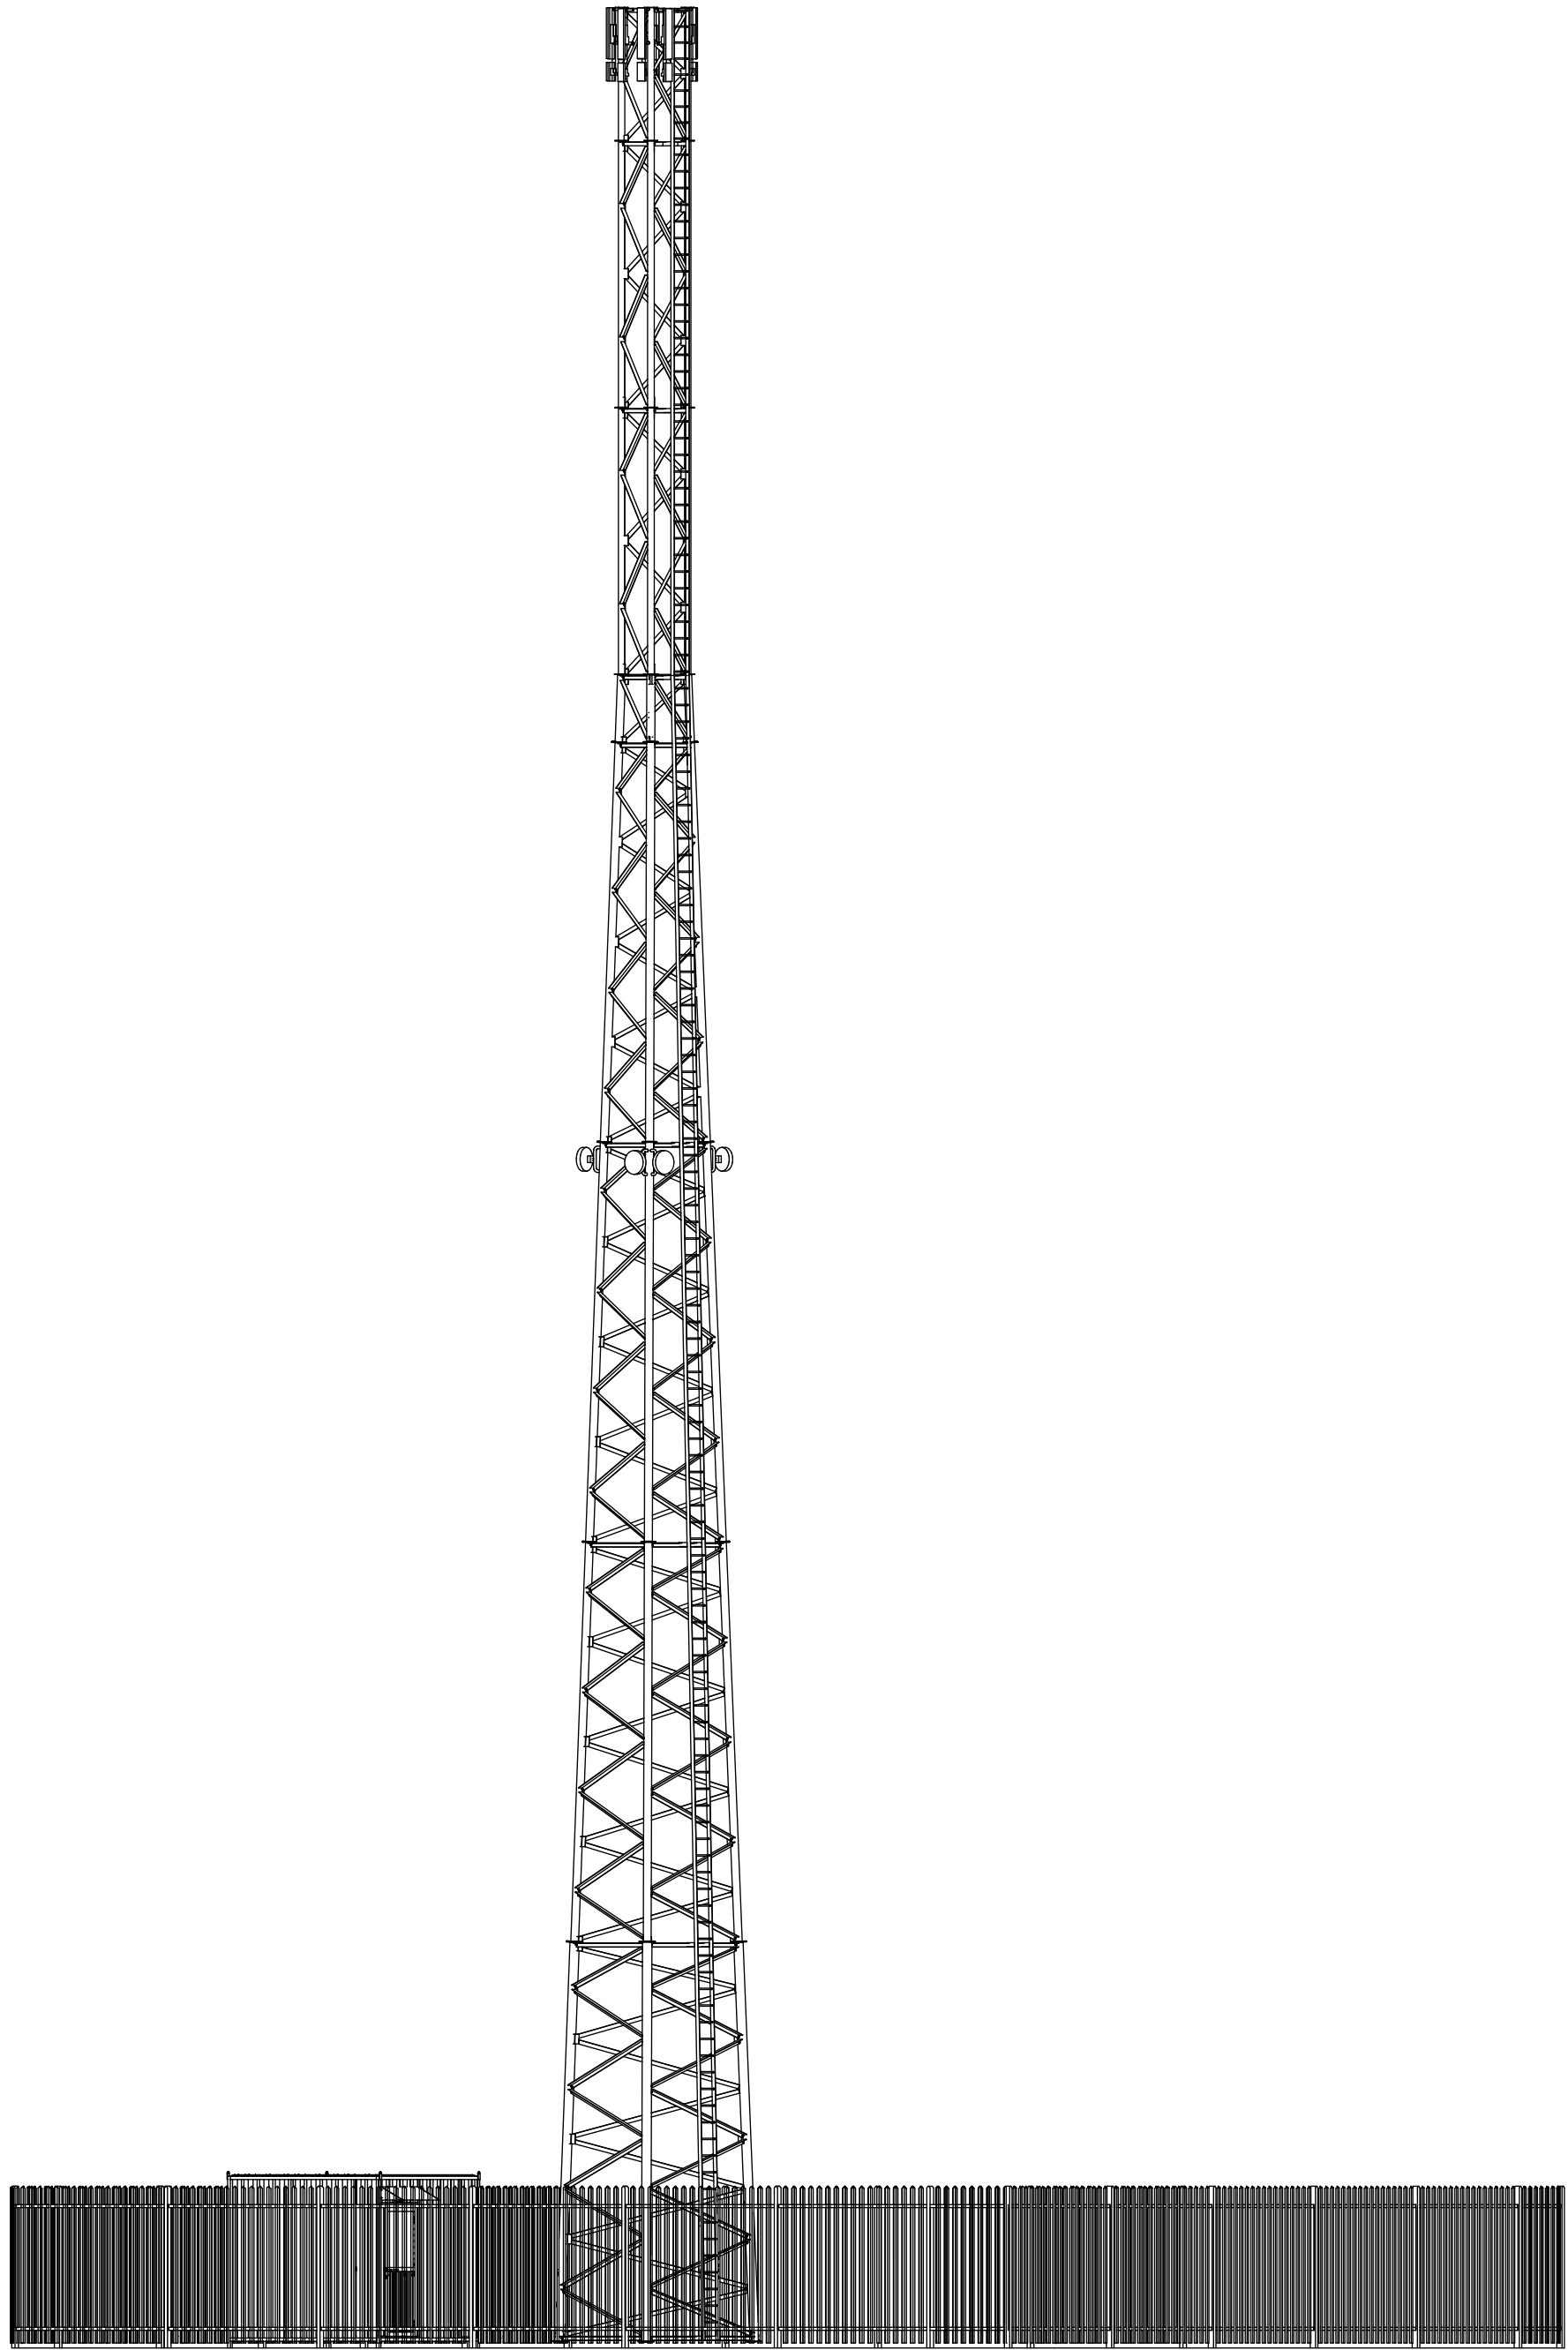

1
A1
PROPOSED WEST ELEVATION
1:100
ELEVATIONS

Rev	Date	Revision Description	Drw/Chk
-----	------	----------------------	---------

PROJECT
Kennels Farm Mast 2 - 36m Tri mast
Barewell Hill
Brierley

DRAWING
Proposed Elevations

Main Studio:
Little Kelk Farm
Drifffield,
East Riding
YO26 8HG

York Office
YO24 4HP

Contact details:
07718060362
dean@grayarchitecturaldesign.com



PROJECT No	SCALE	DATE	DRAWN	CHECKED
QL/KFM2/006	1:100	05/02/2021	DG	DG

FILE NAME [STATUS-REV]