




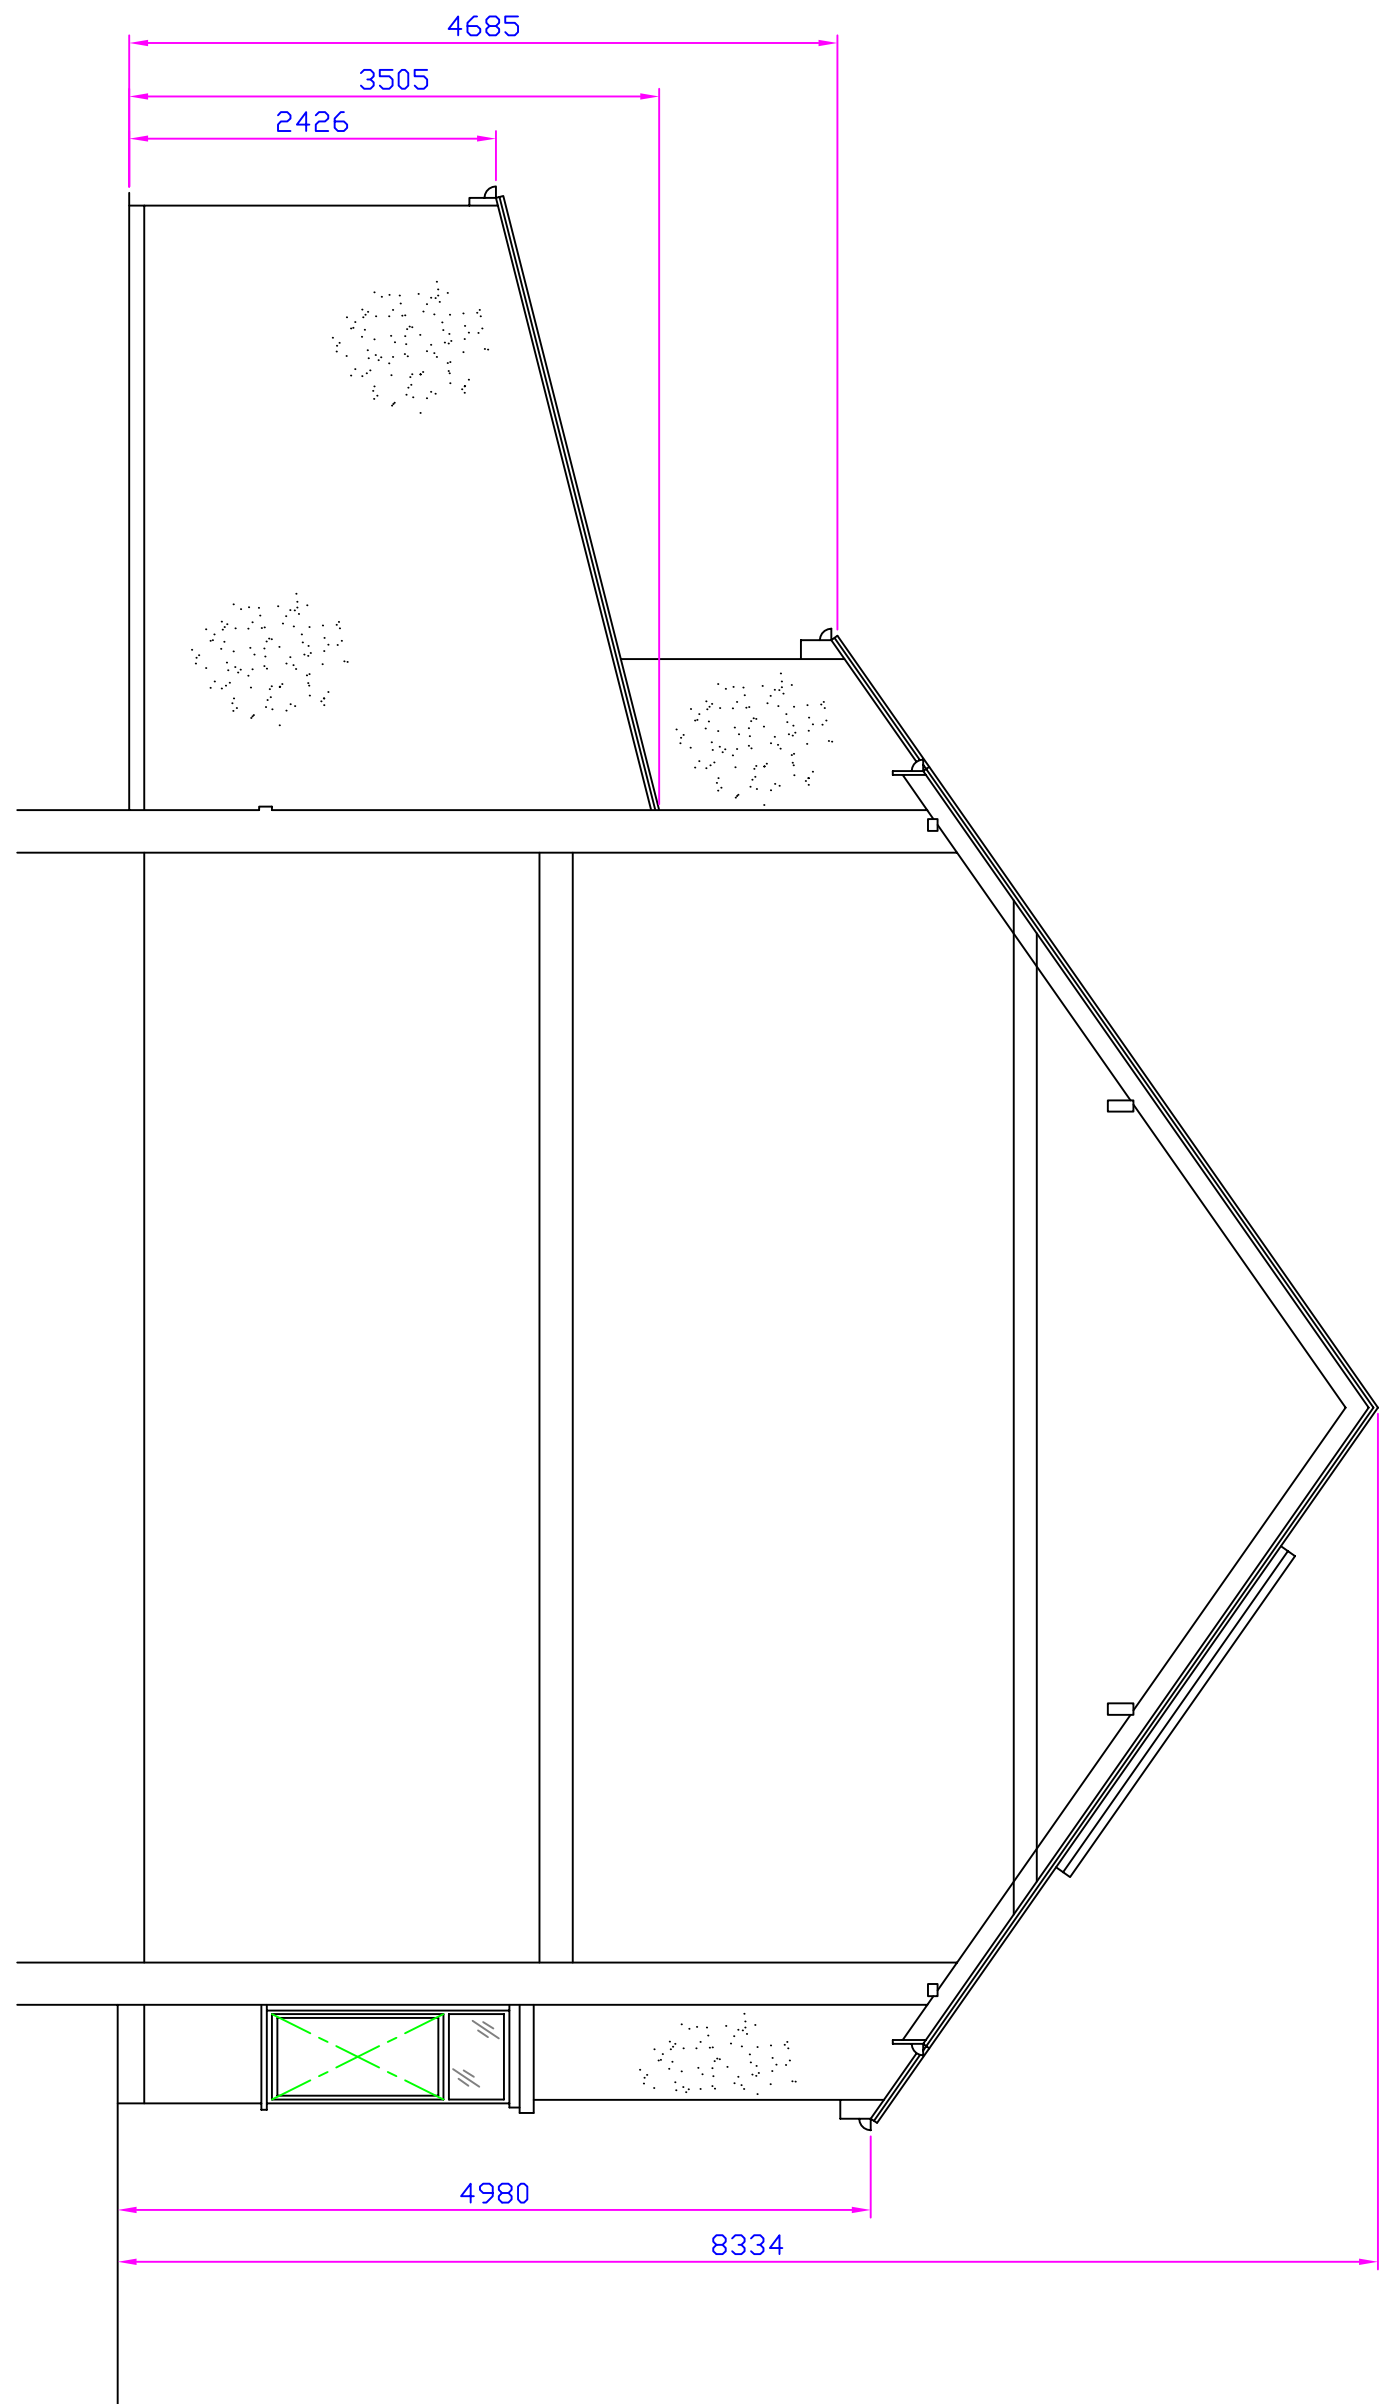


PROPOSED SIDE ELEVATION.
SOUTH-WEST FACING.

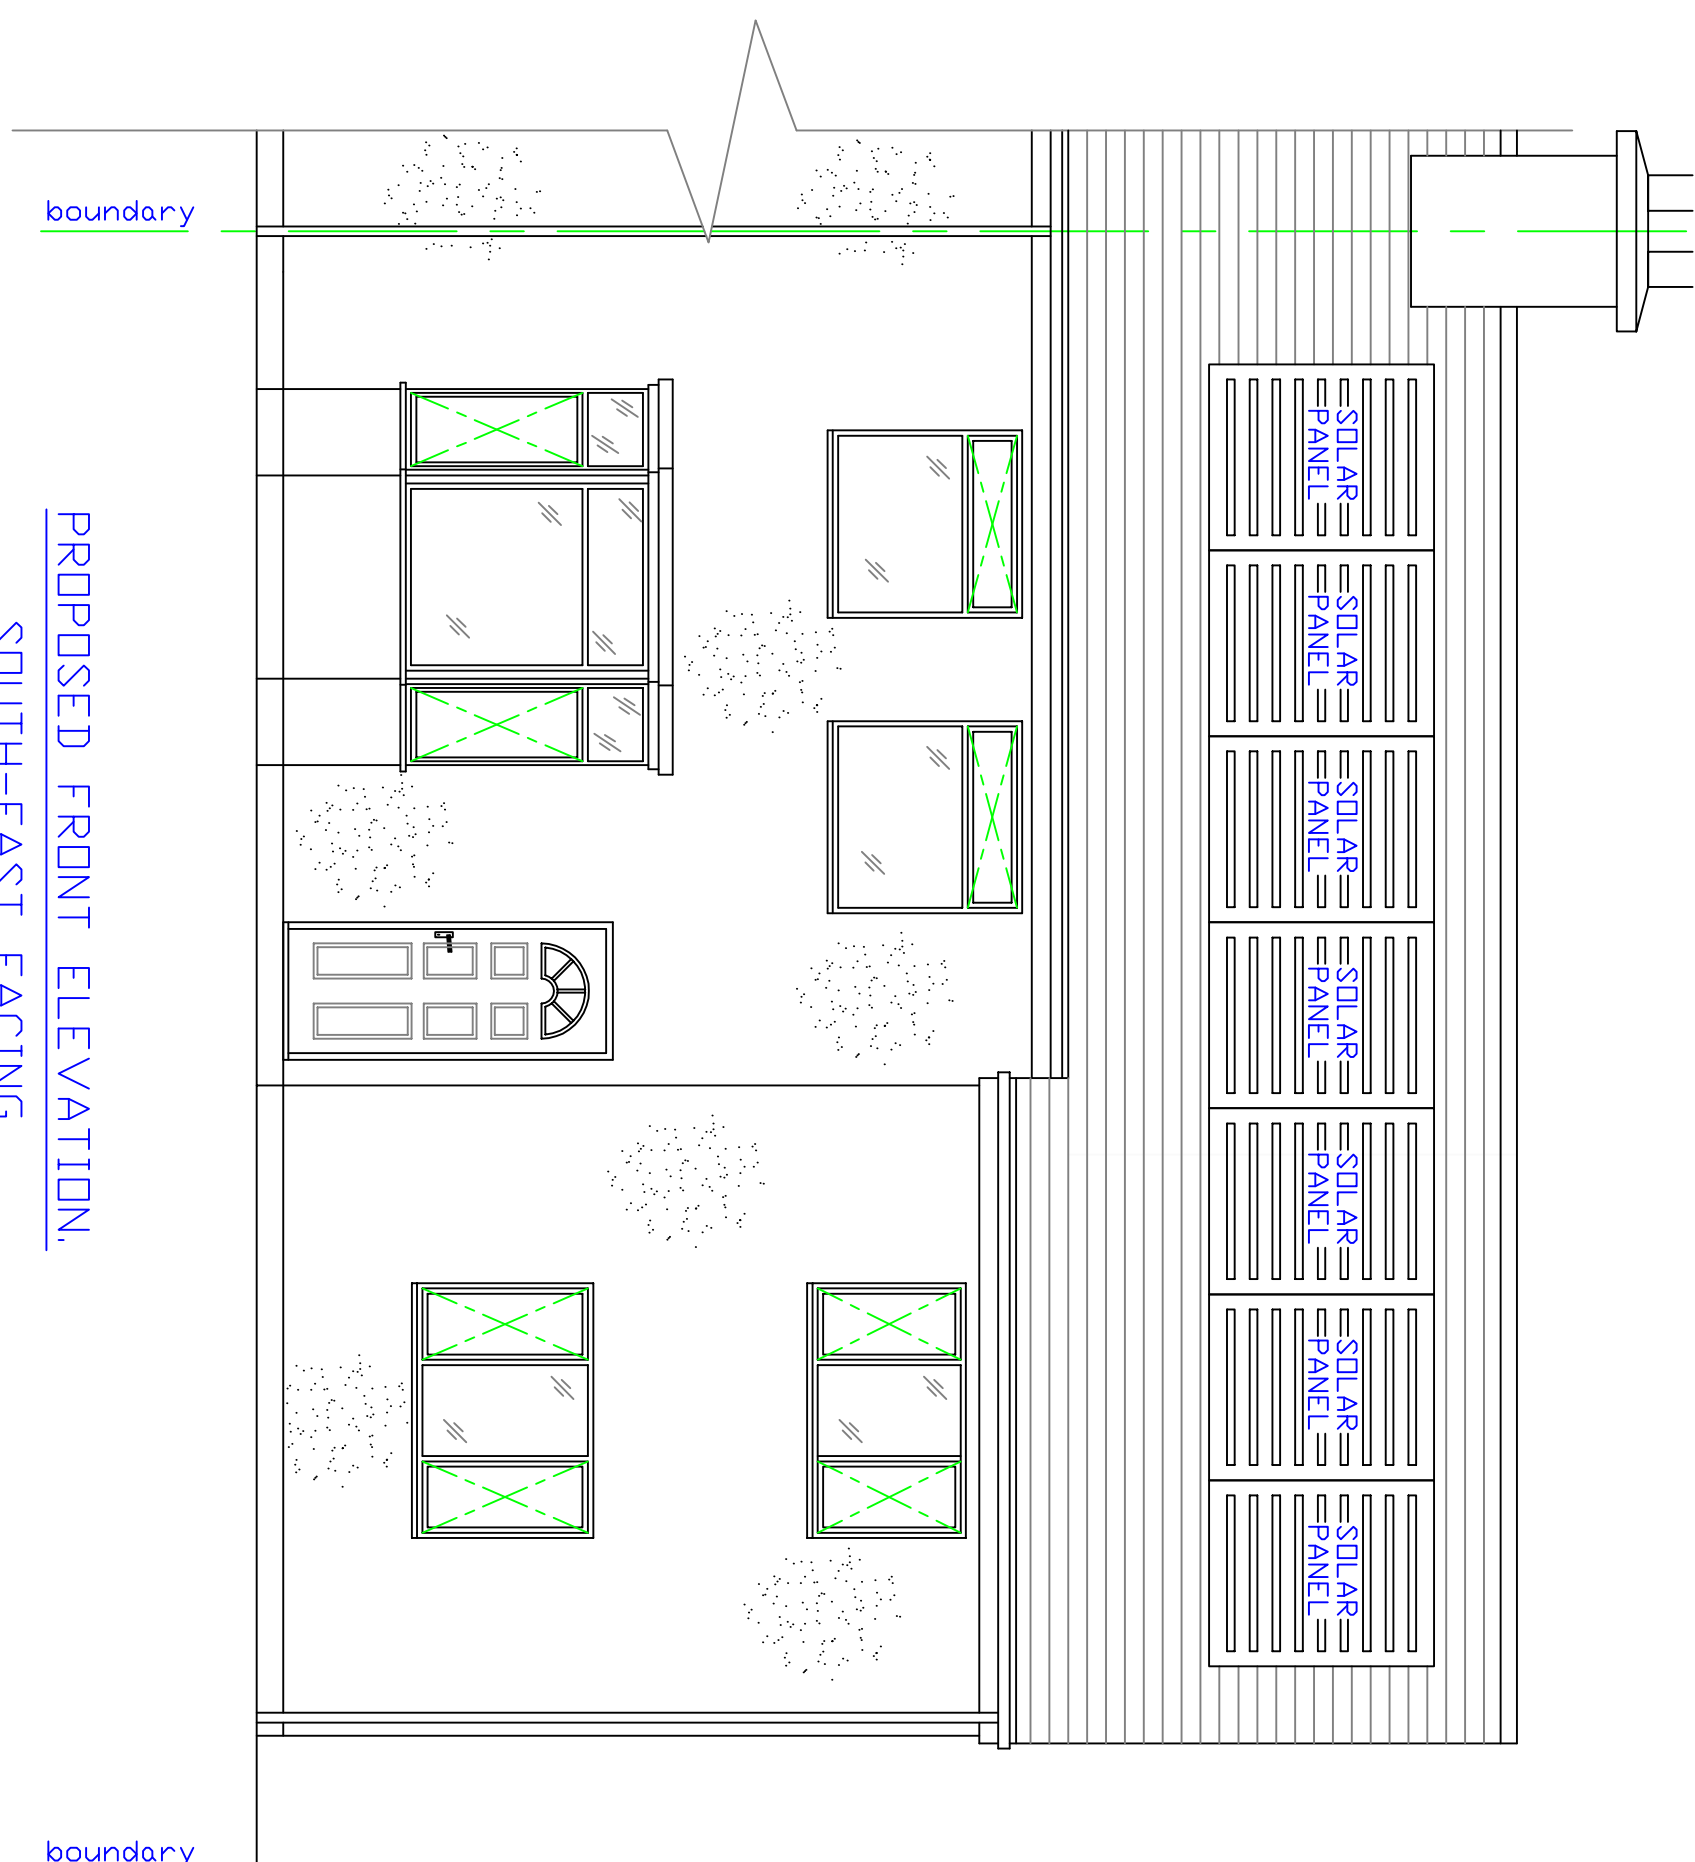


PROPOSED FRONT ELEVATION.
SOUTH-EAST FACING.

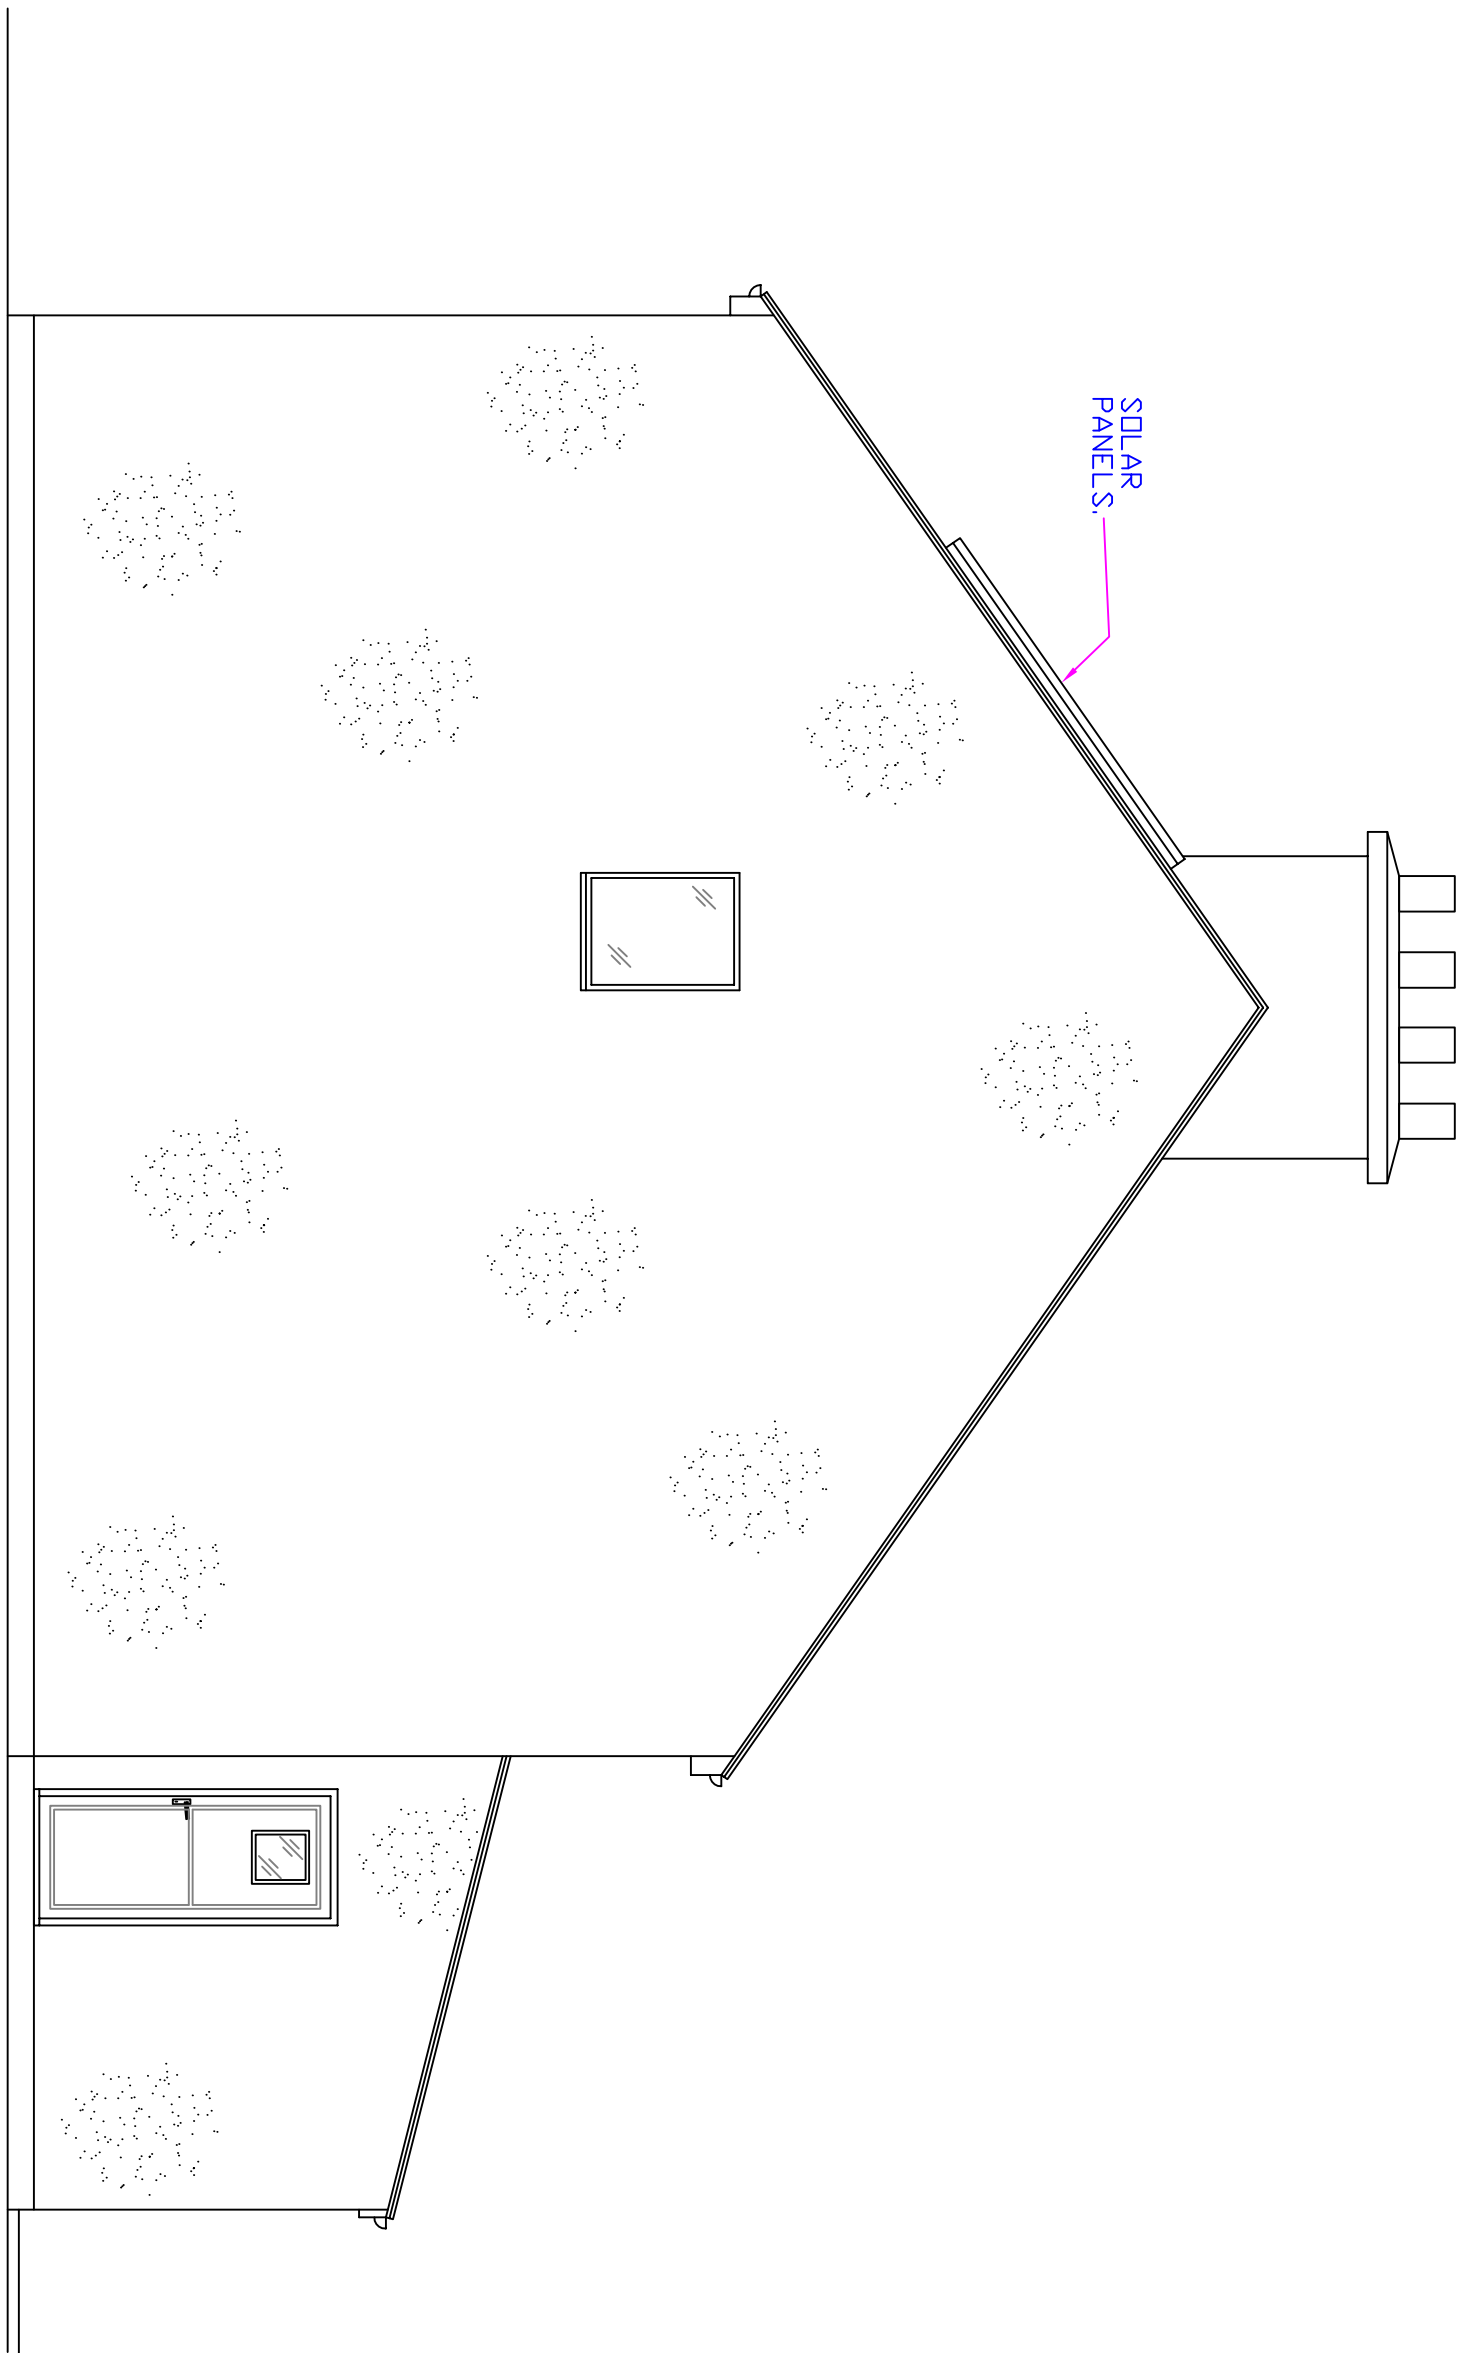

PROPOSED SIDE ELEVATION.
NORTH-EAST FACING.

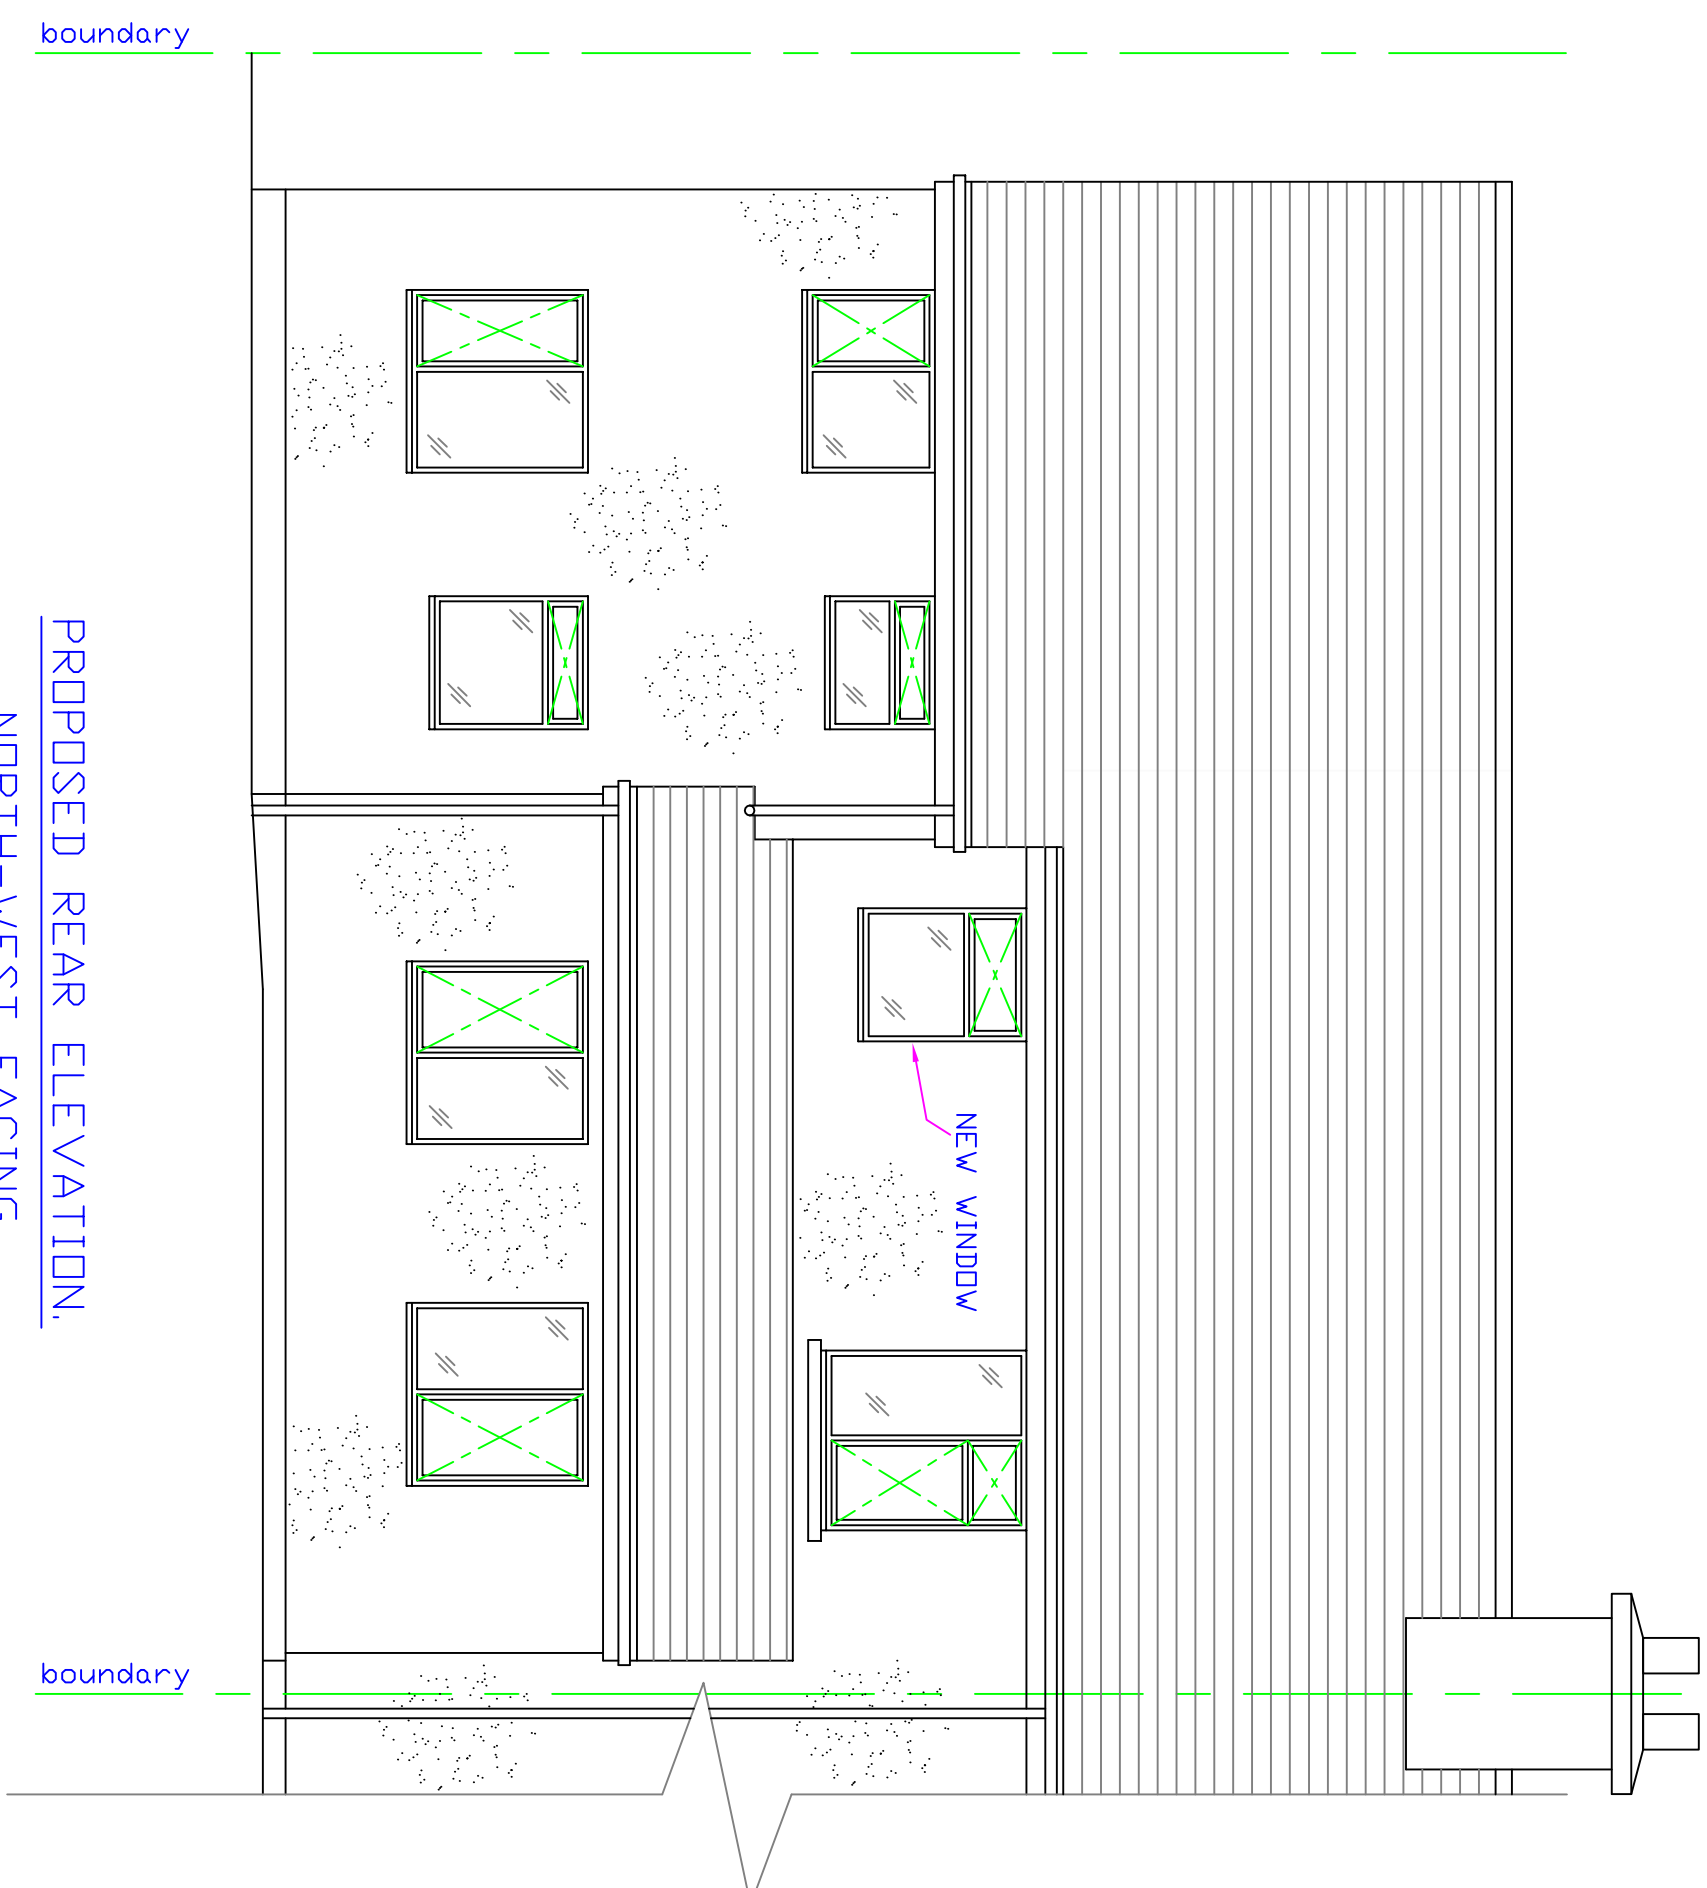

PROPOSED REAR ELEVATION.
NORTH-WEST FACING.

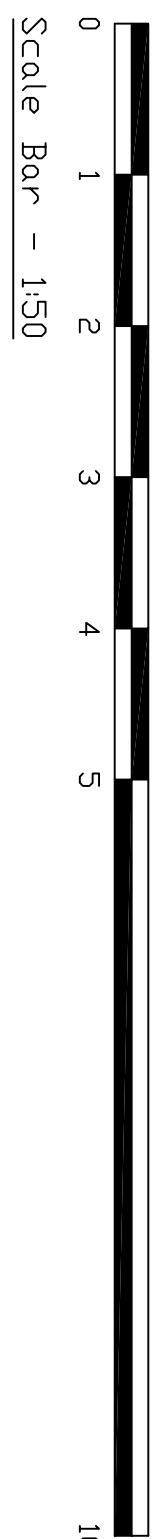

DO NOT SCALE
THIS DRAWING IS COPYRIGHT ©

NOTES

REVISION

— D E S I G N —
88, Loscoe-Danby Lane
Loscoe, Heanor
Derbyshire
DE75 7RX
TEL : 07771 675788
E-MAIL: godesignplanning@col.com

CLIENT

Dave, Dave & Dave Ltd

PROJECT

2, Houghton Road
Thurnscoe, Rotherham
S63 0JT

TITLE

Proposed 2 Storey
Extension to Side &
Ground Floor Extension
to Rear of House, to
Create HMD with 7
Rooms

Proposed Elevations

DRAWN BY: G. U'Sheel
CHECKED BY: AI

SCALE: 150
DATE: 31/08/2026
DWG No: 026-04
REV